


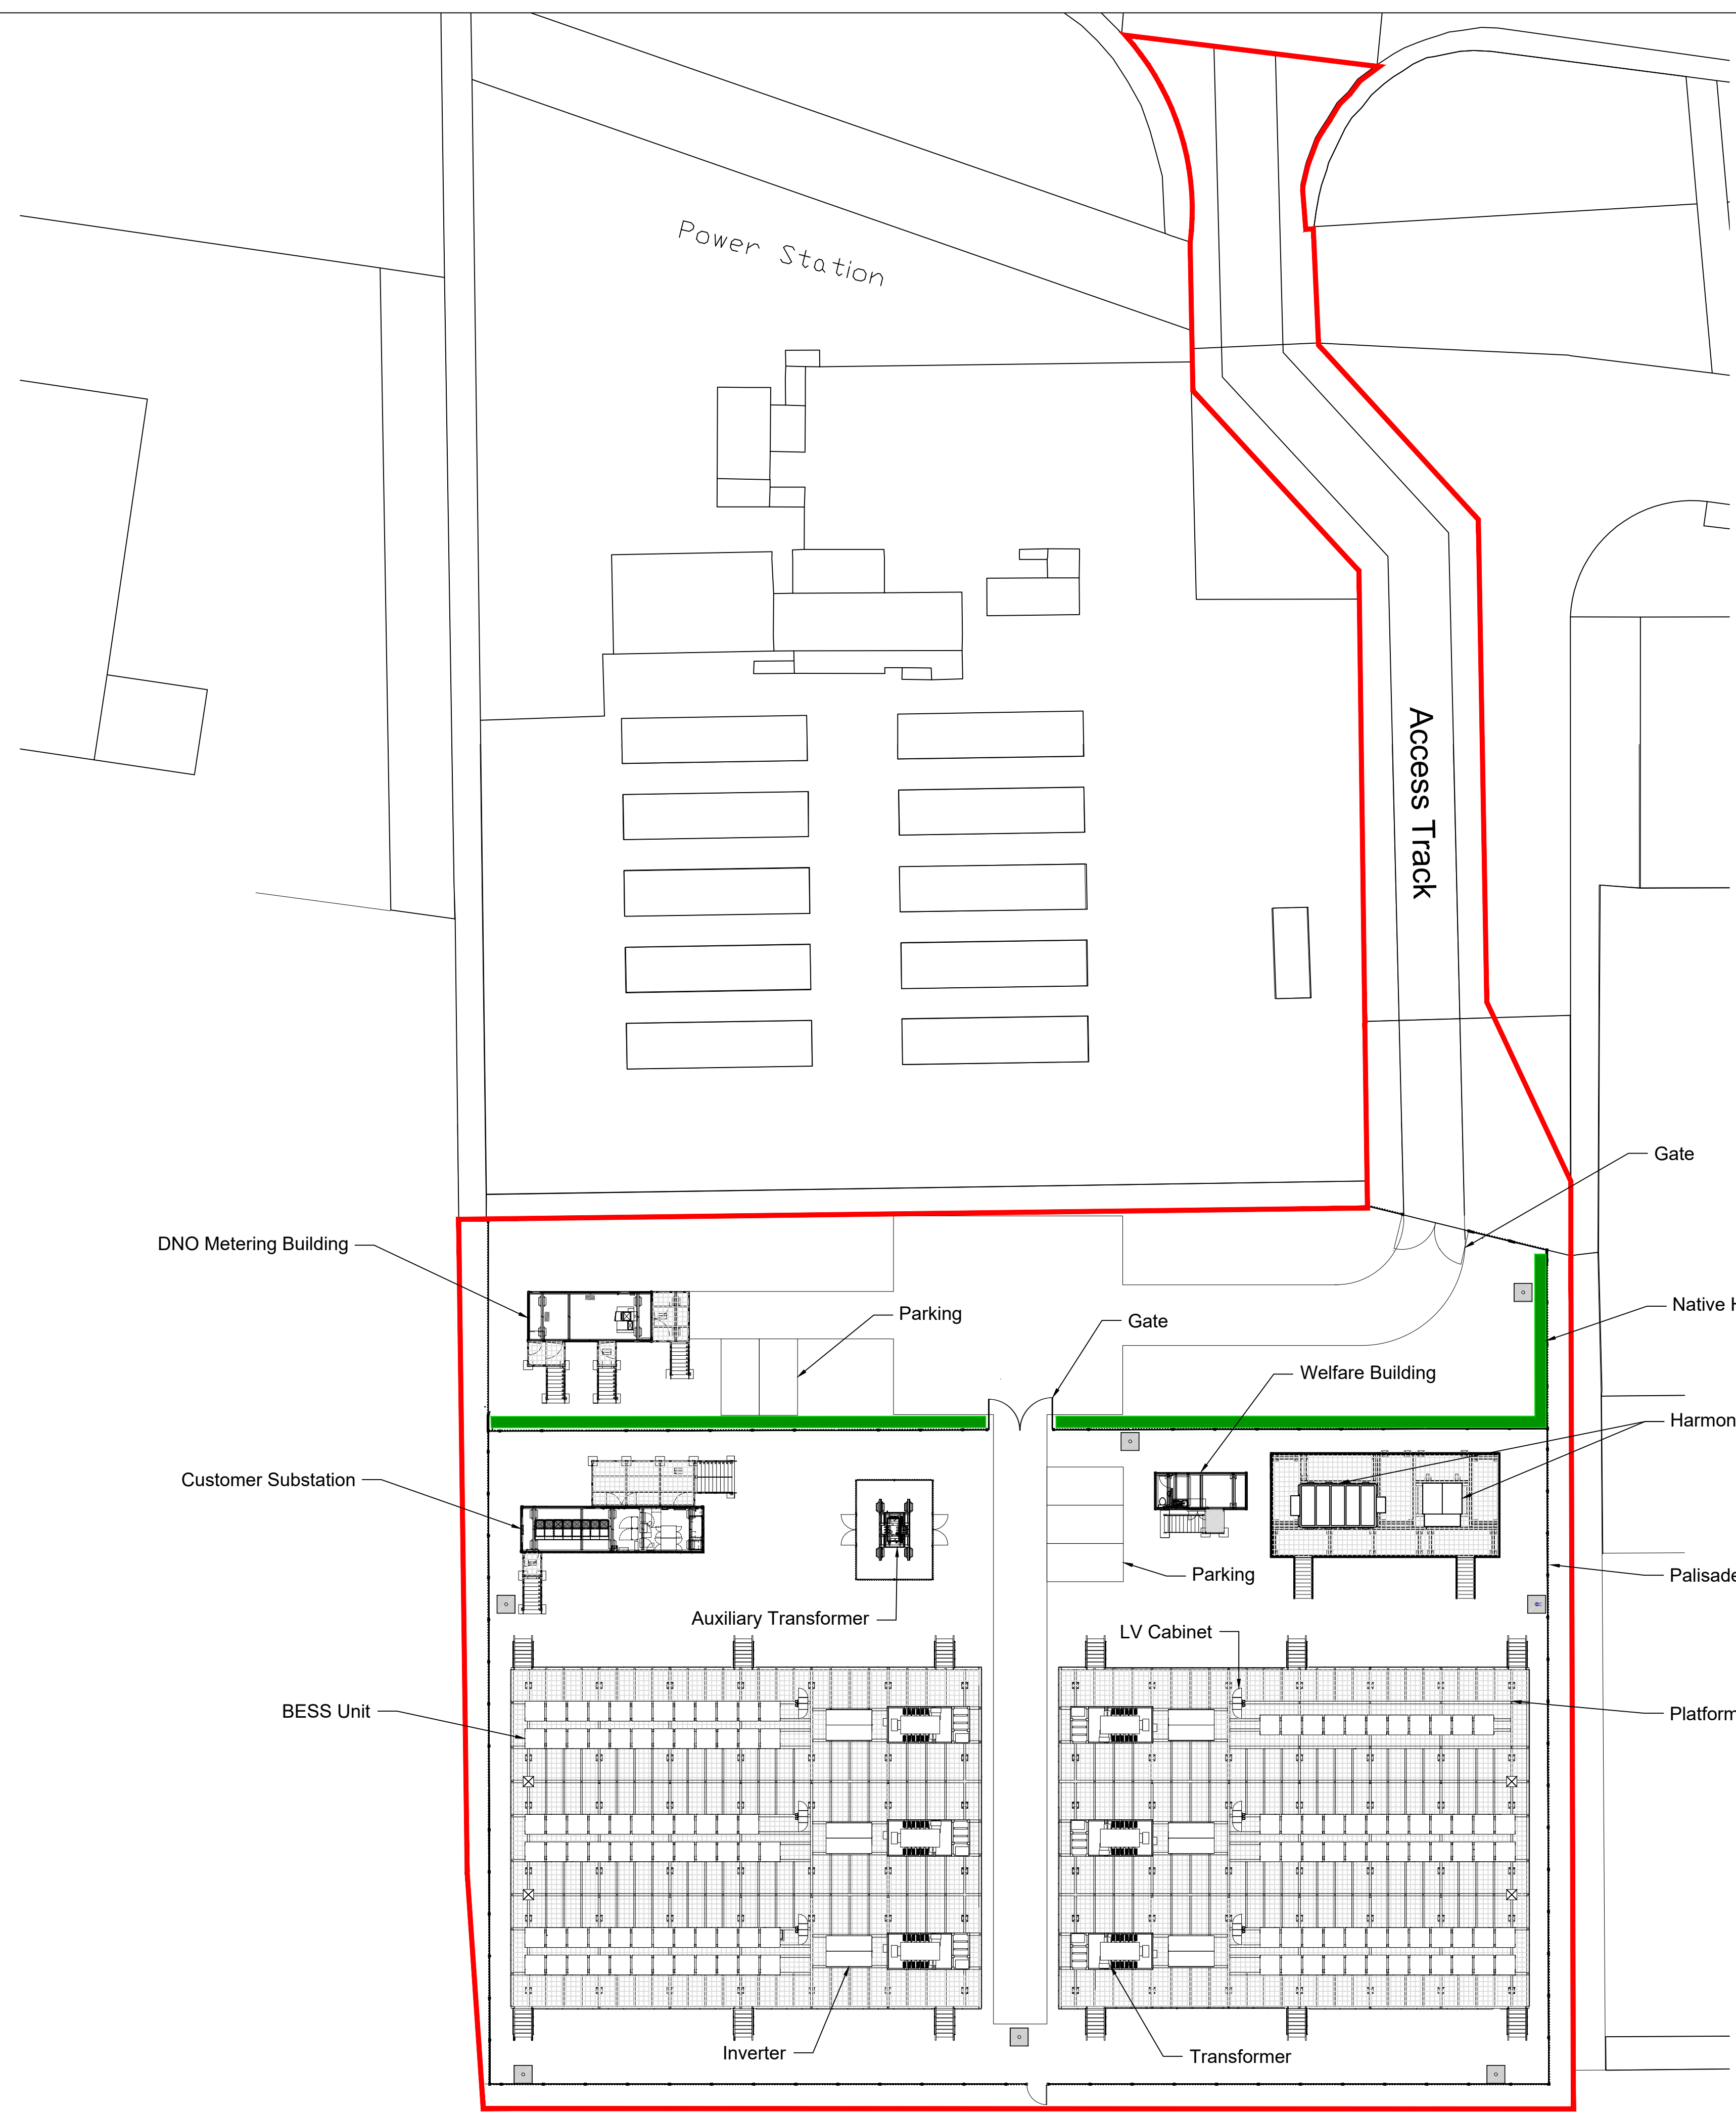

- Drawing Notes:**
- All dimensions are shown in metres unless noted otherwise.
 - Do not scale from this drawing.
- Legend:**
- Planning Boundary
 - Fencing
 - Planting/Landscaping Area
 - Steel Platform
 - CCTV and Lighting Pole
 - CCTV Pole

02	15/11/2024	HARMONIC FILTER EQUIPMENT ADDED	WL	JH	
01	07/11/2024	FENCING, BUILDING ACCESS PLATFORMS AND POSITION OF LV CABINETS AMENDED. CCTV COLUMNS AND EMERGENCY EXIT ADDED	WL	EW	
0	24/03/2023	SITE LAYOUT PLAN - ORIGINAL	WL	RS	
REV	DATE	DESCRIPTION	BY	CHKD	



Field
Fora Montacute Yards
186 Shoreditch High Street
London
E1 6HU

PROJECT NEWPORT				
TITLE Site Layout Plan				
DISCIPLINE PLANNING				
DRAWING STATUS FOR PLANNING				
SCALE 1:500 @A1	DATE 07/11/2024	DRAWN BY WL	CHECKED BY EW	APPROVED BY AP
PROJECT NO. BTGBNEW01	DRAWING NO. 001.1		REV. 01	