
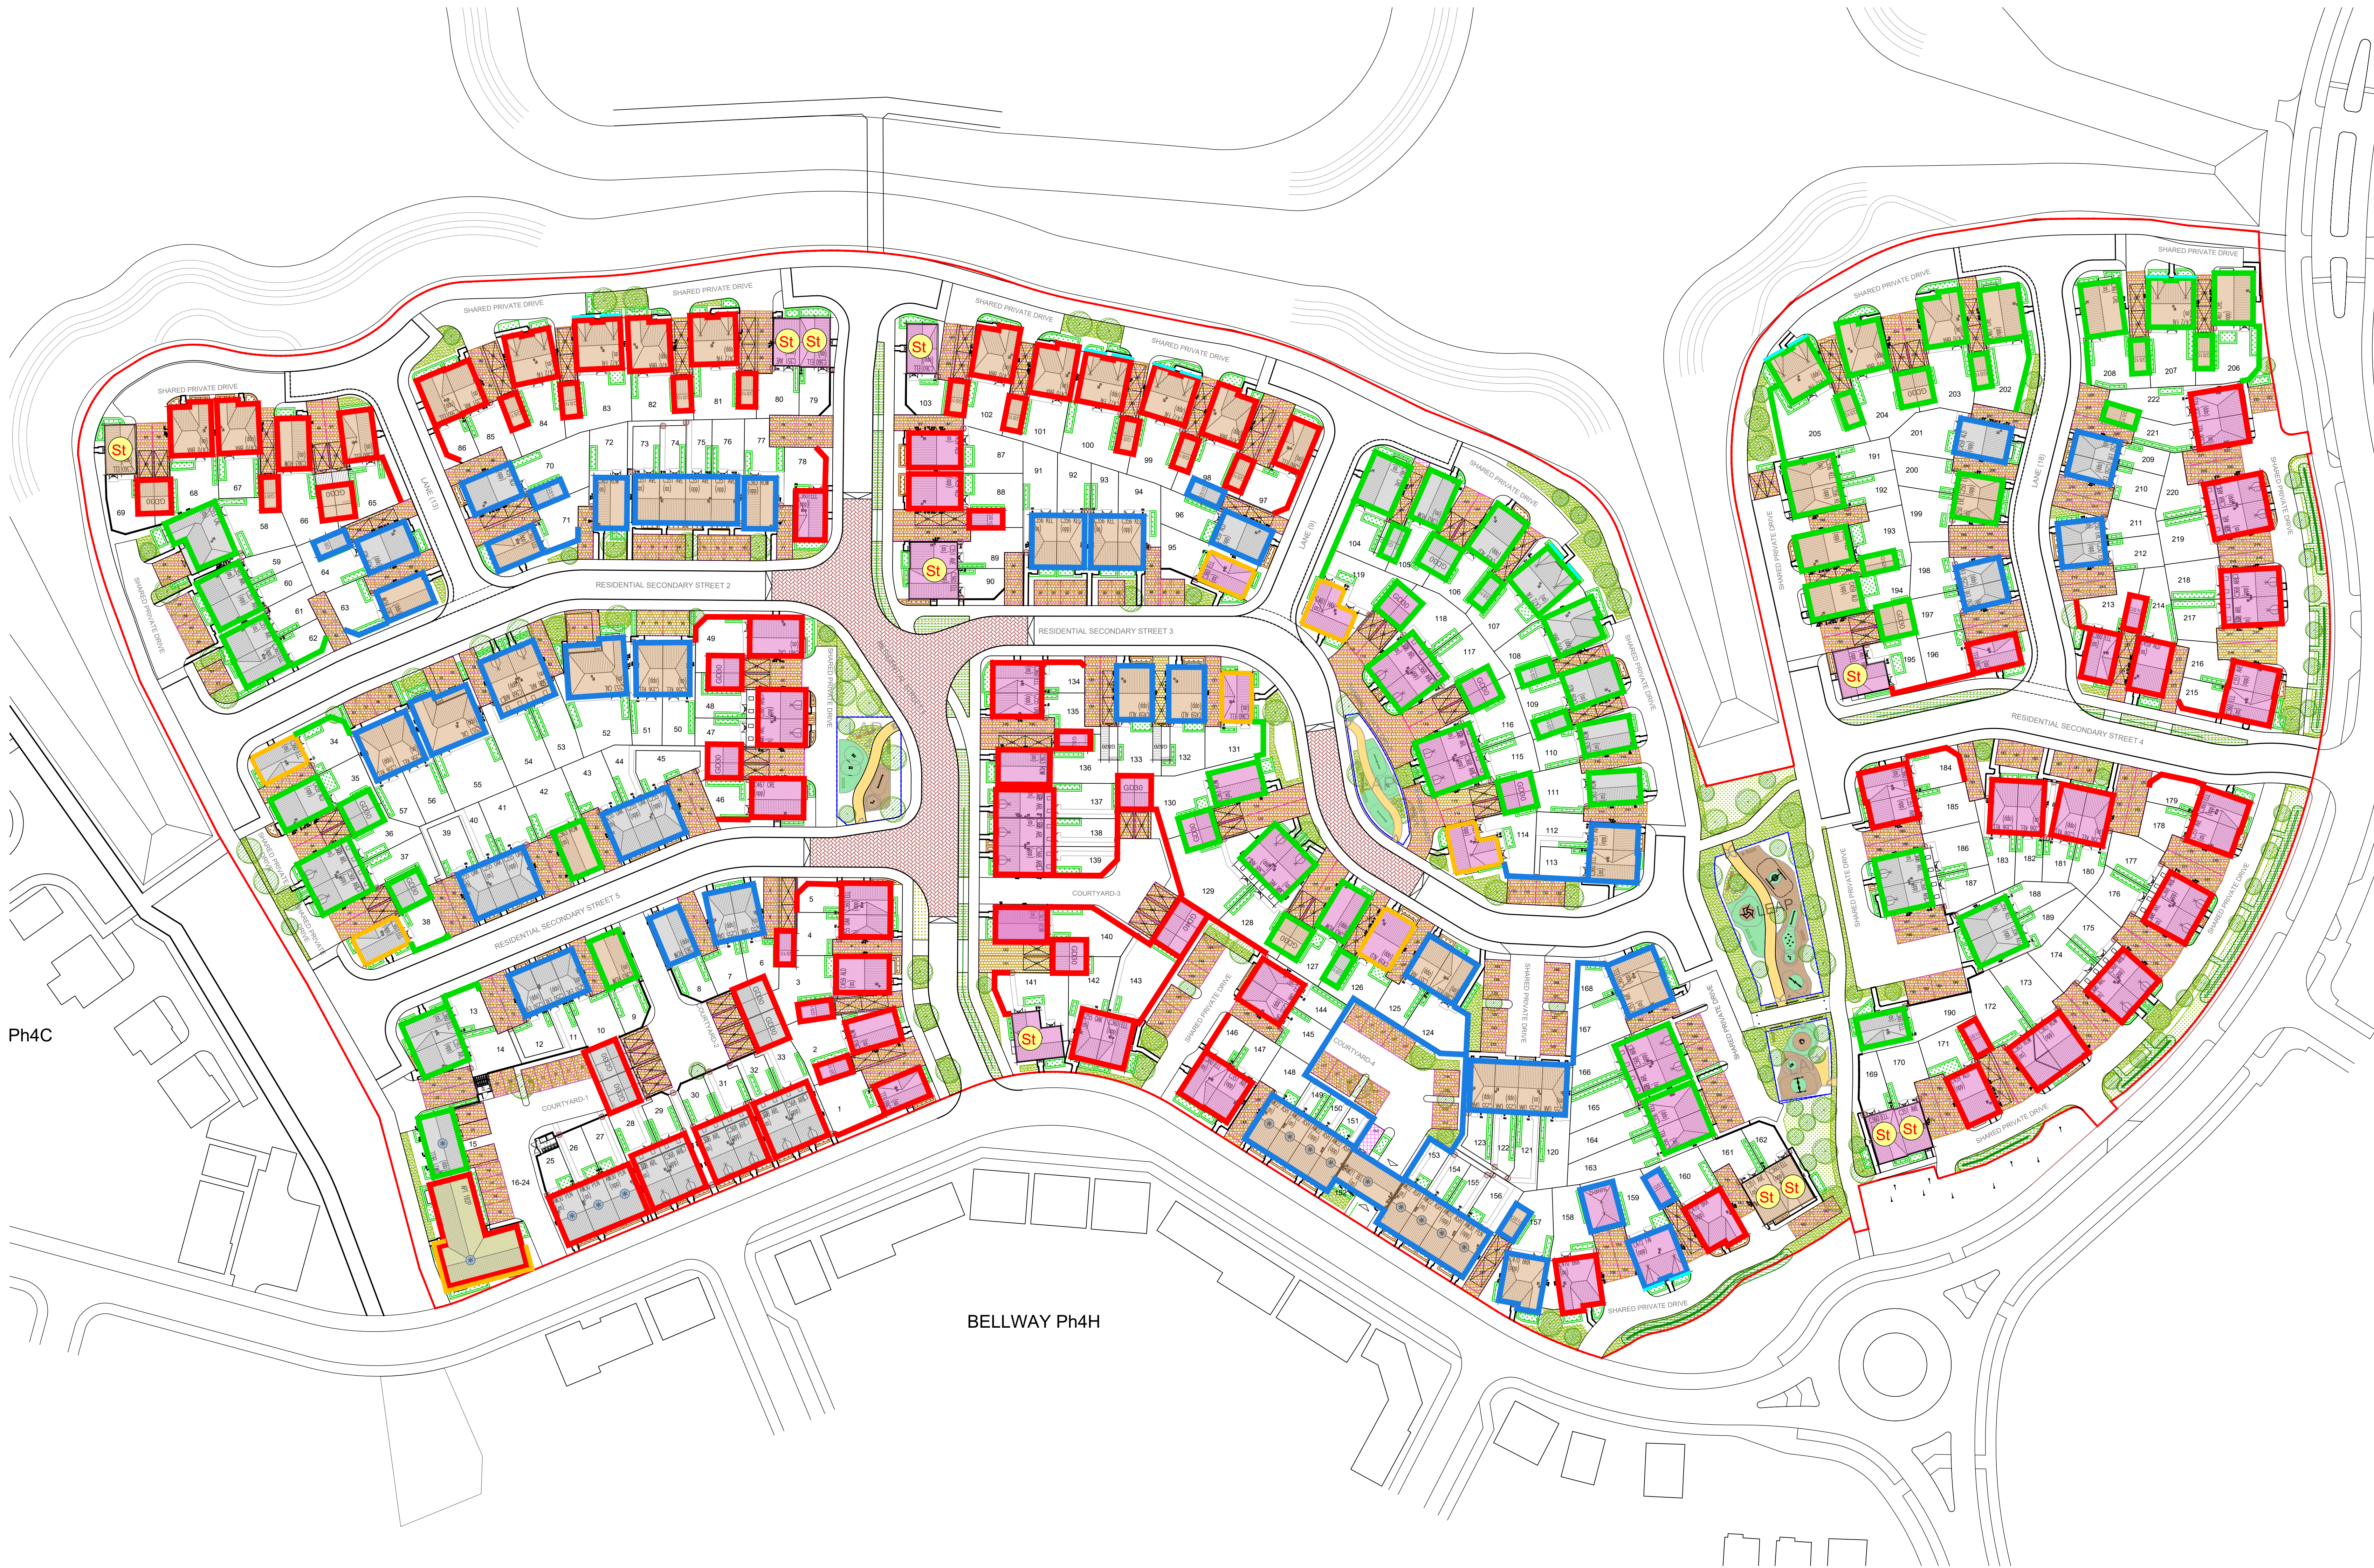
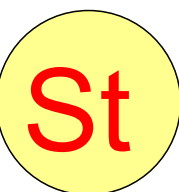


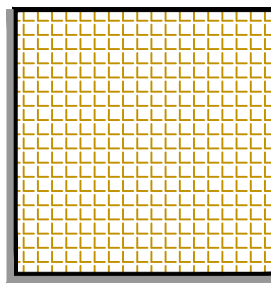

Main Brick	
	Facing Brick - Red Brick
	Facing Brick - Red/Orange Brick
	Facing Brick - Red Multi Brick
	Weberpral M: Rough Cast Render
	Wood Effect Cladding - Ocean Blue
	Re-con Stone walling - colour GREY
Roof Tiles	
	Slate Gray
	Peat Brown
	Red

Elevation Enhancements	
	HOUSE TYPE ELEVATION STYLE: COTTAGE Canopies - White apex GRP canopies with tile effect roofs Headers - Smooth red bricks + Brick arches Cills - Tile Cressing
	Wooden paneled Gate
Doors to rear	White UPVC
Front doors	Black
Rainwater goods	Black
Garage door	Black

	BRINDLE BLOCK PAVING
	BUFF BLOCK PAVING

Note: All other roads and footways are to be surfaced with black tarmacadam

On-plot footpaths to be 450x450mm grey concrete slabs.

Rev

Description

Drawn

Date



Miller Homes (Midlands) Ltd
2 Centro Place
Pride Park
Derby, DE24 8RF
Telephone 0870 336 4400
Fax 0870 336 4401
www.millerhomes.co.uk

Project Title
PHASE 4E-4G
LLANWERN

Drawing Title
MATERIALS LAYOUT

Scale	Drawn By	Designer	Check	Engineer	Check
1:500	AS				
Job No.	Drawing No.	Revision			
	LLAN/MAT/001	E			

Original Sheet Size A0