




Street Scene E



Street Scene F



Street Scene G

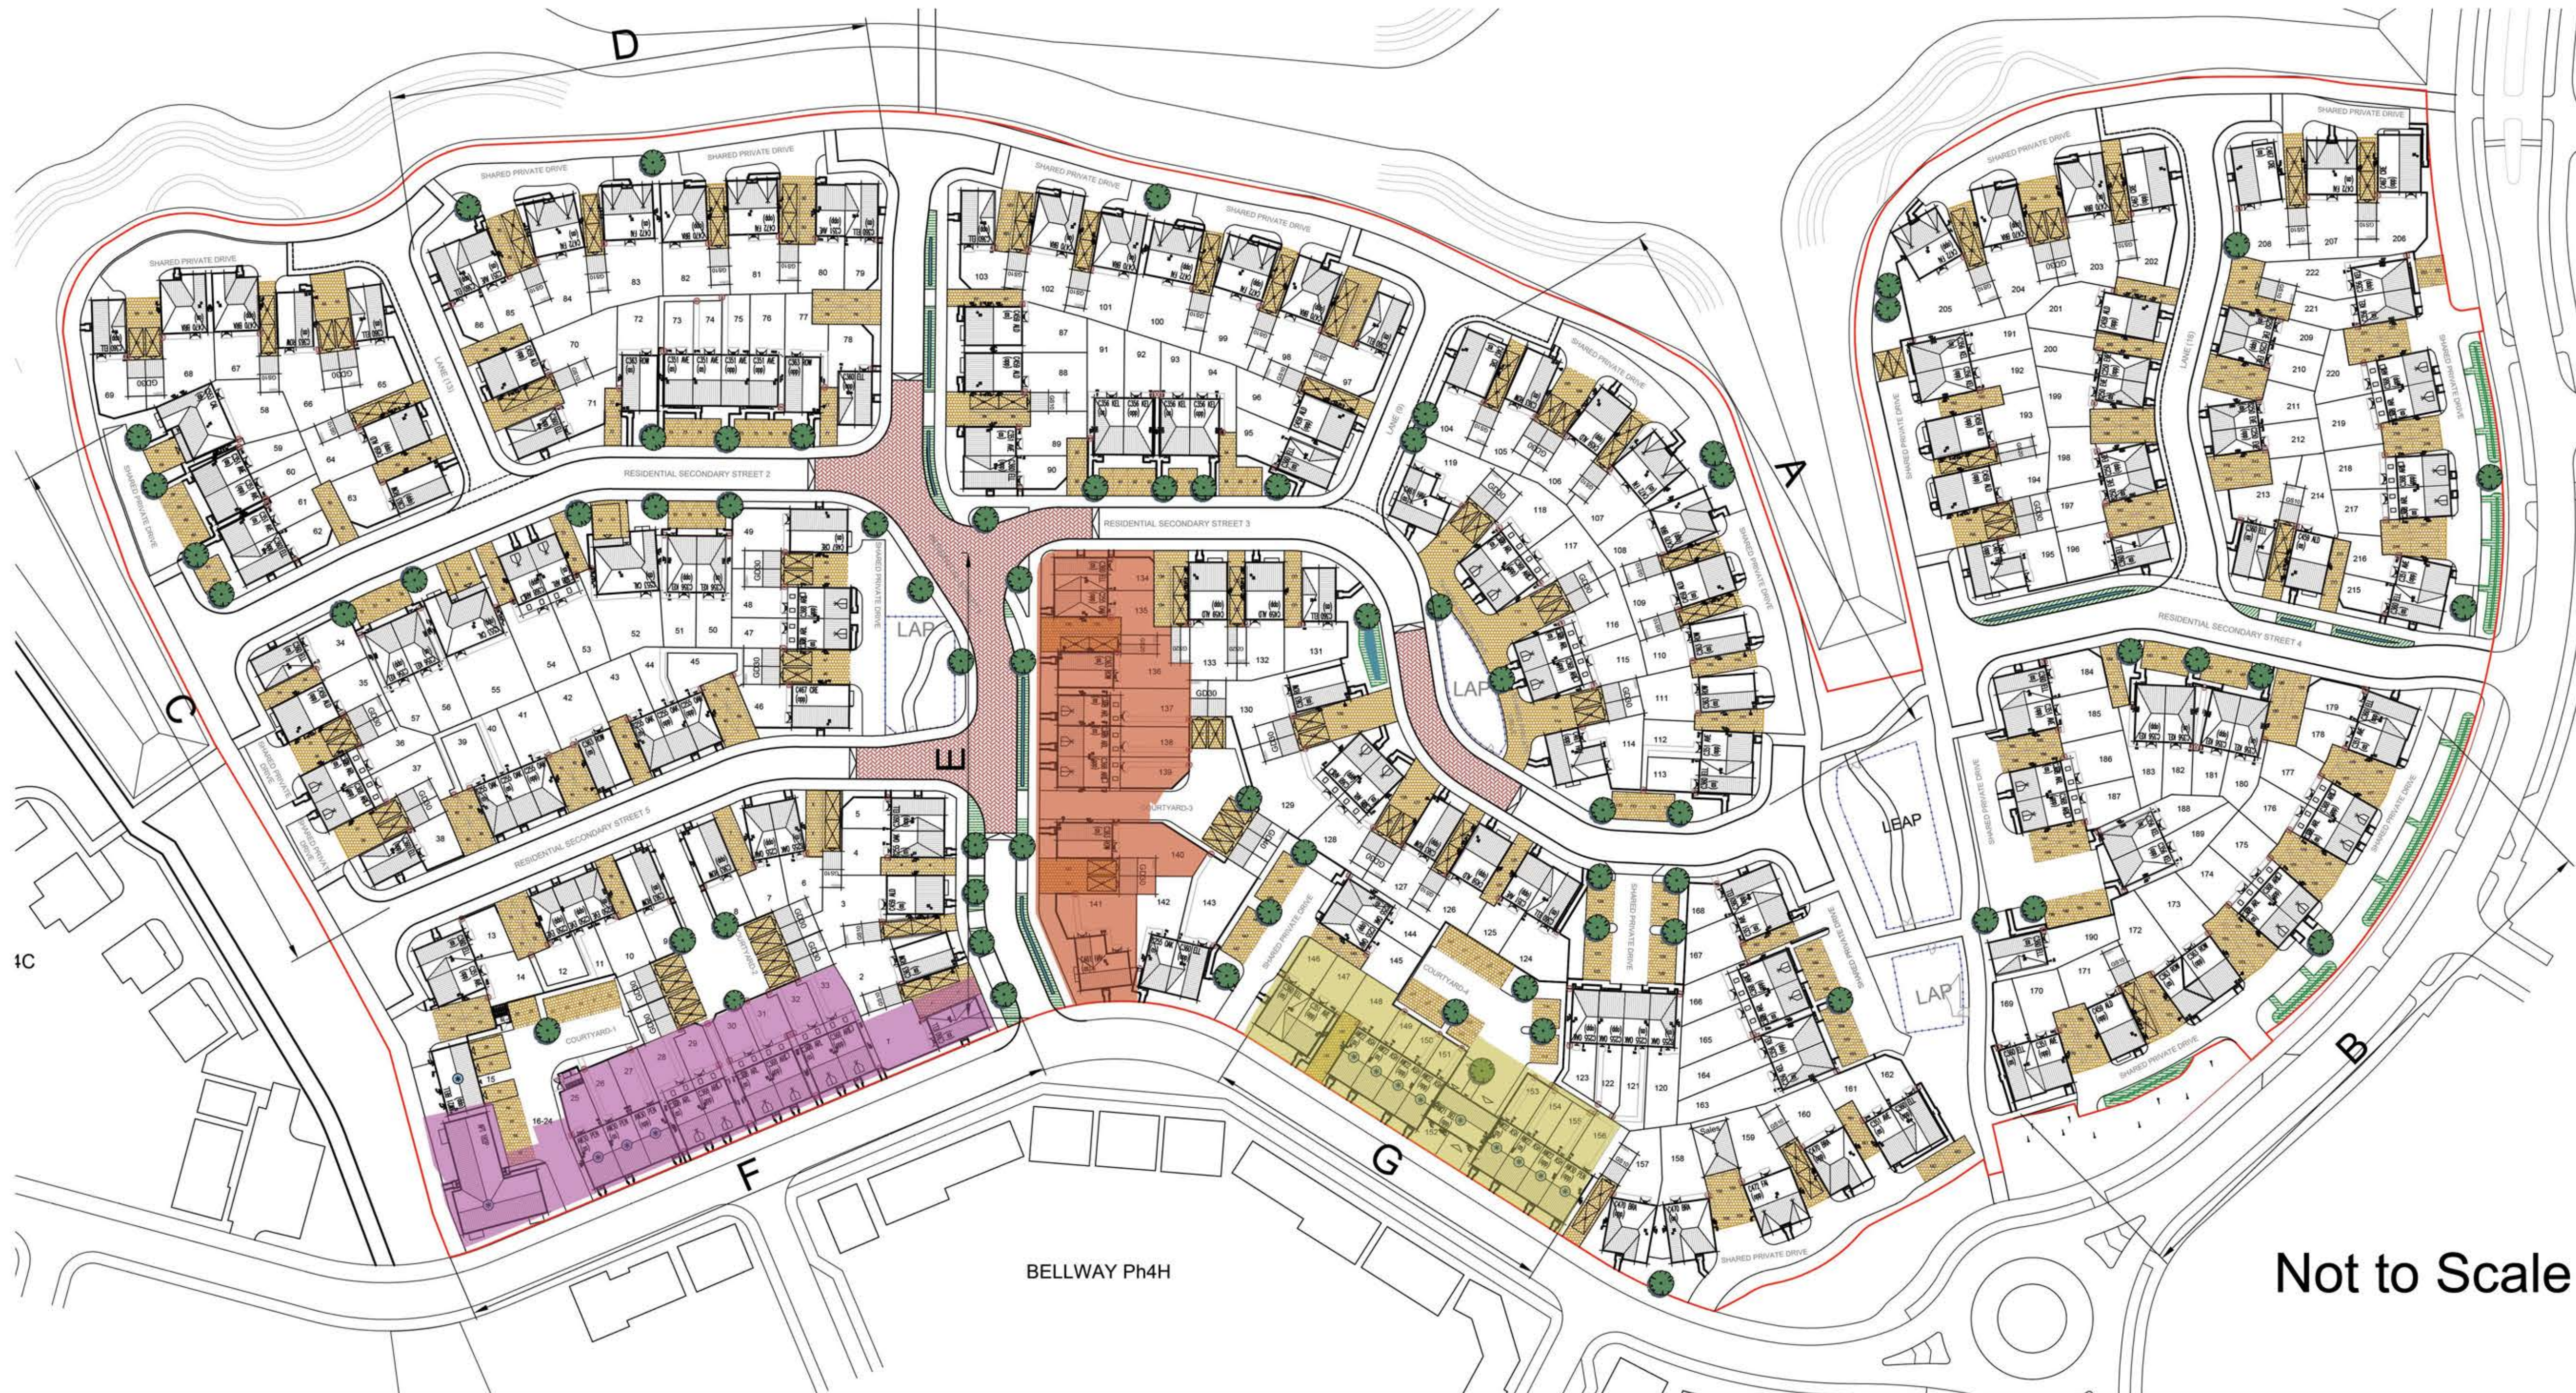

Rev Description Drawn Date

miller homes

Miller Homes (Midlands) Ltd
2 Centro Place
Pride Park
Derby, DE24 8RF
Telephone 0870 336 4400
Fax 0870 336 4401
www.millerhomes.co.uk

Project Title
PHASE 4E-4G
LLANWERN

Drawing Title
STREET SCENES
PAGE 2

Scale Drawn By Designer Check Engineer Check
1:100 AS
Date Date Date Date
Job No. Drawing No. Revision
LLAN/SS/002
Original Sheet Size A0