

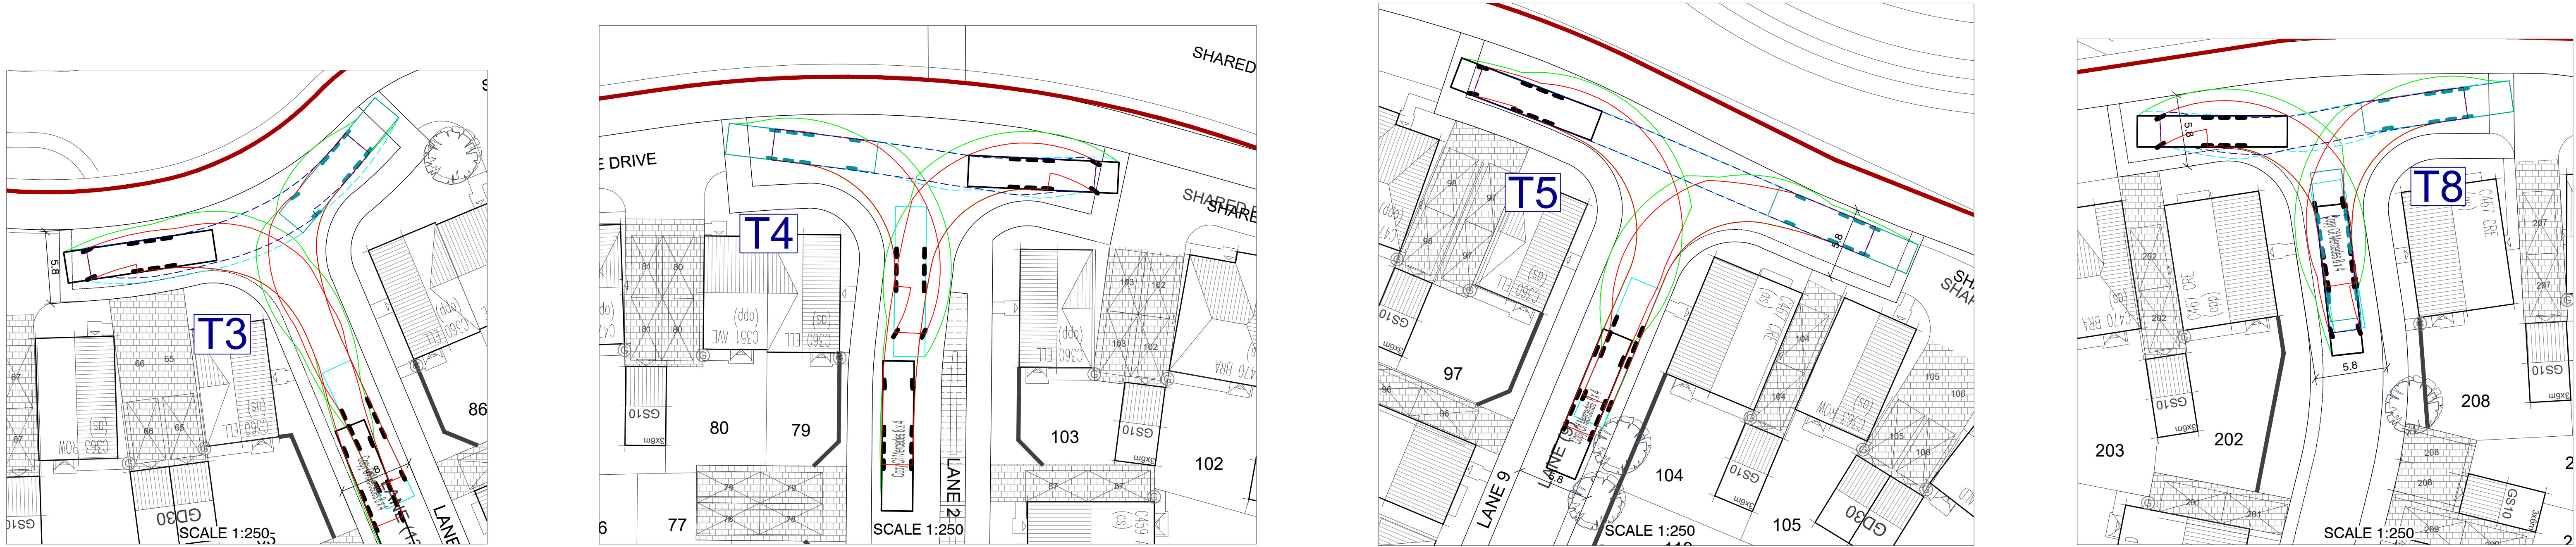
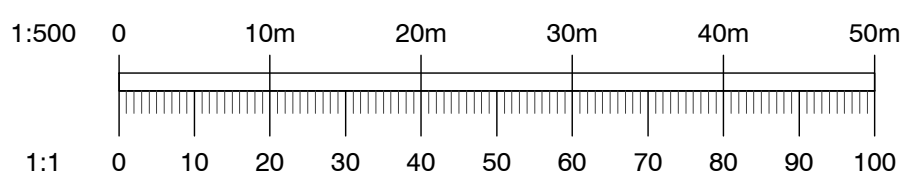
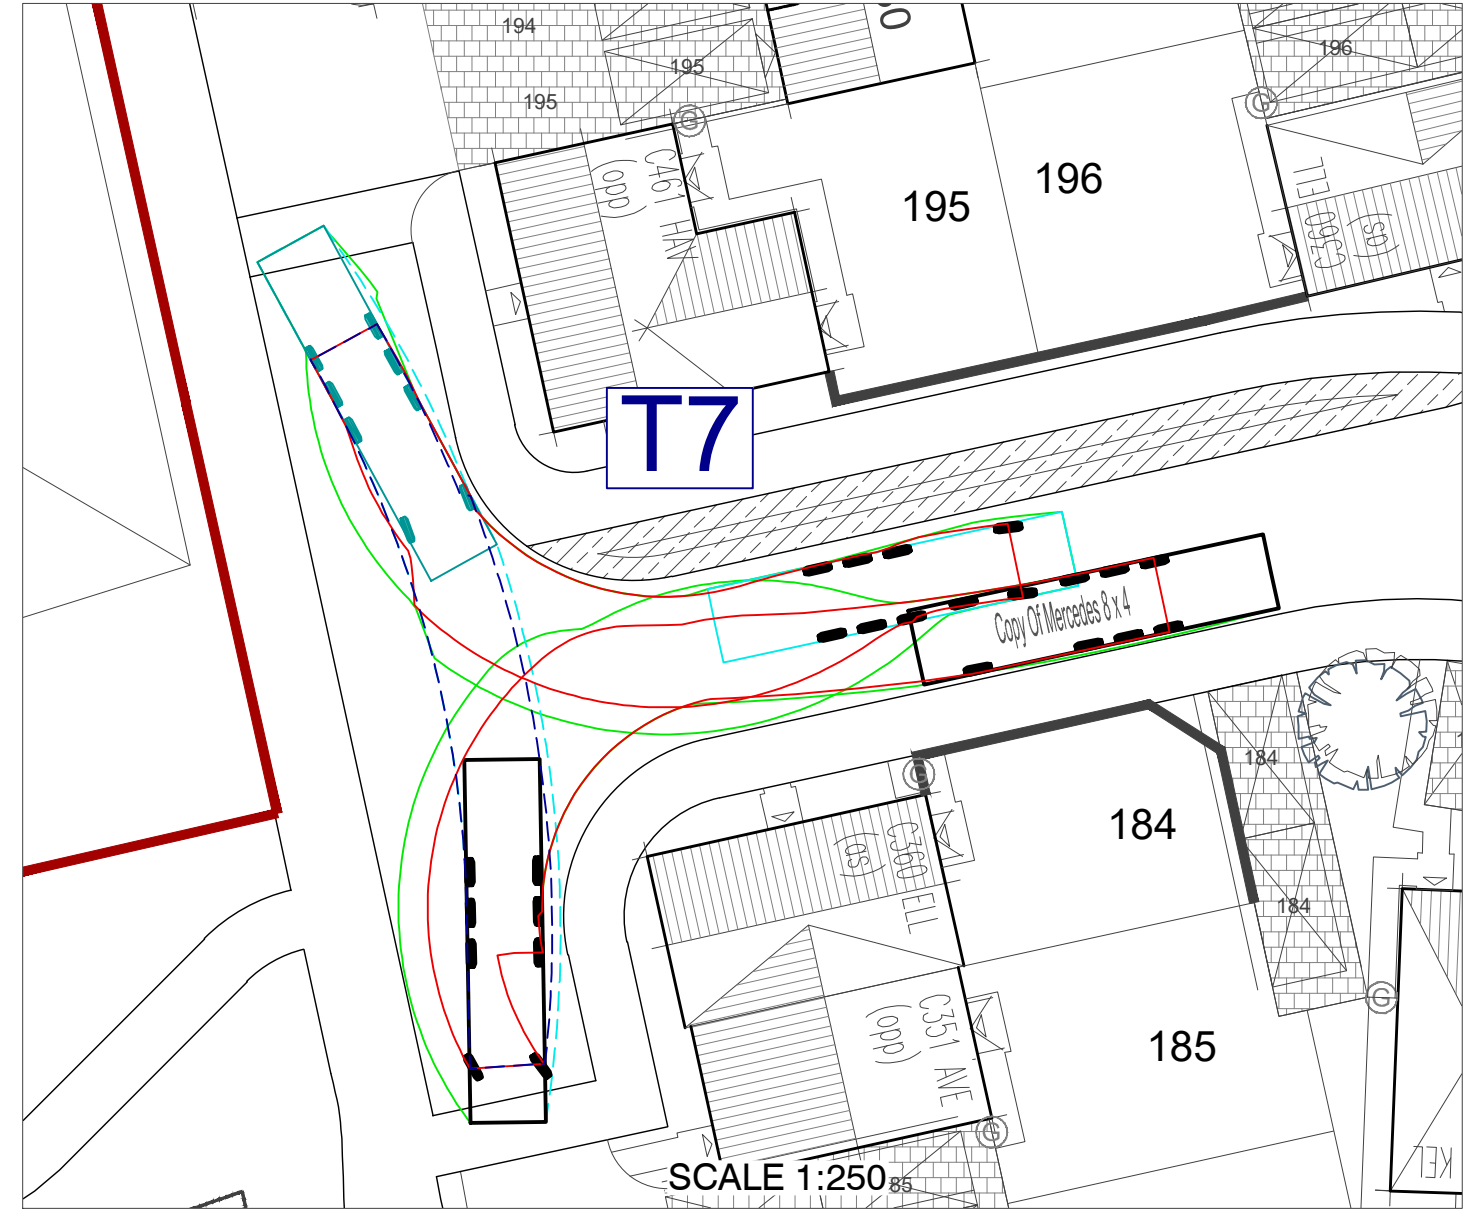
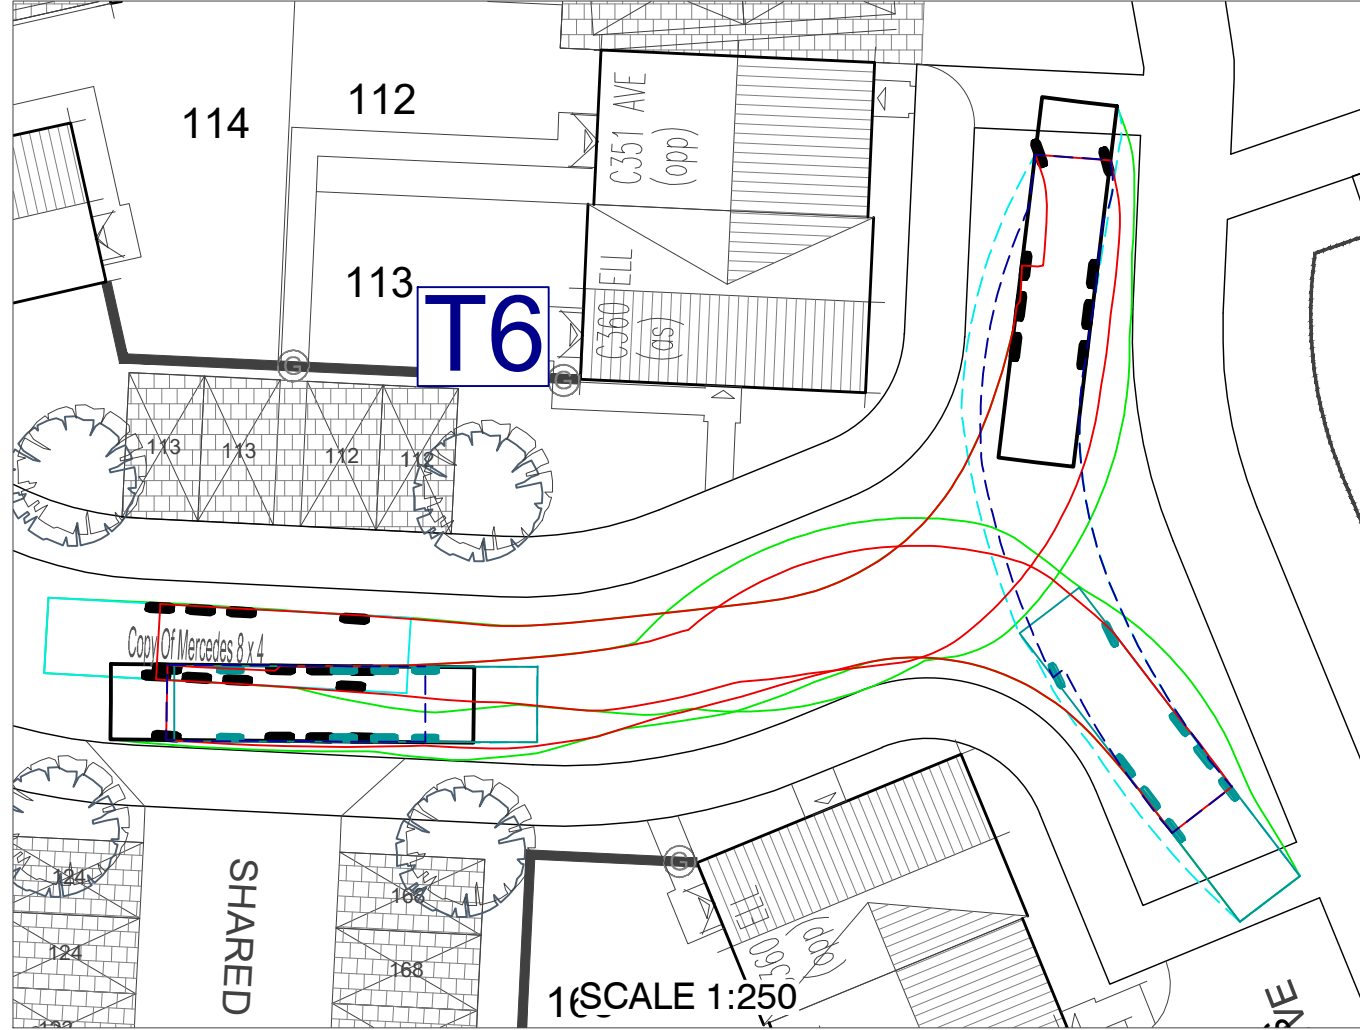
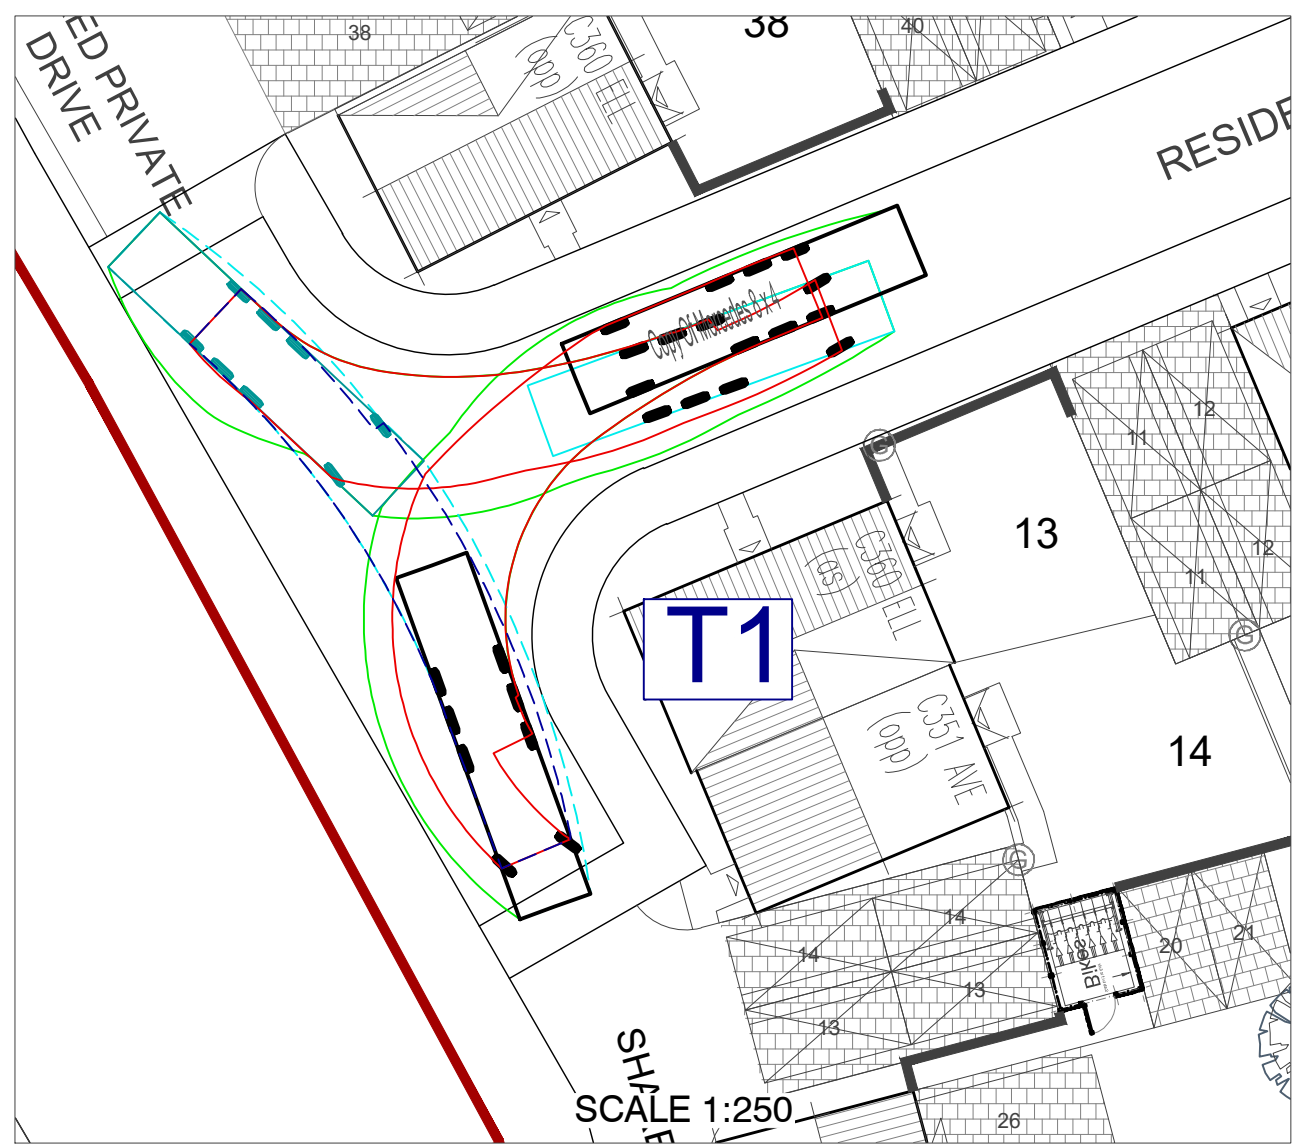
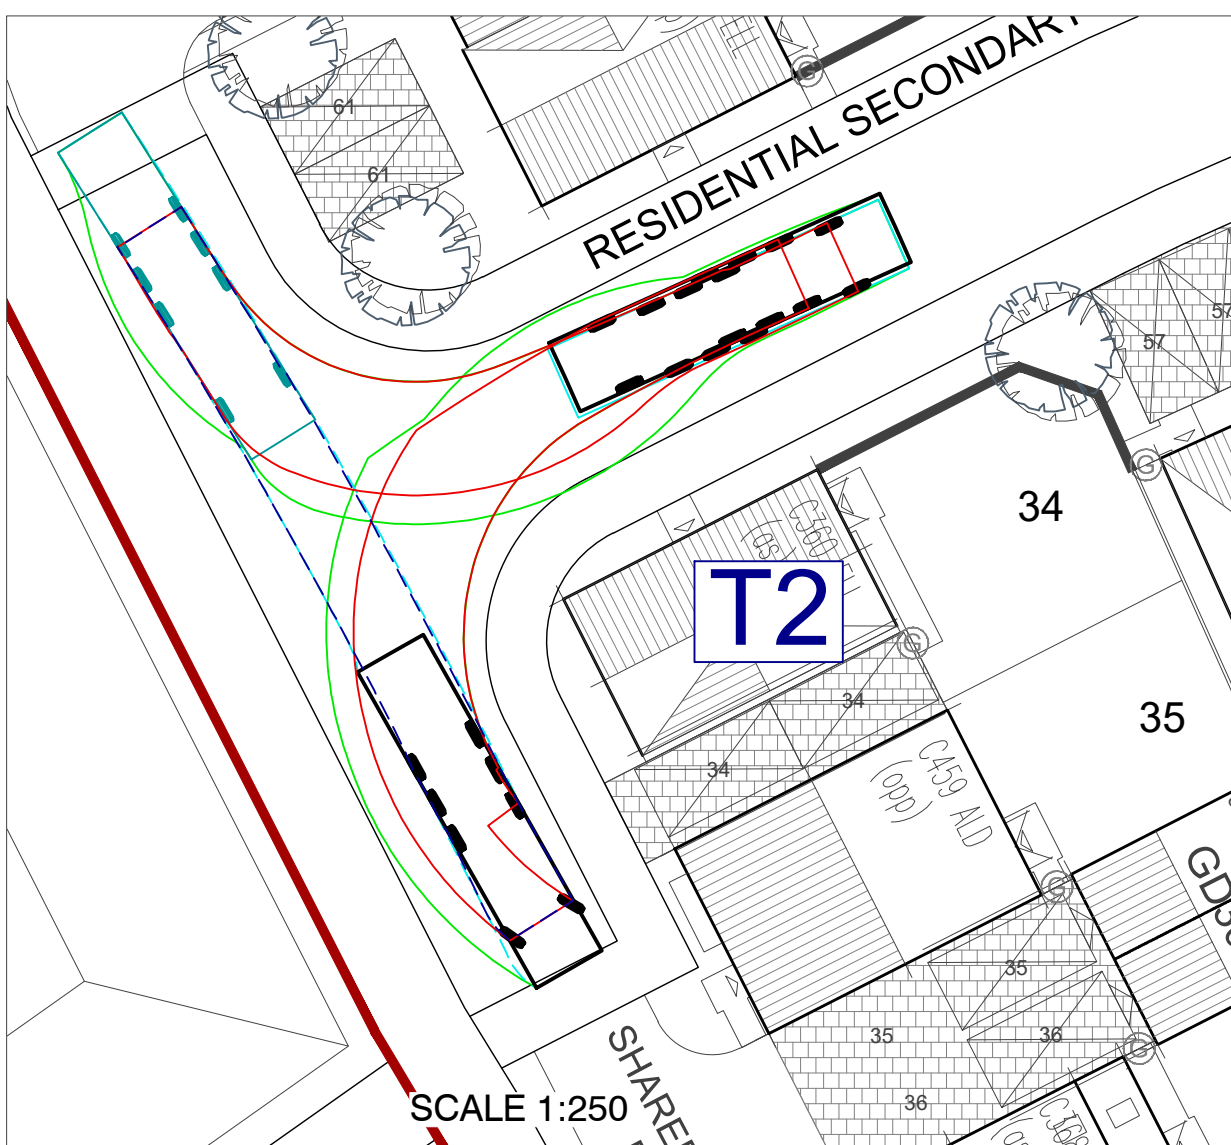


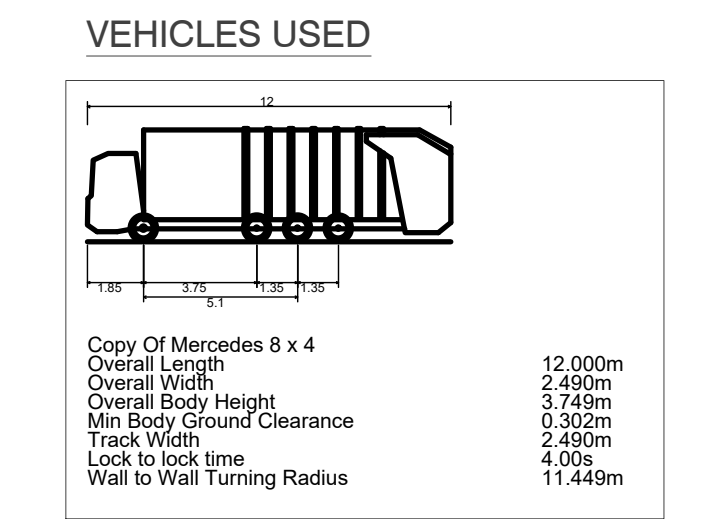

- GENERAL NOTES**
- THIS DRAWING IS TO BE READ IN CONJUNCTION WITH AND CHECKED AGAINST ALL OTHER DRAWINGS, ENGINEERING DETAILS, SPECIFICATIONS AND ANY STRUCTURAL, GEOTECHNICAL OR OTHER SPECIALIST DOCUMENT PROVIDED.
 - ANY DISCREPANCIES WITHIN ALL RELEVANT DRAWINGS ARE TO BE REPORTED TO QUADCONSULT LTD IMMEDIATELY.
 - ALL DIMENSIONS AND LEVELS ARE IN METRES, U.N.O.
 - DO NOT SCALE FROM THIS DRAWING - USE FIGURED DIMENSIONS ONLY.
 - THE CONTRACTOR IS AT RISK IF CONSTRUCTION IS PROCEEDED WITHOUT RELEVANT S104, S106, S278, S28, CWC ETC AGREEMENT BEING IN PLACE WITH THE RELEVANT AUTHORITIES.

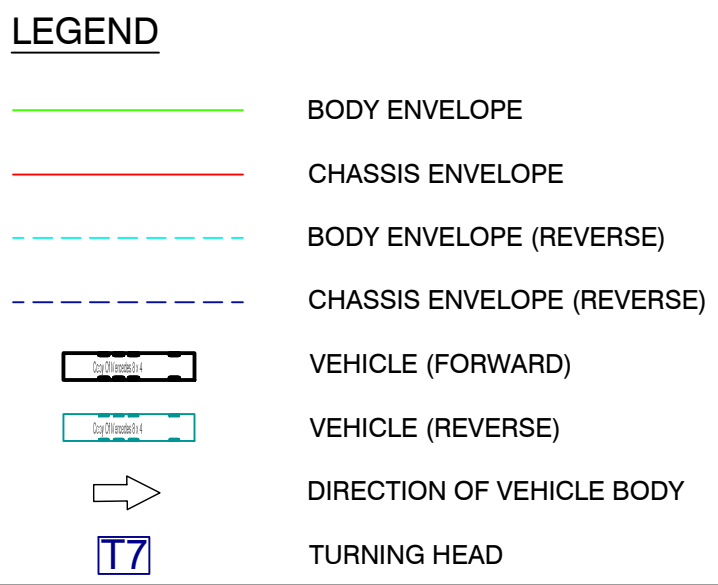

1 26.03.26 Plan amended to suit latest layout RWP			
14 14.12.25 Adjustment to comments TJ			
G 02.12.25 Architects Plan revised, tracking updated to suit SLS			
P 28.11.25 Architects Plan revised, tracking updated to suit SLS			
E 14.10.25 Architects Plan revised, tracking updated to suit RWP			
D 22.09.25 Architects Plan revised, reds tracking updated to suit REC			
C 20.08.25 Architects Plan revised, reds tracking updated to suit SLS			
B 11.08.25 Architects Plan revised, reds tracking updated to suit SLS			
A 10.02.25 Architects Plan revised, tracking updated to suit RWP			
Rev	Date	Description	By
Dimensions to be verified on site. This drawing should not be scaled. Use figured dimensions only. Any discrepancies should be referred to the Engineer prior to work being put in hand. This drawing is copyright.			
QuadConsult Limited Columbus House, Village Way Governors Business Park Cardiff CF15 7NE 029 2077 9644 contact@quadconsult.co.uk www.quadconsult.co.uk Offices in Cardiff, Gloucester and Llanelli			
Client			
MILLER HOMES			
Project			
LLANWERN 4E & 4G			
Title			
REFUSE VEHICLE TRACKING TURNING HEADS			
Drawing Status			
PLANNING			
Designed by	Drawn by	Checked by	Date
SLS	SLS	ACV	FEB 26
Status & AS SHOWN			AS SHOWN
Drawing No			
24519-C-008-I			