


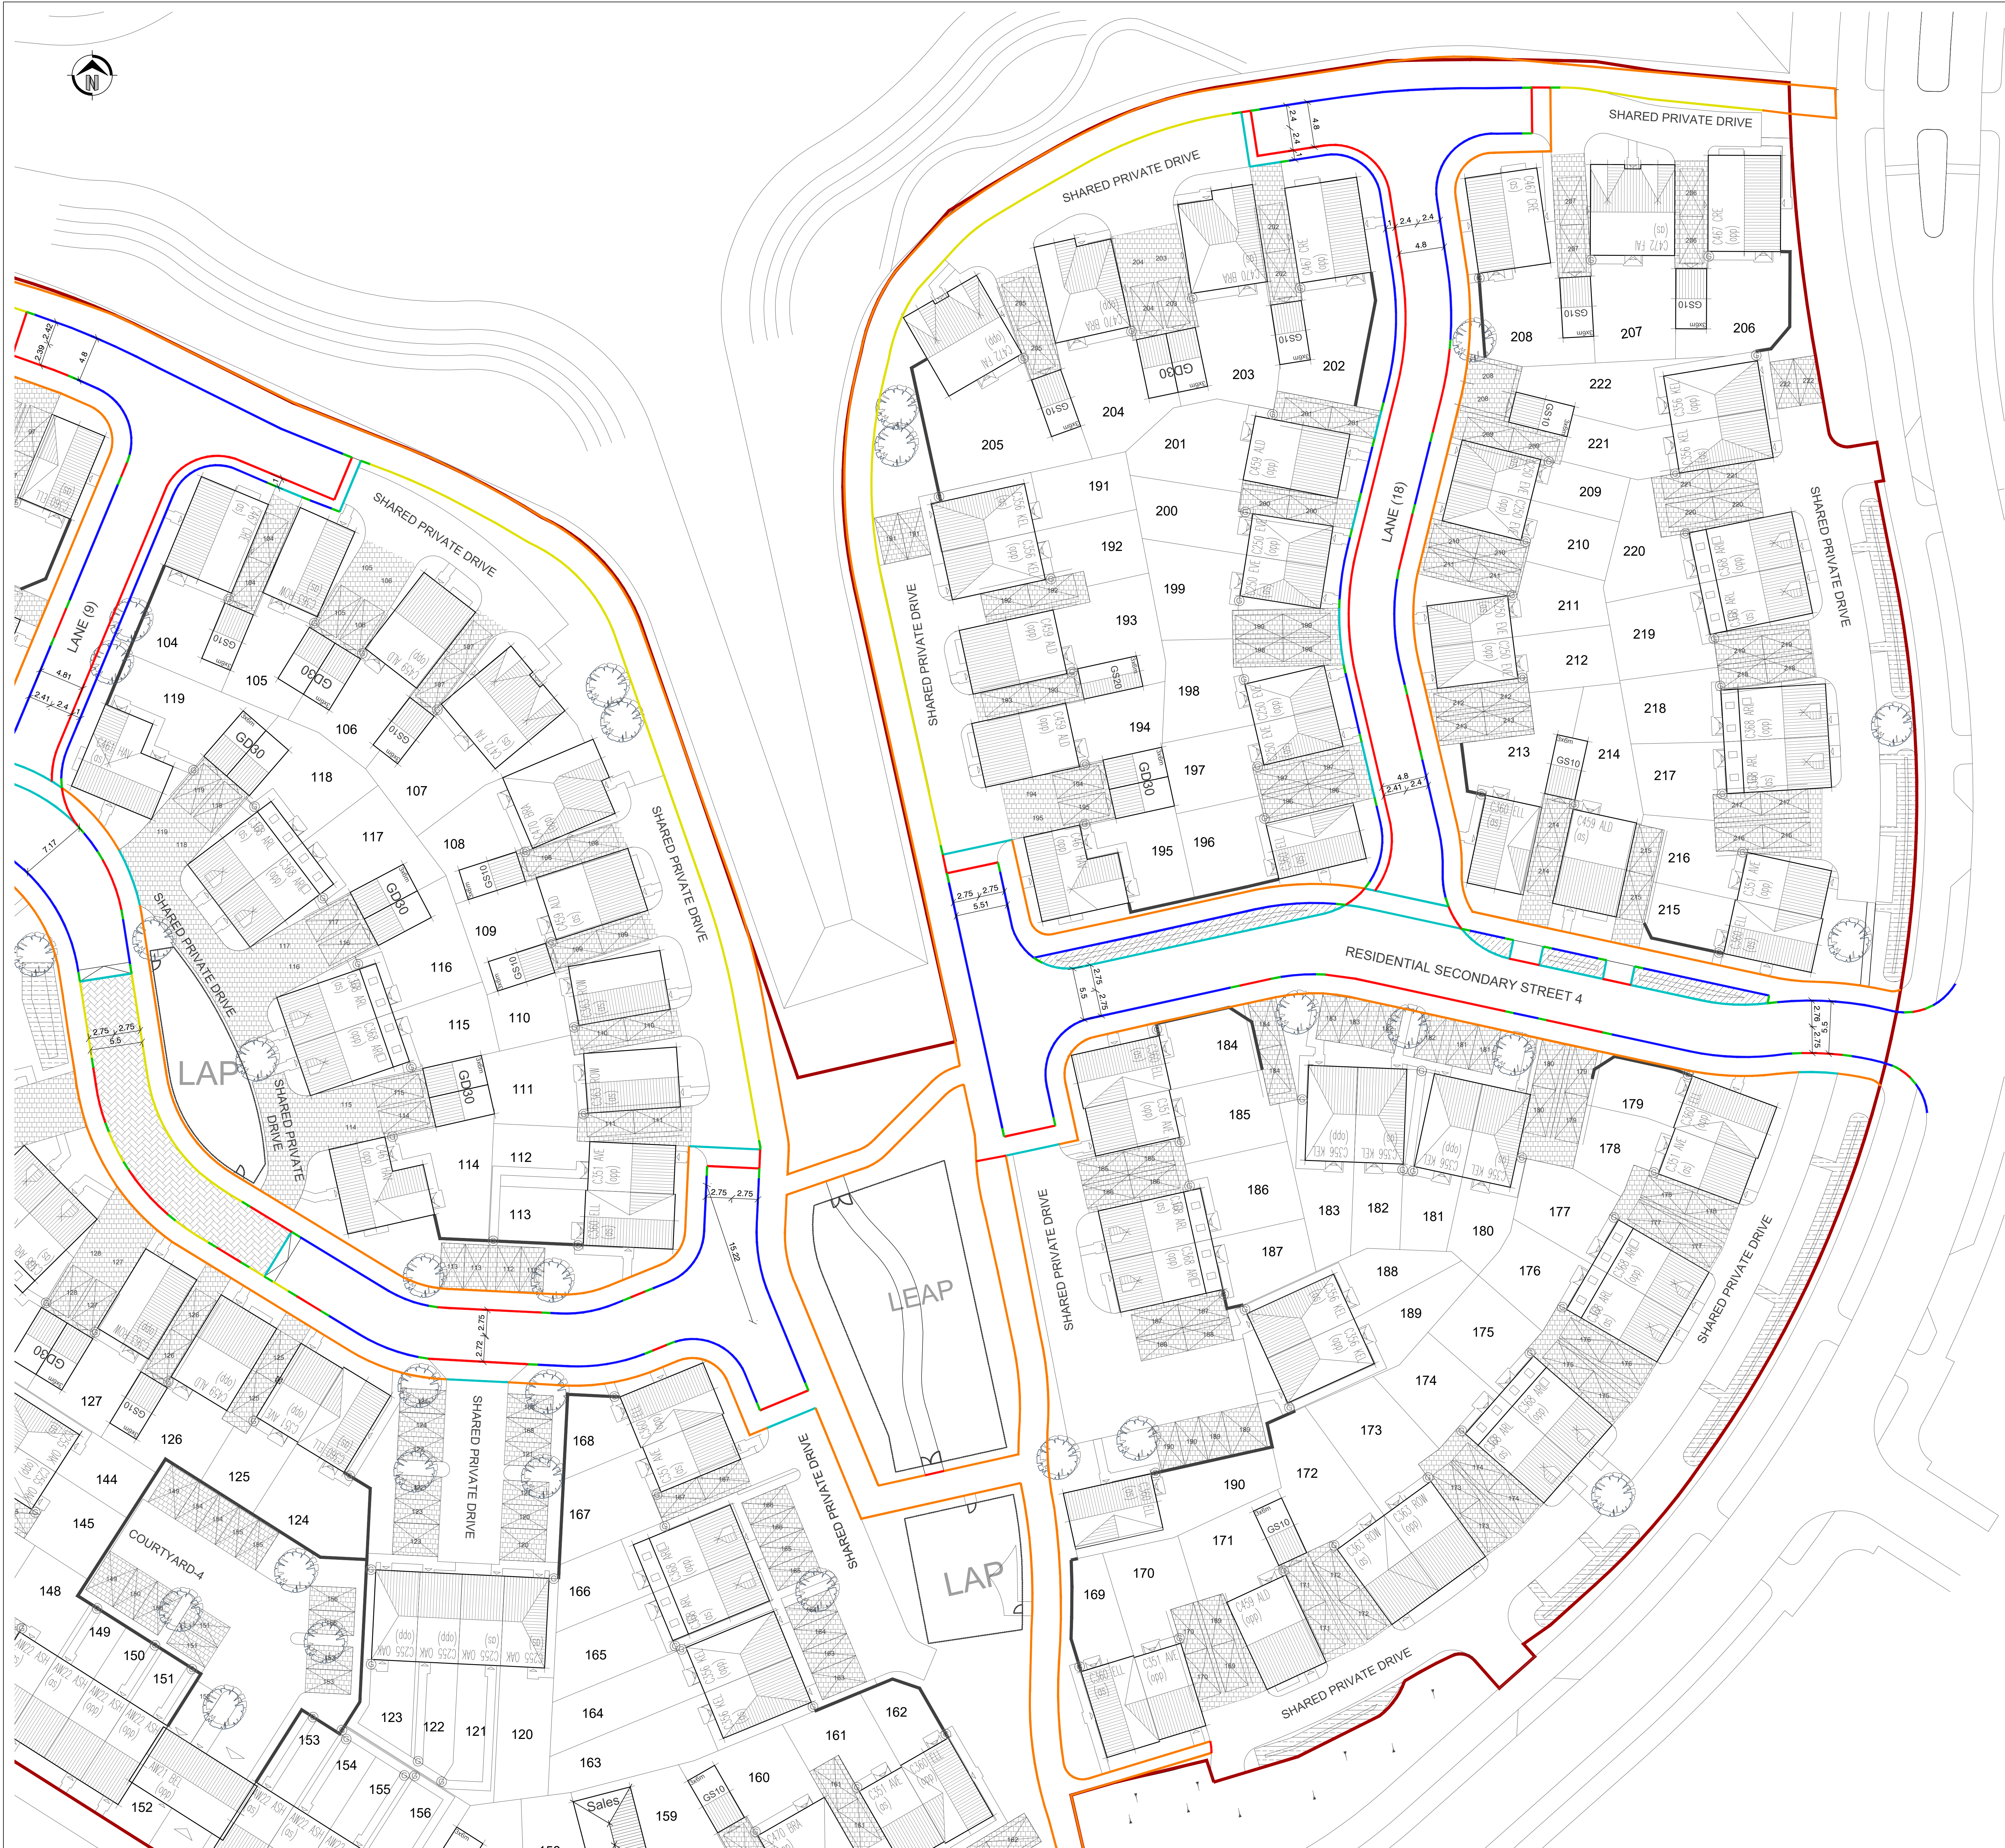

GENERAL NOTES

1. THIS DRAWING IS TO BE READ IN CONJUNCTION WITH AND CHECKED AGAINST ALL OTHER DRAWINGS, ENGINEERING DETAILS, SPECIFICATIONS AND ANY STRUCTURAL, GEOTECHNICAL OR OTHER SPECIALIST DOCUMENT PROVIDED.
2. ANY DISCREPANCIES WITHIN ALL RELEVANT DRAWINGS ARE TO BE REPORTED TO QUADCONSULT LTD IMMEDIATELY.
3. ALL DIMENSIONS AND LEVELS ARE IN METRES, U.N.O.
4. DO NOT SCALE FROM THIS DRAWING - USE FIGURED DIMENSIONS ONLY.
5. THE CONTRACTOR IS AT RISK IF CONSTRUCTION IS PROGRESSED WITHOUT RELEVANT S104, S106, S278, S38, CWC ETC AGREEMENT BEING IN PLACE WITH THE RELEVANT AUTHORITIES.

KERBING LEGEND

- HB2 KERB WITH 125mm UPSTAND
- BN2 KERB WITH 50mm UPSTAND
- BN KERB WITH 25mm UPSTAND (6mm AT CROSSING)
- BN KERB LAID FLUSH
- TRANSITION KERB
- EF KERB (EDGING)

FLUSH KERBING ADJACENT SWALE AREAS MAY BE REPLACED WITH HIT AND MISS KERBING. SUBJECT TO DISCUSSIONS WITH THE LOCAL HIGHWAYS AND SAB AUTHORITY

Rev	Date	Description	By
F	26.03.25	Plan amended to suit latest layout	RWP
E	18.12.24	Adjustment to Parking Court - plots 16-23	TU
D	24.12.24	Working Amended to suit latest Architect Layout	SLS
C	15.10.25	Site Layout Updated	RWP
B	27.08.25	Working Amended to suit latest Architect Layout	LF
A	25.02.25	Site Layout Updated	RWP

Dimensions to be verified on site.
This drawing should not be scaled. Use figured dimensions only.
Any discrepancies should be referred to the Engineer prior to work being put in hand.
This drawing is copyright.

QuadConsult Limited
Columbus House, Village Way
Greenwich Business Park
Carroll
SE18 7NE
020 2077 9644
enquiries@quadconsult.co.uk
www.quadconsult.co.uk
Consulting Civil & Structural Engineers
Offices in Cardiff, Gloucester and Llanidloes



Client	MILLER HOMES
Project	LLANWERN 4E & 4G
Title	KERBING LAYOUT SHEET 2 OF 2
Drawing Status	PLANNING
Designed by	RWP
Drawn by	SLS
Checked by	ACV
Date	FEB 25
Scale	As shown
Drawing No	24519-C-017-F

