



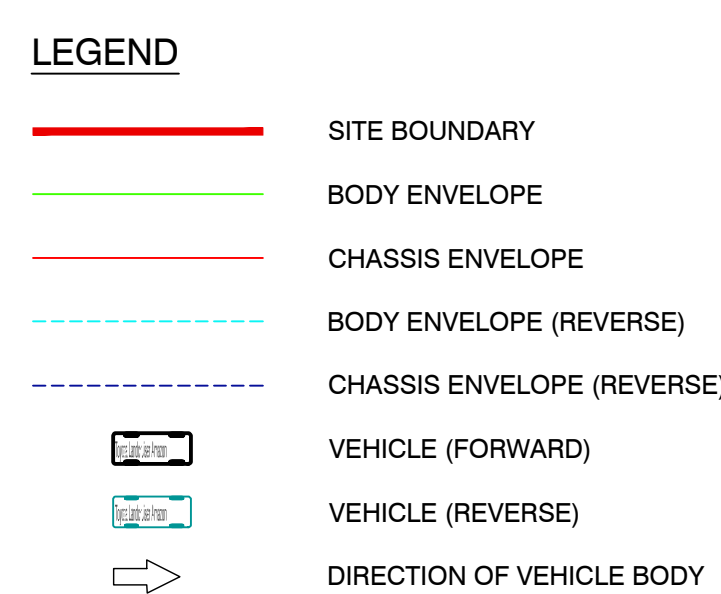

- ## GENERAL NOTES
1. THIS DRAWING IS TO BE READ IN CONJUNCTION WITH AND CHECKED AGAINST ALL OTHER DRAWINGS, ENGINEERING DETAILS, SPECIFICATIONS AND ANY STRUCTURAL, GEOTECHNICAL OR OTHER SPECIALIST DOCUMENT PROVIDED.
 2. ANY DISCREPANCIES WITHIN ALL RELEVANT DRAWINGS ARE TO BE REPORTED TO QUADCONSULT LTD IMMEDIATELY.
 3. ALL DIMENSIONS AND LEVELS ARE IN METRES, U/LD.
 4. DO NOT SCALE FROM THIS DRAWING - USE FIGURED DIMENSIONS ONLY.
 5. THE CONTRACTOR IS AT RISK IF CONSTRUCTION IS PROCEEDED WITHOUT RELEVANT S104, S106 STR. OR QWO ETC AGREEMENT BEING IN PLACE WITH THE RELEVANT AUTHORITIES.

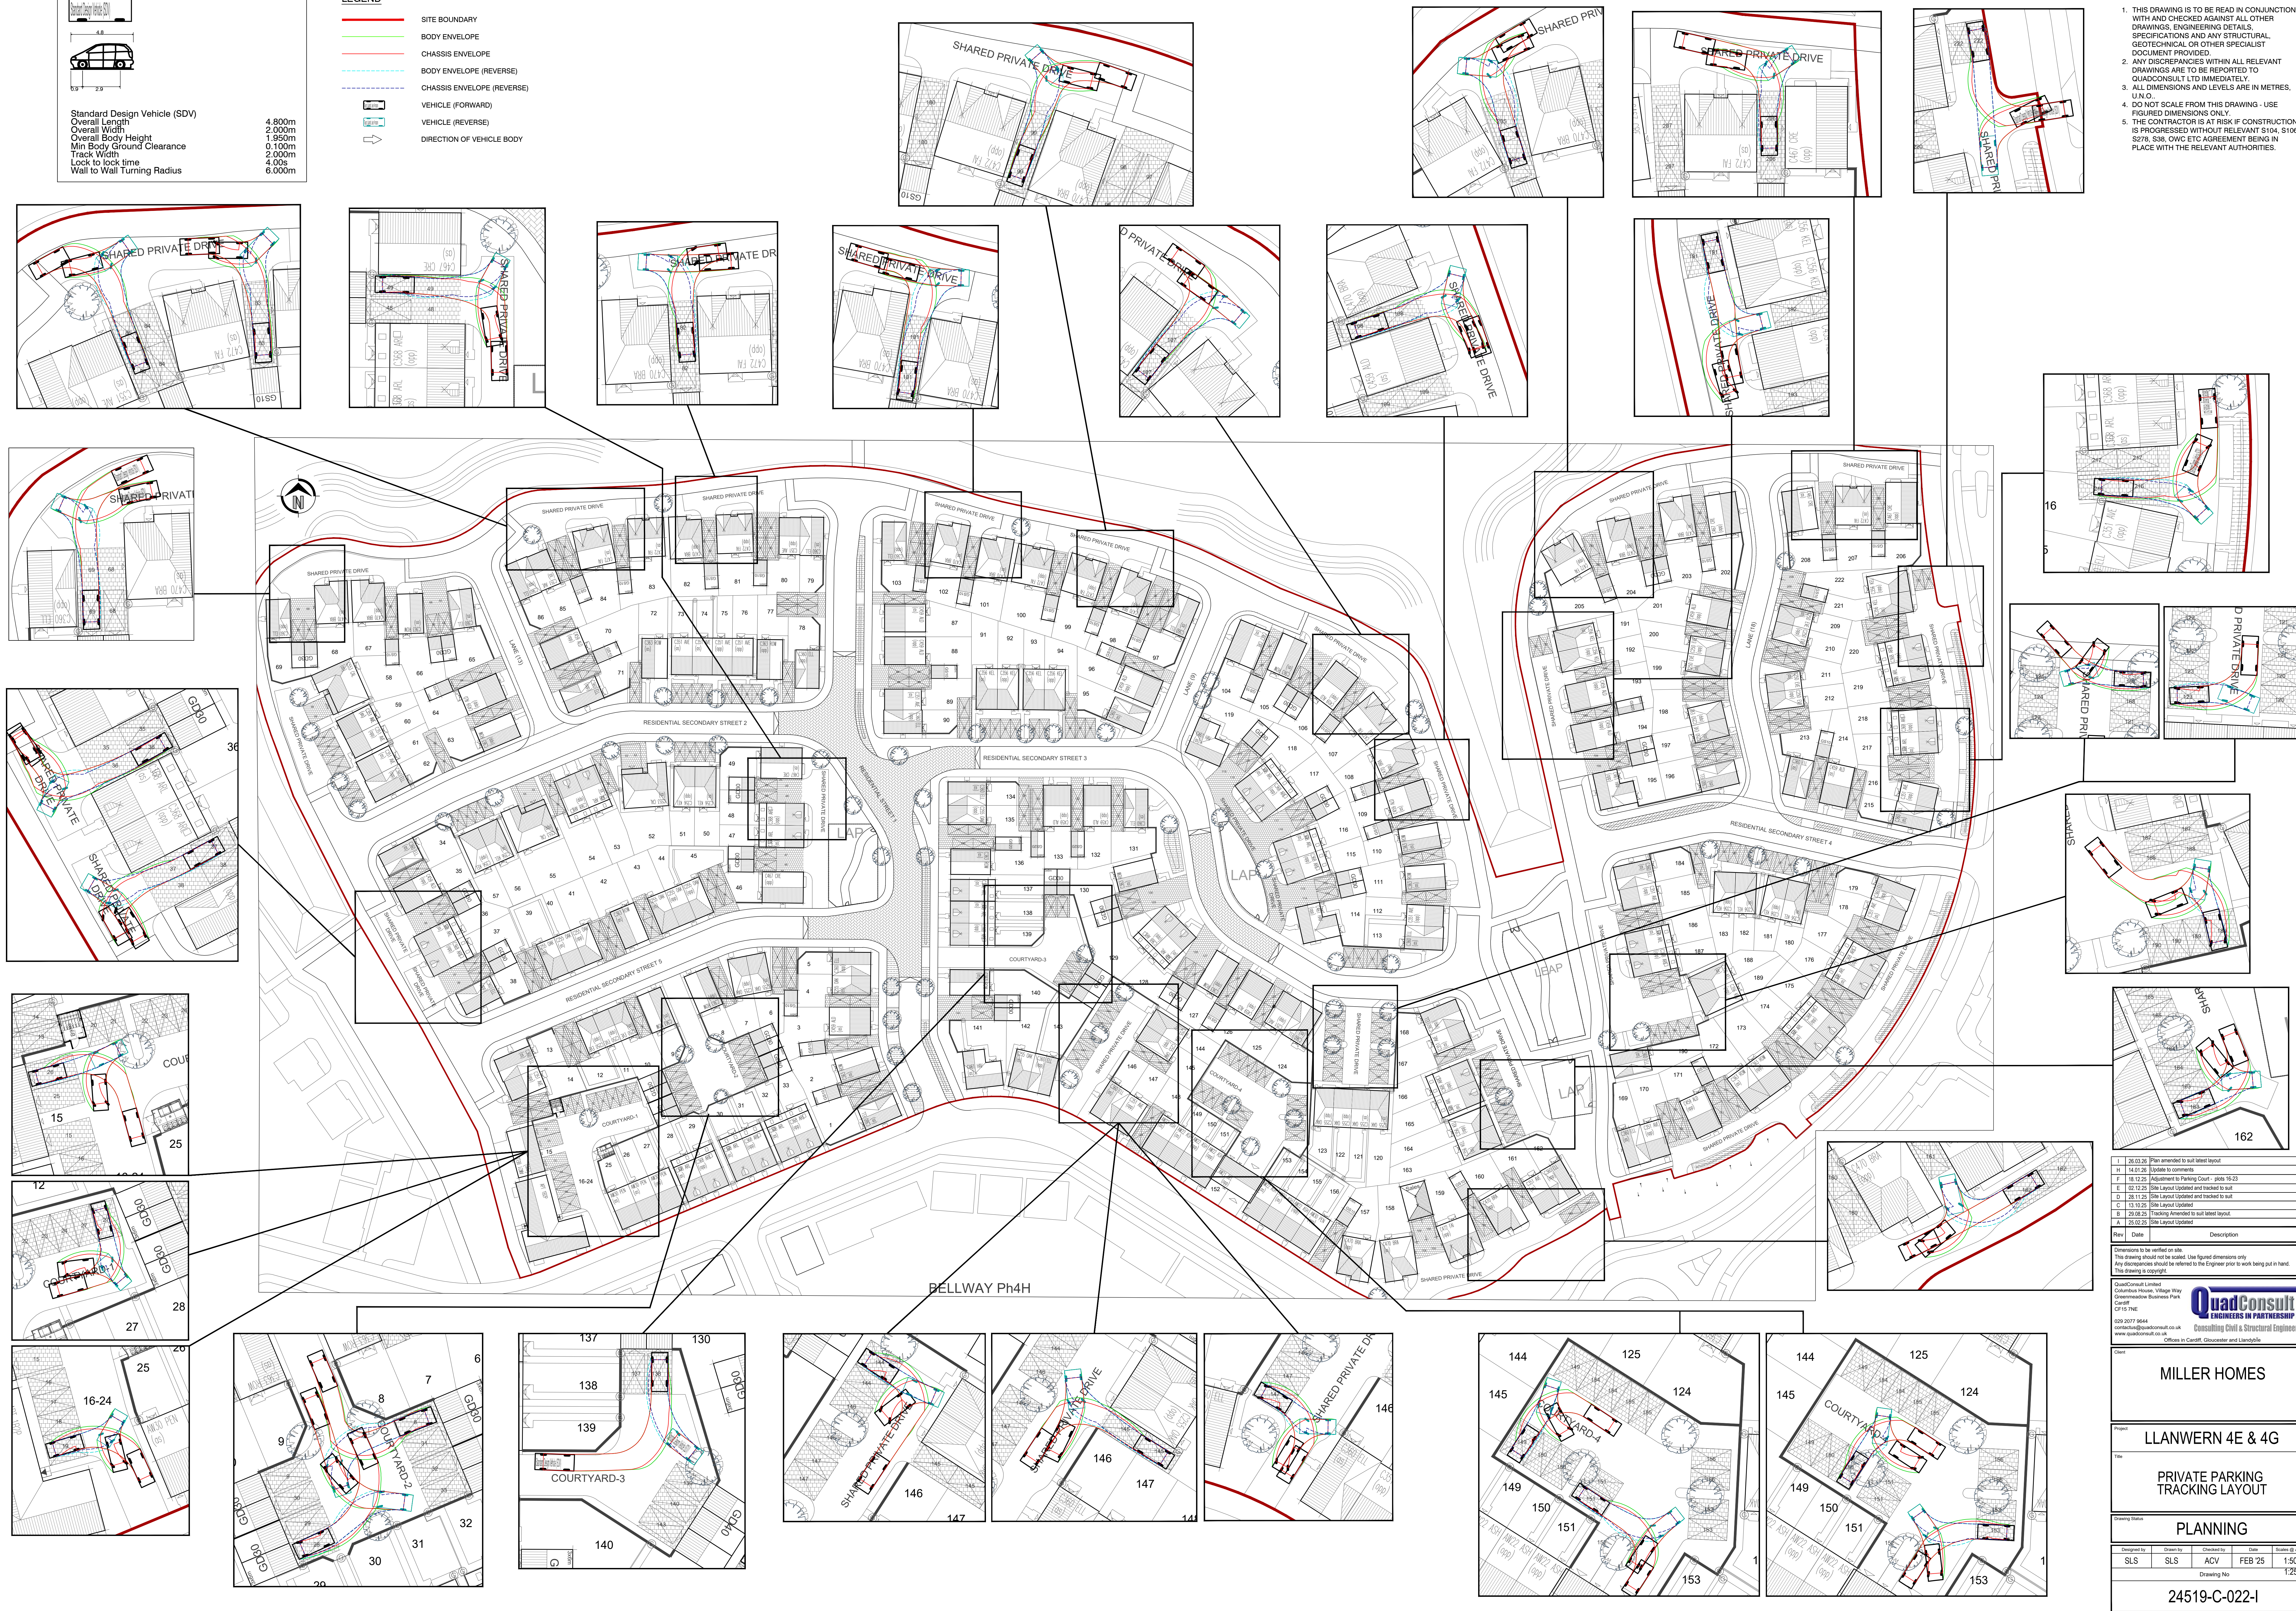

I	26.03.26	Plan amended to suit latest layout
H	14.01.26	Update to comments
F	18.12.25	Adjustment to Parking Court - plots 18-23
E	02.12.25	Site Layout Updated and tracked to suit
D	28.11.25	Site Layout Updated and tracked to suit
C	13.10.25	Site Layout Updated
B	29.08.25	Tracking Amended to suit latest layout
A	25.02.25	Site Layout Updated

Dimensions to be verified on site.
This drawing should not be scaled. Use figured dimensions only.
Any discrepancies should be referred to the Engineer prior to work being put in hand.

QuadConsult Limited
Columbus House, Village Way
Greenmeadow Business Park
Cardiff
CF15 7NE

029 2077 6644
coria.cus@quadconsult.co.uk
www.quadconsult.co.uk

QuadConsult
ENGINEERS IN PARTNERSHIP
Consulting Civil & Structural Engineers

Client				
MILLER HOMES				
Project				
LLANWERN 4E & 4G				
Title				
PRIVATE PARKING TRACKING LOT				
Drawing Status				
PLANNING				
Designed by	Drawn by	Checked by	Date	Issue #
SLS	SLS	ACV	FEB 25	1:50
Drawing No				
24519-C-022-I				