


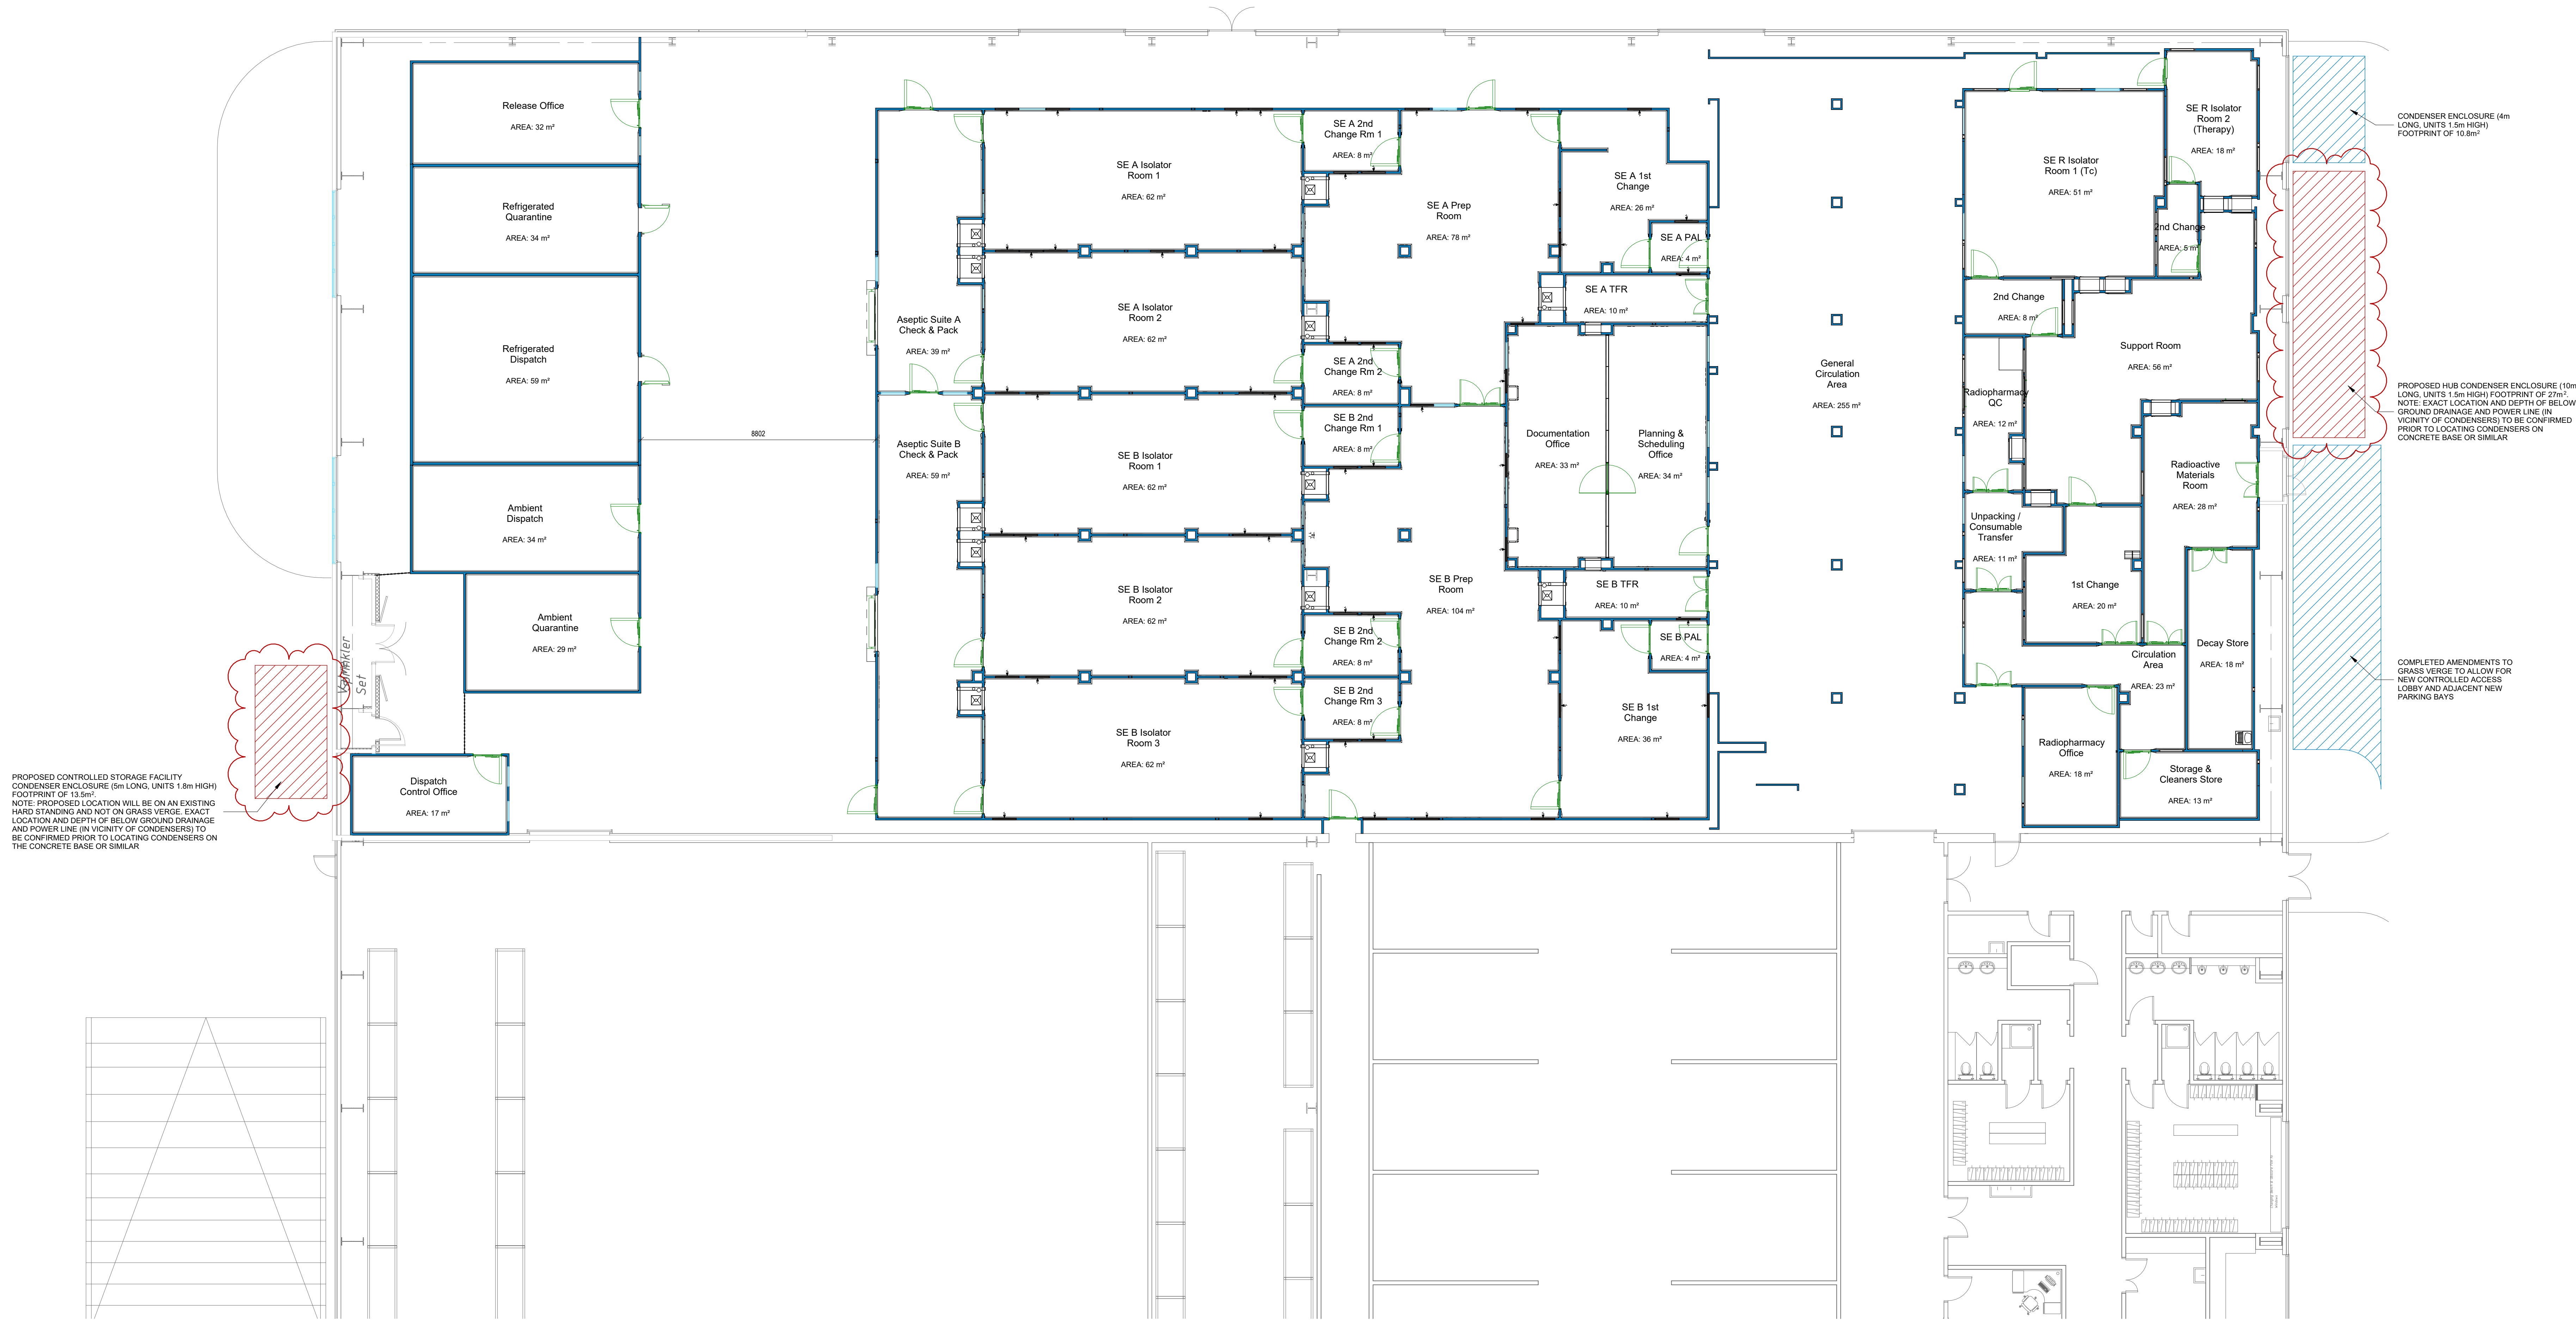

PROPOSED CONTROLLED STORAGE FACILITY
CONDENSER ENCLOSURE (6m LONG, UNITS 1.8m HIGH)
FOOTPRINT OF 13.5m²
NOTE: PROPOSED LOCATION WILL BE ON AN EXISTING
HARD STANDING AND NOT ON GRASS VERGE. EXACT
LOCATION AND DEPTH OF BELOW GROUND DRAINAGE
AND POWER LINE (IN VICINITY OF CONDENSERS) TO
BE CONFIRMED PRIOR TO LOCATING CONDENSERS ON
THE CONCRETE BASE OR SIMILAR

A-0103 Site Layout
1 : 100

GENERAL NOTES:-

Do not scale from this drawing.
All dimensions are to be checked on site prior to work commencing or
preparation of shop working drawings - any discrepancies should be
notified immediately.
This drawing is the copyright of Angstrom Technology and should not
be reproduced without prior written approval. This drawing is to be
read in conjunction with all relevant specifications.
THIS DRAWING WILL NOT BE TO SCALE IF PRINTED FROM A
PDF FORMAT DOCUMENT.
Drawing based upon:

THIS DRAWING HAS BEEN CO-ORDINATED USING REVIT

THE REVIT FILE IS NOT A BIM MODEL AND COMPONENTS WITHIN
THE MODEL ARE A REPRESENTATION OF THE OBJECT AND MAY
NOT NECESSARILY BE THE ITEM SPECIFIED. REVIT HAS BEEN USED
IN THIS INSTANCE FOR CO-ORDINATION ONLY.

LEGEND:-

- COMPLETED WORKS AS PART OF
RADIOPHARMACY BUILD
- PROPOSED WORKS AS PART OF HUB AND
CSF BUILD

NOTES:-

Rev	Description	Chk	Qtd	Rev	Date
R6	PROPOSED CONDENSER UNIT LOCATIONS	C.H.	M.V.	M.V.	11/05/24
R5	CSF ADDED	C.H.	M.V.	M.V.	15/05/24
R4	REVISED TO SUIT LATEST GA	C.H.	M.V.	M.V.	15/05/24
R3	DETAILED DESIGN DEVELOPMENT	C.H.	M.V.	M.V.	15/05/24
R2	REVISED TO SUIT APPROVED GA	C.H.	M.V.	M.V.	15/05/24
R1	PRELIMINARY ISSUE	C.H.	M.V.	M.V.	27/11/23

Angstrom Technology
Cleanroom Experts
High Wycombe | York | East Kilbride
Head Office Tel: +44 (0)1904 437566
www.angstromtechnology.com

Project
NHS Wales - Aseptic Suites A & B

Title
Overall Layout of TRAMS SE Hub

NOT FOR SITE USE
**WORK IN
PROGRESS**
Preliminary Issue

A0	Scale	As indicated
Dwg No.	25025-A-0103	Rev. P6