
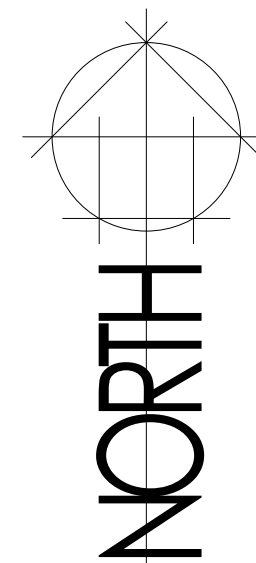


PLANTING

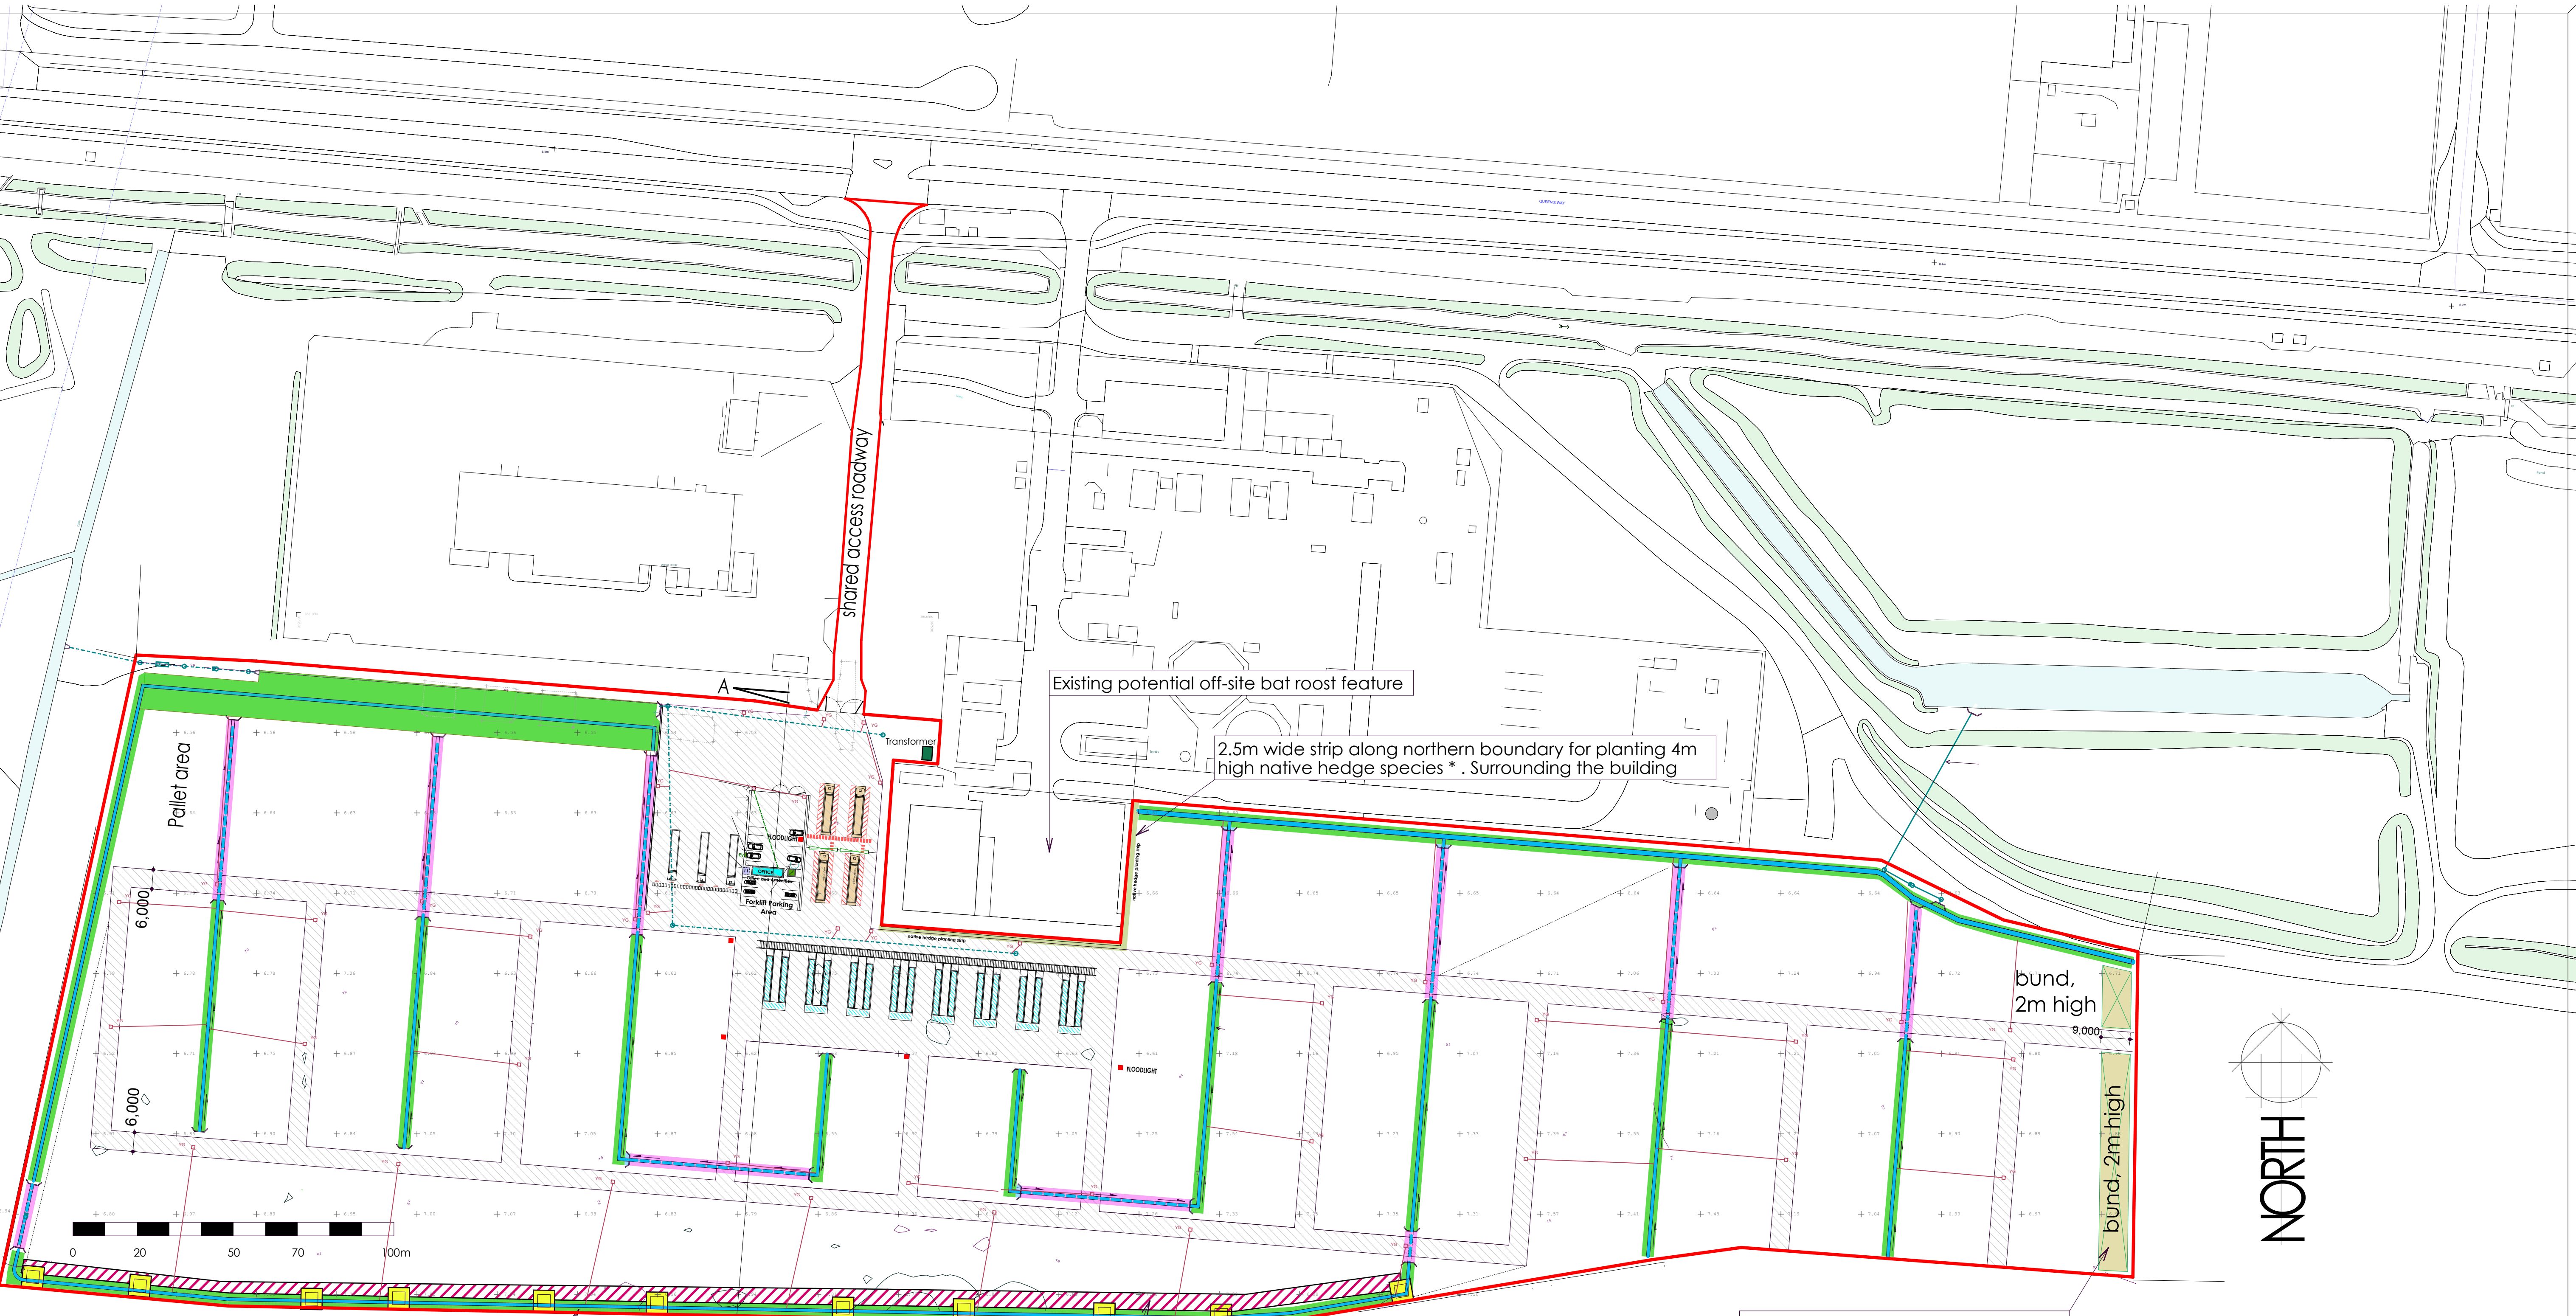

0 20 50 70 100m

coloured shading denotes : Open swales

The seed mix would comprise a mixture of flowering plants, grasses, sedges and rushes including marginal and aquatic species such as marsh marigold (*Caltha palustris*), meadowsweet (*Filipendula vulgaris*), marsh woundwort (*Stachys palustris*), hemp agrimony (*Eupatorium cannabinum*), yellow iris (*Iris pseudacorus*), brooklime (*Veronica beccabunga*), red clover (*Trifolium pratense*), bird's-foot trefoil (*Lotus corniculatus*), common knapweed (*Centaurea nigra*), marsh foxtail (*Alopecurus geniculatus*), water mint (*Mentha aquatica*), and pendulous sedge (*Carex pendula*).

SEE ATTACHED METHOD STATEMENT

DES CAIRNS

Des Cairns FCIAI FCIOB IHBC
CIAT Accredited Conservationist

Des Cairns Architecture
Fisherman's Cottage, 31 Lough Road, Ballinderry Upper, Lisburn BT28 2JY

T: 0044 (0)28 9442 2660 M: 0044 (0)7802 201371
des@descairns.com www.descairns.com

CIAT CHARTERED PRACTICE

CIAT ACCREDITED CONSERVATIONIST

IHBC INSTITUTE OF HISTORIC BUILDING CONSERVATION

REVISION	DESCRIPTION	NAME	DATE
A	Description amended at 2m bund	KL	15/01/26
CLIENT	Westland Horticulture Ltd	PROJECT	TATA Llanwern Works Llanwern Newport NP19 4QZ
DRAWING	PLANTING SITE LAYOUT CONCEPT LAYOUT NOT FOR CONSTRUCTION refer to Greg Seeley engineering drawings		
SCALE	1 : 1000 @ A1	DRAWN	Lucas
DATE	Oct 25	DRG. NO.	24/12/100
		REV.	A