



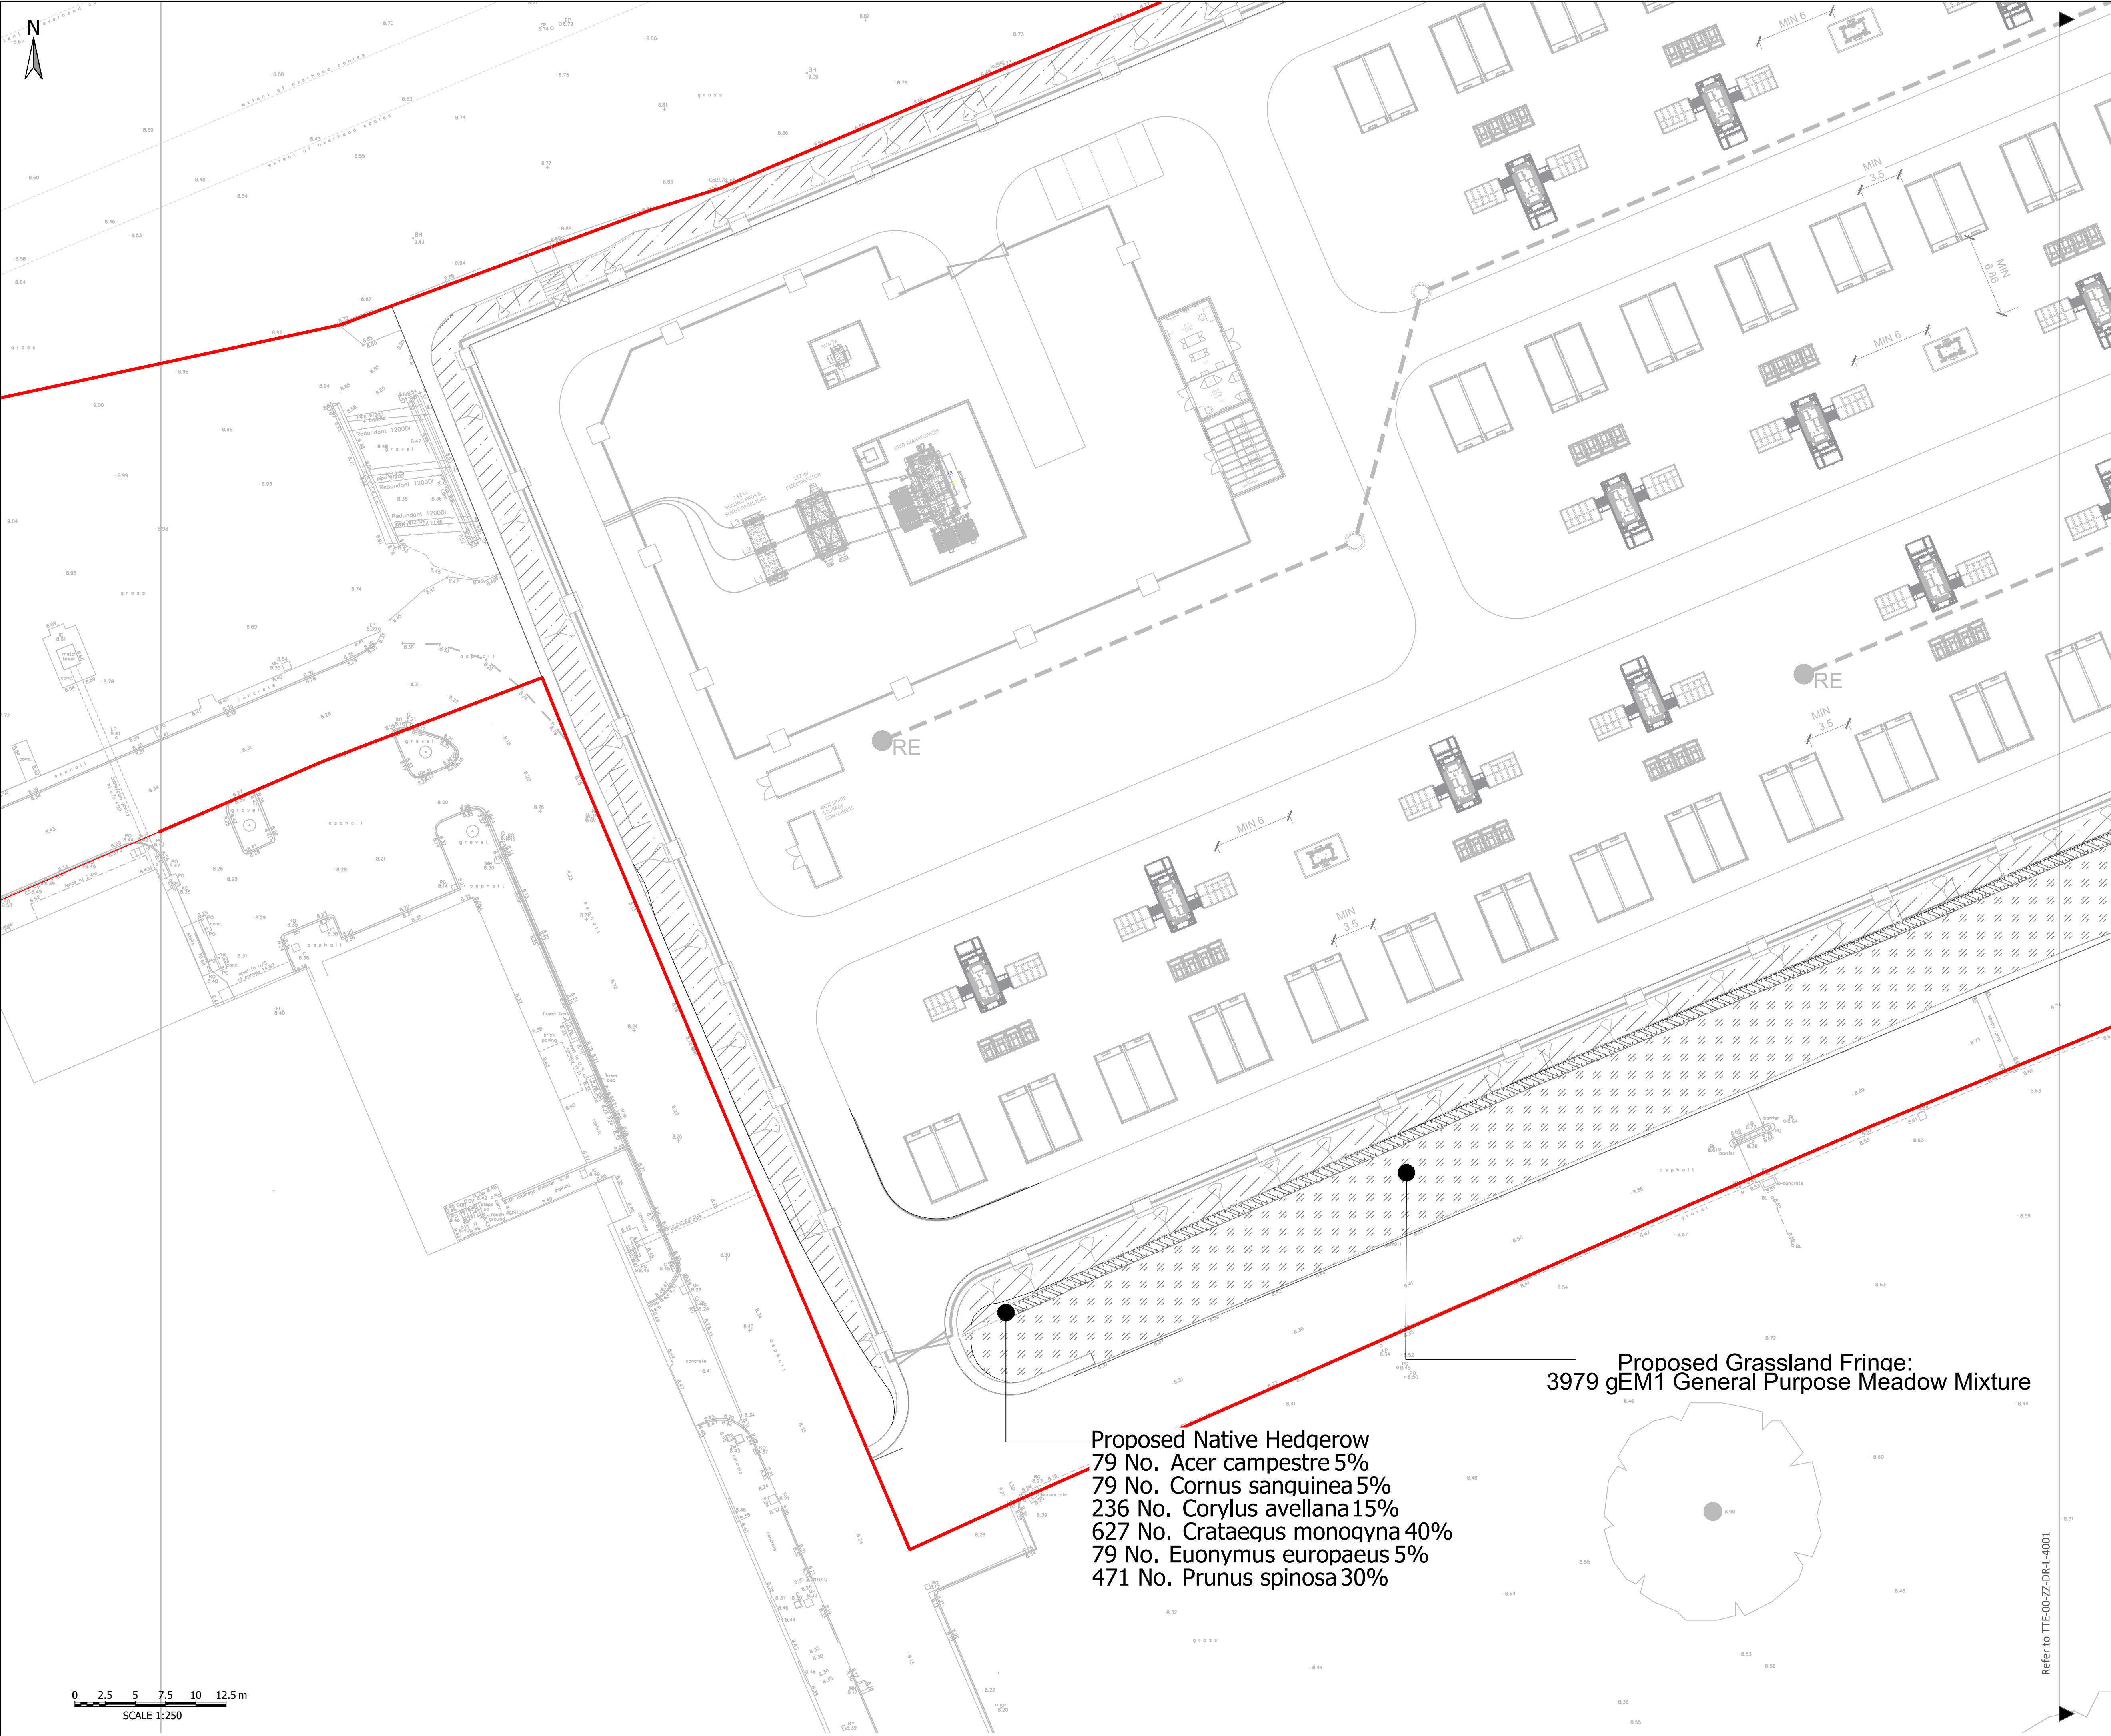

- LEGEND**
- Ownership boundary
  - Site boundary
  - Retained trees
- SOFT LANDSCAPE**
- Proposed trees (refer to planting schedule B068690-TTE-00-ZZ-DR-L-4003 & B068690-TTE-00-ZZ-DR-L-5000 - Typical Soft Landscape Details).
  - Flower rich Ephemeral & Wildflower Grass - With areas of managed open ground: Mix of Emorsgate Seeds EM1 Basic General Purpose Meadow Mixture and EG10 Tussock Grass Mixture (refer to planting schedule PRJ01-TTE-00-ZZ-DR-L-4003).
  - Grassland Fringe - flower rich grassland mowed on a regular basis. Emorsgate Seeds EM1 Basic General Purpose Meadow Mixture (refer to planting schedule PRJ01-TTE-00-ZZ-DR-L-4003).
  - Wet grassland- Emorsgate EM8 Meadow Mixture for Wetlands (refer to planting schedule PRJ01-TTE-00-ZZ-DR-L-4003).
  - Native scrub mix (refer to planting schedule PRJ01-TTE-00-ZZ-DR-L-4003).
  - Native hedgerow - to be planted at 5 plants per linear metre (refer to planting schedule PRJ01-TTE-00-ZZ-DR-L-4003).
  - Invertebrate banks - 0.5m high and 2-3, wide covered by flower - rich grassland Emorsgate Seeds EM2 Standard General Purpose Meadow Mixture (refer to planting schedule PRJ01-TTE-00-ZZ-DR-L-4003).
  - Access corridor - 4m wide

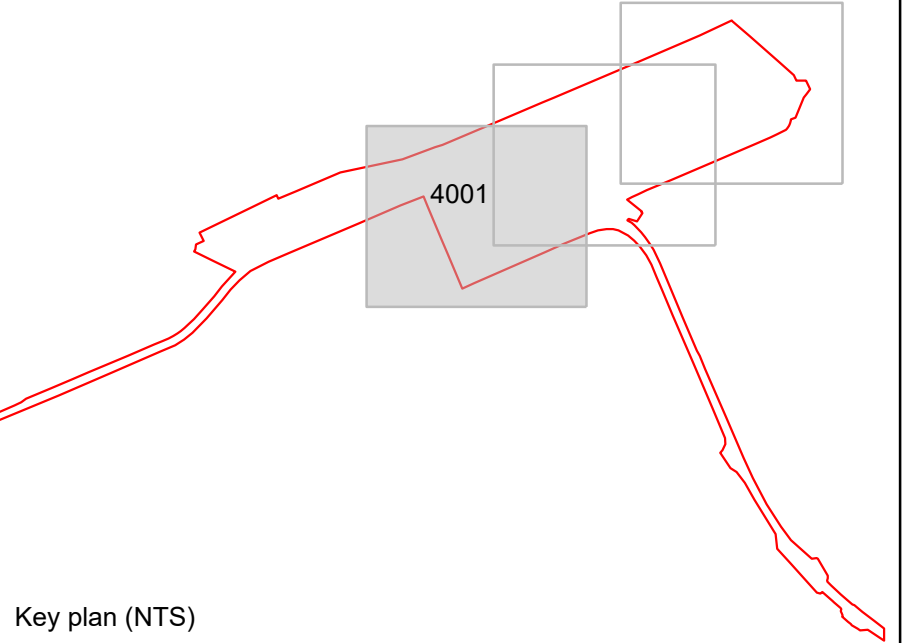

Key plan (NTS)

## FIRST ISSUE

|  |  |  |  |  |  |
|--|--|--|--|--|--|
|  |  |  |  |  |  |
|  |  |  |  |  |  |
|  |  |  |  |  |  |

| Rev | Description | Date       | DC | AC | EJ |
|-----|-------------|------------|----|----|----|
| P01 | FIRST ISSUE | 29.09.2025 |    |    |    |

Document Control

Issuing Office  
**Tetra Tech London**  
11th Floor, 1 Angel Court, London,  
United Kingdom, EC2R 7HJ  
**Tel:** +44 (0)20 7250 7500  
www.tetrateteurope.com

Client  
**BURROUGHS LTD**

Project Name  
**AFON WYSG USKMOUTH**

Sheet Title  
**DETAILED PLANTING PLAN**  
Sheet 1

| TTE Project Number    | Drawn By   | Date          | Checked By     | Date      | Approved By | Date     | Scale @ A1 | Subsidiary    |
|-----------------------|------------|---------------|----------------|-----------|-------------|----------|------------|---------------|
| 784-B068690           | DC         | Sept '25      | AC             | Sept '25  | EJ          | Sept '25 | 1:250      | S3            |
| Client Project Number | Originator | Volume/System | Level/Location | Type/Code | Role        | Number   | Revision   |               |
| PRJ01                 | -          | TTE           | -              | 00        | -           | ZZ       | -          | DR - L - 4001 |

**Proposed Native Hedgerow**  
79 No. Acer campestre 5%  
79 No. Cornus sanguinea 5%  
236 No. Corylus avellana 15%  
627 No. Crataegus monogyna 40%  
79 No. Euonymus europaeus 5%  
471 No. Prunus spinosa 30%

**Proposed Grassland Fringe:**  
3979 gEM1 General Purpose Meadow Mixture

Refer to TTE-00-ZZ-DR-L-4001