


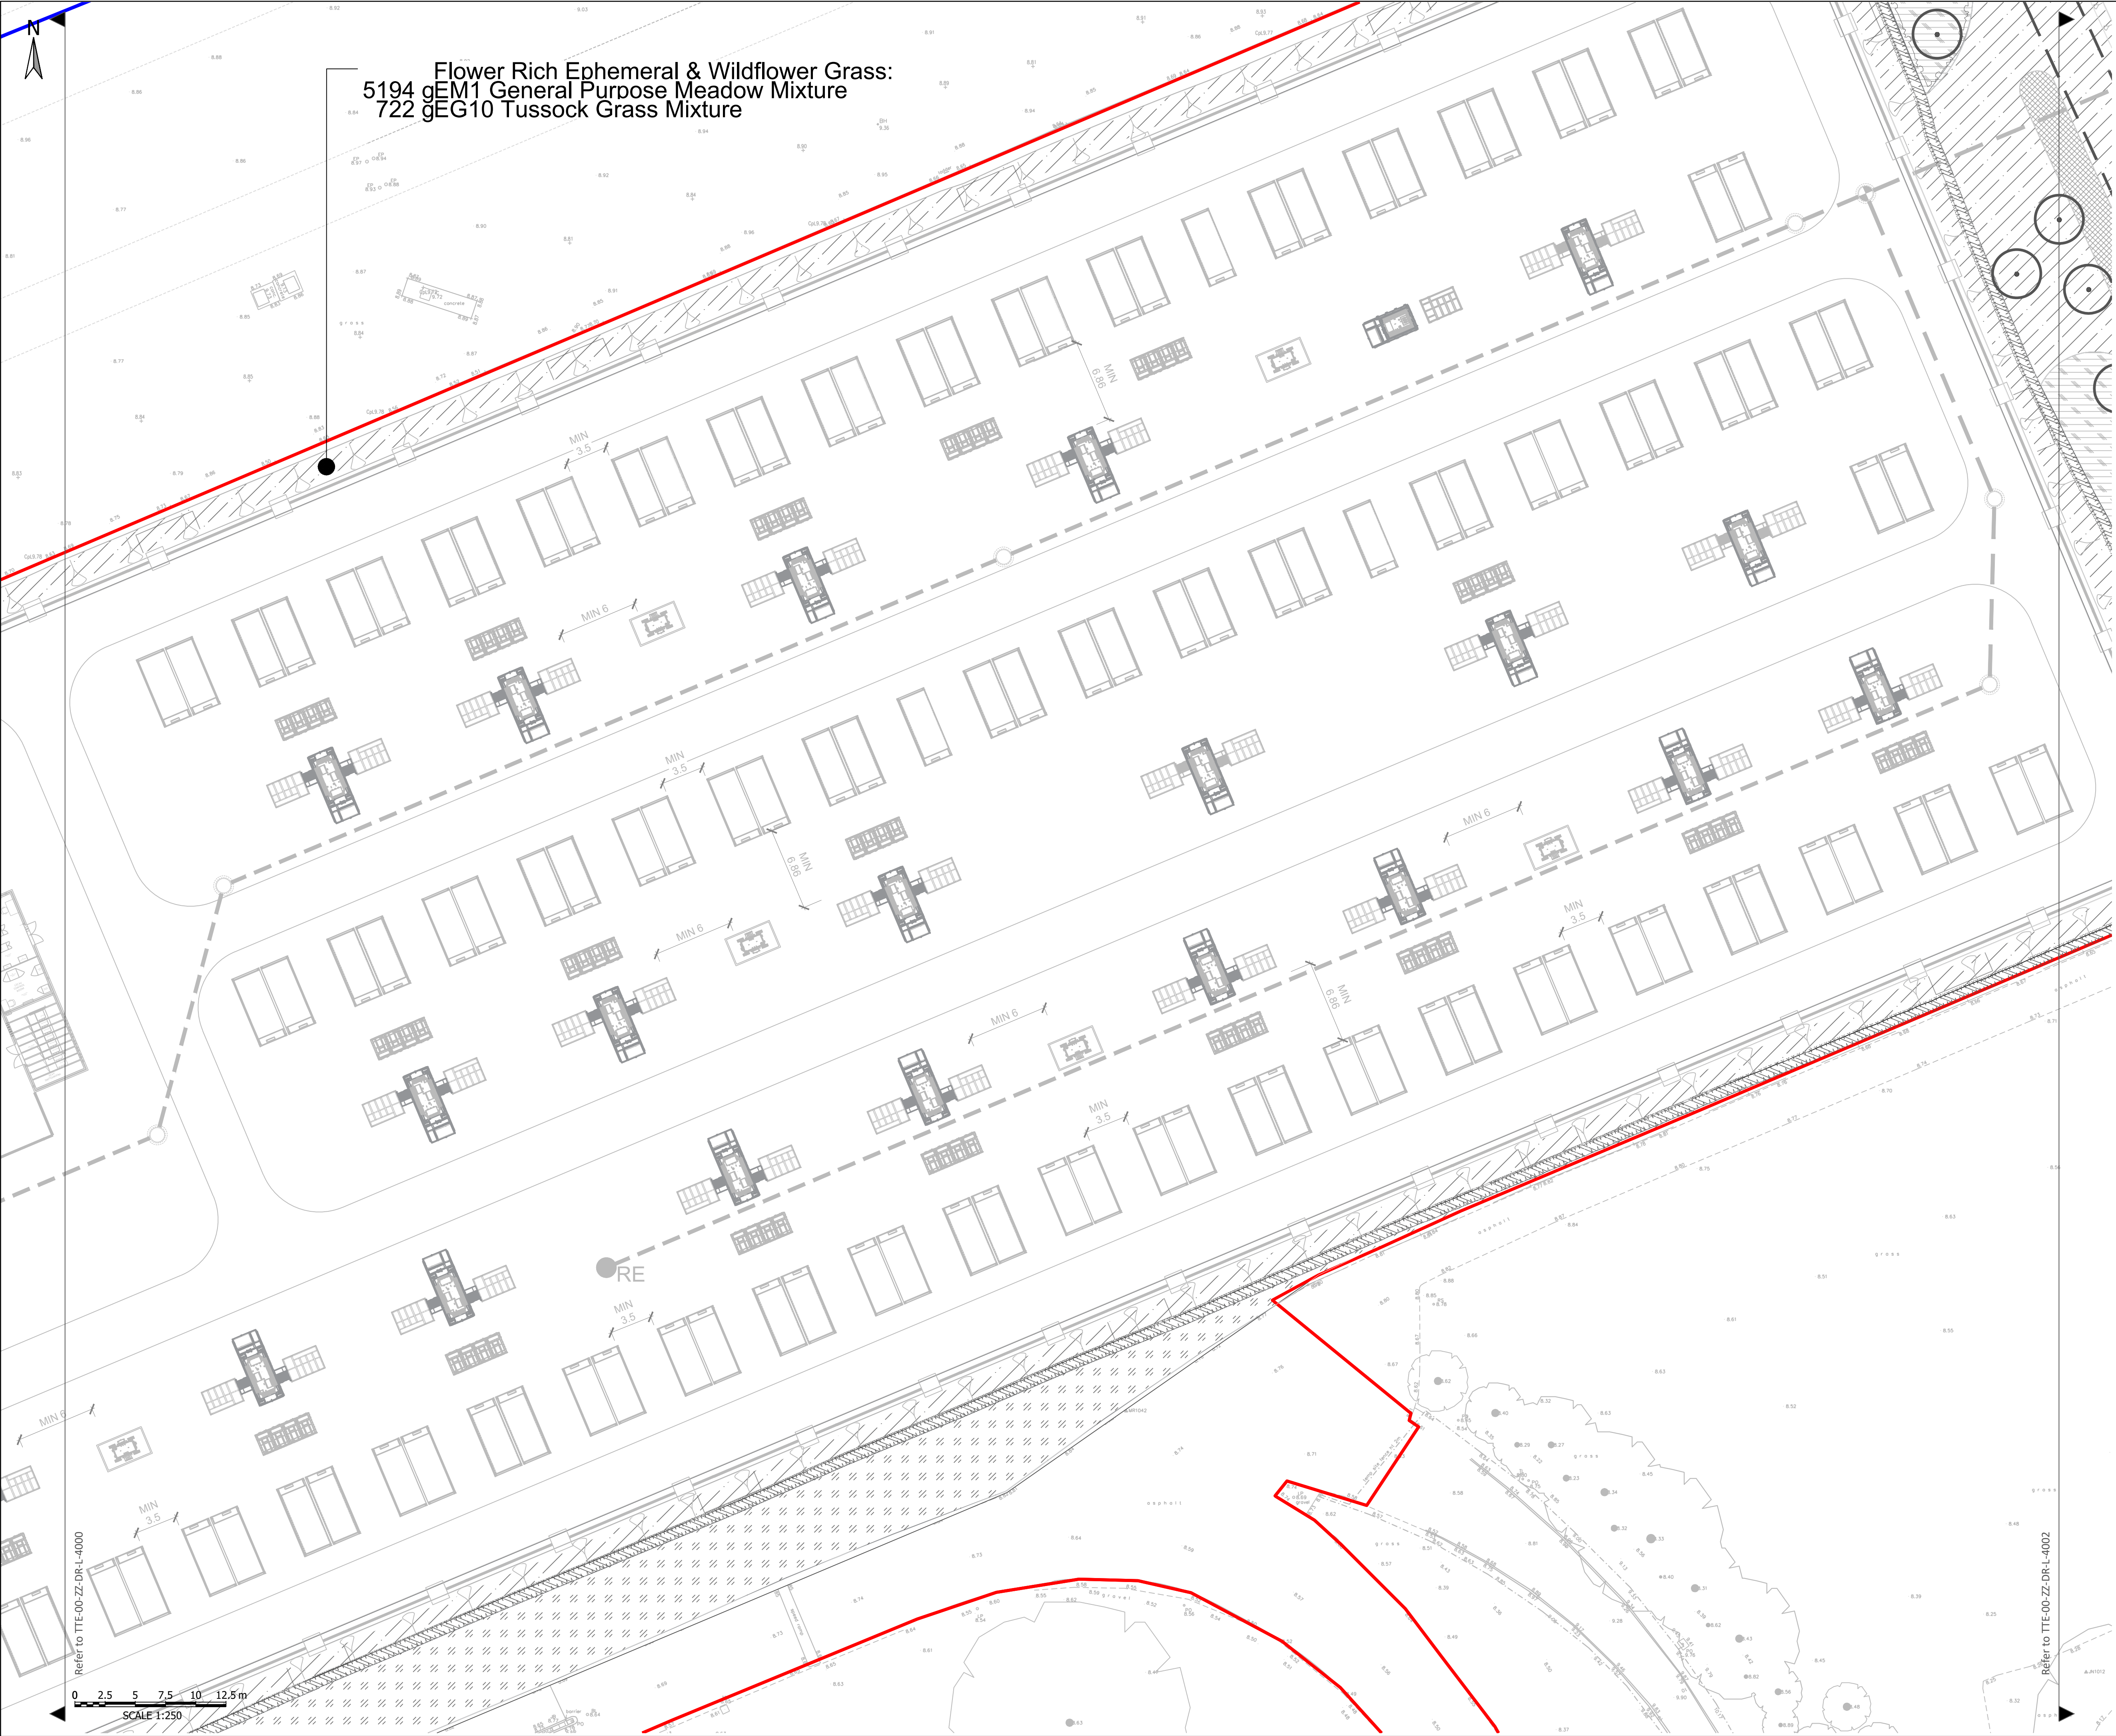

LEGEND

- Ownership boundary
- Site boundary
- Retained trees

SOFT LANDSCAPE

- Proposed trees (refer to planting schedule B068690-TTE-00-ZZ-DR-L-4003 & B068690-TTE-00-ZZ-DR-L-5000 - Typical Soft Landscape Details).
- Flower rich Ephemeral & Wildflower Grass - With areas of managed open ground: Mix of Emorsgate Seeds EM1 Basic General Purpose Meadow Mixture and EG10 Tussock Grass Mixture (refer to planting schedule PRJ01-TTE-00-ZZ-DR-L-4003).
- Grassland Fringe - flower rich grassland mowed on a regular basis. Emorsgate Seeds EM1 Basic General Purpose Meadow Mixture (refer to planting schedule PRJ01-TTE-00-ZZ-DR-L-4003).
- Wet grassland- Emorsgate EM8 Meadow Mixture for Wetlands (refer to planting schedule PRJ01-TTE-00-ZZ-DR-L-4003).
- Native scrub mix (refer to planting schedule PRJ01-TTE-00-ZZ-DR-L-4003).
- Native hedgerow - to be planted at 5 plants per linear metre (refer to planting schedule PRJ01-TTE-00-ZZ-DR-L-4003).
- Invertebrate banks - 0.5m high and 2-3, wide covered by flower - rich grassland Emorsgate Seeds EM2 Standard General Purpose Meadow Mixture (refer to planting schedule PRJ01-TTE-00-ZZ-DR-L-4003).
- Access corridor - 4m wide

Key plan (NTS)

FIRST ISSUE

Rev	Description	Date	DC	AC	EJ
P01	FIRST ISSUE	29.09.2025			

Document Control

Issuing Office

Tetra Tech London
11th Floor, 1 Angel Court, London,
United Kingdom, EC2R 7HD
Tel: +44 (0)20 7250 7500
www.tetrateteurope.com

Client

BURROUGHS LTD

Project Name

AFON WYSG USKMOUTH

Sheet Title

**DETAILED PLANTING PLAN
Sheet 2**

TTE Project Number	Drawn By	Date	Checked By	Date	Approved By	Date	Scale @ A1	Subsidiary
784-B068690	DC	Sept. 25	AC	Sept. 25	EJ	Sept. 25	1:250	S3

Client Project Number	Originator	Volume/System	Level/Location	Type/Code	Role	Number	Revision						
PRJ01	-	TTE	-	00	-	ZZ	-	DR	-	L	-	4002	P01

© Copyright Tetra Tech

TTE_MT_V1