

Ground Floor
44 Bassaleg Road

Shared House Proposal

Key

* Thumb Turnlock


F
B Fire Blanket

DH Heat Detector

DS Smoke Detector

FD30S 30 Minute fire door with strips and seals

FD30 30 Minute fire door with strips only **no** seals

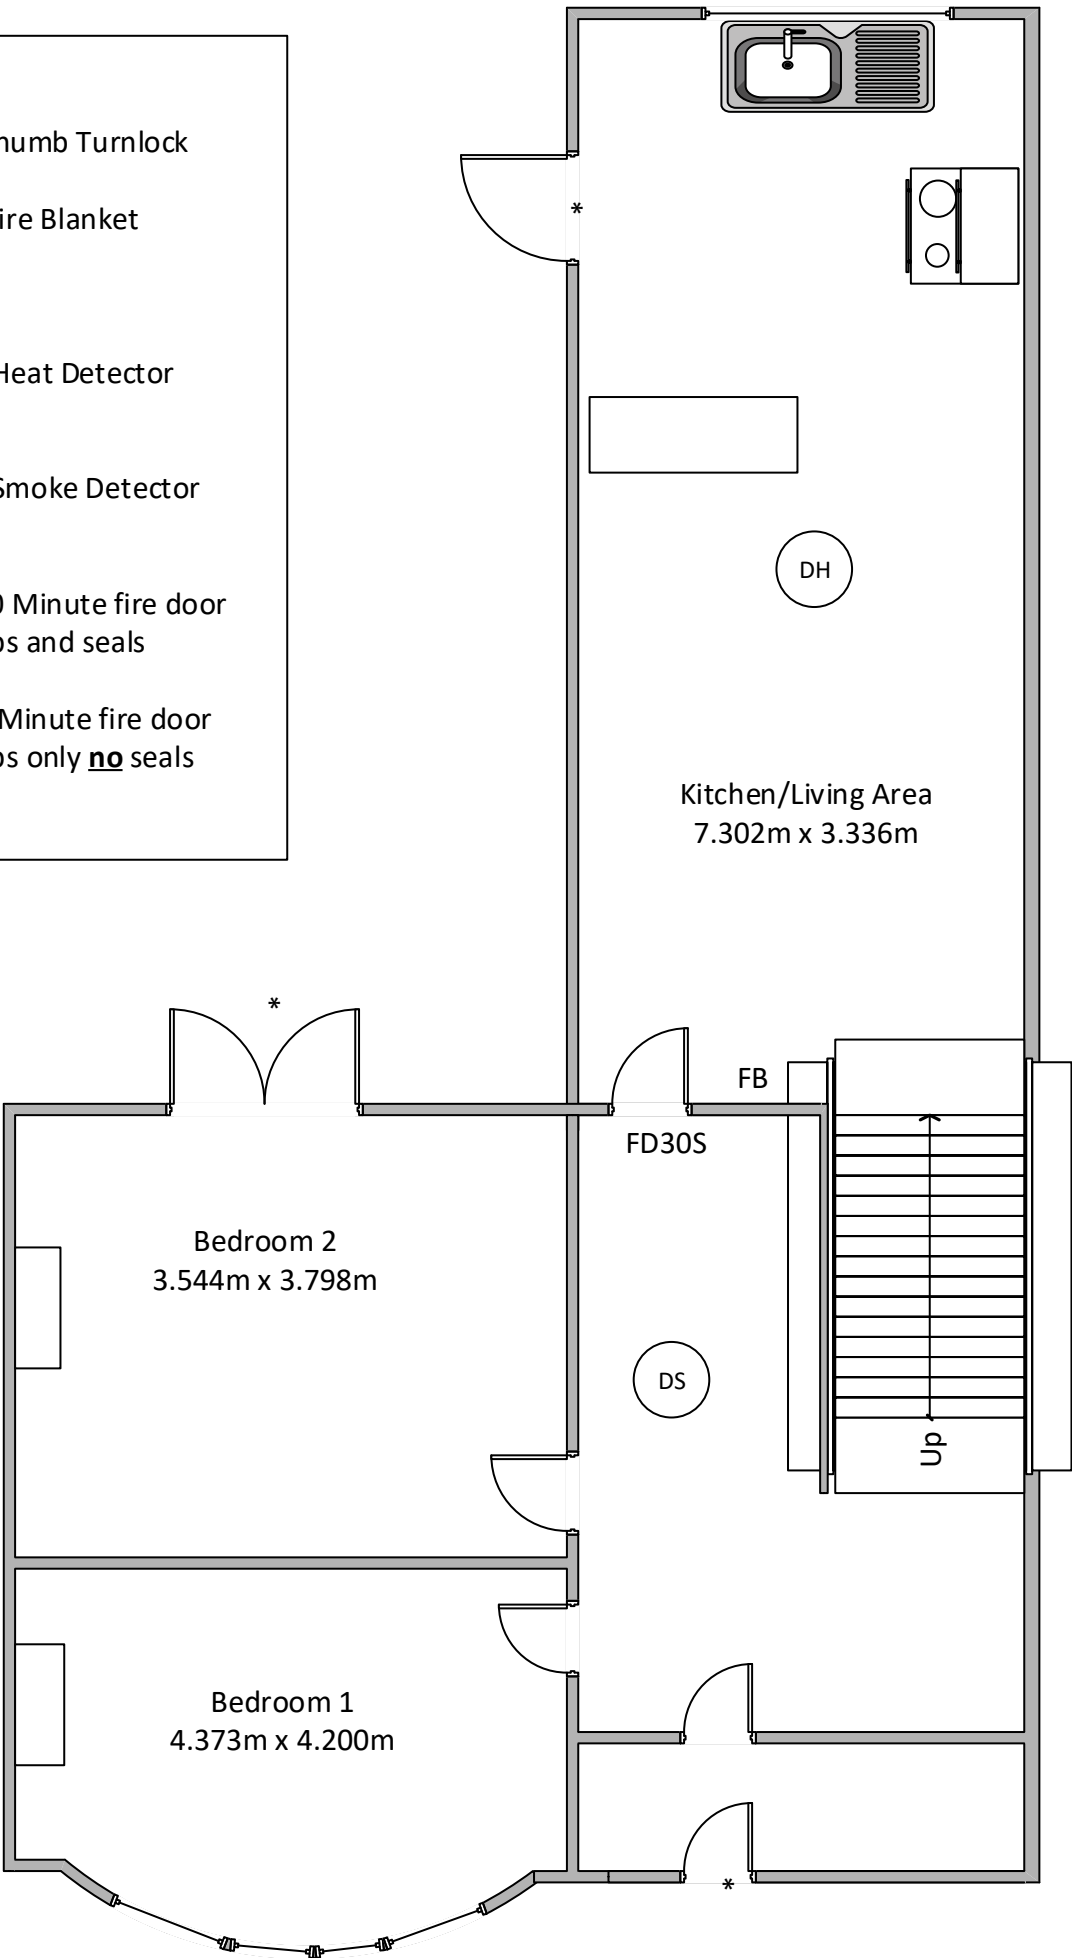

First Floor
44 Bassaleg Road

Key

* Thumb Turnlock


F
B Fire Blanket

DH Heat Detector

DS Smoke Detector

FD30S 30 Minute fire door with strips and seals

FD30 30 Minute fire door with strips only **no** seals

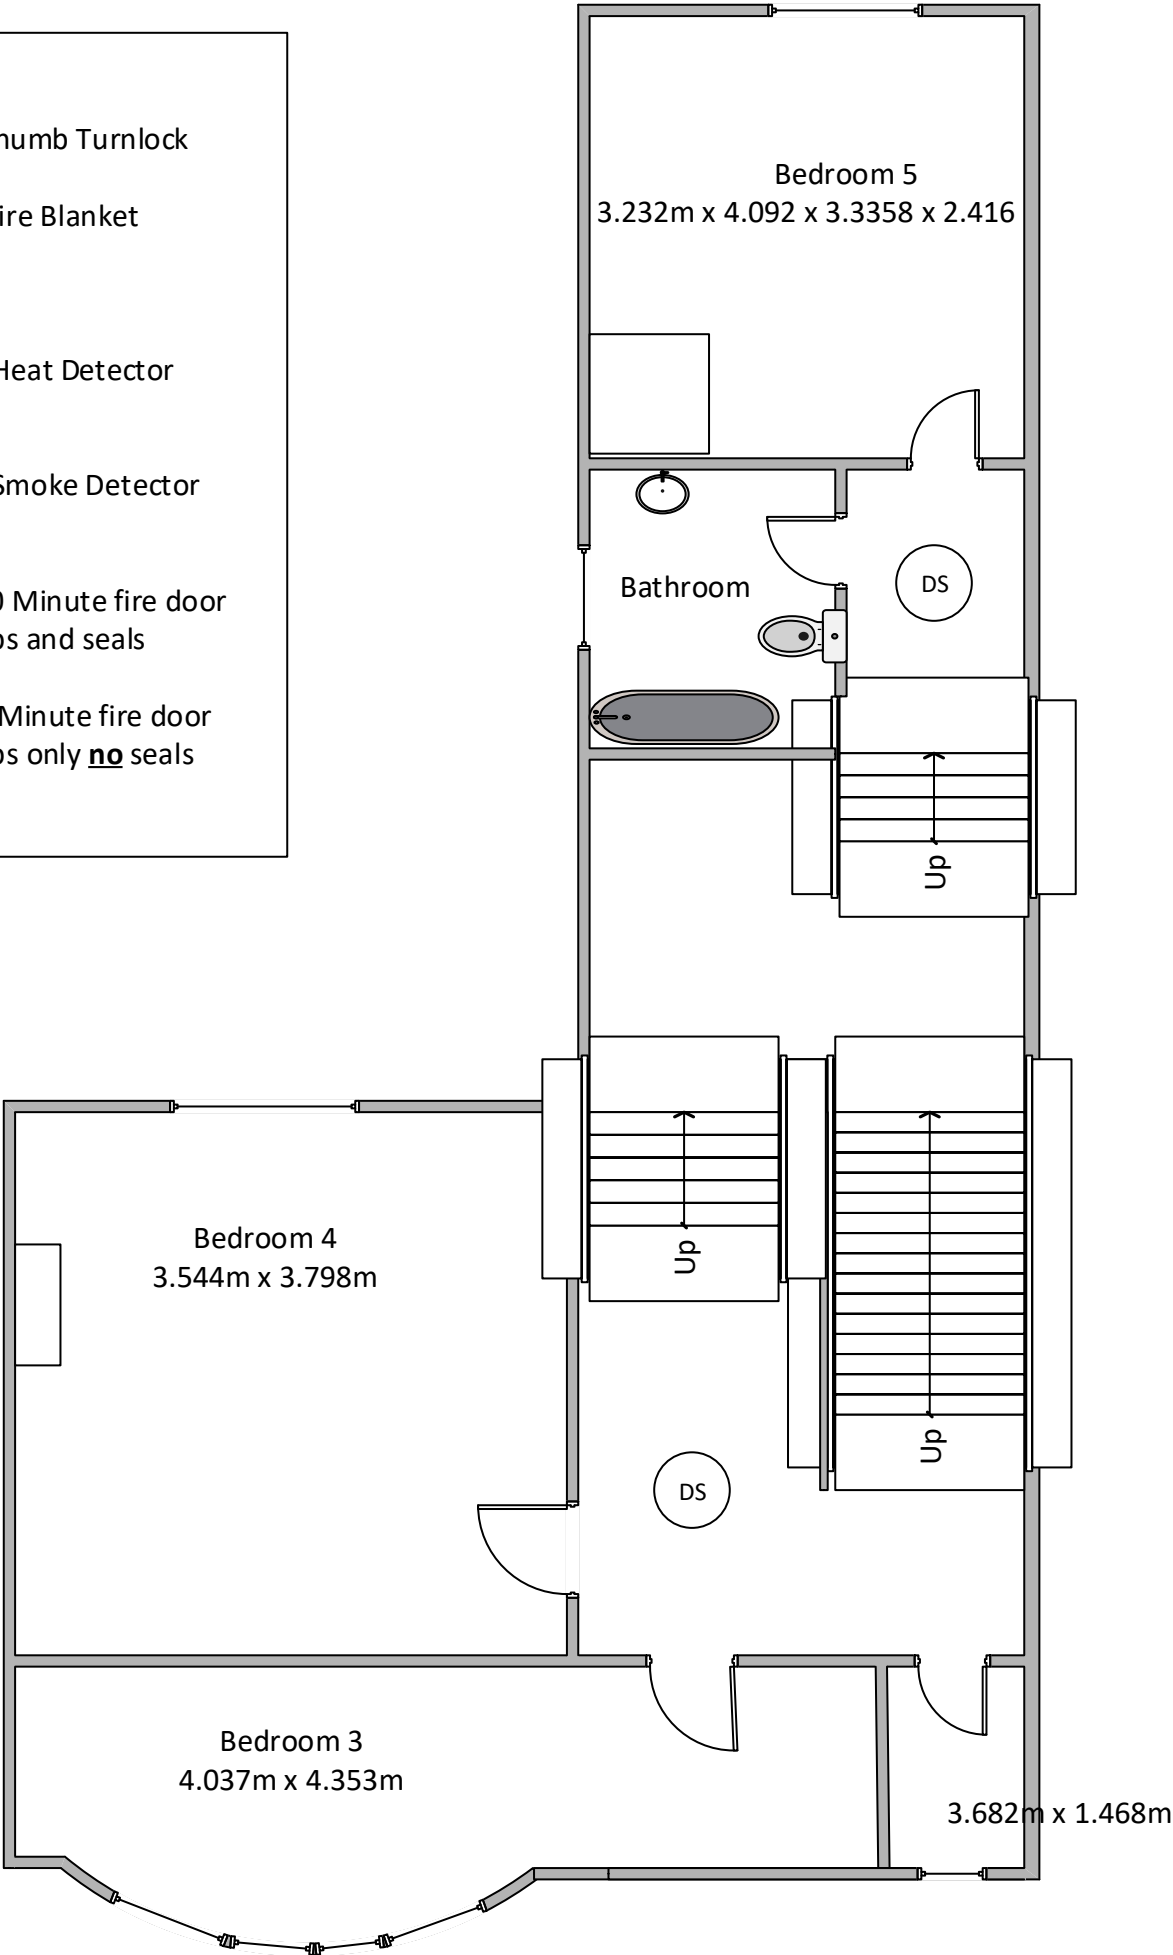

Attic
44 Bassaleg Road

Key

* Thumb Turnlock

F
B Fire Blanket

DH Heat Detector

DS Smoke Detector

FD30S 30 Minute fire door
with strips and seals

FD30 30 Minute fire door
with strips only **no** seals

