


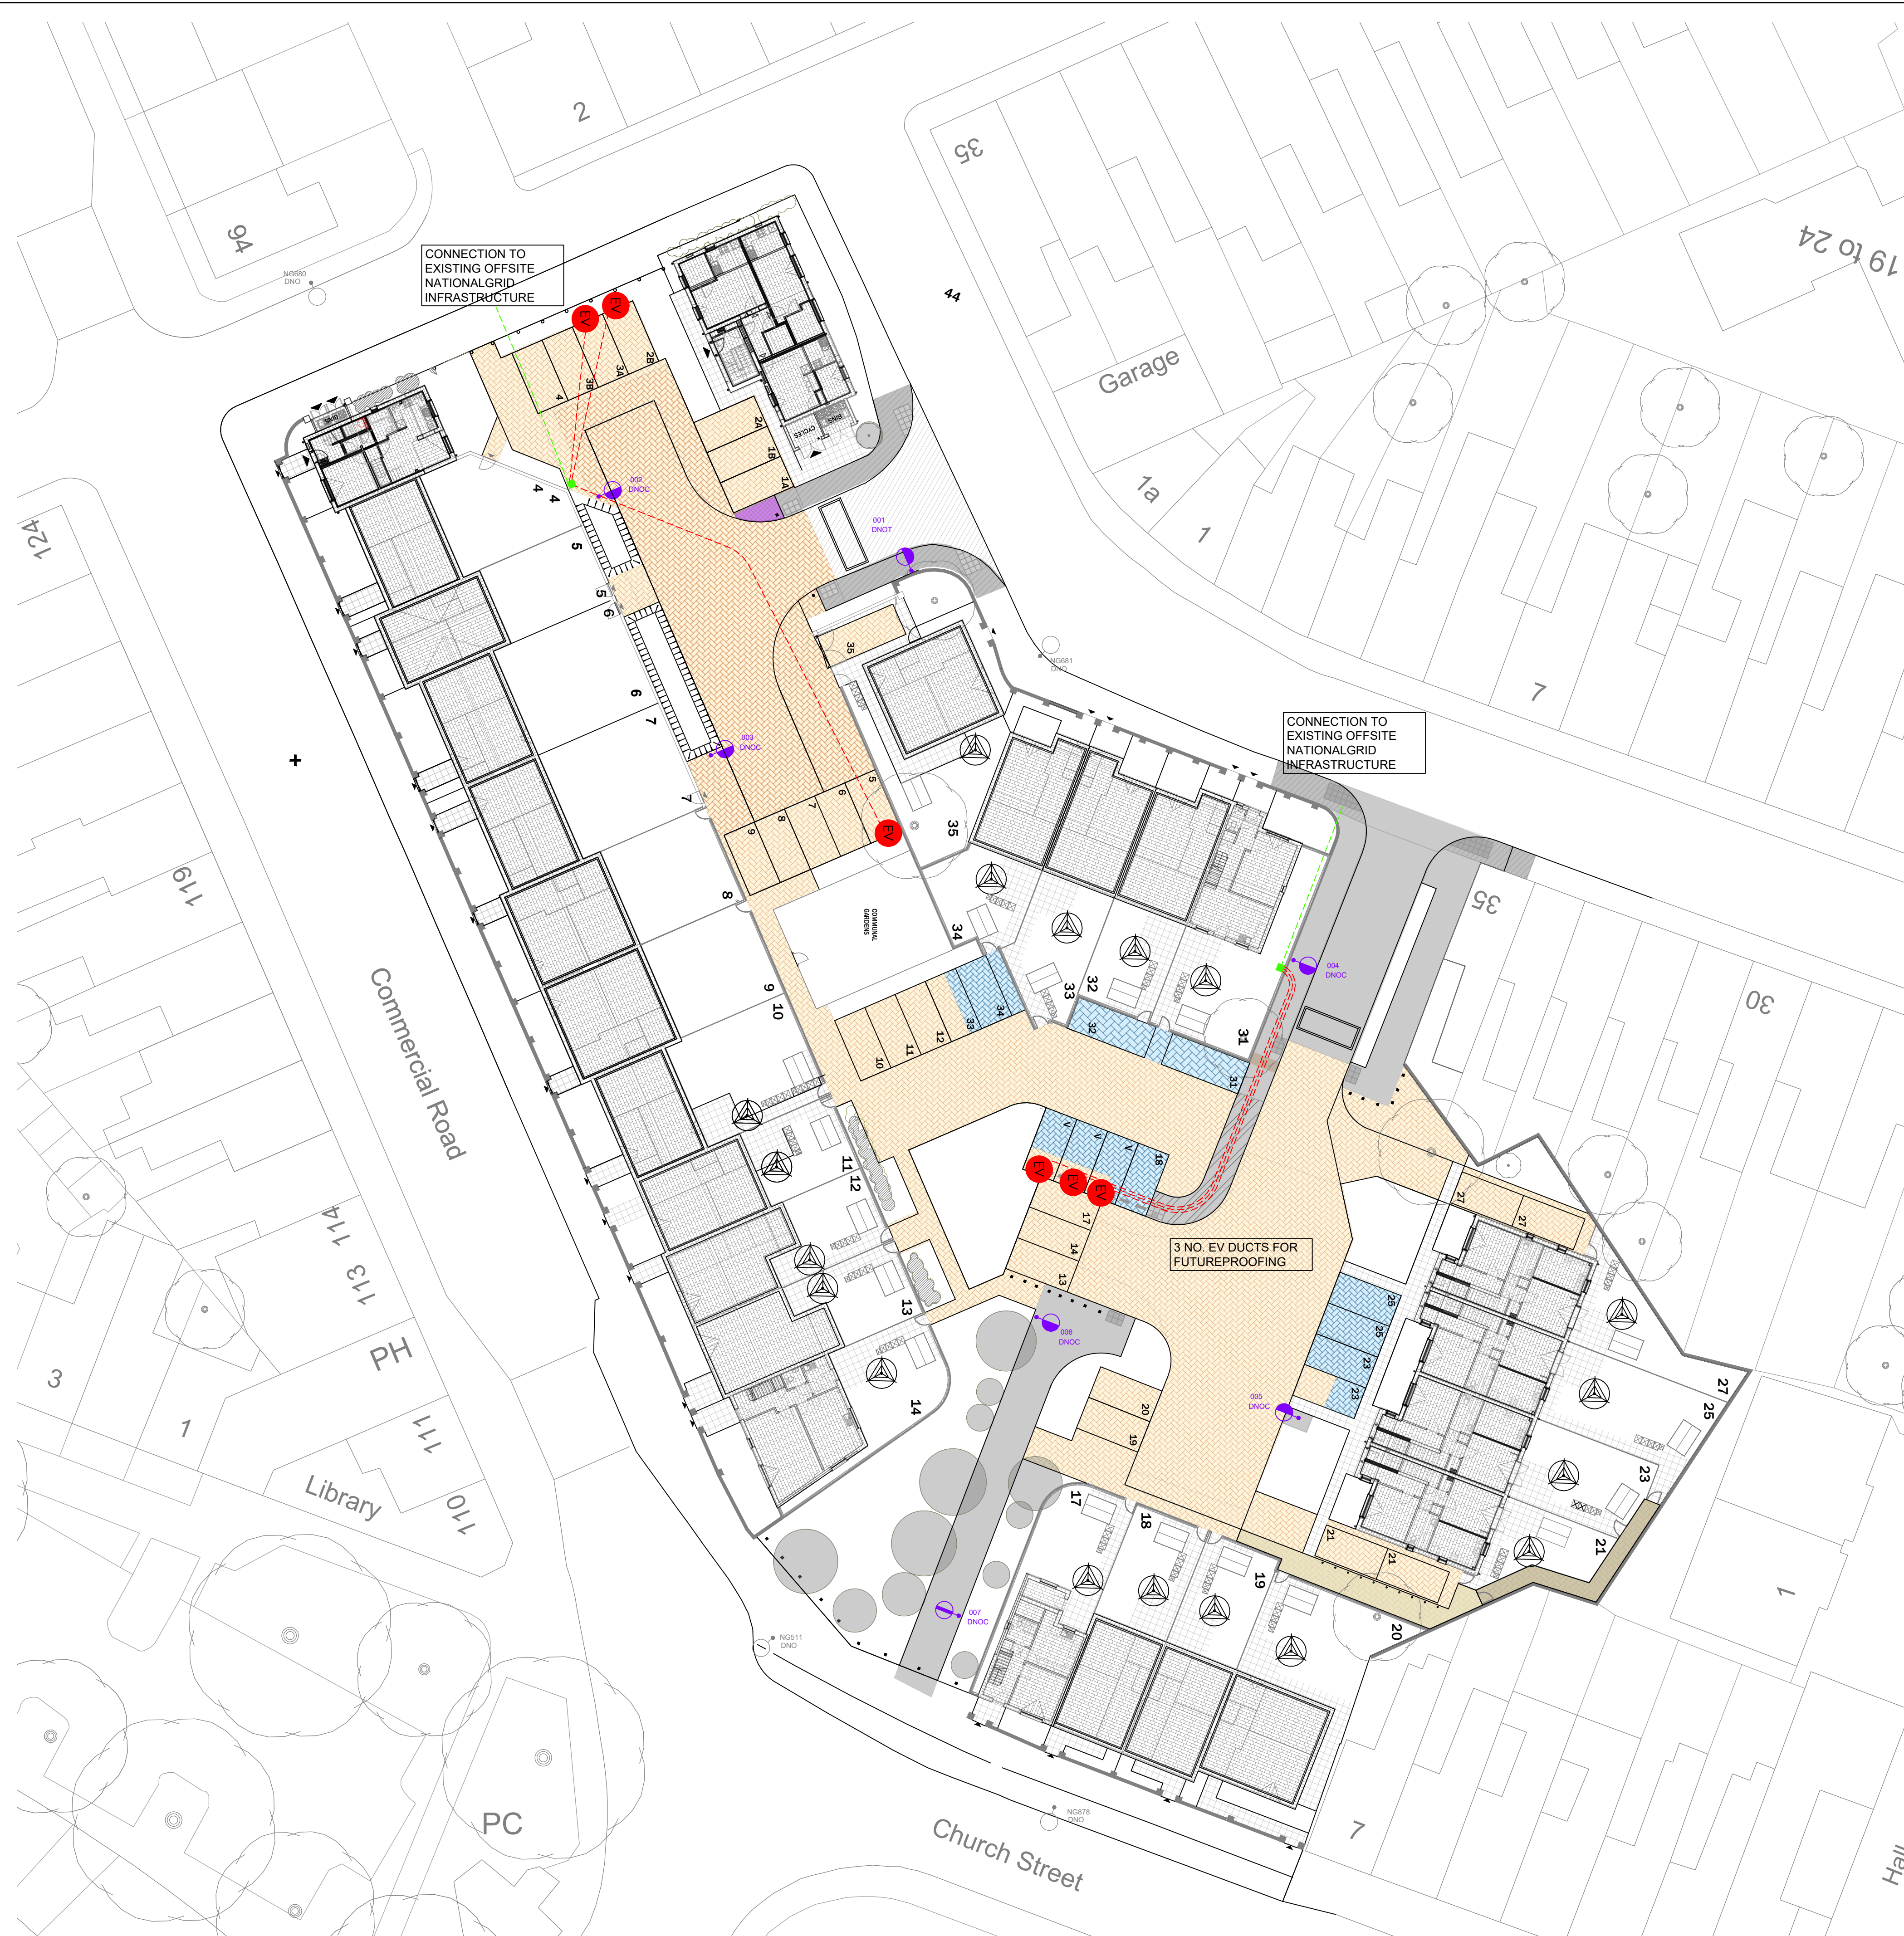

Civil & Structural Engineers
Cambria House
16 Plas St. Pol de Leon
Penarth Marina
Cardiff, CF64 1TR

T 029 2009 3333
E admin@cambria.co.uk
W www.cambria.co.uk
www.facebook.com/cambria
www.instagram.com/cambria
www.linkedin.com/in/cambria