


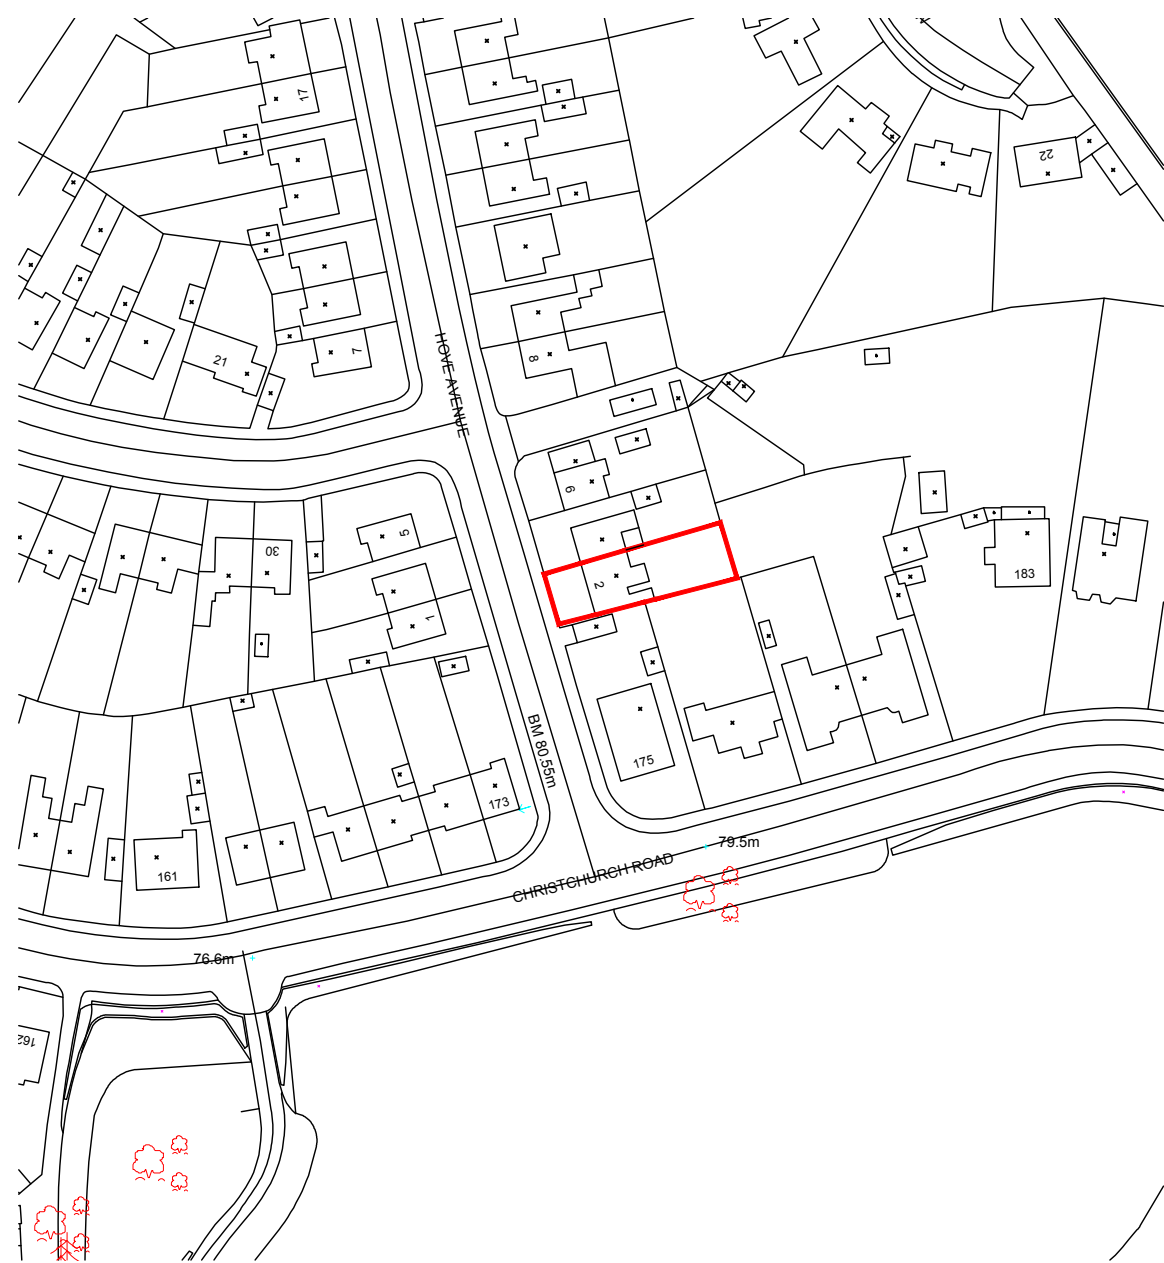


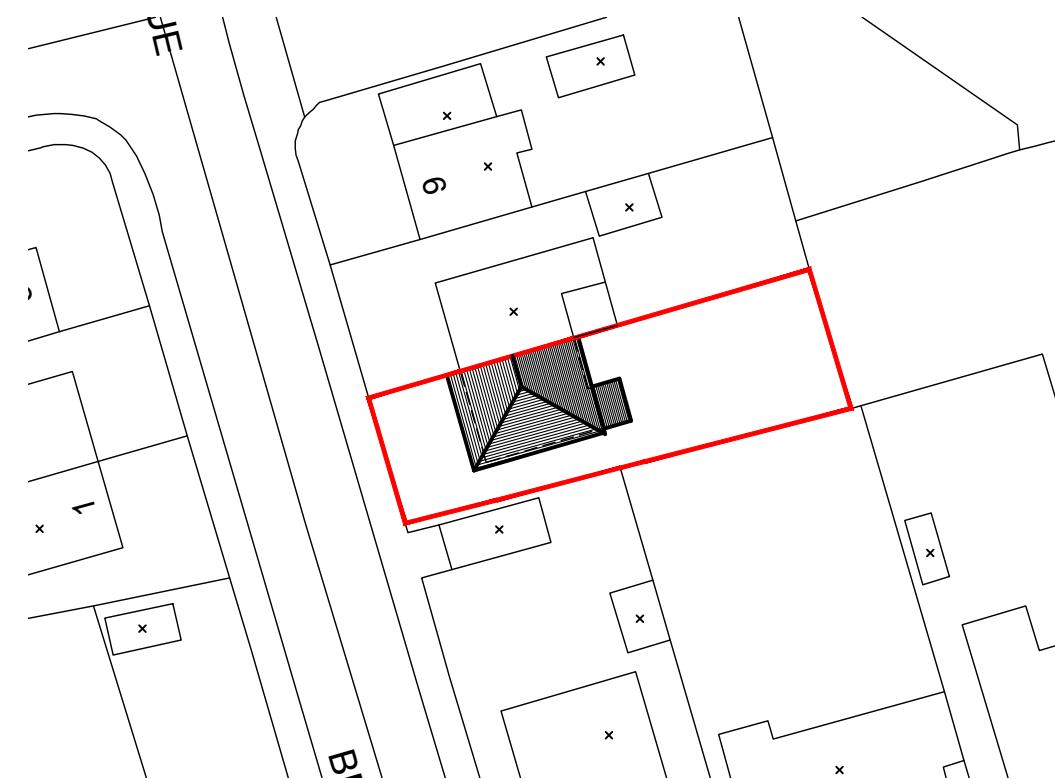


LOCATION PLAN

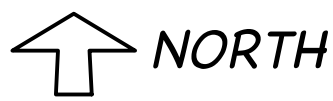


BLOCK PLAN AS EXISTING

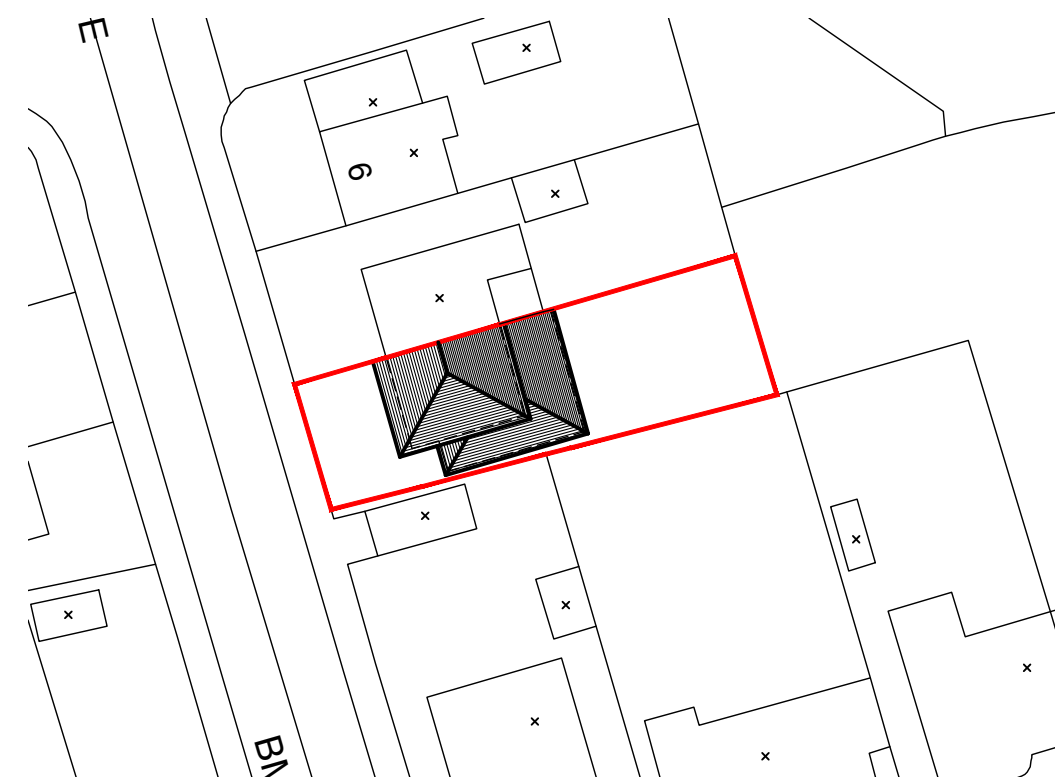

BLOCK PLAN AS PROPOSED

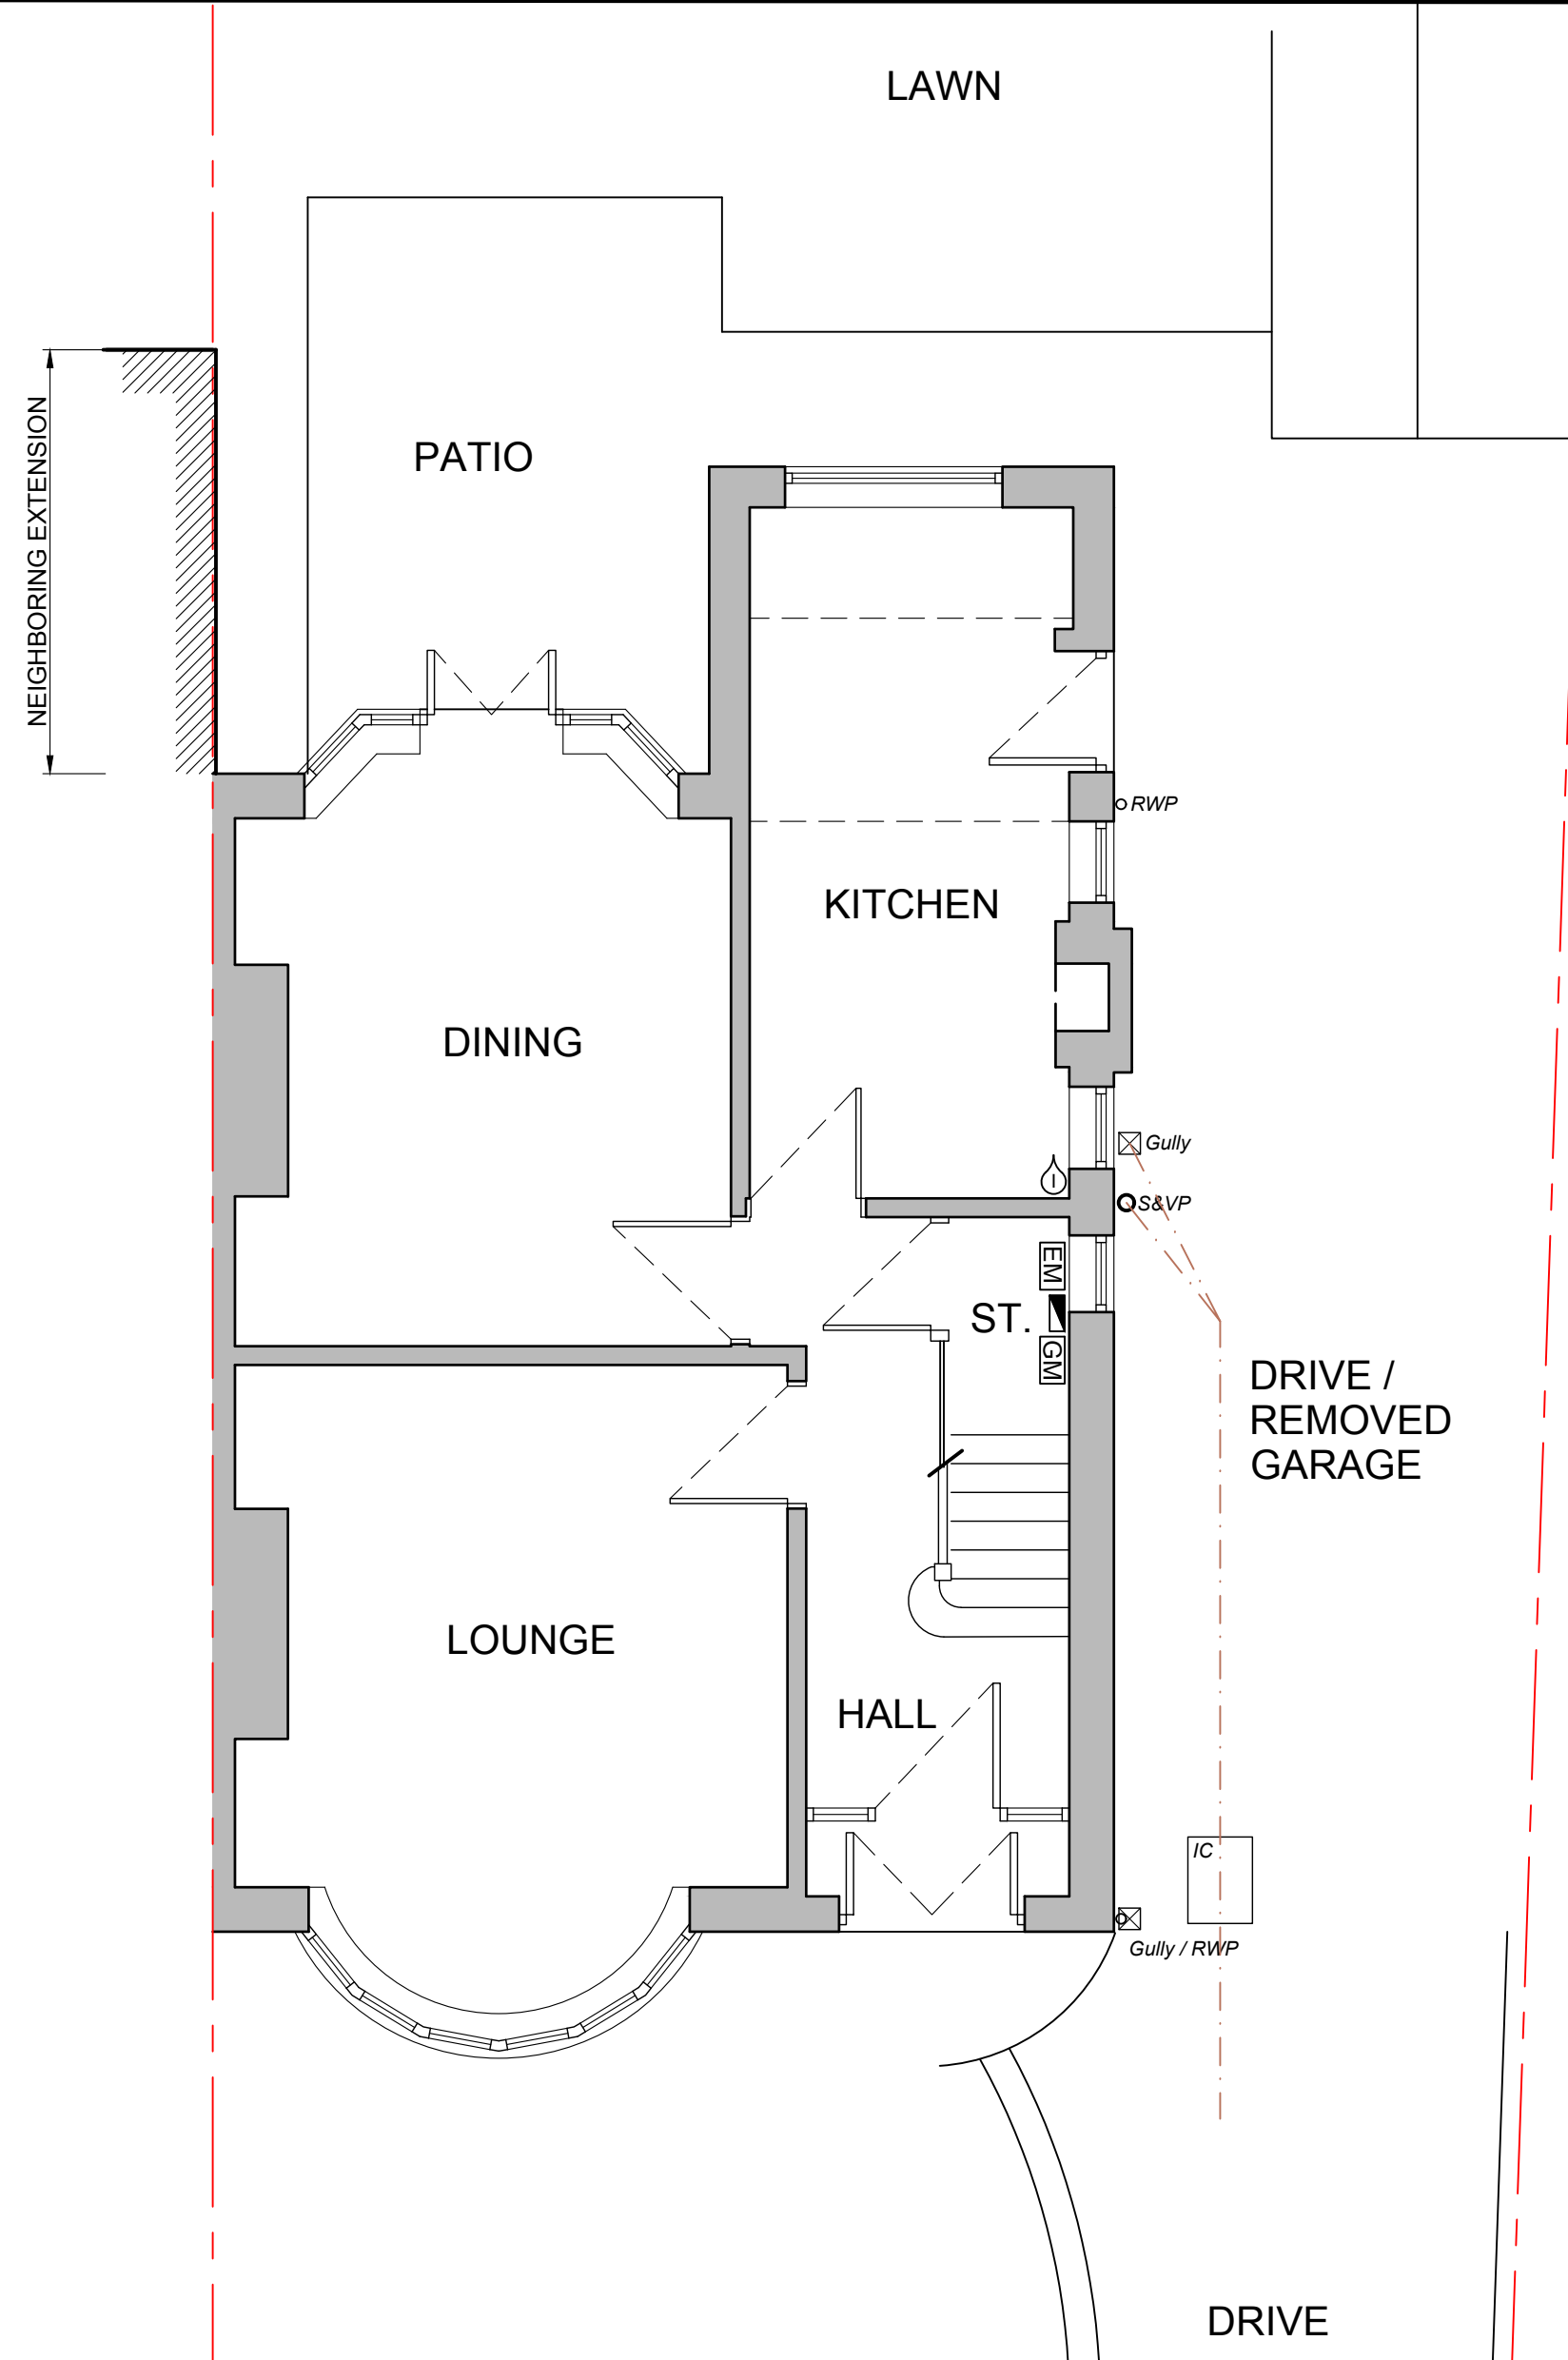


GROUND FLOOR LAYOUT AS EXISTING

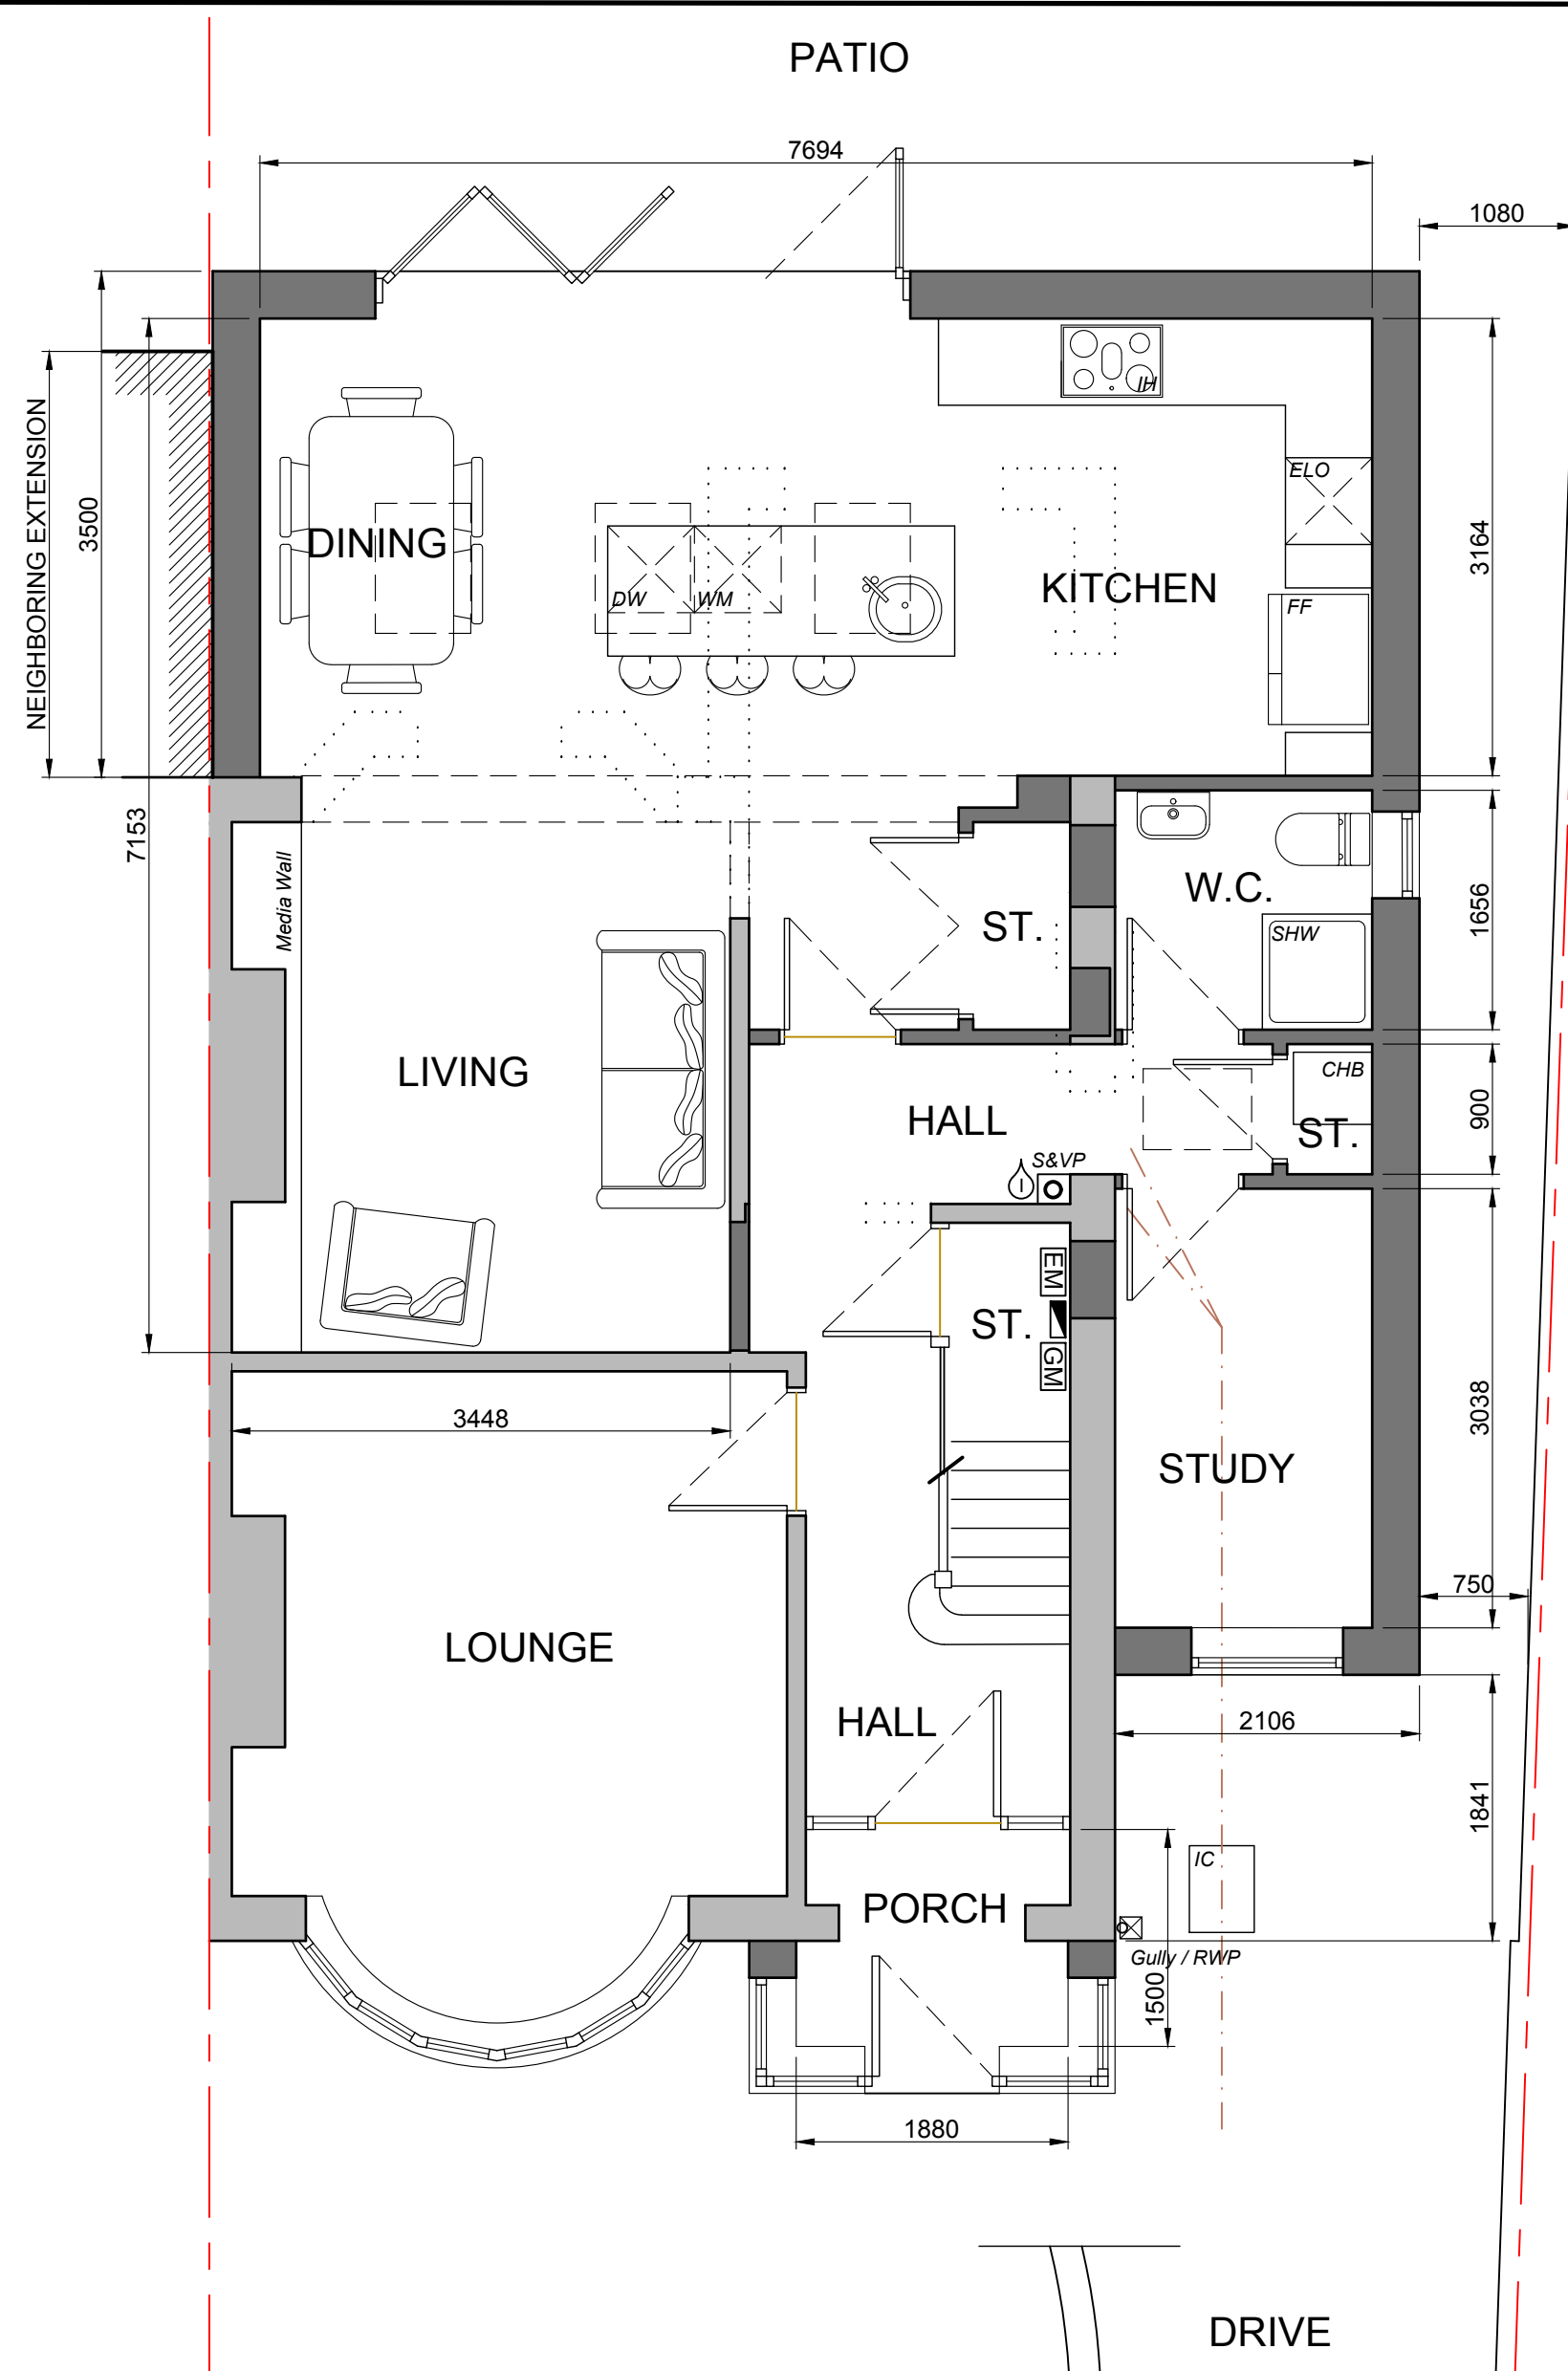

GROUND FLOOR LAYOUT AS PROPOSED


- NOTES :-
1. DO NOT SCALE OFF THIS DRAWING
 2. DIMENSIONS IN MILLIMETERS
 3. DRAWING INTENDED FOR PURPOSES AS DESCRIBED
 4. THIS DRAWING IS COPYRIGHT. IT MUST NOT BE REPRODUCED OR USED BY THIRD PARTIES

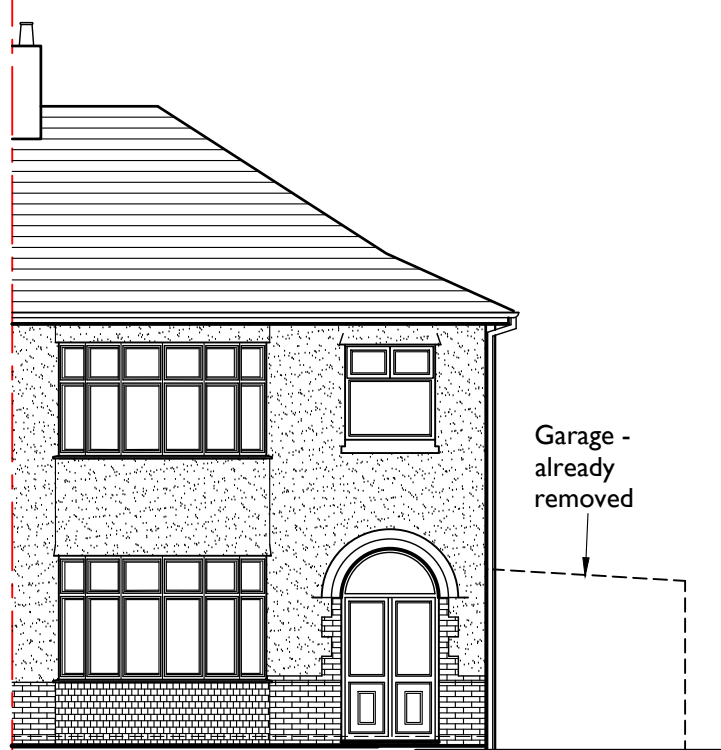


FRONT AS EXISTING




SIDE AS EXISTING

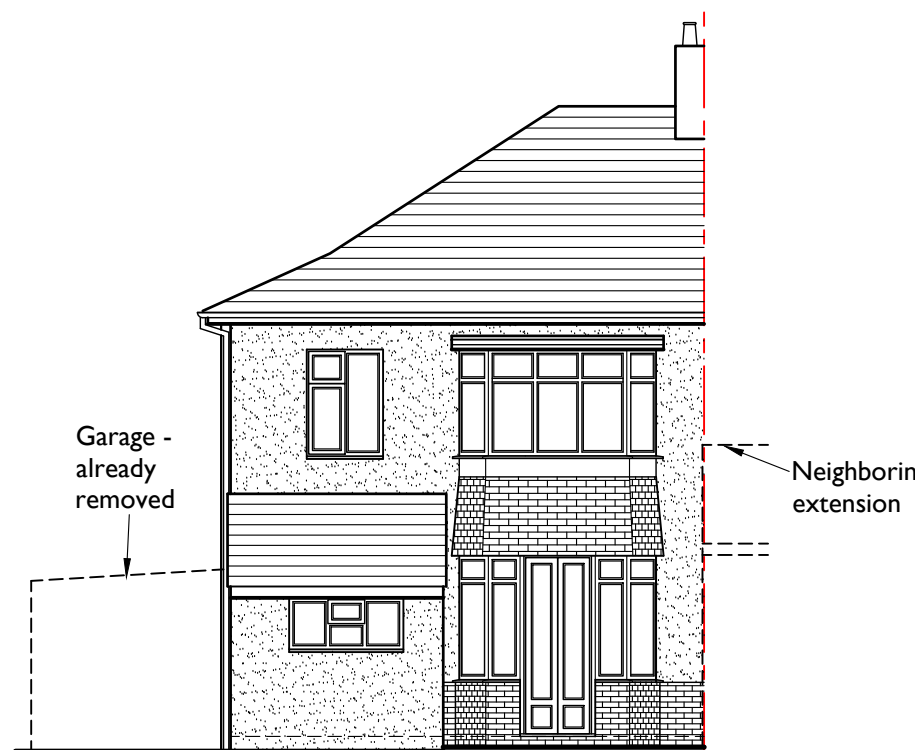


REAR AS EXISTING

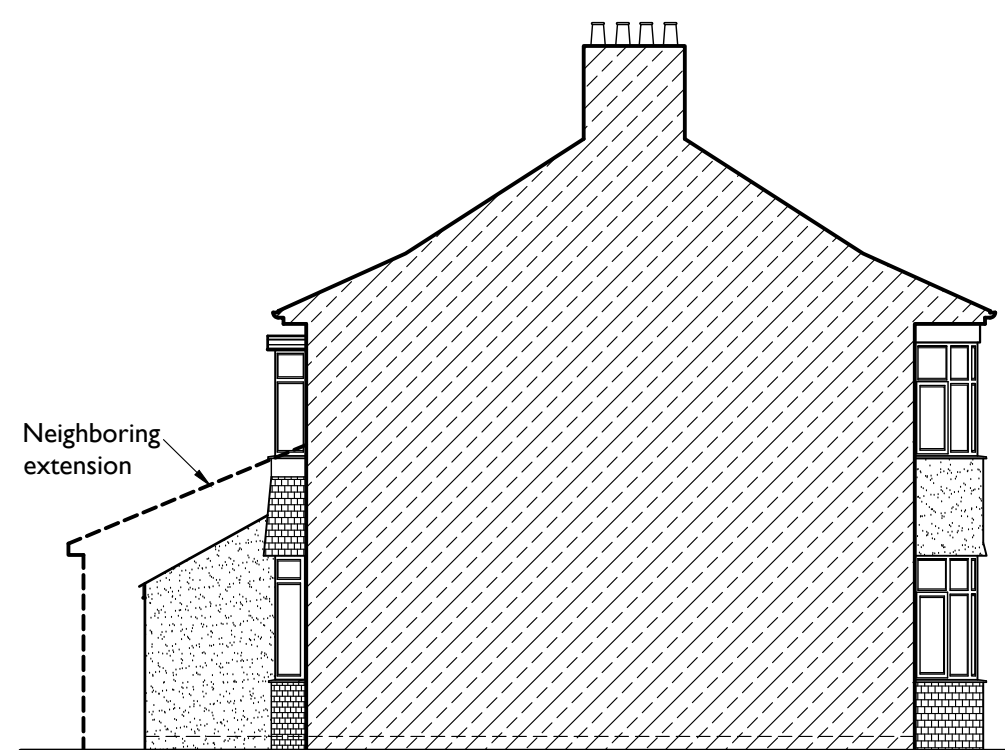


SIDE AS EXISTING

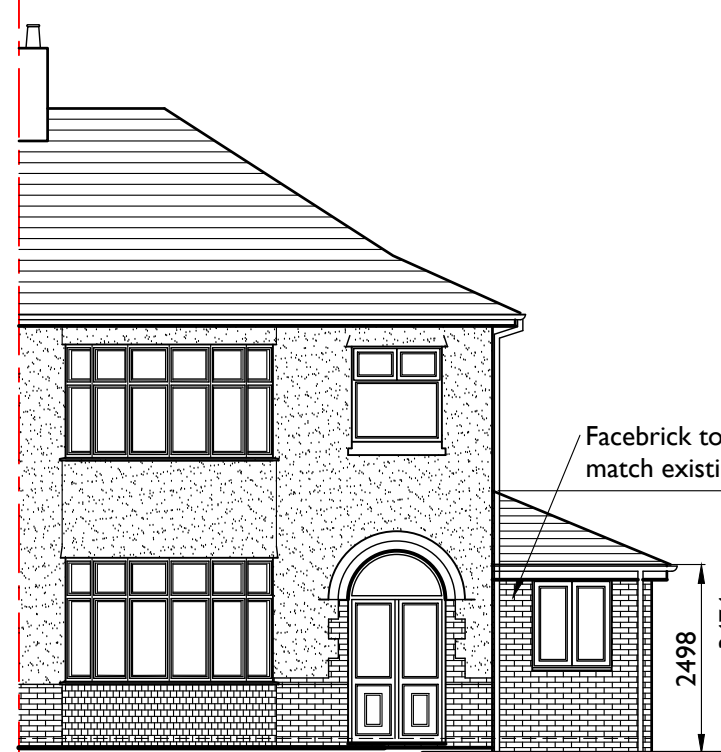


FRONT AS PROPOSED

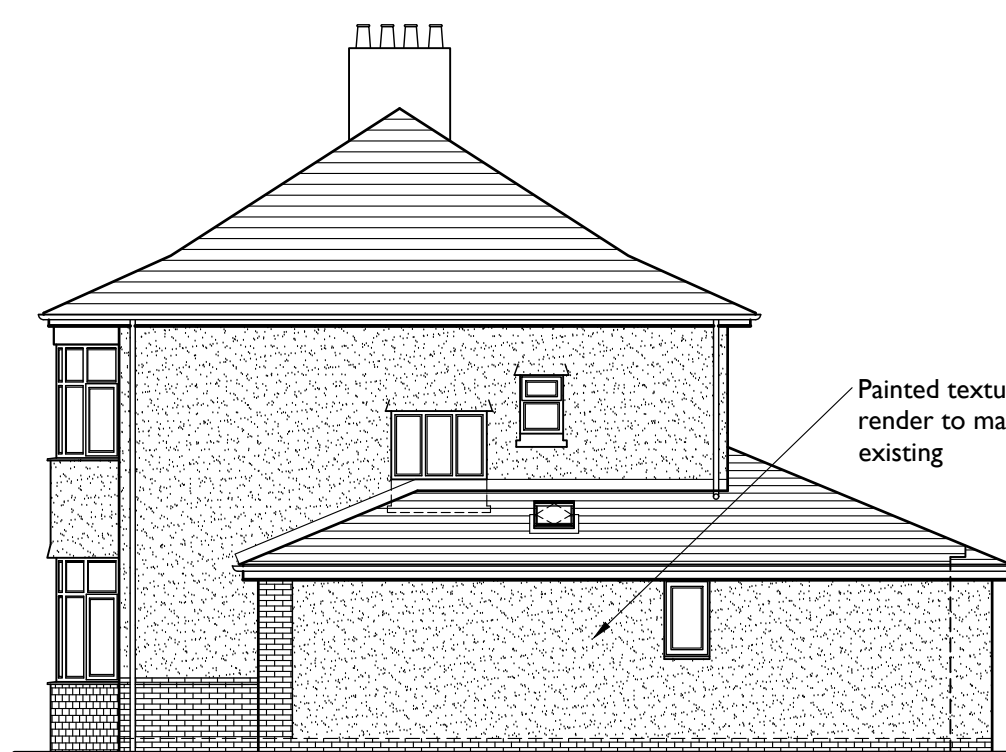

SIDE AS PROPOSED

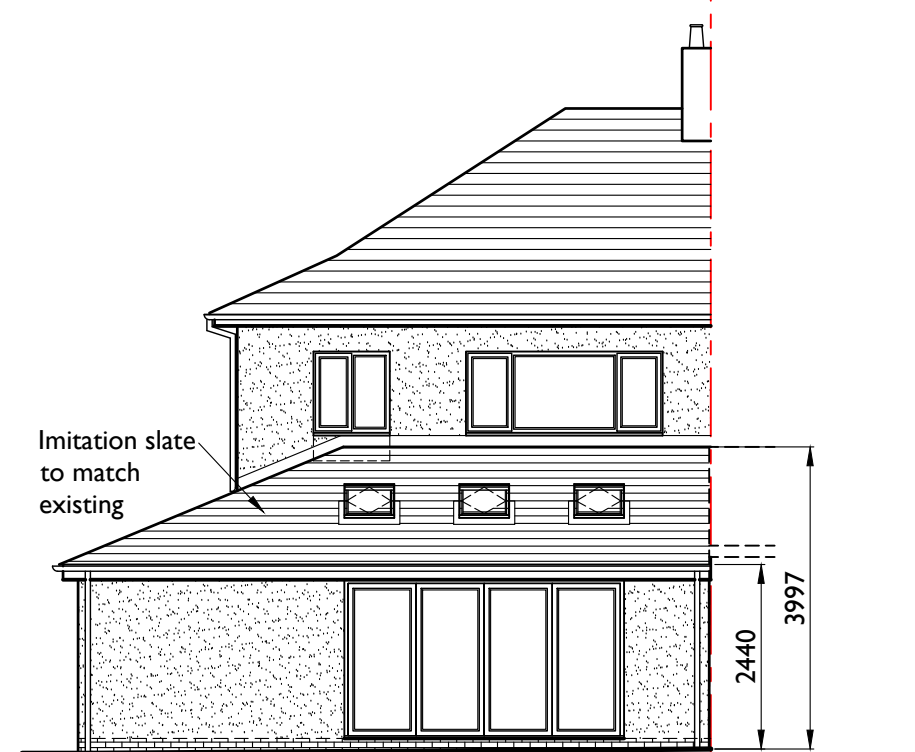

REAR AS PROPOSED

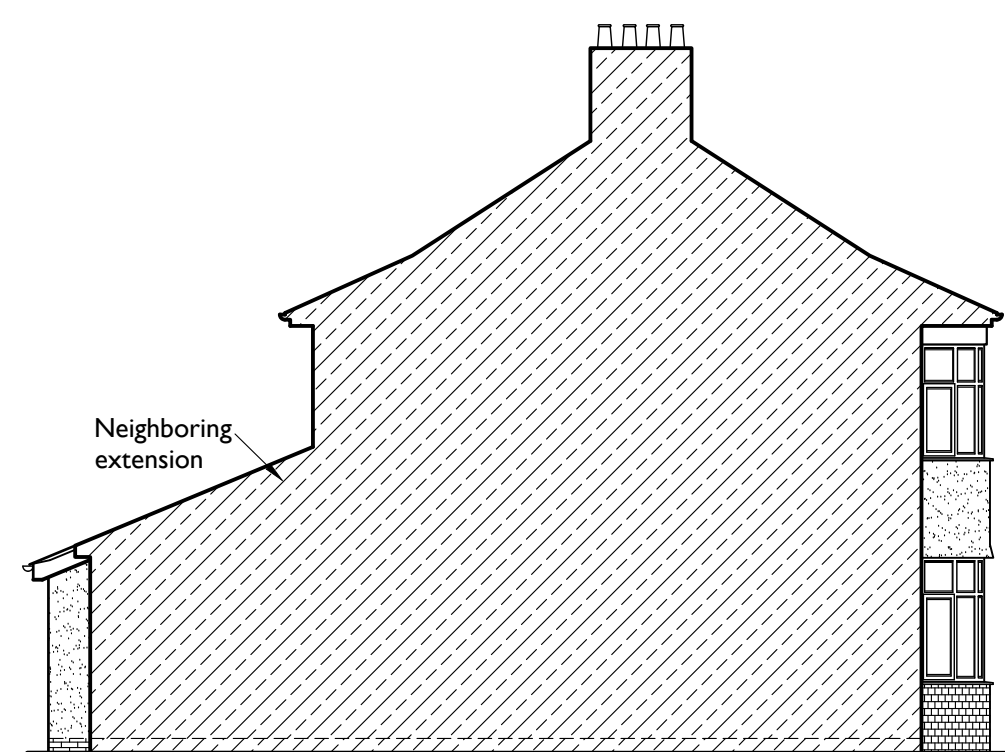

SIDE AS PROPOSED

ADDRESS :-
2 Hove Avenue, St Julians, Newport NP19 7QP
PROJECT :-
Proposed single storey side and rear extension and front porch
DATE :-
October 2025
DWG No. :-
01
STATUS :-
Planning
REVISION :-
-
SCALES @ A1 :-
Location plan 1:1250 Block plans 1:500 Layouts 1:50 Elevations 1:100