


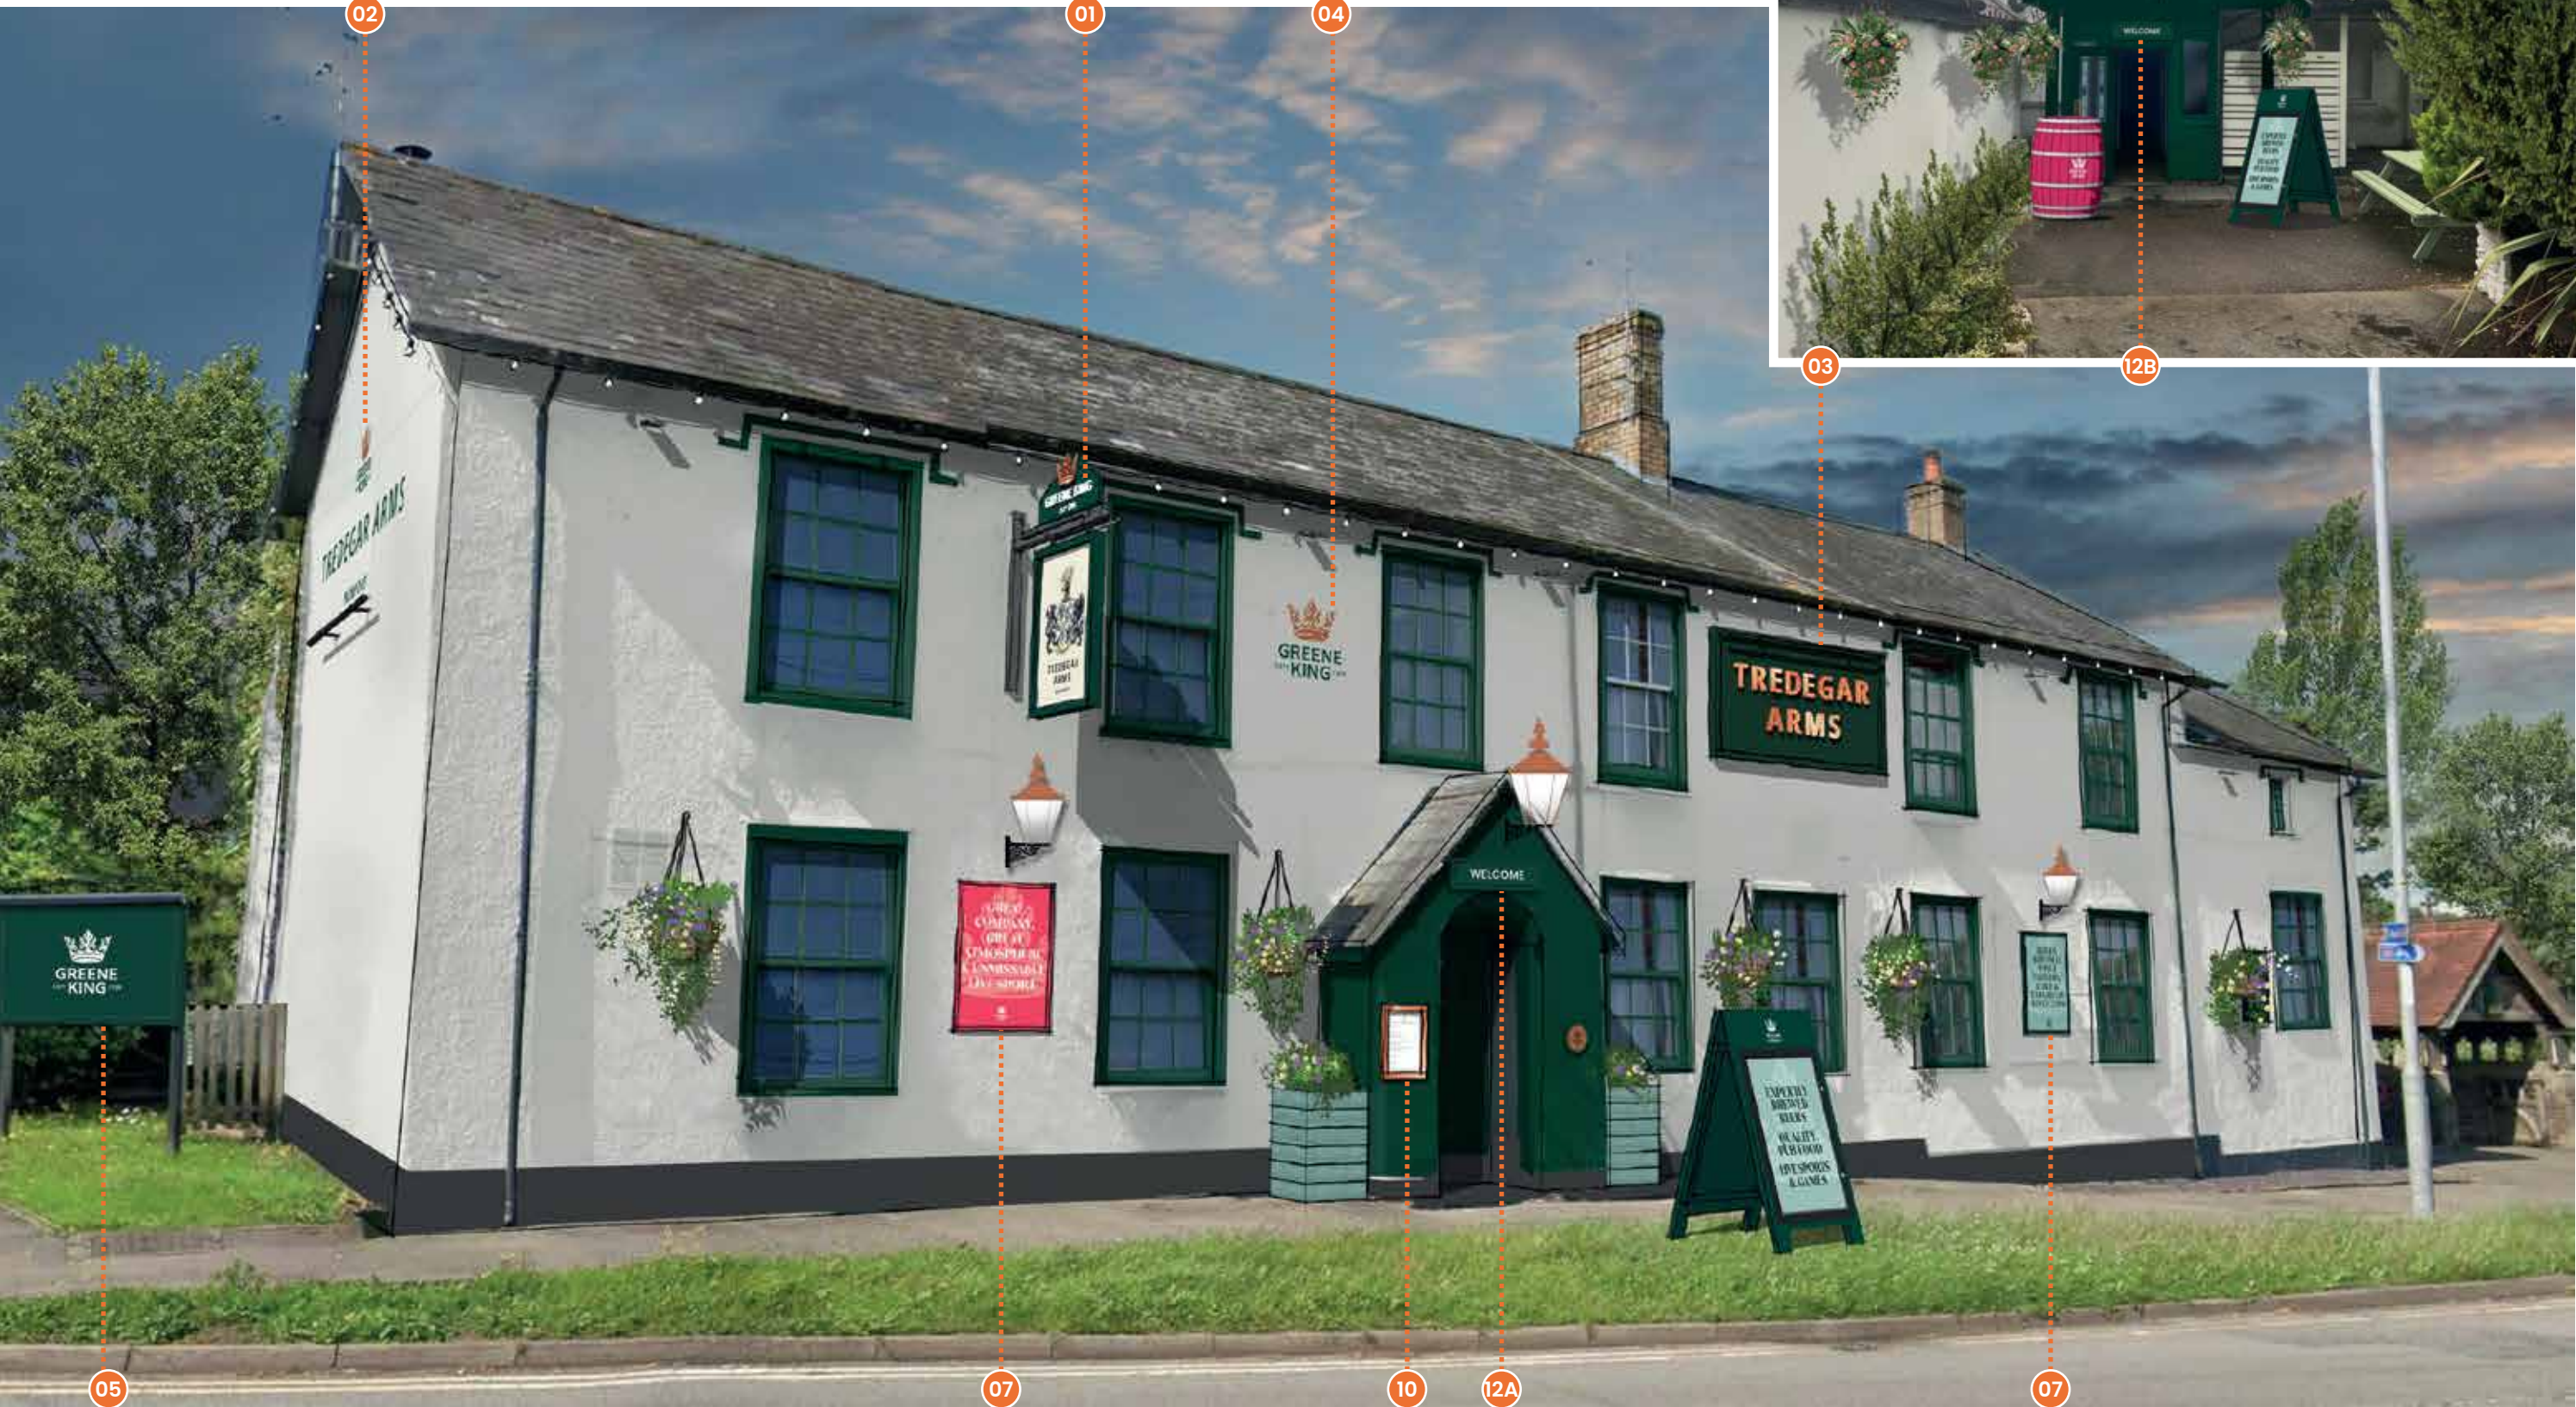



PLANNING DRAWING – PROPOSED SIGNAGE


ITEM 01 (Qty 01) CPWS25-02A-T

Wall mounted pictorial sign

Featuring:

- Standard 900mm GK header c/w 3mm rolled aluminium crown
- 8mm push through opal acrylic letters & cut white vinyl date details
- 40mm mild steel gibbet c/w fixing plate & stay arm
- Plywood backing panel
- Softwood trim finished RAL 180 20 20
- Digitally printed vinyl pictorial content
- 2no. slimline LED trough lights with 3000K warm white illumination

Scale 1:20

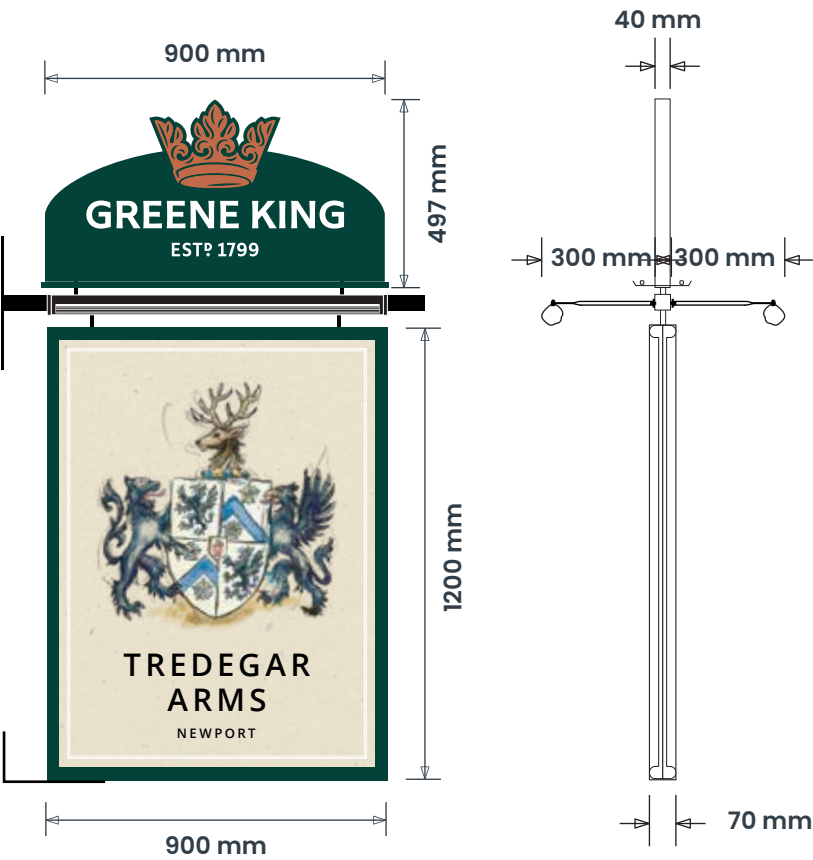

4000 mm Ground Clearance
Max 250 Candelas per square meter (cd/m2)

ITEM 02 (Qty 01) CPWS25-06-NS

Signwriting to the side elevation

Featuring:

- Signwritten display in copper & RAL 180 20 20
- Slimline LED trough light. 3000k warm white illumination.

Scale 1:20



5000 mm Ground Clearance
Max 250 Candelas per square meter (cd/m2)

SIGN COLOUR (GLOSS)

Dulux 61GG 08/119
RAL 180 20 20

Copper

RAL 9910
White

Pantone 7635C

RAL 9005
Black

BUILDING COLOUR

Dulux 61GG 08/119
RAL 180 20 20

RAL 9910
White

RAL 9005
Black

BRAND TYPEFACES

Primary:

Open Sans Semibold



PLANNING DRAWING – PROPOSED SIGNAGE

ITEM 03 (Qty 01) CPWS25-08A-NS

Nameboard sign with letters

Featuring:

- 2mm aluminium panel
- 32mm bullnose trim
- 19mm foamex letters finished copper
- 25x25mm aluminium angle fixings
- Slimline LED trough light. 3000k warm white illumination.

Scale 1:20



4500 mm Ground Clearance

Max 250 Candelas per square meter (cd/m²)

ITEM 04 (Qty 01) CPWS25-06-NS

Signwriting to the front elevation


Featuring:

- Signwritten GK logo in copper & RAL 180 20 20

Scale 1:20



5000 mm Ground Clearance

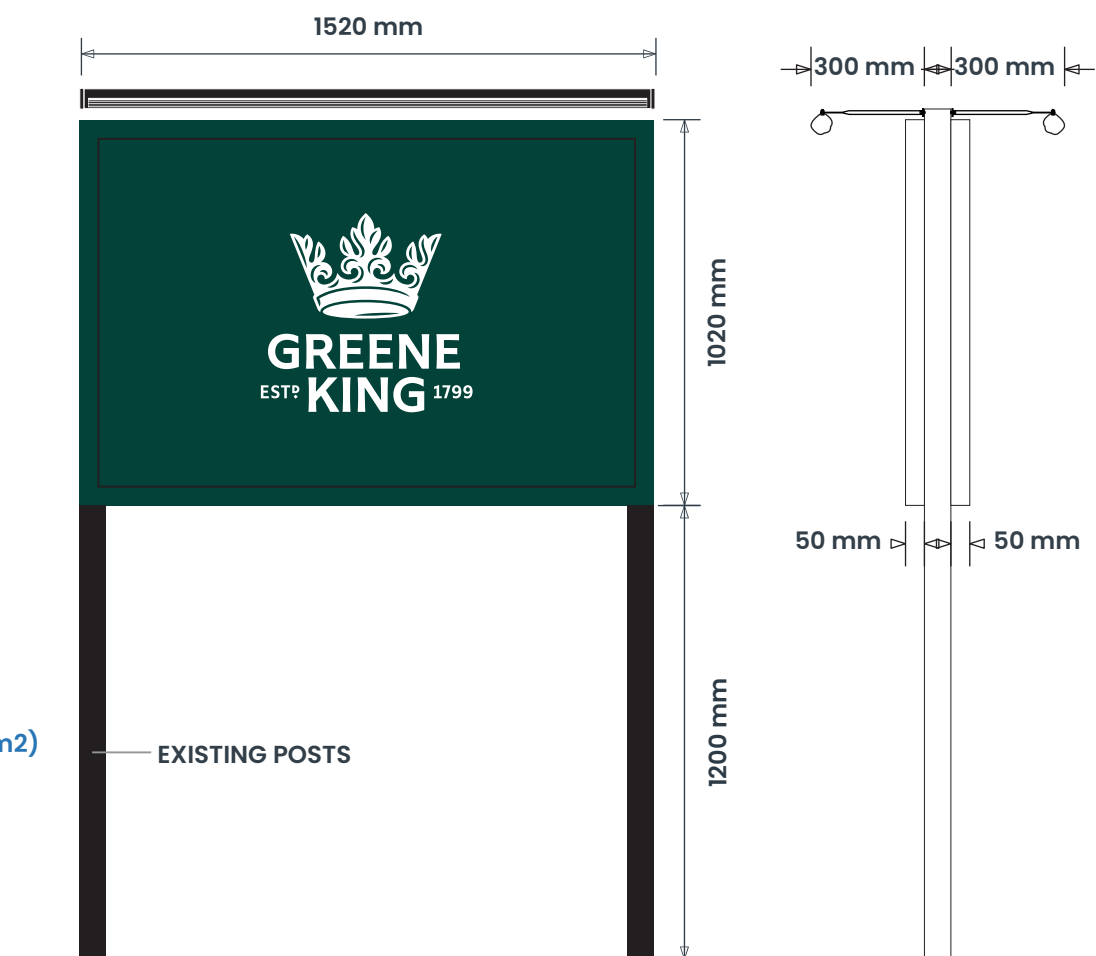

ITEM 05 (Qty 01) CPWS25-09ET

Double sided post mounted corex holder
to the existing posts

Featuring:

- 50mm trim
- 1500x1000 interchangeable corex slots
- Cut white vinyl logo
- 2no. slimline LED trough lights with 3000K warm white illumination
- Retain the existing posts

Scale 1:20

Max 250 Candelas per square meter (cd/m²)



Scale 1:20 @ A3



ashleigh®

TREDEGAR ARMS.
4 CAERPHILLY ROAD,
BASSALEG,
NEWPORT
NP10 8LE.

199992
22/09/25 - SRL
Page 4 of 7

SIGN COLOUR (GLOSS)

Dulux 61GG 08/119
RAL 180 20 20

Copper

RAL 9910
White

Pantone 7635C

RAL 9005
Black

BUILDING COLOUR

Dulux 61GG 08/119
RAL 180 20 20

RAL 9910
White

RAL 9005
Black

BRAND TYPEFACES

Primary:

Open Sans Semibold

PLANNING DRAWING – PROPOSED SIGNAGE


ITEM 07A (Qty 01) CPWS25-04D

Wall mounted amenity sign

Featuring:

- 2mm aluminium panel
- 32mm bullnose trim
- Digitally printed vinyl content
- 25x25mm aluminium angle fixings

Scale 1:20

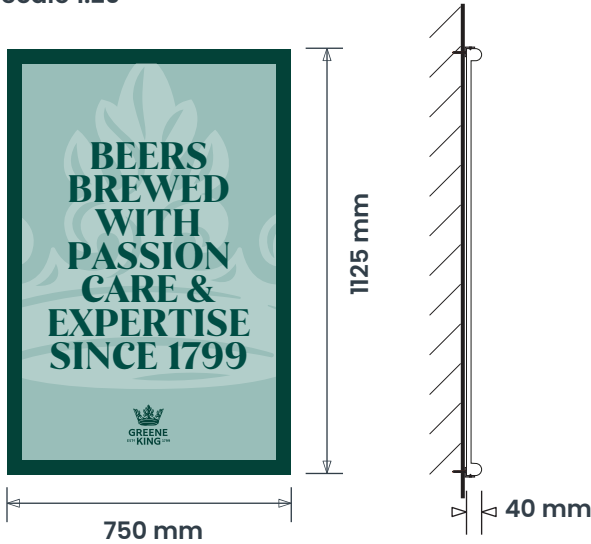


ITEM 07B (Qty 01) CPWS25-04D

Wall mounted amenity sign

Featuring:

- 2mm aluminium panel
- 32mm bullnose trim
- Digitally printed vinyl content
- 25x25mm aluminium angle fixings

Scale 1:20

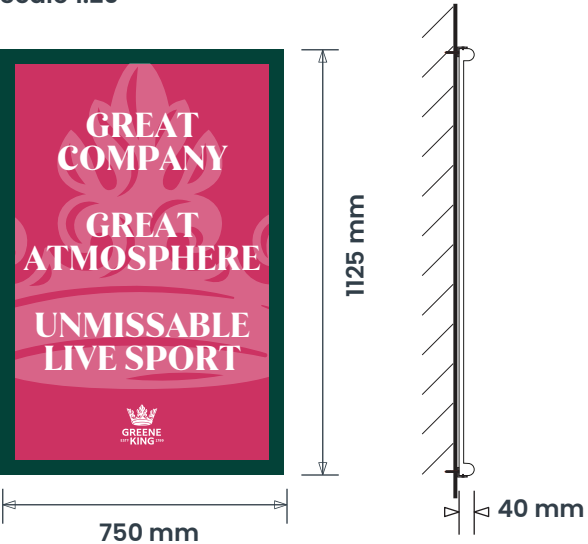


ITEM 10 (Qty 01) CPWS25-15U

Internally illuminated menu case.

Featuring:

- 377 x 500 mm A3 menu case.
- Visual area inlined by 10 mm.
- 50 mm frame.
- Internal LED Illumination.

Scale 1:10

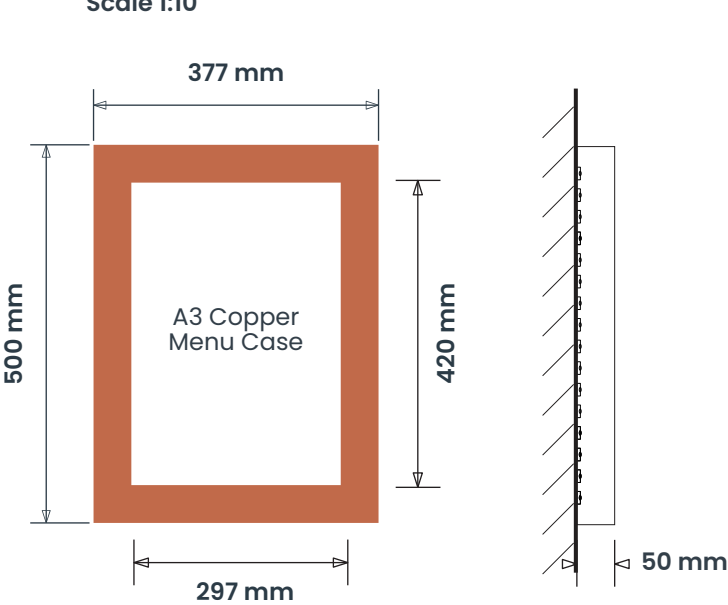

SIGN COLOUR (GLOSS)

Dulux 61GG 08/119
RAL 180 20 20

Copper

RAL 9910
White

Pantone 7635C

RAL 9005
Black

BUILDING COLOUR

Dulux 61GG 08/119
RAL 180 20 20

RAL 9910
White

RAL 9005
Black

BRAND TYPEFACES

Primary:

Open Sans Semibold

ITEMS 12A & 12B (Qty 02) CPWS25-19A-NS

Single sided transom sign

Featuring:

- 2mm aluminium panel
- 32mm bullnose trim
- Cut white vinyl details
- 25x25mm aluminium angle fixings

Scale 1:20

