


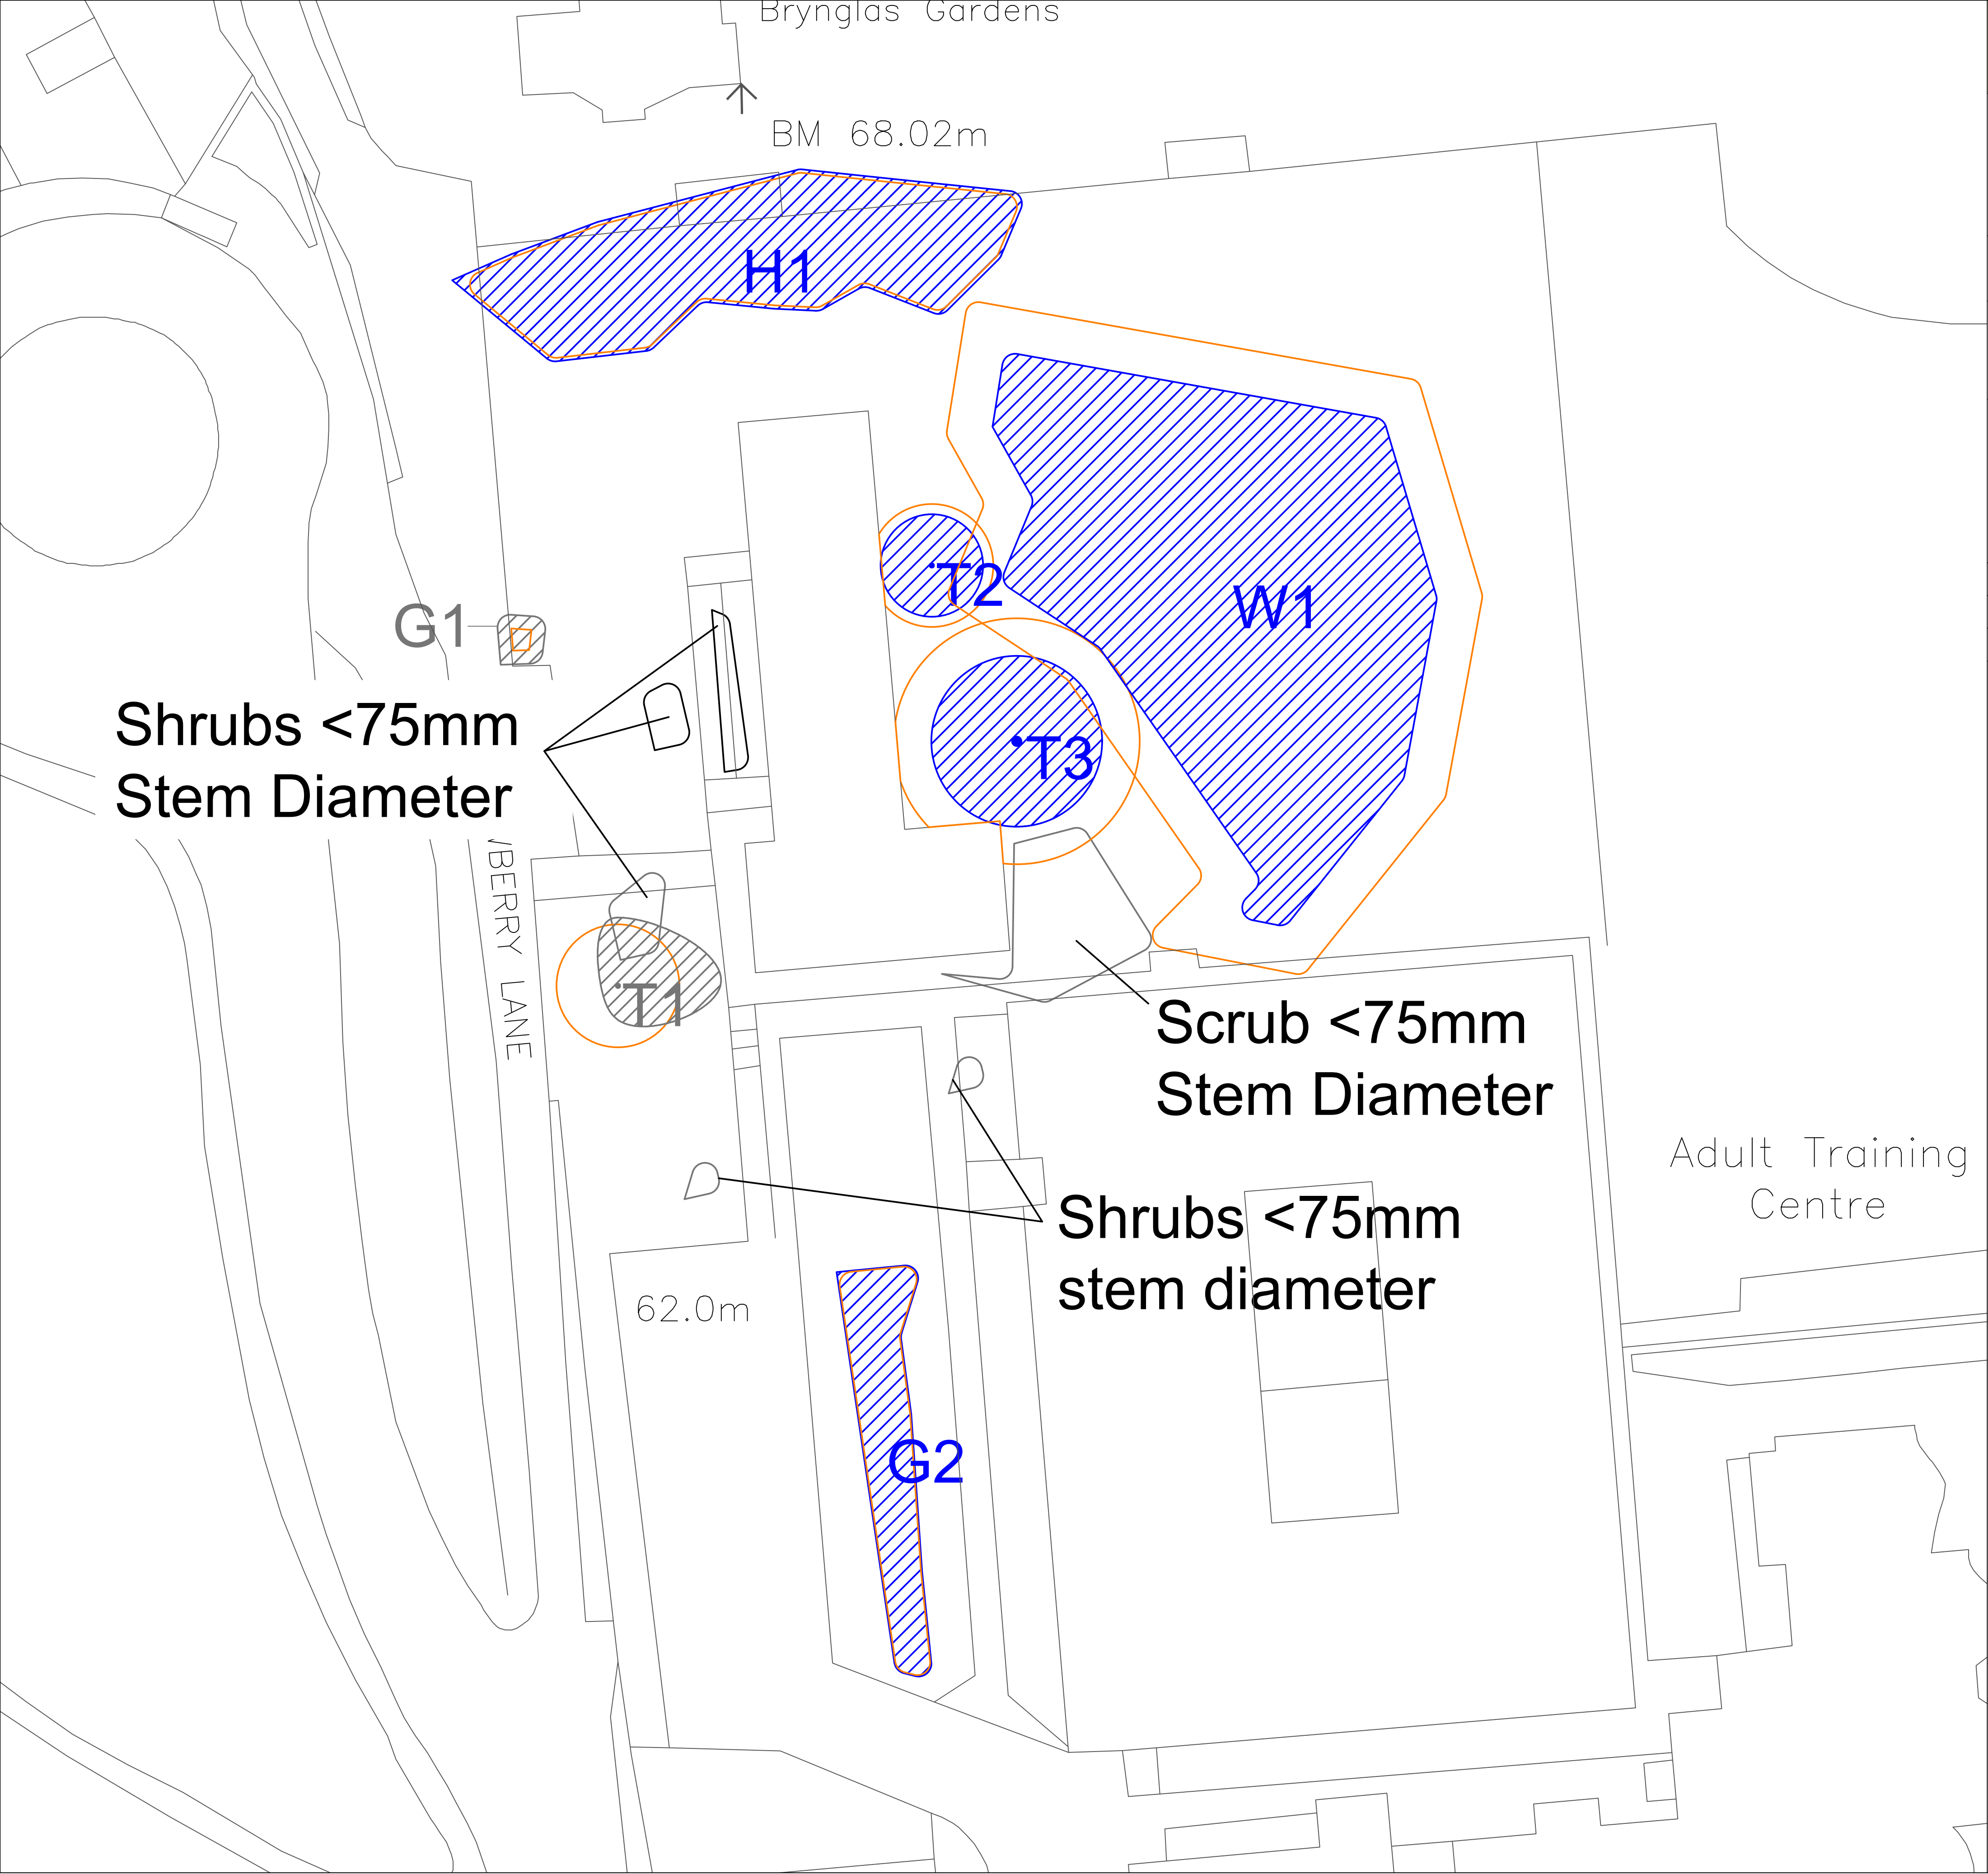

Ref	Tag	Species	Height	Stem Diam (mm)	Life Stage	Life Expectancy	Retention Category	RPA Area (m ²)	RPA Radius (m)
G1	N/A	Common ash (<i>Fraxinus excelsior</i>), Common hawthorn (<i>Crataegus monogyna</i>)	6	100	Y	<10	C2	4.5	1.2
219		Silver birch (<i>Betula pendula</i>), Chinese crab (<i>Malus spectabilis</i>)	3	120	EM	20-40	B2	6.5	1.4
G2	7								
H1	N/A	Buddleia (<i>Buddleia</i> sp.), Common hawthorn (<i>Crataegus monogyna</i>), Hazel (<i>Corylus avellana</i>), Cherry plum (<i>Prunus cerasifera</i>)	6	150	EM	20-40	B2	10	1.8
		Sycamore (<i>Acer pseudoplatanus</i>), Apple (<i>Malus</i> sp.), Norway maple (<i>Acer platanoides</i>), Dawyck beech (<i>Fagus sylvatica</i> 'Dawyck'), Flowering cherry (<i>Prunus Serrulata</i>), Common ash (<i>Fraxinus excelsior</i>), Lawson cypress (<i>Chamaecyparis lawsoniana</i>)	14	550	M	20-40	B2	137	6.6
W1	N/A								
T1	###	Goat willow (<i>Salix caprea</i>)	6	300	EM	20-40	C2	41	3.6
T2	###	Sweet gum (<i>Liquidambar styraciflua</i>)	9	300	M	20-40	B2	41	3.6
T3	###	Common ash (<i>Fraxinus excelsior</i>)	13	600	M	20-40	B2	163	7.2

Key

- Category A. Trees with high retention value.
- Category B. Trees with moderate retention value.
- Category C. Trees with low retention value.
- Category U. Trees unsuitable for retention due to condition
- Root Protection Area (RPA)

Tree Key

- Canopy extents, hatched area represents area within the canopy.
- Location of tree base, taken from position on TOPO or GPS.
- Reference number (T for trees, G for groups, W for woodlands, H for hedges).

RPA- an indication of the estimated mininum rooting area required by the tree. Calculated in accordance with BS5837.

Tree Constraints Plan Brynglas Annex	
1:300 at A1	
Client	Newport Norse
Survey Code	25026
Drawn by	LM
Surveyed by	JC
Date	12/06/2025



Tree Check
Arboriculture Ltd.

Ben Clark
TechArborA, Dip Arb L4 (ABC)

Tree Check Arboriculture Ltd.
Tel. 07736236152
Email:ben@treecheck.co.uk
www.Treecheck.co.uk

Drawing designed to be viewed in colour. Indicative only, check all RPA's on site in accordance with table.