


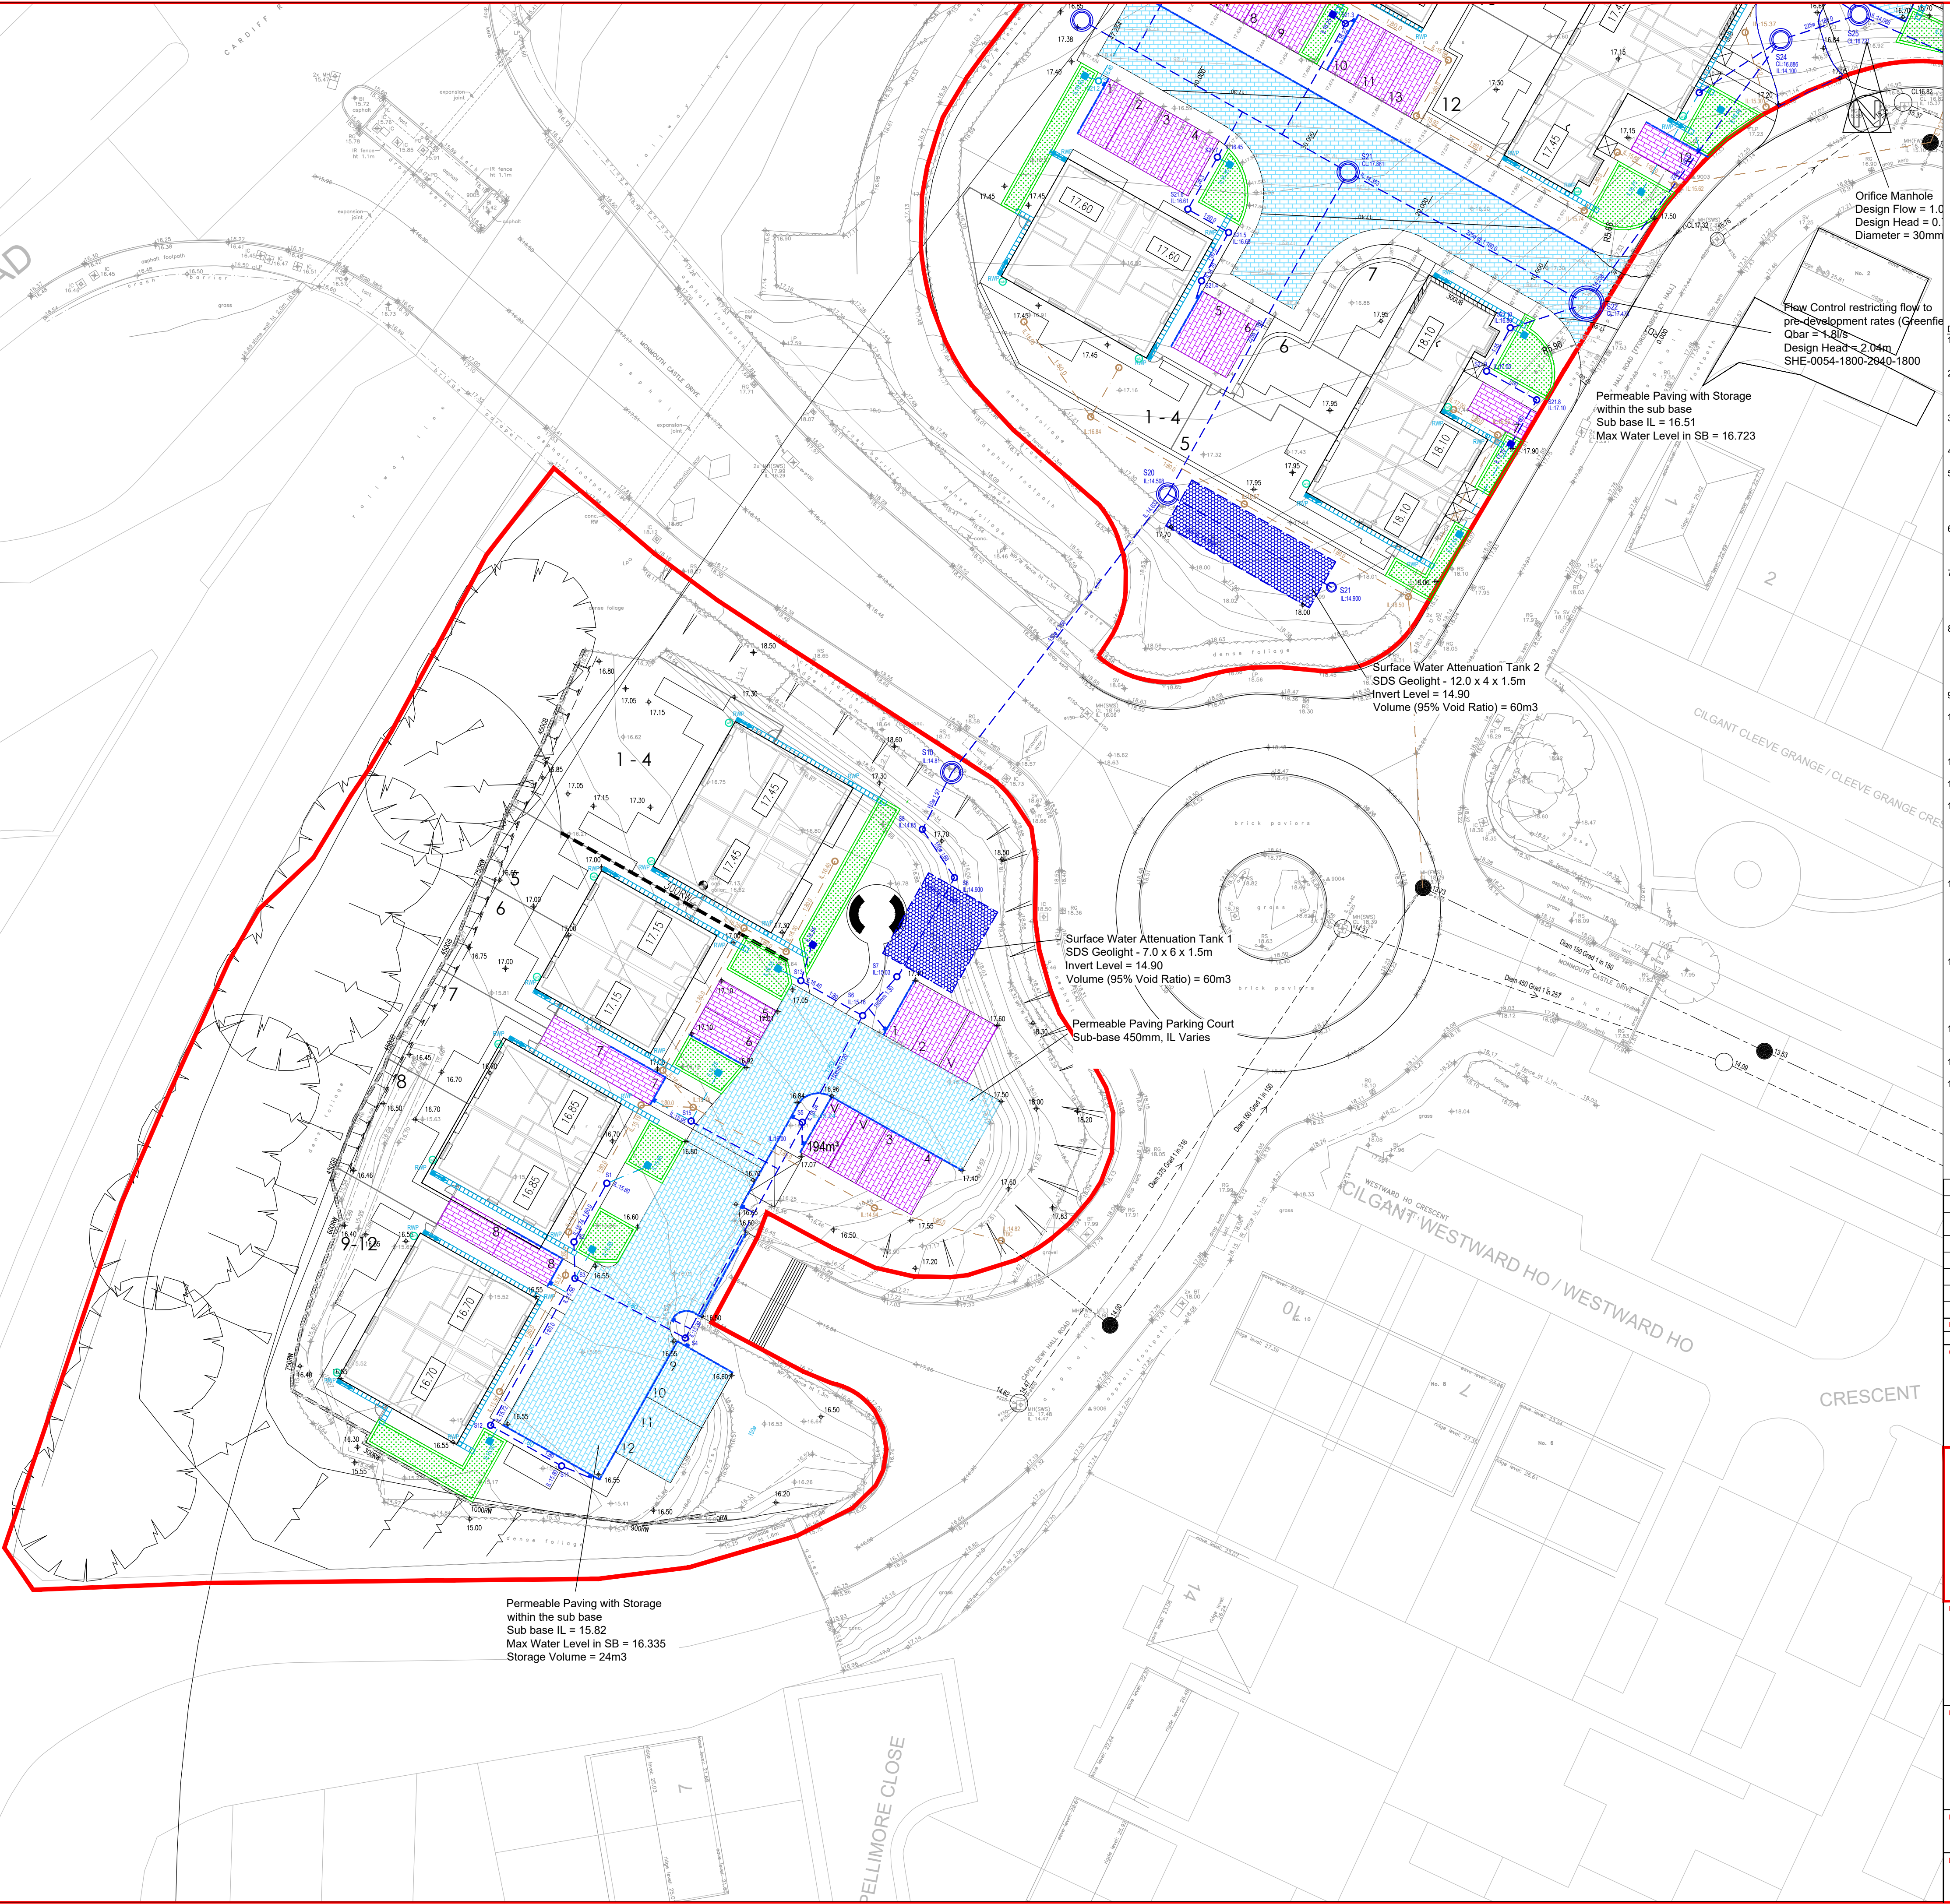

Date:	Job no.	Drq. no.	Rev.
Feb-24	2460	100-1	G

Permeable Paving with Storage
within the sub base
Sub base IL = 15.82
Max Water Level in SB = 16.335
Storage Volume = 24m³