

ALL VERTICAL DIMENSIONS ARE RELATIVE TO ASSOCIATED BUILDING SLAB LEVEL.

DO NOT SCALE FROM DRAWINGS.
ALL DISCREPANCIES TO BE REPORTED TO GENSLER ARCHITECTS IMMEDIATELY. ALL DIMENSIONS TO BE VERIFIED BY CONTRACTOR ON SITE PRIOR TO ANY WORKS.

- NOTES:
1. POND/BASIN/SWALE SIZES AND POSITION AS ADVISED BY CIVIL ENGINEERS. REFER TO CIVIL ENGINEER'S DRAWINGS FOR DETAILS.
 2. FOR SITE WIDE LEVELS AND DRAINAGE REFER TO CIVIL ENGINEER'S DRAWINGS.
 3. FOR LIGHTING PROPOSALS REFER TO M+E ENGINEER'S DETAIL & SPECIFICATION.
 4. FOR WHITE LINING REFER TO CIVIL ENGINEER'S INFORMATION & DRAWINGS.

— SITE BOUNDARY

● RETAINED EXISTING TREES

● EXT-601 PROPOSED NATIVE TREES

● EXT-602 SPECIMEN SHRUBS TO GARDEN

● EXT-603 NATIVE SPECIES RICH HEDGEROW TO PERIMETER BOUNDARY

● EXT-604 NATIVE GARDEN HEDGE SCREEN TO ADMIN BLOCK GARDENS

● EXT-605 NATIVE WILDFLOWER MEADOW

● EXT-606 MOWN GRASS TO FENCE PERIMETER (3M WIDE) AND MAINTENANCE ROUTE

● EXT-607 NATIVE WOODLAND PLANTING MIX

● EXT-608 NATIVE WOODLAND SCRUB MIX

● EXT-609 WET SWALE BED MIX

● EXT-610 ADMIN GARDEN PLANTING MIX

● EXT-612 ATTENUATION BASIN/POUD AND WET SWALE BANK MIX

● EXT-611 SEDUM GREEN ROOFS TO BIN STORE, CYCLE AND SMOKE SHELTERS

● EXT-612 LANDSCAPE BERM

▨ EXISTING TREES OUTSIDE OF SITE BOUNDARY

▨ ASPHALT ROAD SURFACING TO CIVILS ENGINEERS DETAIL & SPECIFICATION

▨ EXT-101 CONCRETE PAVING TO FOOTWAYS, TO CIVIL ENGINEERS DETAIL & SPECIFICATION

▨ EXT-102 CONCRETE PAVING TO PARKING BAYS, TO CIVIL ENGINEERS DETAIL & SPECIFICATION

▨ EXT-103 CONCRETE PAVING TO GARDEN SPACES

▨ EXT-104 LOOSE GRAVEL WITH GEOTEXT HIGH TO GENERATOR YARD, TO CIVIL ENGINEERS DETAIL & SPECIFICATION

▨ EXT-105 LOOSE GRAVEL RIPRAP TO CIVIL ENGINEERS DETAIL & SPECIFICATION

▨ CONCRETE PAVING TO GENERATOR YARDS TO CIVIL ENGINEERS DETAIL & SPECIFICATION

▨ VEHICLE OVERLAP CONCRETE SURFACING TO CIVIL ENGINEERS DETAIL & SPECIFICATION

▨ POOR GRAVEL PATHWAY FOR MAINTENANCE ACCESS, TO CIVIL ENGINEERS DETAIL & SPECIFICATION

● EXT-720 BEE INSECT BOW TOWER

● EXT-721 POLE MOUNTED IRID BOY

● EXT-722 POLE MOUNTED INVERTEBRATE BOX

● EXT-302/303/304 EQUIPMENT PROTECTION BOLLARDS

— SGN-201 SIGNAGE POSTS.

1 Lower Farm Barns
Bainton Road, Bucknell
Bicester OX27 7LT, UK
www.red-eng.com

t: +44-(1869)355600
f: +44-(1869)250777
e: oxfordcad@red-eng.com

Gensler
4 St Philip's Place
First Floor
Birmingham
B3 2SL
United Kingdom
Tel. +44 (0)121 260 1600



Design Team

Design	GENGSLER
Drawn	AG
Checked	JL
Date	04/04/25
Company Project No.	P 000340
M.S. Project No.	P 000340

Approvals

CUSTOMER	MICROSOFT	Date
Microsoft Design Manager	LEVI HOLLAND/ ALAN MCKENZIE	
Microsoft Electrical Engineer	MARK GLEESON	
Microsoft BackOps Engineer	GERARD CUNNINGHAM	
Microsoft Mechanical Engineer	ANDY LAYER	
CSA	PRATEEK COHERY/ ALAN ROWAN/ PRADIP/MS MAYRIDS	
Telecom	JOLU PARUMMANEL / MARK KELLY	
Security Manager	DAVID BEADLE	
Environmental	DEREK COBBAM	

PROJECT MANAGEMENT

Project Planner	Date
Project Manager	
Service Project Manager	
Development Manager	
Project Manager	
Quality Control Reviewer	
Quality Control FP&E	

Revisions

[illegible]

Registration




Bar Code

Sheet Title/Number

CWL01-02-
02-L-P-01

As indicated@A0

© Gender 2022

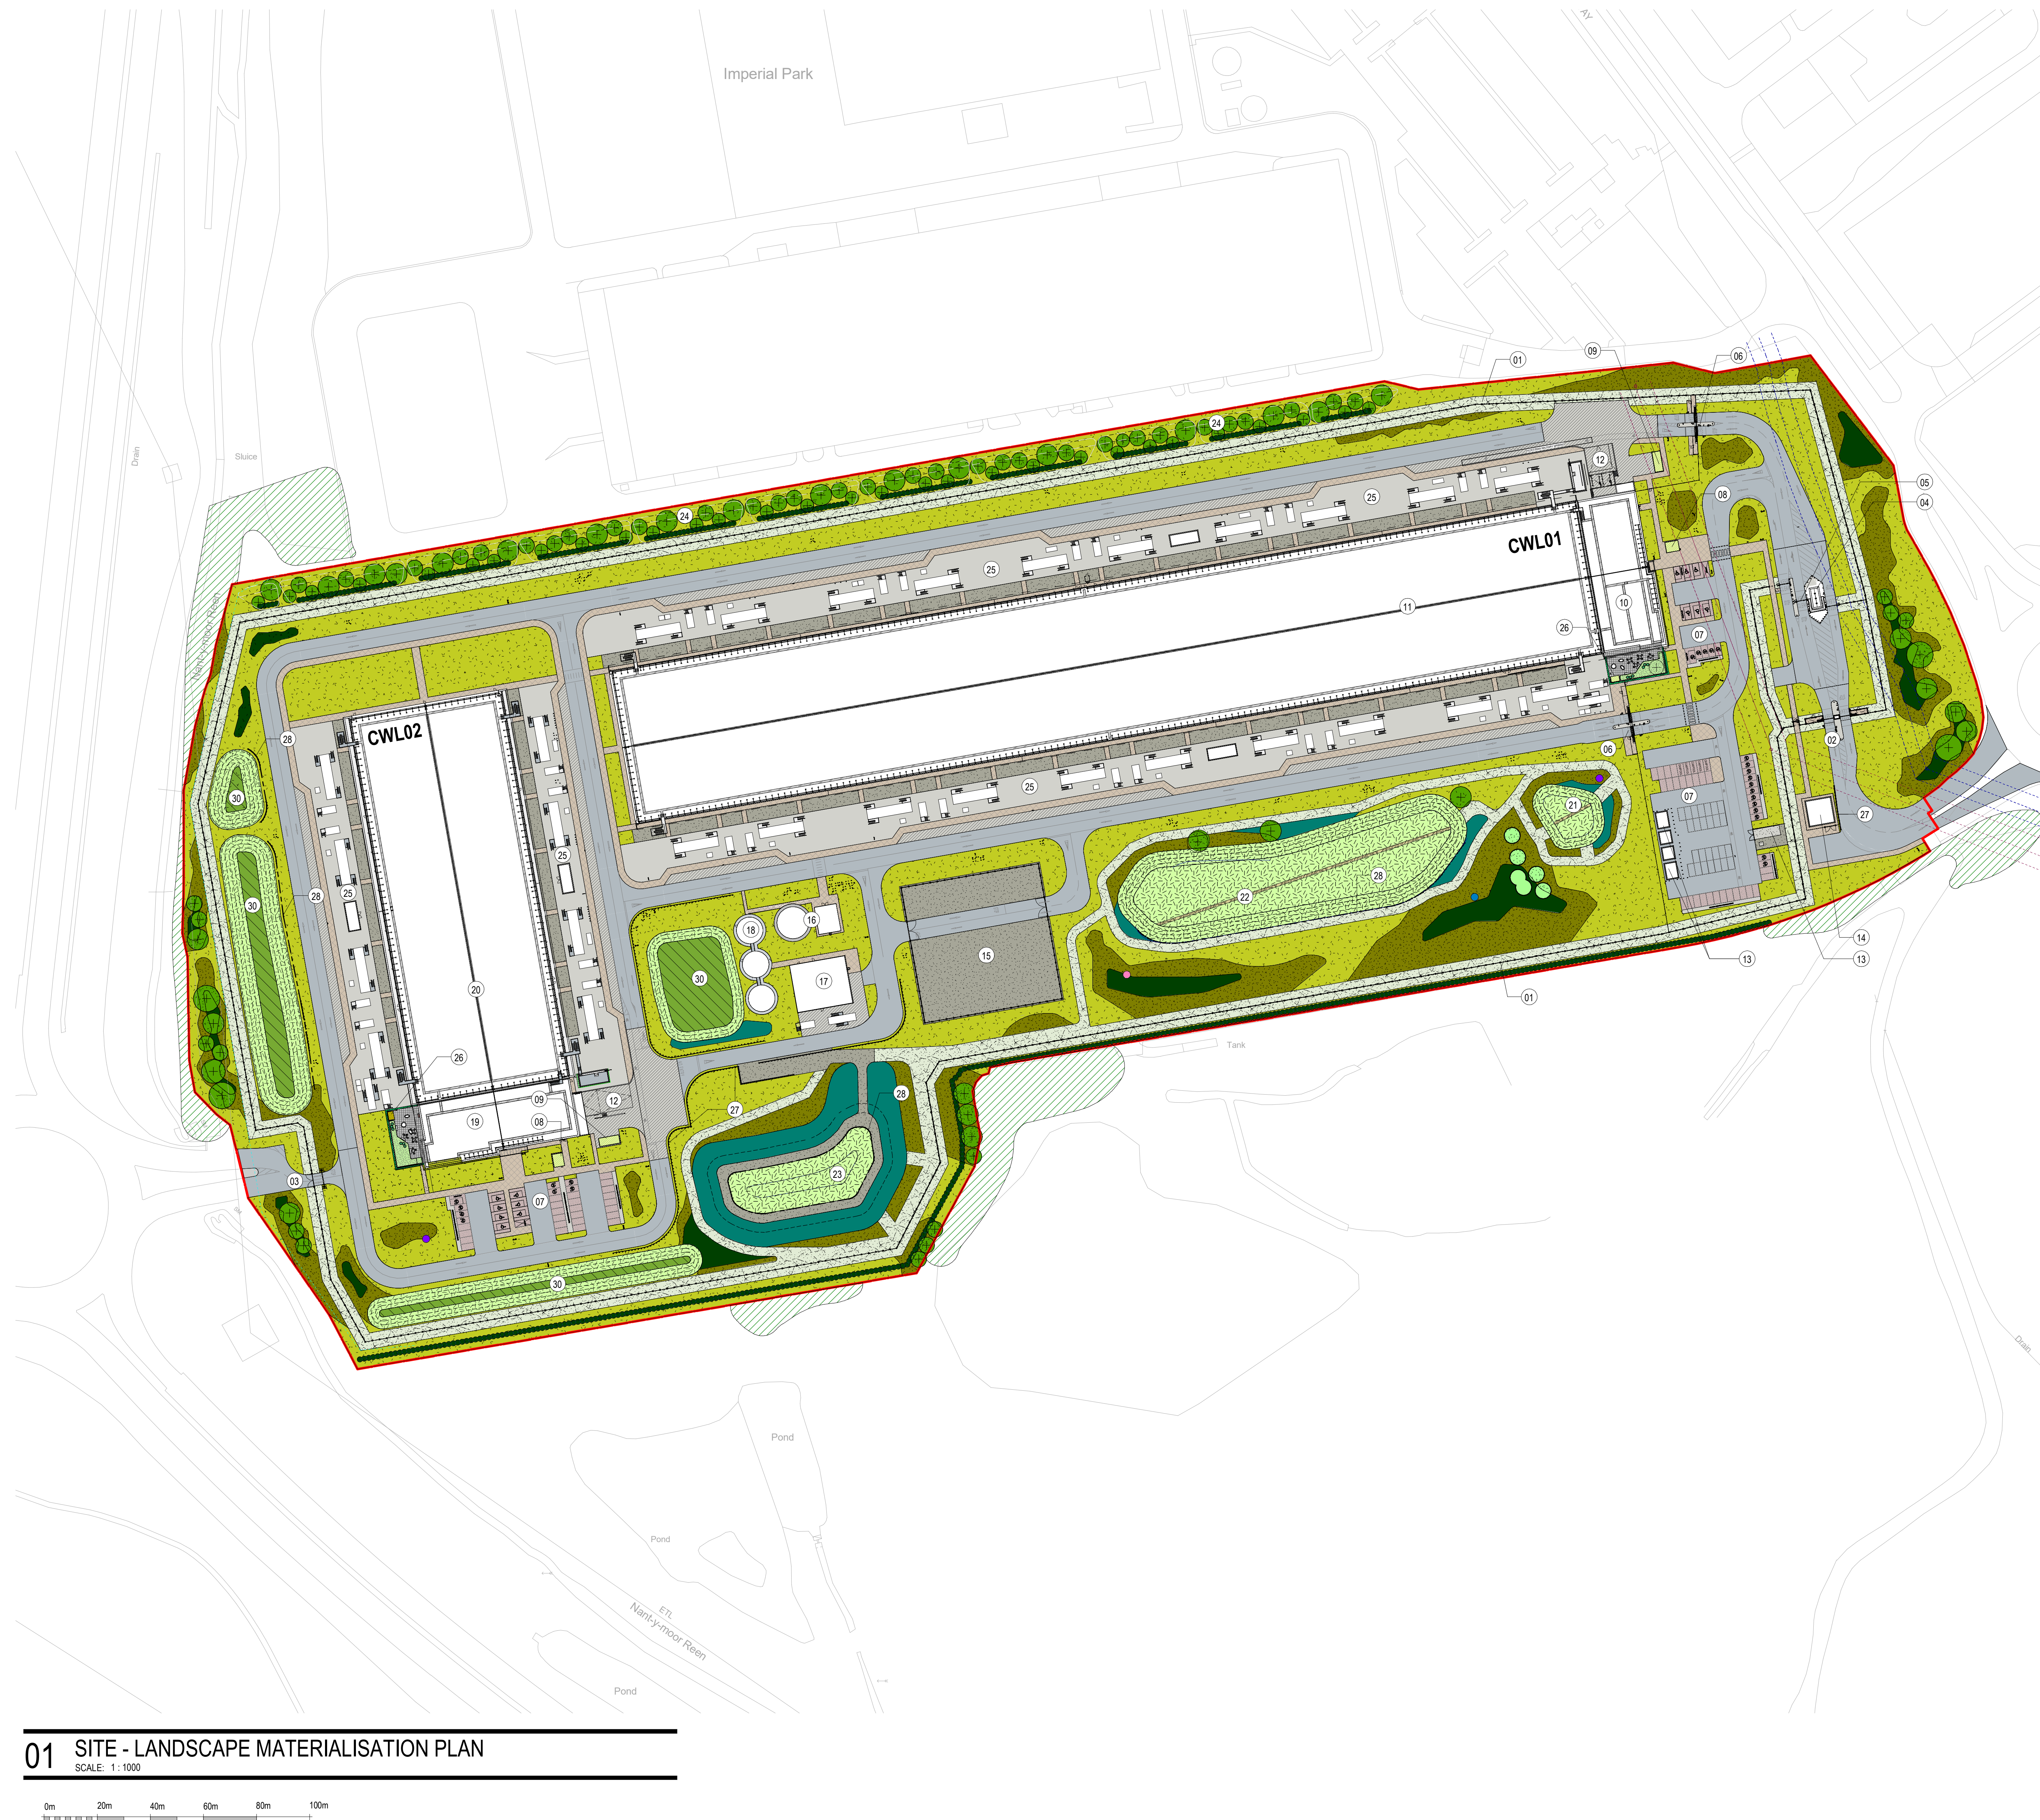

01 SITE - LANDSCAPE MATERIALISATION PLAN

FOR PLANNING

MICROSOFT CONFIDENTIAL