

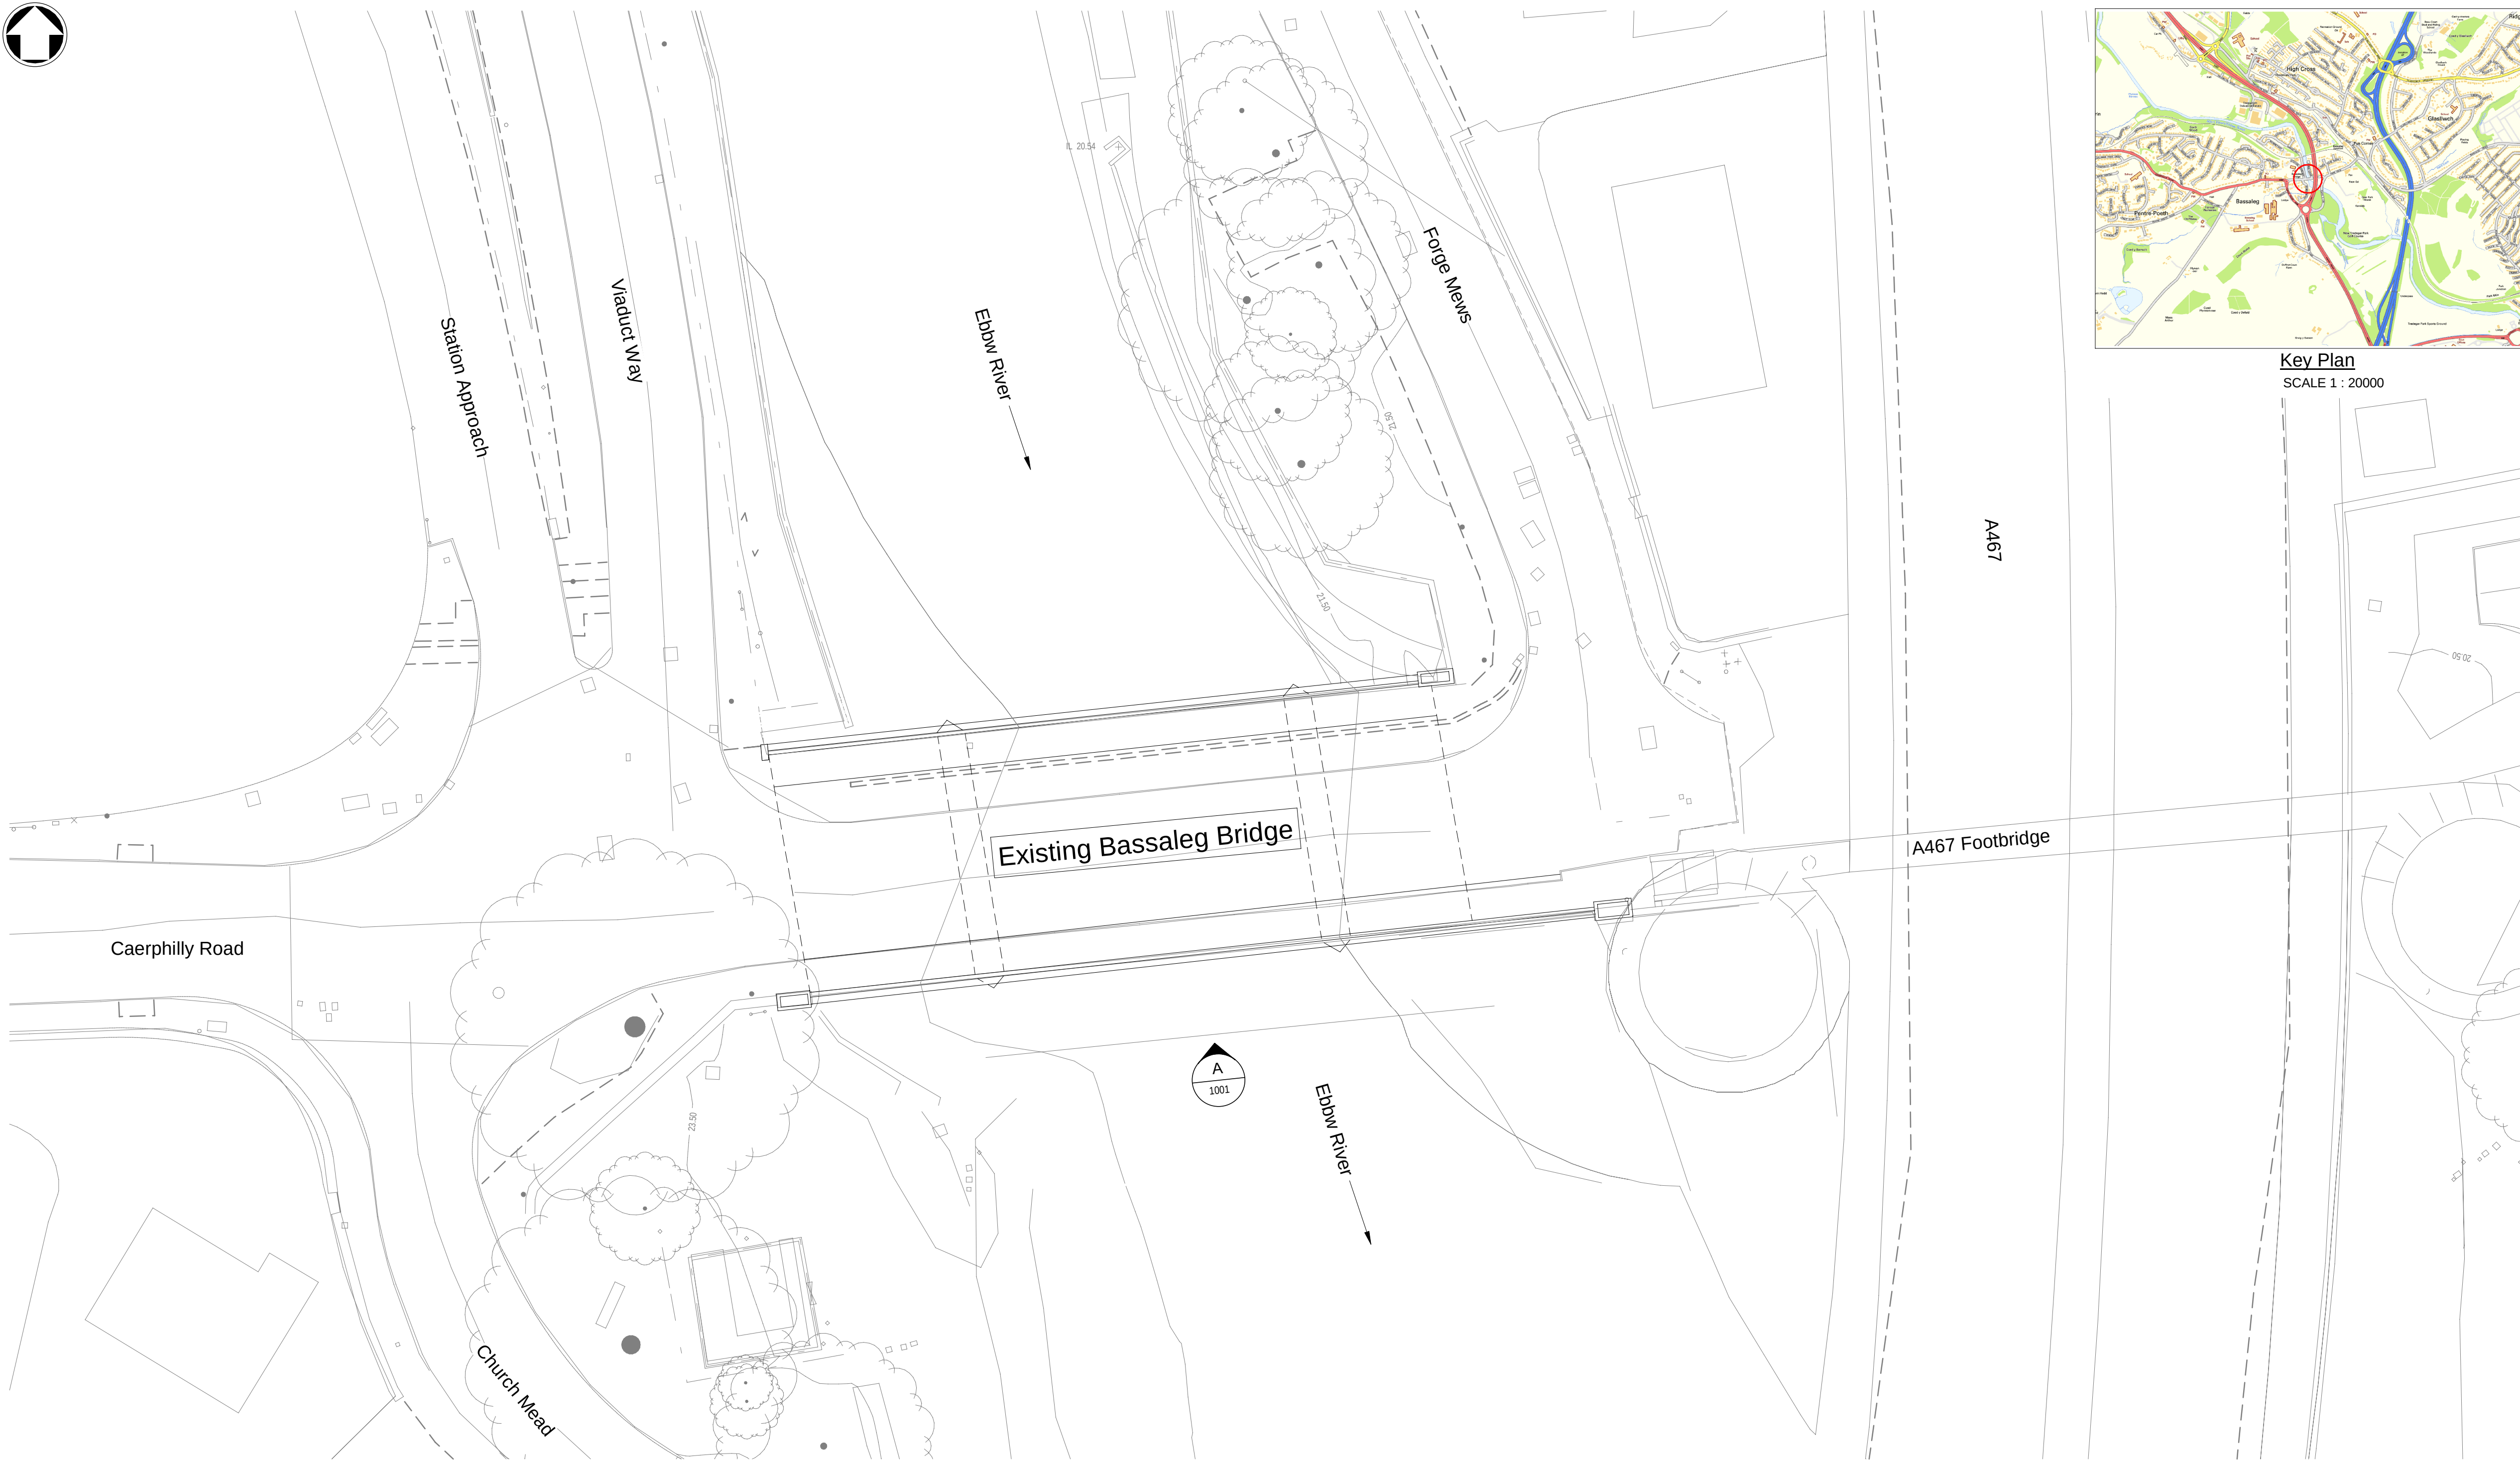


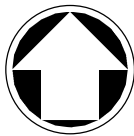

Existing Plan
SCALE 1 : 200

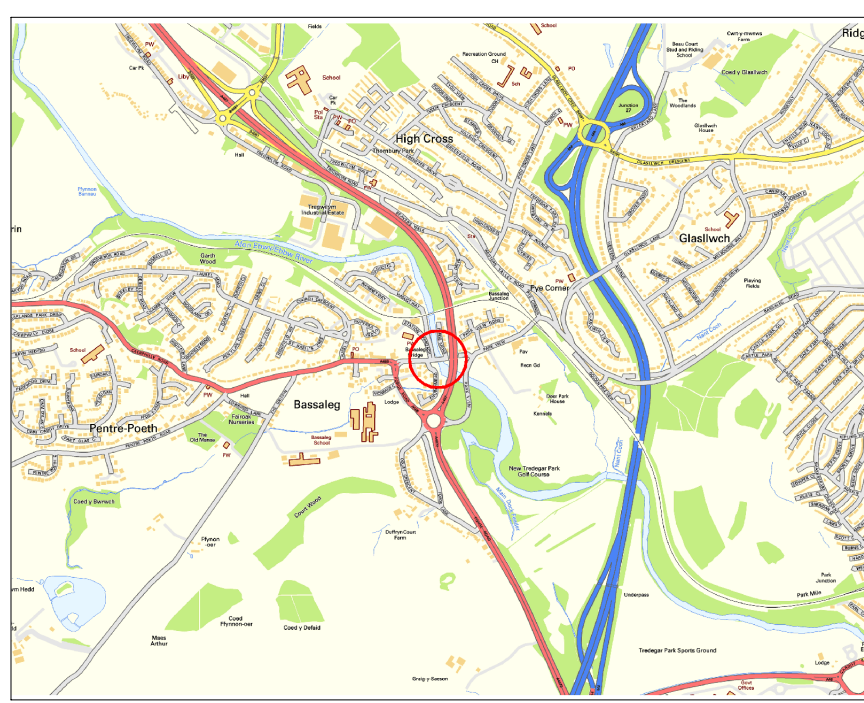

Key Plan
SCALE 1 : 20000

- Notes
1. Drawing is to be read in colour.
 2. Do not scale from this drawing.
 3. All levels are in metres above ordinance datum unless otherwise stated.
 4. Existing plan and elevation are based on a topographical survey undertaken on behalf of Mott MacDonald by Infomap in November 2024 and OS Mastermap layer.

Key to symbols

Water Level

Reference drawings

100119581-MMD-XX-XX-DR-CE-0001 - Location Plan
100119581-MMD-XX-XX-DR-PL-1002 - Demolition Plan & Elevation
100119581-MMD-XX-XX-DR-PL-1201 - Site Layout Plan
100119581-MMD-XX-XX-DR-PL-1301 - Proposed Elevations
100119581-MMD-XX-XX-DR-PL-1302 - Proposed Sections
100119581-MMD-XX-XX-DR-HW-0101 - Highways GA
100119581-MMD-XX-XX-DR-UT-5001 - Existing Utilities

Rev	Date	Drawn	Description	Ch'k'd	App'd
P02	04/09/2025	SS	Addressed Client Comments	OJ	KL
P01	06/06/2025	SS	For Comment	OJ	KL

Status Stamp

Preliminary Issue

M
MOTT
MACDONALD

2 Callaghan Square
Cardiff
CF10 5BT
United Kingdom
T +44 (0)29 2046 7800
F +44 (0)29 2046 7801
W www.mottmac.com

Client

Newport City Council
Civic Centre
Newport
South Wales
NP20 4UR



Title

Bassaleg Bridge Detailed Design
Planning Drawing
Existing Plan & Elevation

Designed	S Sahoo	SS	Eng. Check	O Jefferies	OJ
Drawn	S Sahoo	SS	Coordination	V Hughes	VH
Dwg. Check	A Rawat	AR	Approved	K Lee	KL

MMD Project Number	Scale at A1	Security
100119581	As indicated	STD

Suitability Description	Suit. Code
Submitted for Planning Approval	S4

Drawing Number	Rev
100119581-MMD-XX-XX-DR-PL-1001	P02

Contains OS data © Crown copyright and database right (2024).
Reproduced from Ordnance Survey mapping with the permission of Ordnance Survey on behalf of the Controller of Her Majesty's Stationary © Crown copyright.
Unauthorised reproduction infringes Crown Copyright and may lead to prosecution or civil proceedings. Newport City Council. 100024210 (2024)

This document is issued for the party which commissioned it and for specific purposes connected with the captioned project only. It should not be relied upon by any other party or used for any other purpose.

We accept no responsibility for the consequences of this document being relied upon by any other party, or being used for any other purpose, or containing any error or omission which is due to an error or omission in data supplied to us by other parties.

