
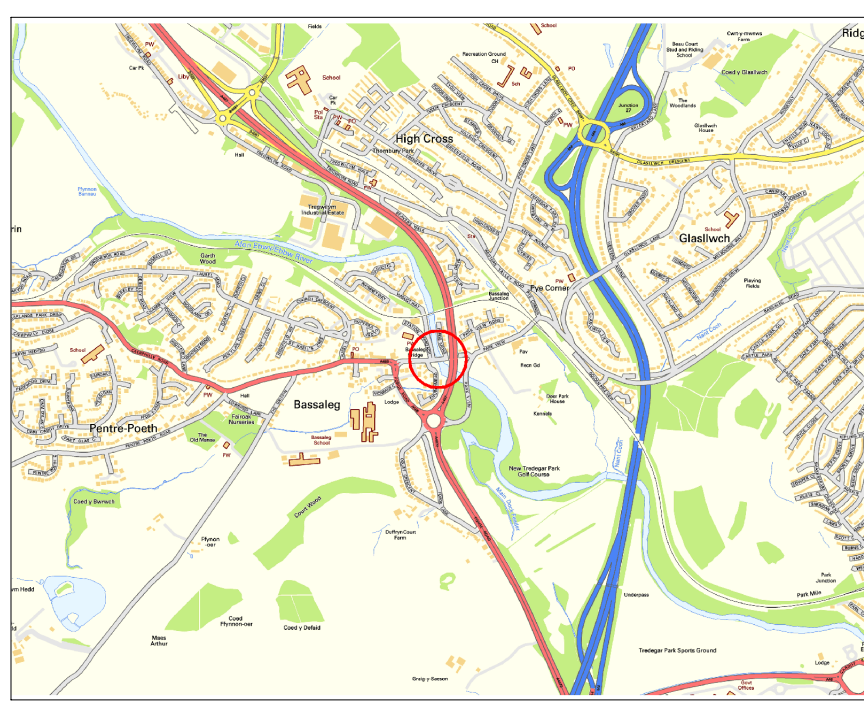
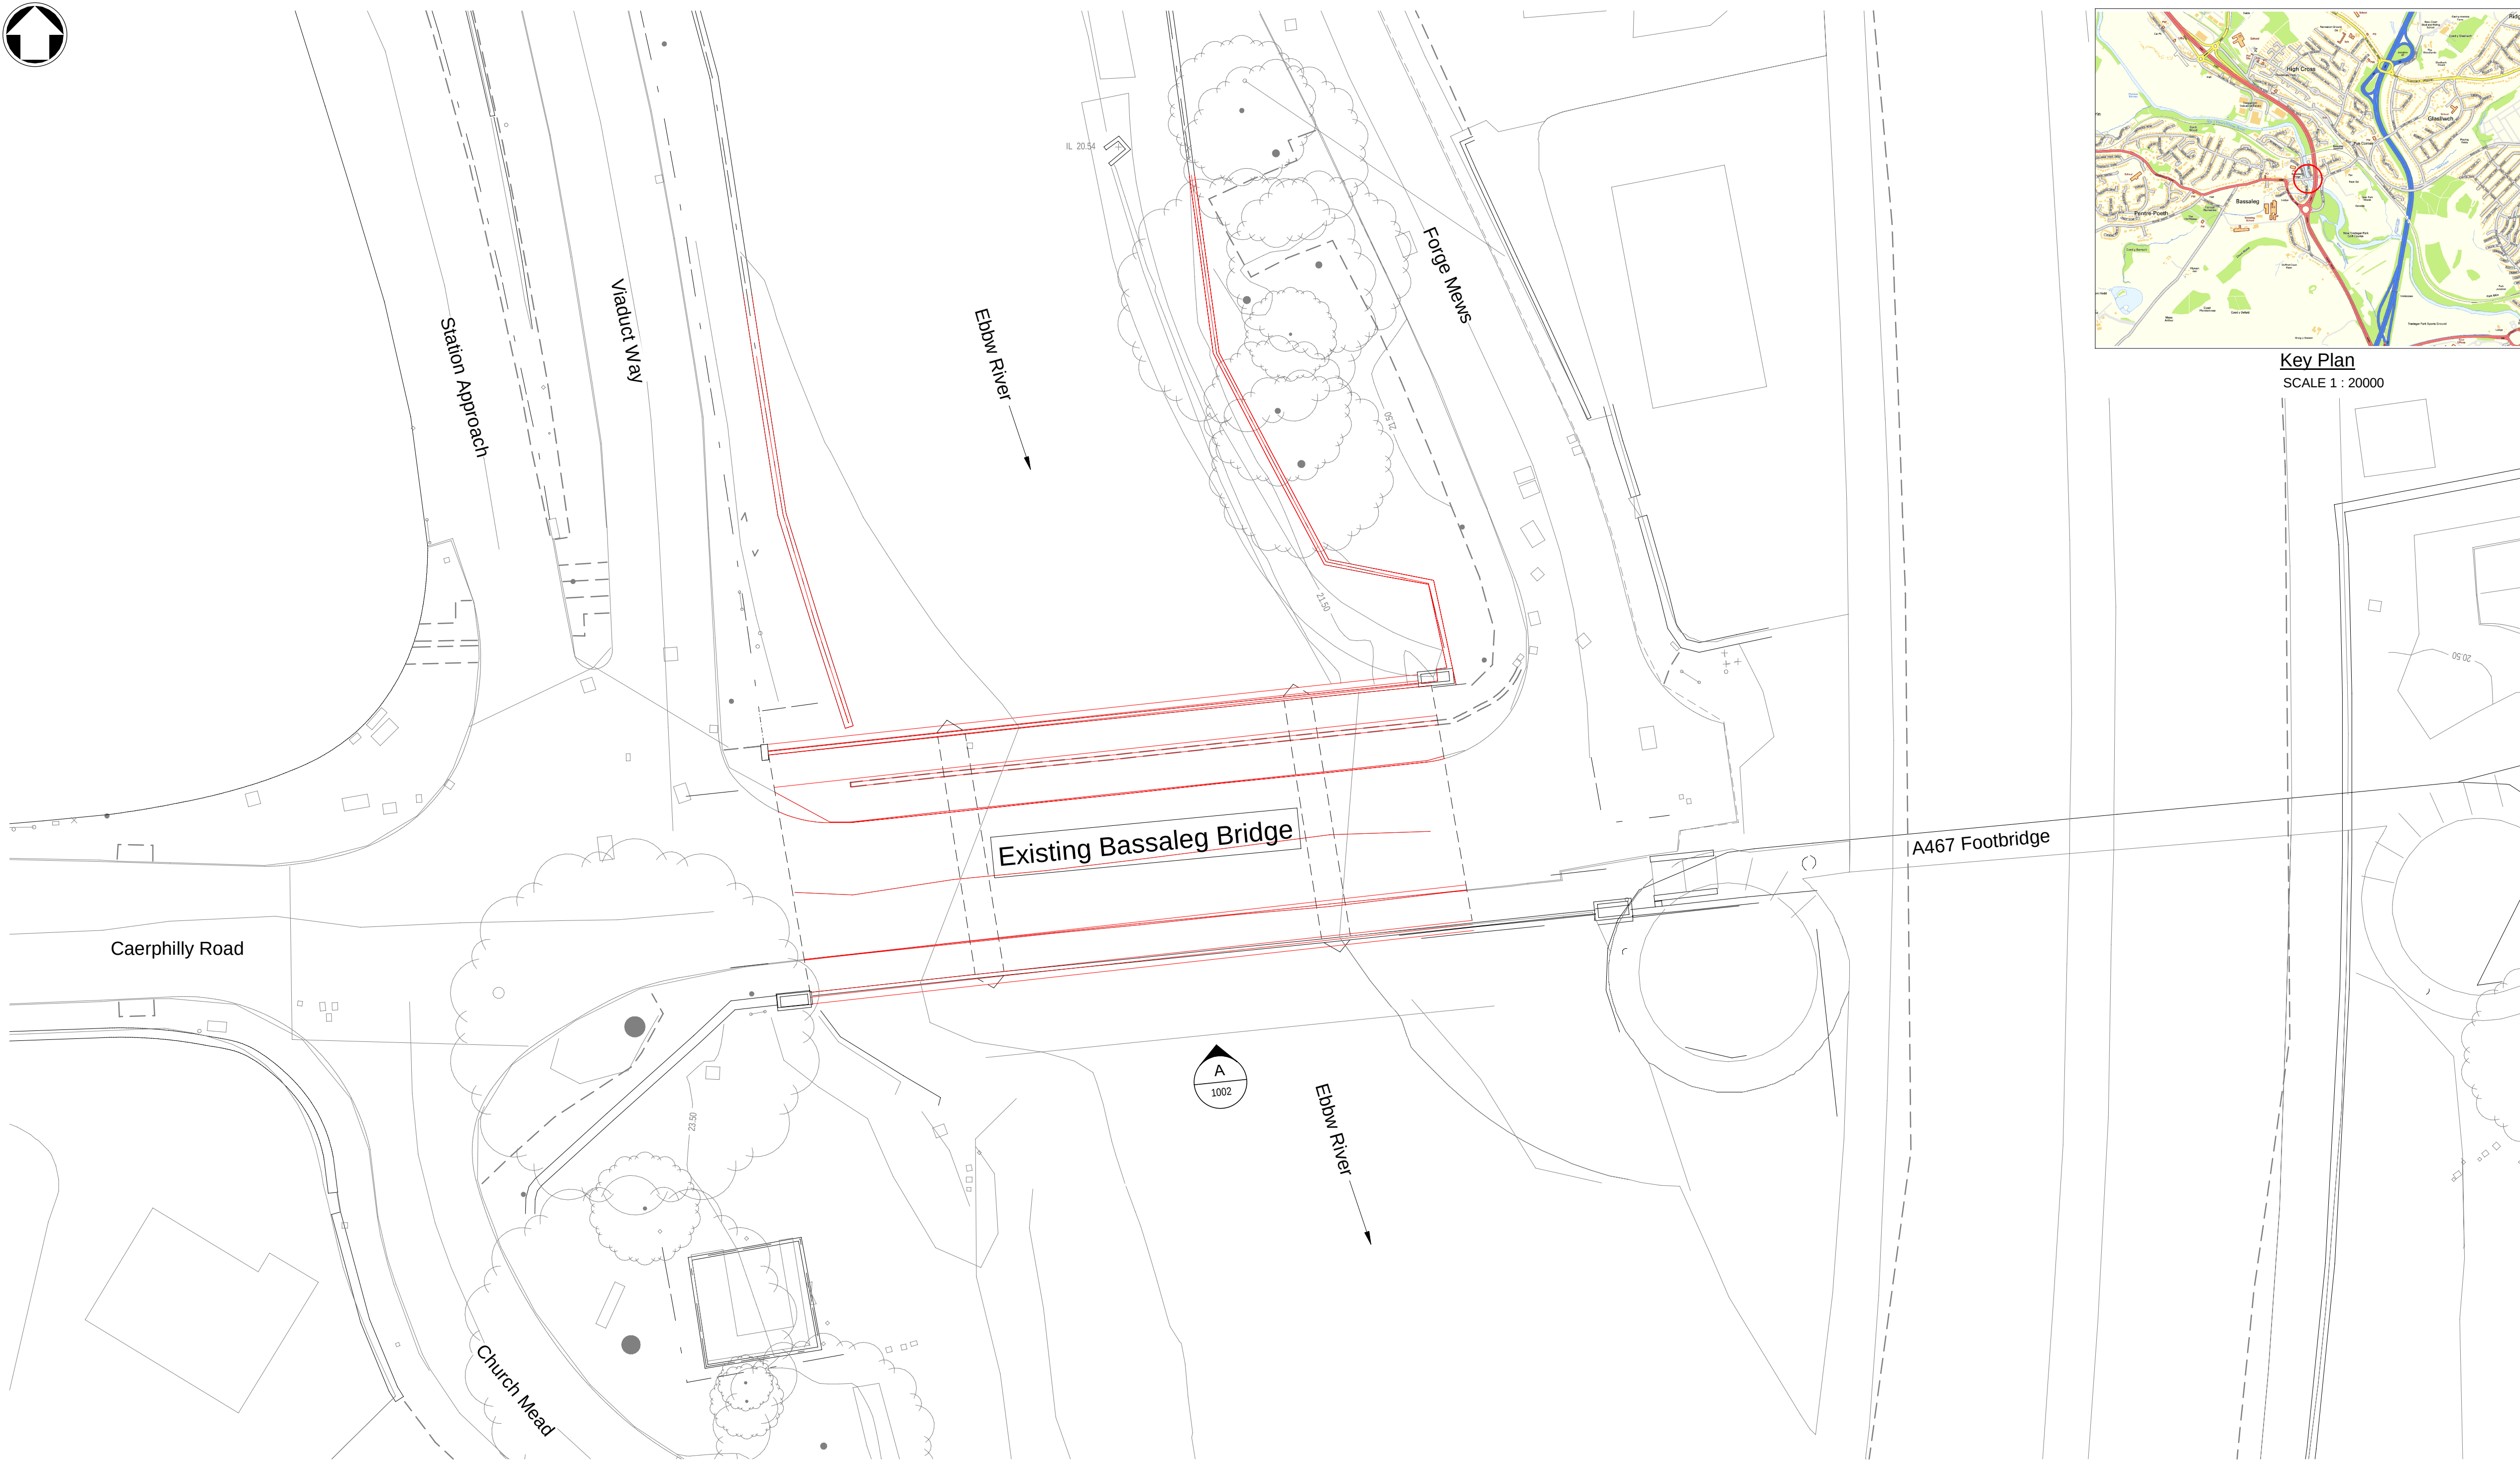


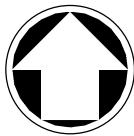

Key Plan
SCALE 1 : 20000

Existing Plan
SCALE 1 : 200

- Notes
1. Drawing is to be read in colour.
 2. Do not scale from this drawing.
 3. All levels are in metres above ordinance datum unless otherwise stated.
 4. Existing plan and elevation are based on a topographical survey undertaken on behalf of Mott MacDonald by Infomap in November 2024 and OS Mastermap layer.

Key to symbols

	Water Level
	Existing - To be demolished/removed
	Existing - To be demolished/removed

- Reference drawings
- 100119581-MMD-XX-XX-DR-CE-0001 - Location Plan
 - 100119581-MMD-XX-XX-DR-PL-1001 - Existing Plan & Elevation
 - 100119581-MMD-XX-XX-DR-PL-1201 - Site Layout Plan
 - 100119581-MMD-XX-XX-DR-PL-1301 - Proposed Elevations
 - 100119581-MMD-XX-XX-DR-PL-1302 - Proposed Sections
 - 100119581-MMD-XX-XX-DR-HW-0101 - Highways GA
 - 100119581-MMD-XX-XX-DR-UT-5001 - Existing Utilities

P02	04/09/2025	SS	Addressed Client Comments	OJ	KL
P01	06/06/2025	SS	For Comment	OJ	KL
Rev	Date	Drawn	Description	Ch'k'd	App'd

Status Stamp

Preliminary Issue

M

MOTT
MACDONALD

2 Callaghan Square
Cardiff
CF10 5BT
United Kingdom
T +44 (0)29 2046 7800
F +44 (0)29 2046 7801
W www.mottmac.com

Client

Newport City Council
Civic Centre
Newport
South Wales
NP20 4UR

NEWPORT
CITY COUNCIL
CYNGOR DINAS
CASNEWYDD

Title

Bassaleg Bridge Detailed Design
Planning Drawing
Demolition Plan & Elevation

Designed	S Sahoo	SS	Eng. Check	O Jefferies	OJ
Drawn	S Sahoo	SS	Coordination	V Hughes	VH
Dwg. Check	A Rawat	AR	Approved	K Lee	KL
MMD Project Number	100119581	Scale at A1	As indicated	Security	STD
Suitability Description	Submitted for Planning Approval				Suit. Code S4
Drawing Number	100119581-MMD-XX-XX-DR-PL-1002				Rev P02

