
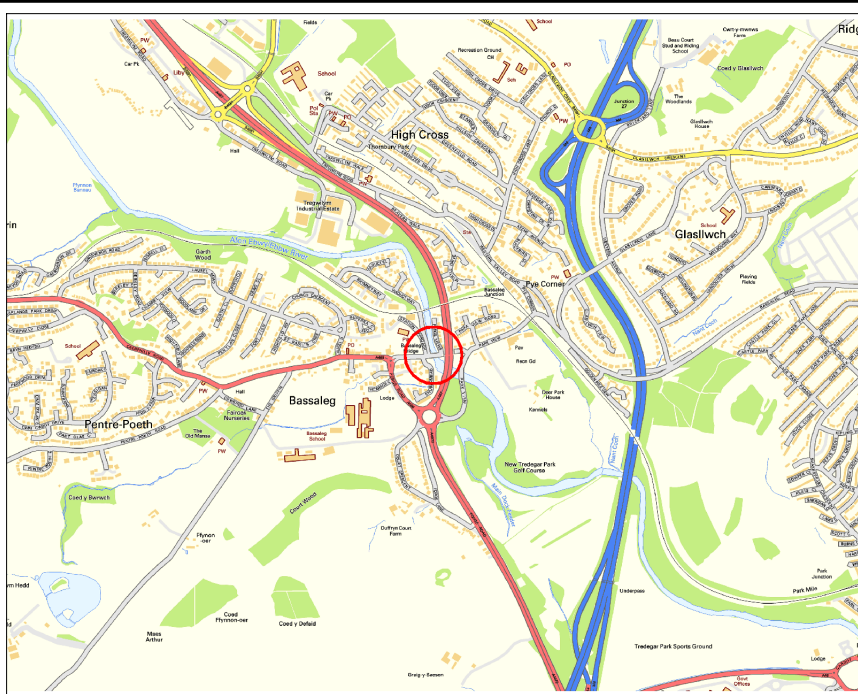
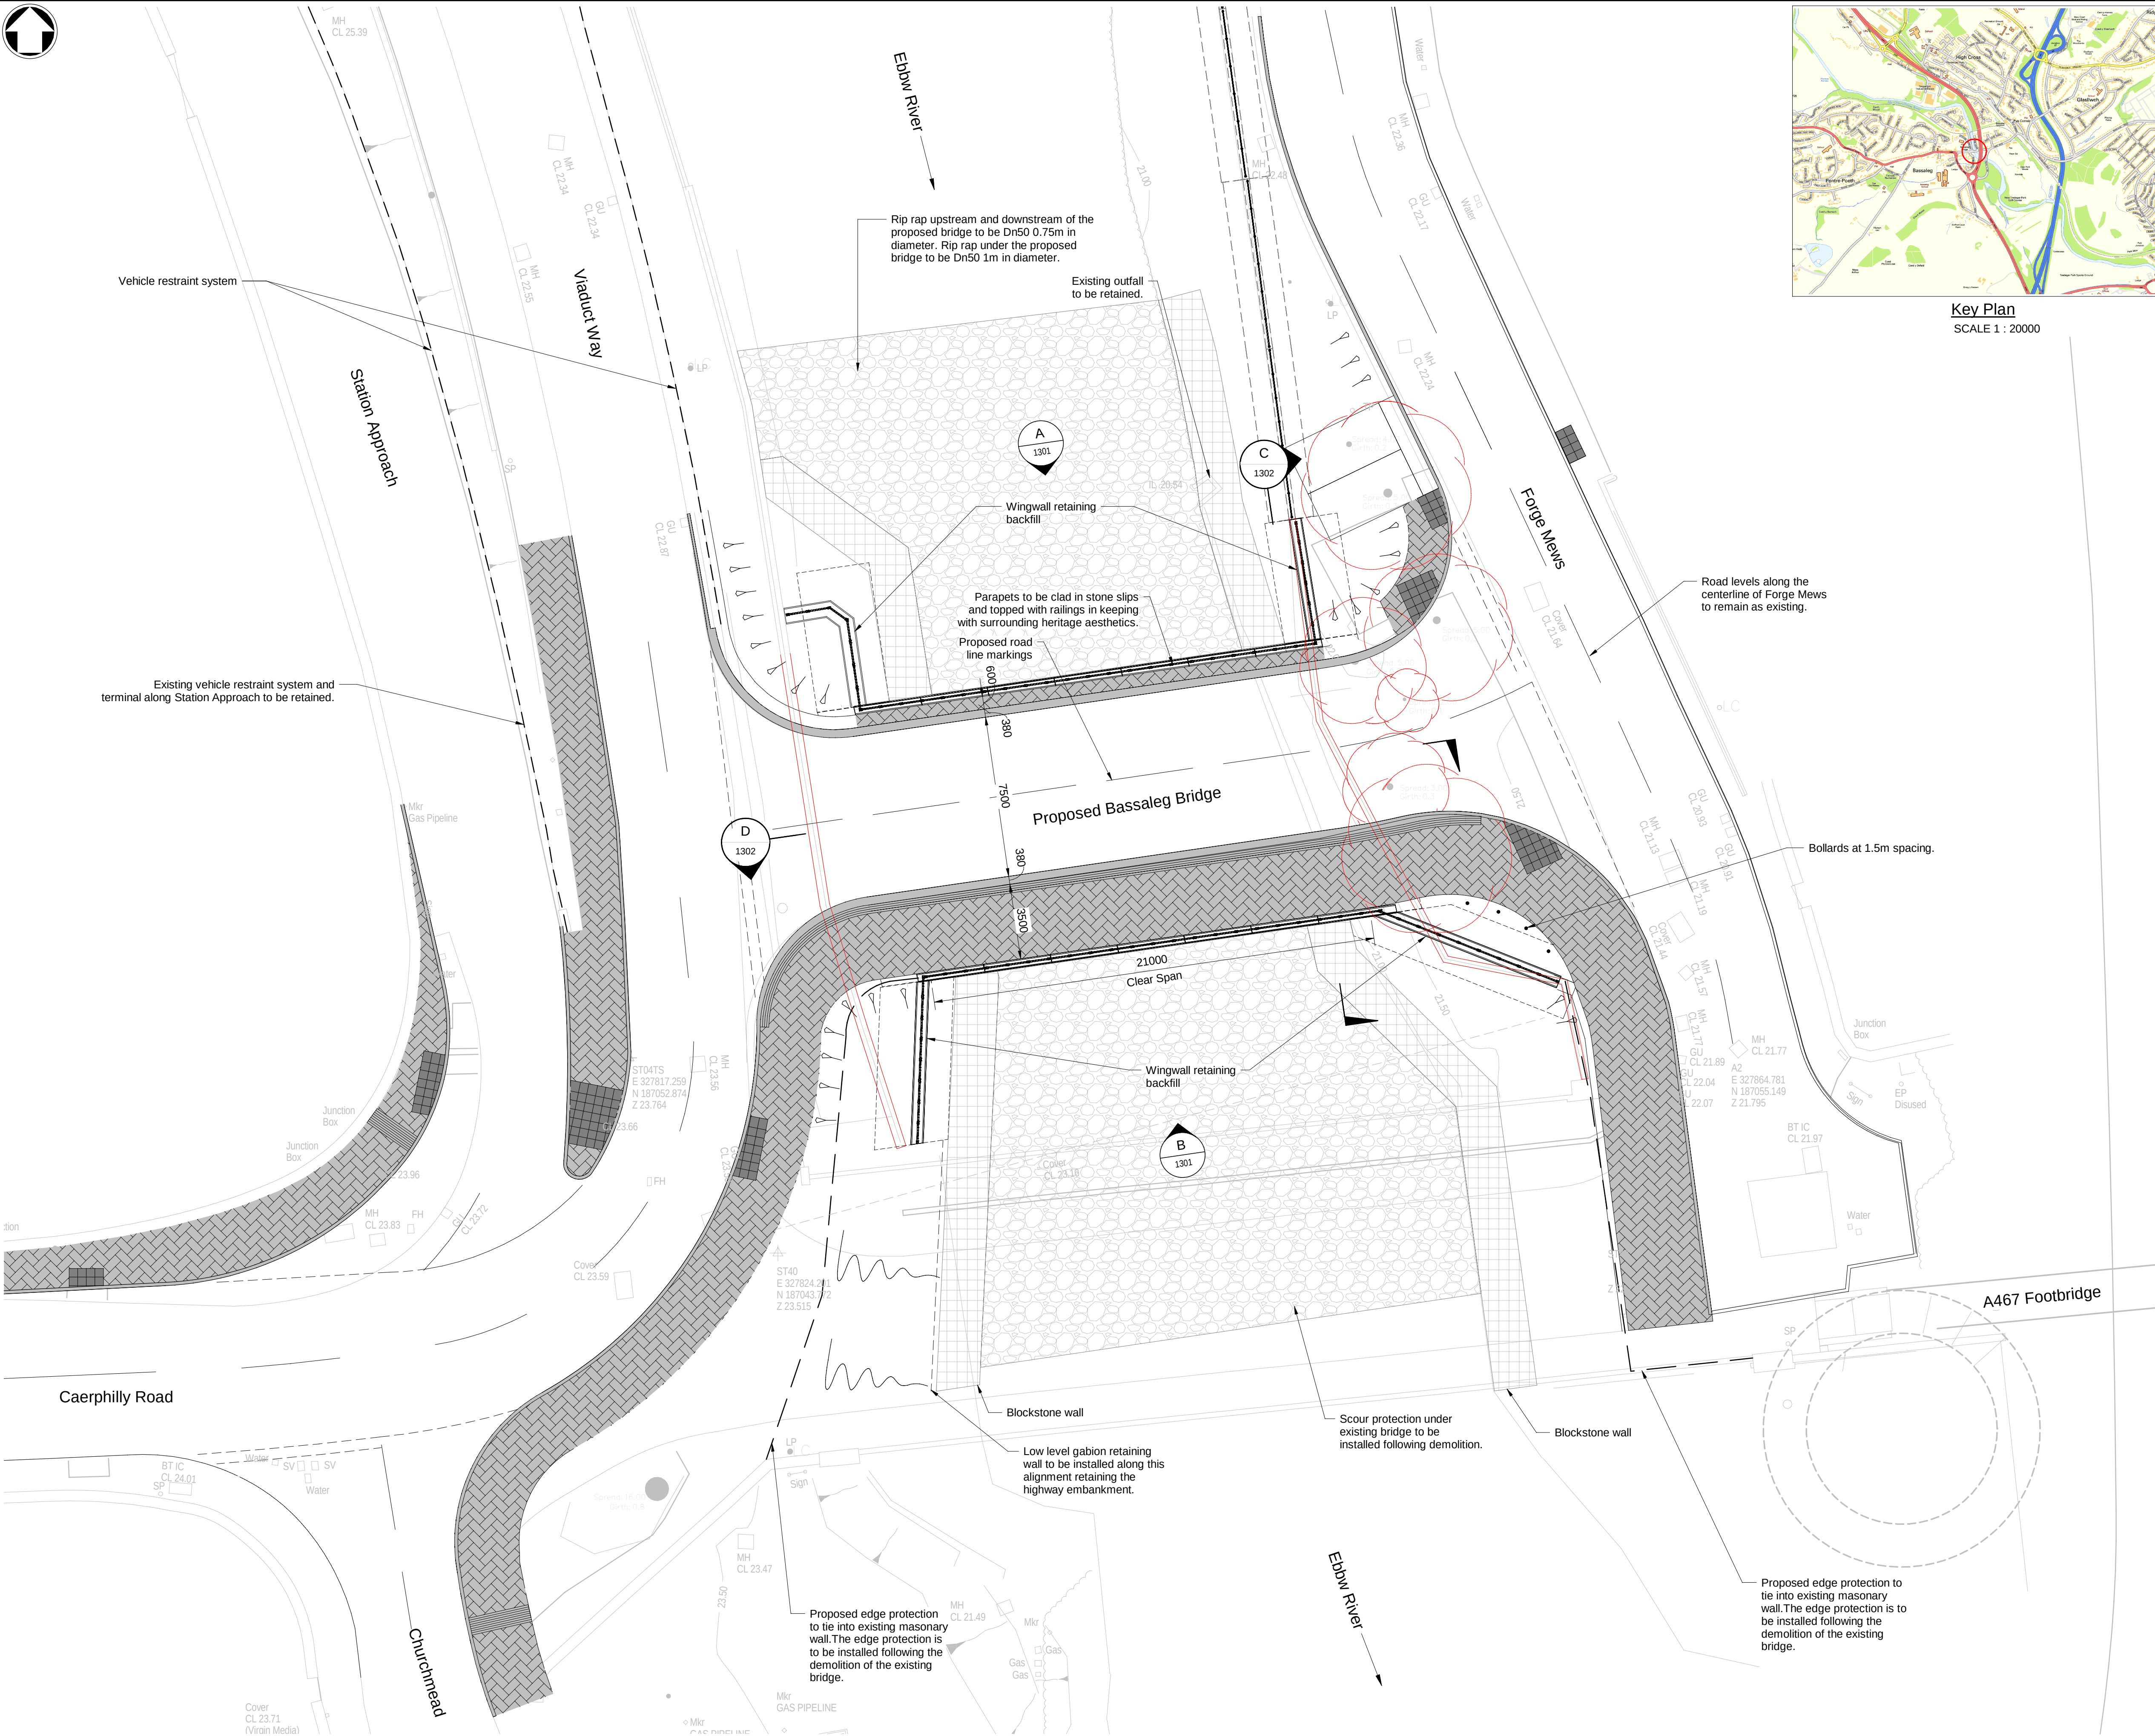


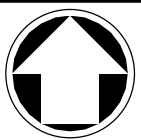

- Notes
1. Drawing is to be read in colour.
 2. Do not scale from this drawing.
 3. This drawing is to be read in conjunction with all relevant project drawings.
 4. Arrangement is based on a topographical survey undertaken on behalf of Mott MacDonald by Infomap in November 2024.
 5. The existing Bassaleg Bridge is to be demolished following the construction of the proposed new bridge.
 6. Street lighting design to be undertaken by Newport County Council.

Key to symbols

	Existing - To be demolished/removed
	Tree - To be removed in RED
	Topographic Survey (Infomap, November 2024)
	Riprap scour protection
	Pavement
	Blockstone
	Indicative slope of ground level
	Hazard warning surface

Reference drawings

100119581-MMD-XX-XX-DR-CE-0001	- Location Plan
100119581-MMD-XX-XX-DR-PL-1001	- Existing Plan & Elevation
100119581-MMD-XX-XX-DR-PL-1002	- Demolition Plan & Elevation
100119581-MMD-XX-XX-DR-PL-1301	- Proposed Elevations
100119581-MMD-XX-XX-DR-PL-1302	- Proposed Sections
100119581-MMD-XX-XX-DR-HW-0101	- Highways GA
100119581-MMD-XX-XX-DR-UT-5001	- Existing Utilities

P02	04/09/2025	SS	Addressed Client Comments	OJ	KL
P01	06/06/2025	SS	For Comment	OJ	KL
Rev	Date	Drawn	Description	Ch'k'd	App'd

Status Stamp

Preliminary Issue

M

M

MOTT
MACDONALD

2 Callaghan Square
Cardiff
CF10 5BT
United Kingdom
T +44 (0)29 2046 7800
F +44 (0)29 2046 7801
W www.mottmac.com

Client

Newport City Council
Civic Centre
Newport
South Wales
NP20 4UR



Title

Bassaleg Bridge Detailed Design
Planning Drawings
Site Layout Plan

Designed	N Bergeson	NB	Eng. Check	O Jefferies	OJ
Drawn	S Sahoo	SS	Coordination	V Hughes	VH
Dwg. Check	A Rawat	AR	Approved	K Lee	KL
MMD Project Number	100119581	Scale at A1	As indicated	Security	STD
Suitability Description	Submitted for Planning Approval				Suit. Code S4
Drawing Number	100119581-MMD-XX-XX-DR-PL-1201				Rev P02