



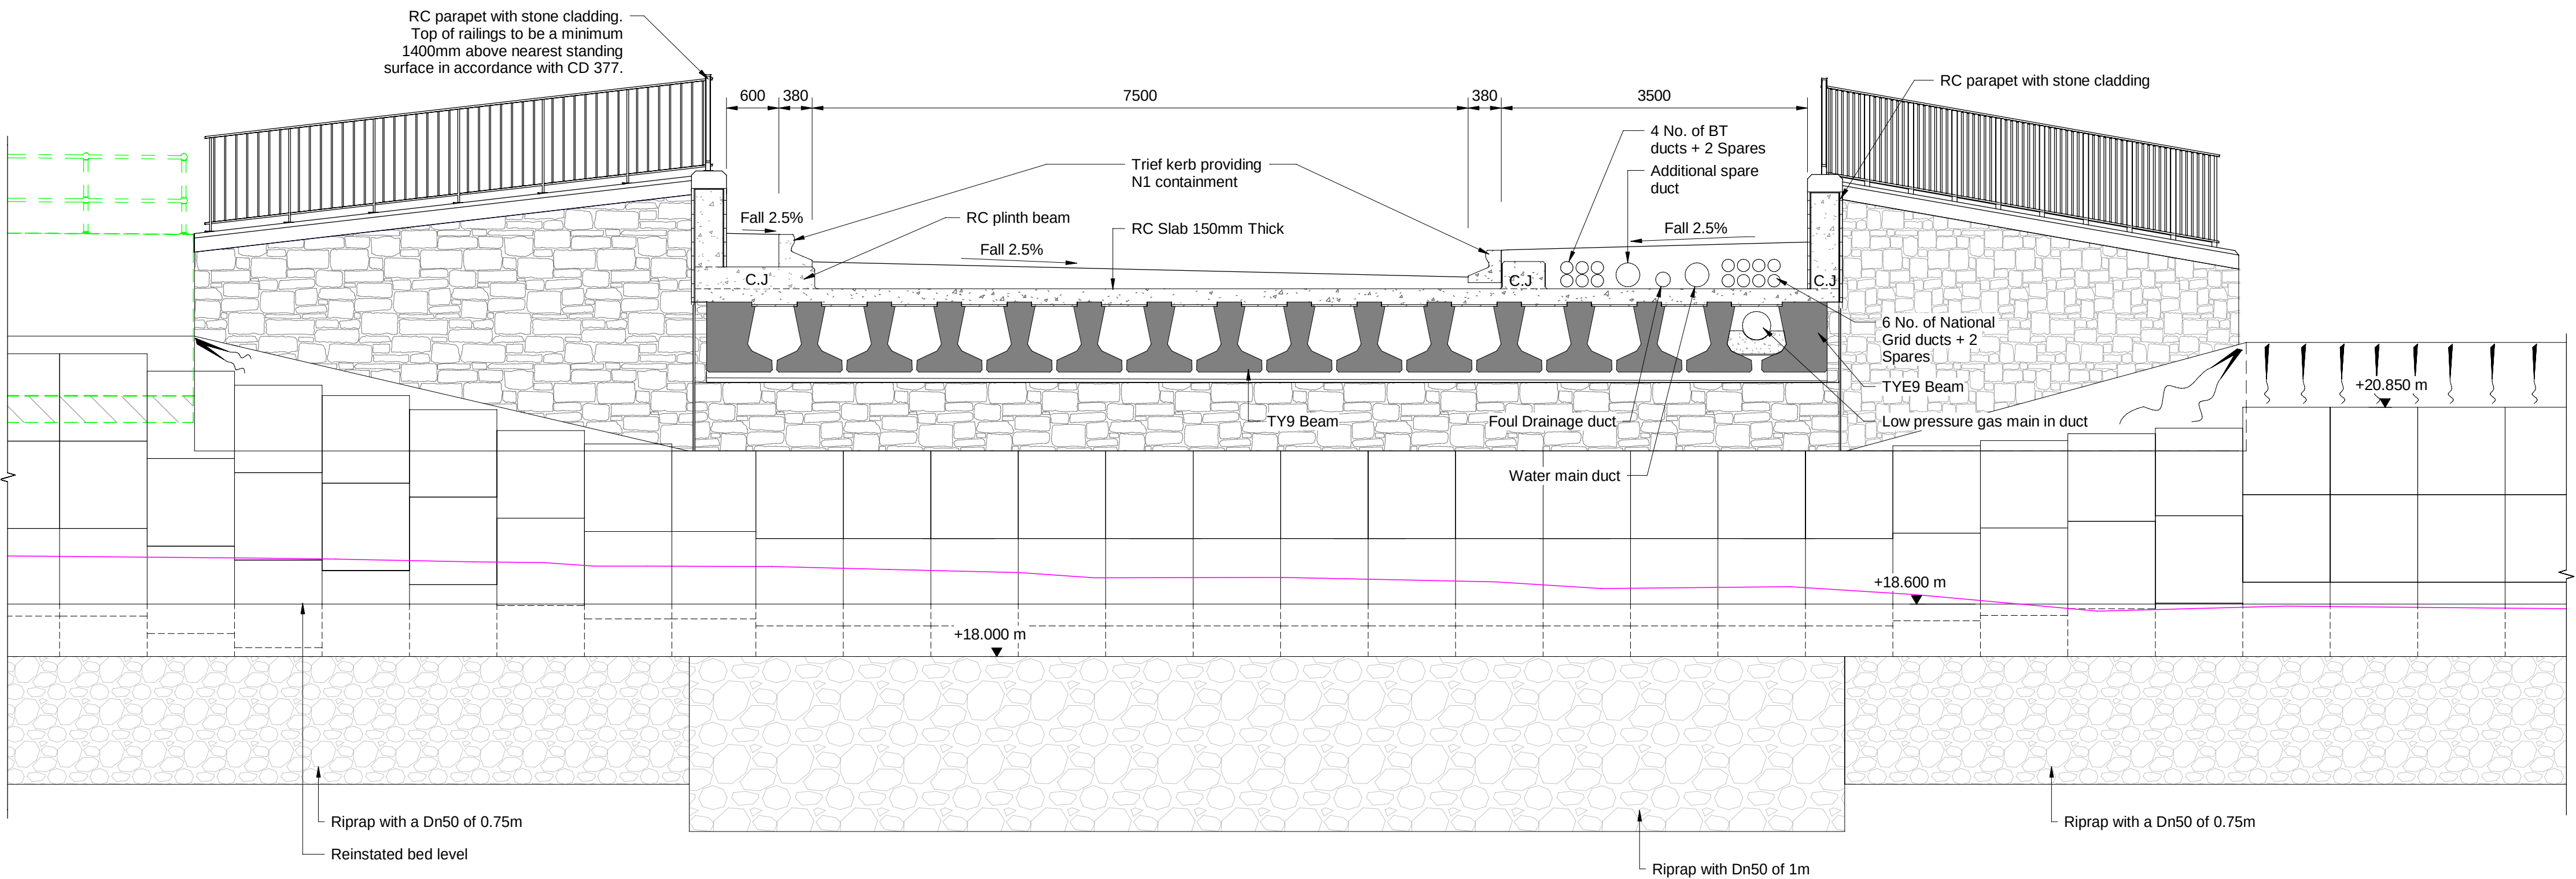

Proposed Section C
SCALE 1 : 50

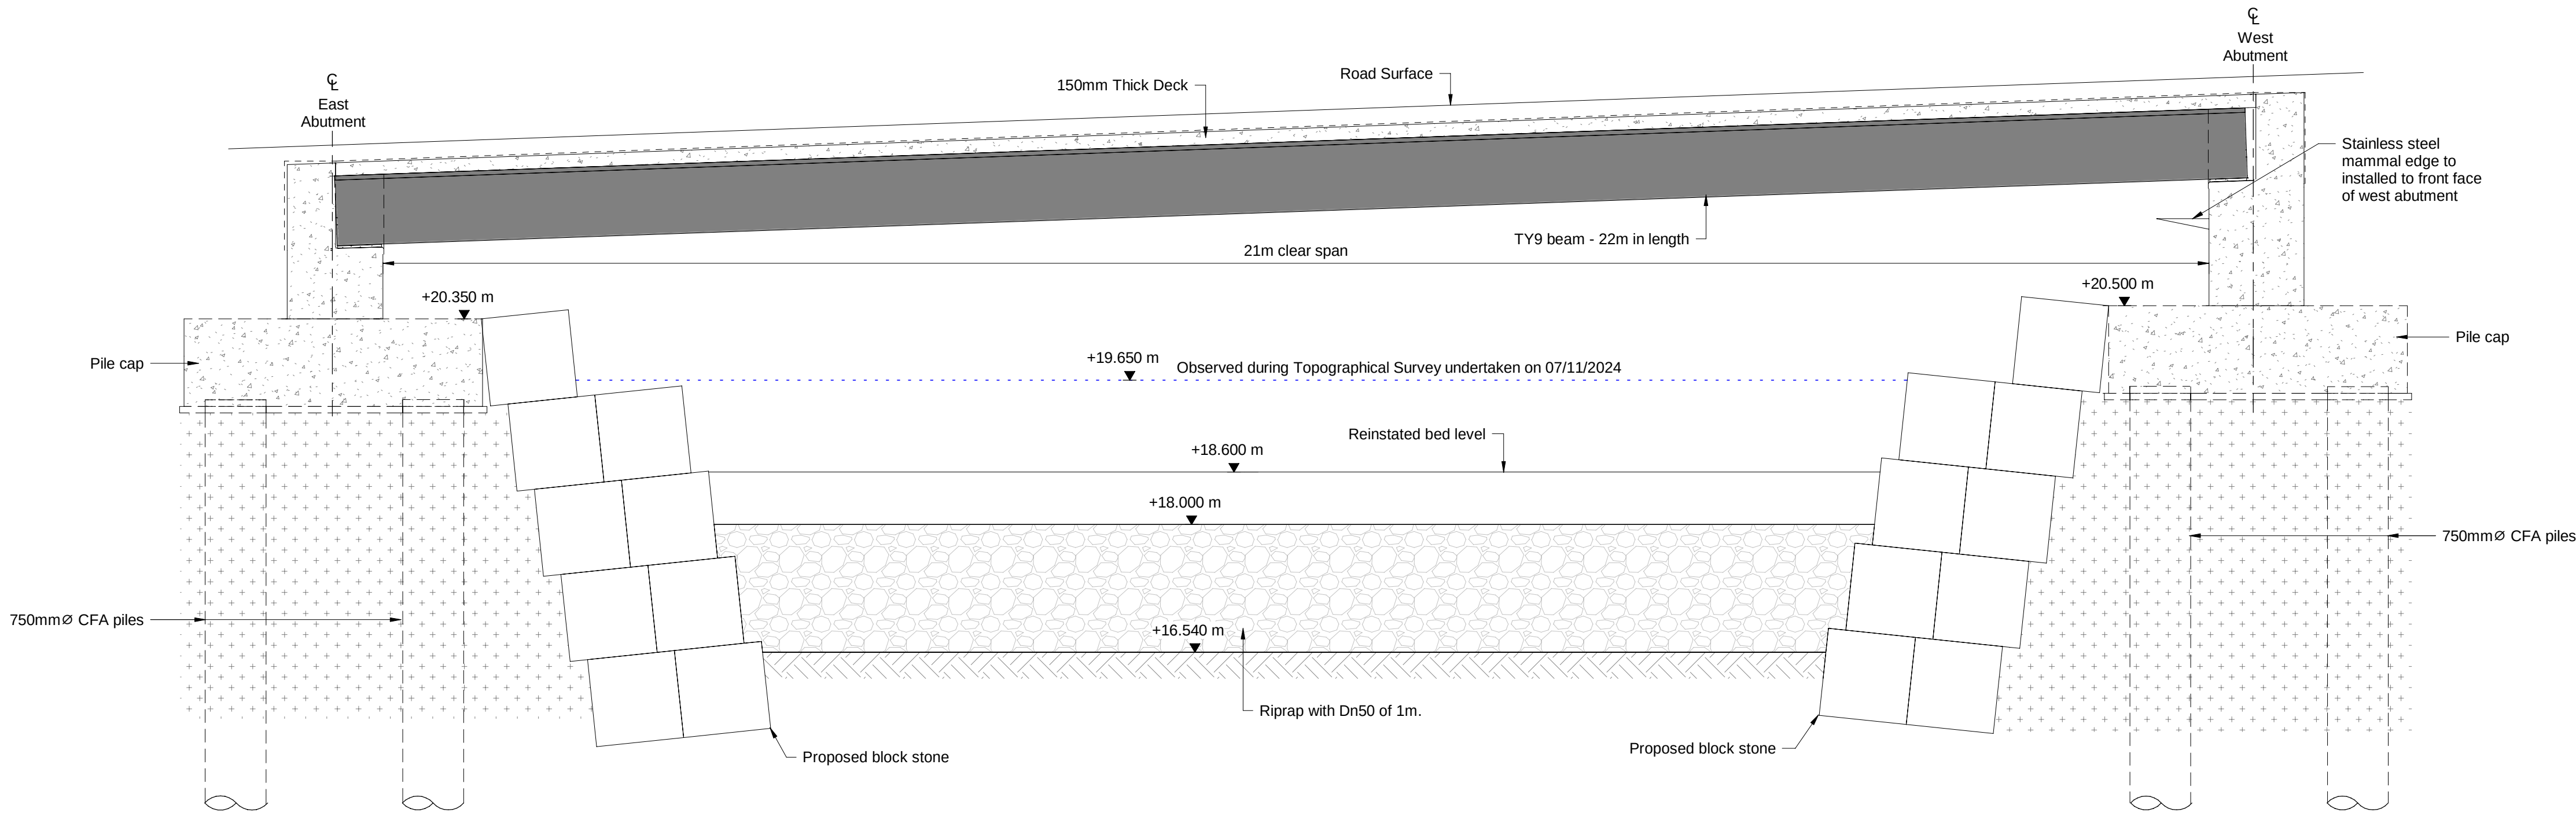

Proposed Cross Section D
SCALE 1 : 50

- Notes
- All dimensions are in millimetres unless stated otherwise.
 - All levels are in metres AOD, unless stated otherwise.
 - Do not scale from this drawing.
 - Drawing is to be read in colour.
 - The location and construction form of existing structures are shown indicatively using best judgement from all available information. The position and form of these structures should not be relied upon nor considered accurate. Topographical surveys undertaken only record above ground features. Drawings provided for flood walls are design drawings rather than as-built and so cannot be relied upon. No drawings are available for the Viaduct Way retaining walls and the form and extent of their foundations are unknown.
 - Dimensions are based on a topographical survey undertaken on behalf of Mott MacDonald by Infomap in November 2024.

Key to symbols

	Water Level
	Existing River Bed Level
	Existing Structure
	Proposed buried elements
	Natural Welsh Stone slip cladding in random facing stone pattern. Callow sandstone slips are suggested as the colour tones, deep red/brown to pink, with occasional grey seams, are similar those to the adjacent graveyard walls.
	Class 6A1
	Precast

Reference drawings

100119581-MMD-XX-XX-DR-CE-0001	Location Plan
100119581-MMD-XX-XX-DR-PL-1001	Existing Plan & Elevation
100119581-MMD-XX-XX-DR-PL-1002	Demolition Plan & Elevation
100119581-MMD-XX-XX-DR-PL-1201	Site Layout Plan
100119581-MMD-XX-XX-DR-PL-1301	Proposed Elevations
100119581-MMD-XX-XX-DR-HW-0101	Highways GA
100119581-MMD-XX-XX-DR-UT-5001	Existing Utilities

P02	04/09/2025	SS	Addressed Client Comments	OJ	KL
P01	06/06/2025	SS	For Comment	OJ	KL
Rev	Date	Drawn	Description	Ch'k'd	App'd

Status Stamp

Preliminary Issue

M

M

MOTT
MACDONALD

2 Callaghan Square
Cardiff
CF10 5BT
United Kingdom
T +44 (0)29 2046 7800
F +44 (0)29 2046 7801
W www.mottmac.com

Client

Newport City Council
Civic Centre
Newport
South Wales
NP20 4UR

NEWPORT
CITY COUNCIL
CYNGOR DINAS
CASNEWYDD

Title

Bassaleg Bridge Detailed Design
Planning Drawing
Proposed Sections

Designed	J Rees	JR	Eng. Check	O Jefferies	OJ
Drawn	S Sahoo	SS	Coordination	V Hughes	VH
Dwg. Check	A Rawat	AR	Approved	K Lee	KL
MMD Project Number	100119581	Scale at A1	As indicated	Security	STD
Suitability Description	Submitted for Planning Approval				Suit. Code S4
Drawing Number	100119581-MMD-XX-XX-DR-PL-1302				Rev P02

