



Do not scale from this drawing.
The user of this drawing shall check all dimensions & report all errors and omissions to LeTrucco Design.
This drawing is copyright. It must not be copied, used or disclosed to third parties without prior permission of LeTrucco Design.

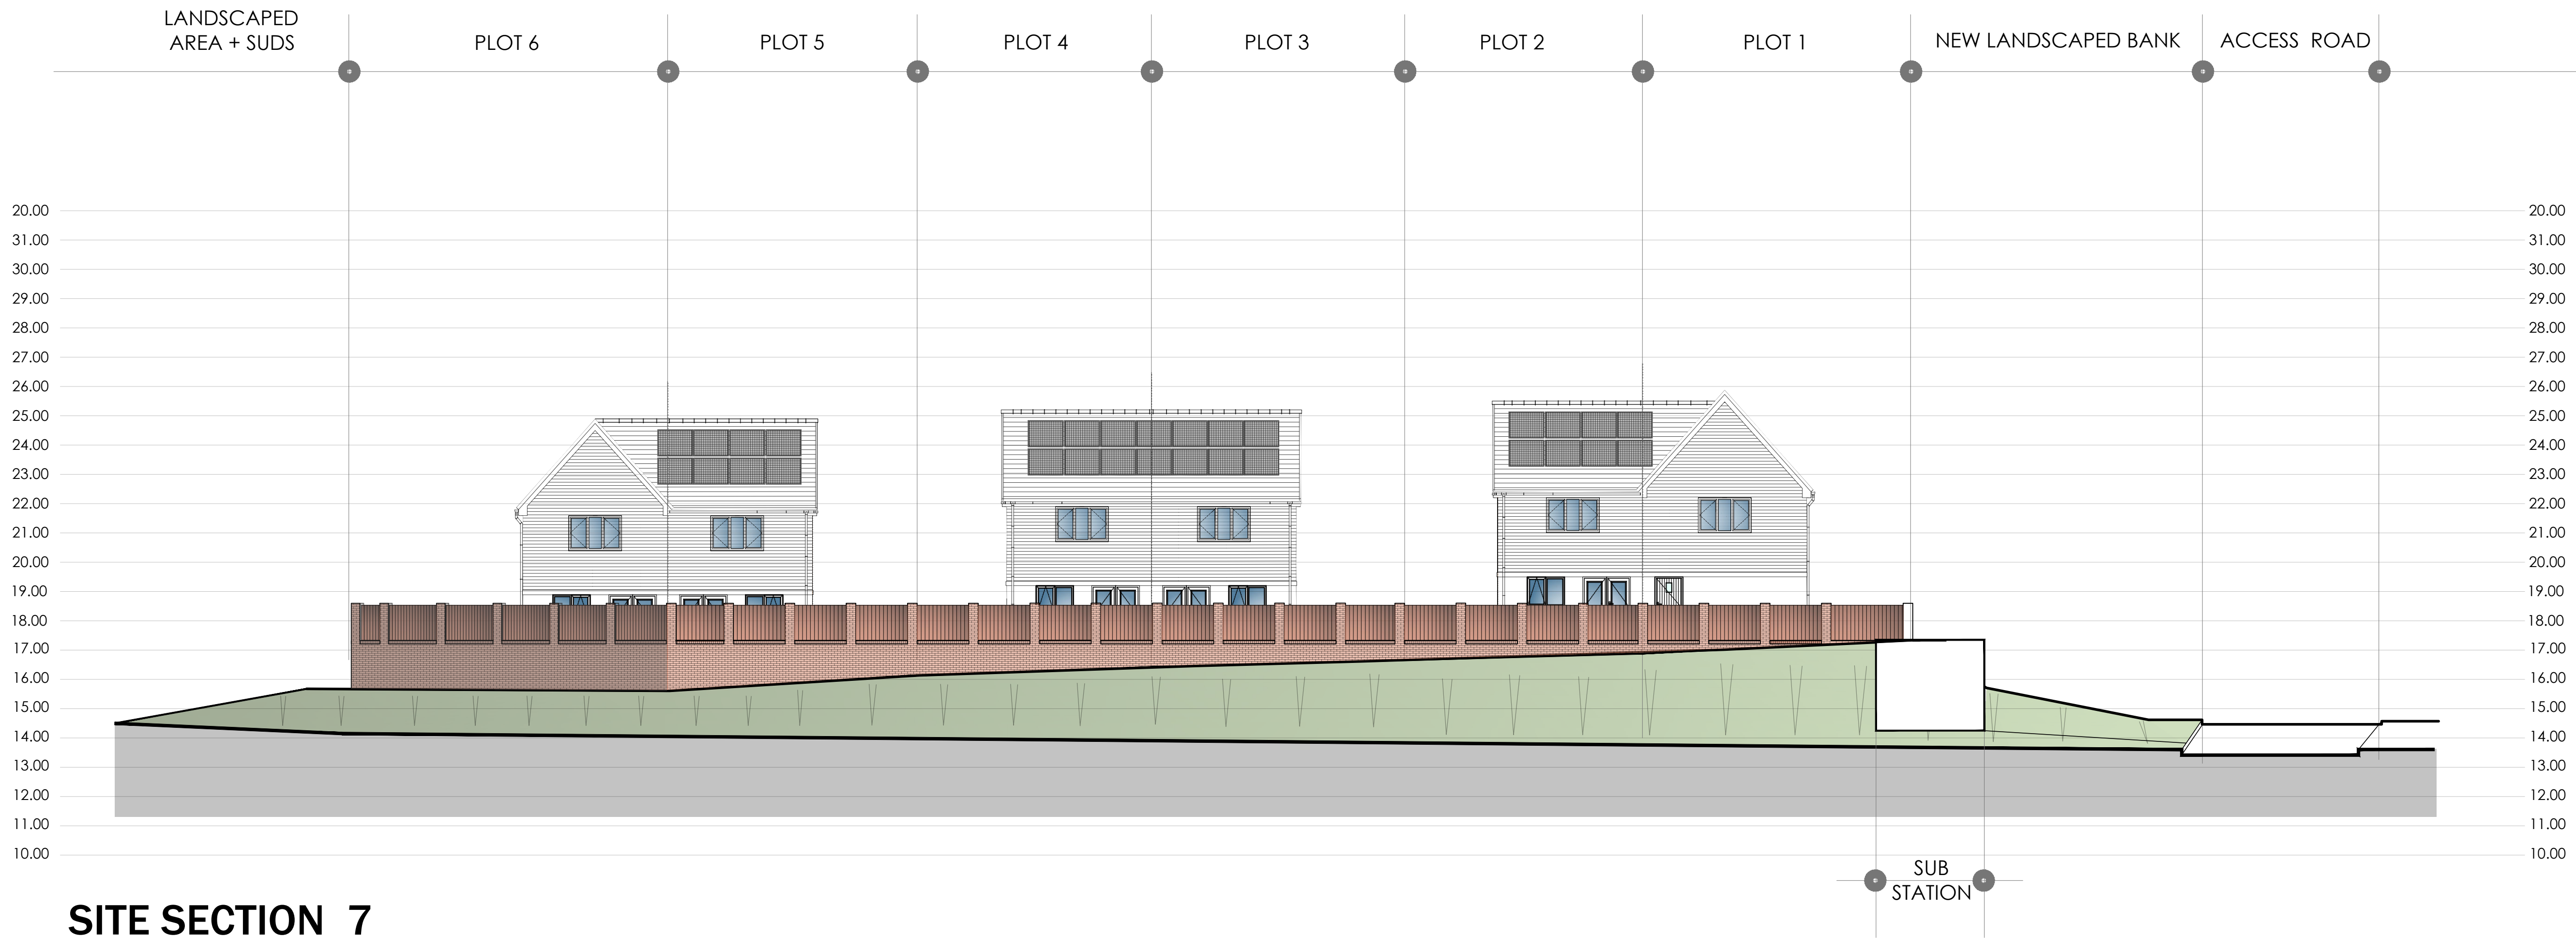

PROPOSED SITE SECTIONS - Sht 3
Scale 1:125

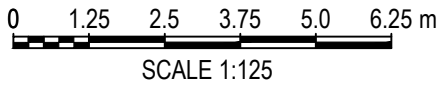

Drawing Purpose
PLANNING

Client	Drawing No	Scale	Revision
Willis + Hedyn	LT2401.04.10	1:100@A1	A
Job Title	Drawing Title	Date	Checked
Former Open Hearth Newport	Site Section Nno 10	Oct 25	KWL

Revisions
REV A JULY 26
BOUNDARY WALL UPDATED