



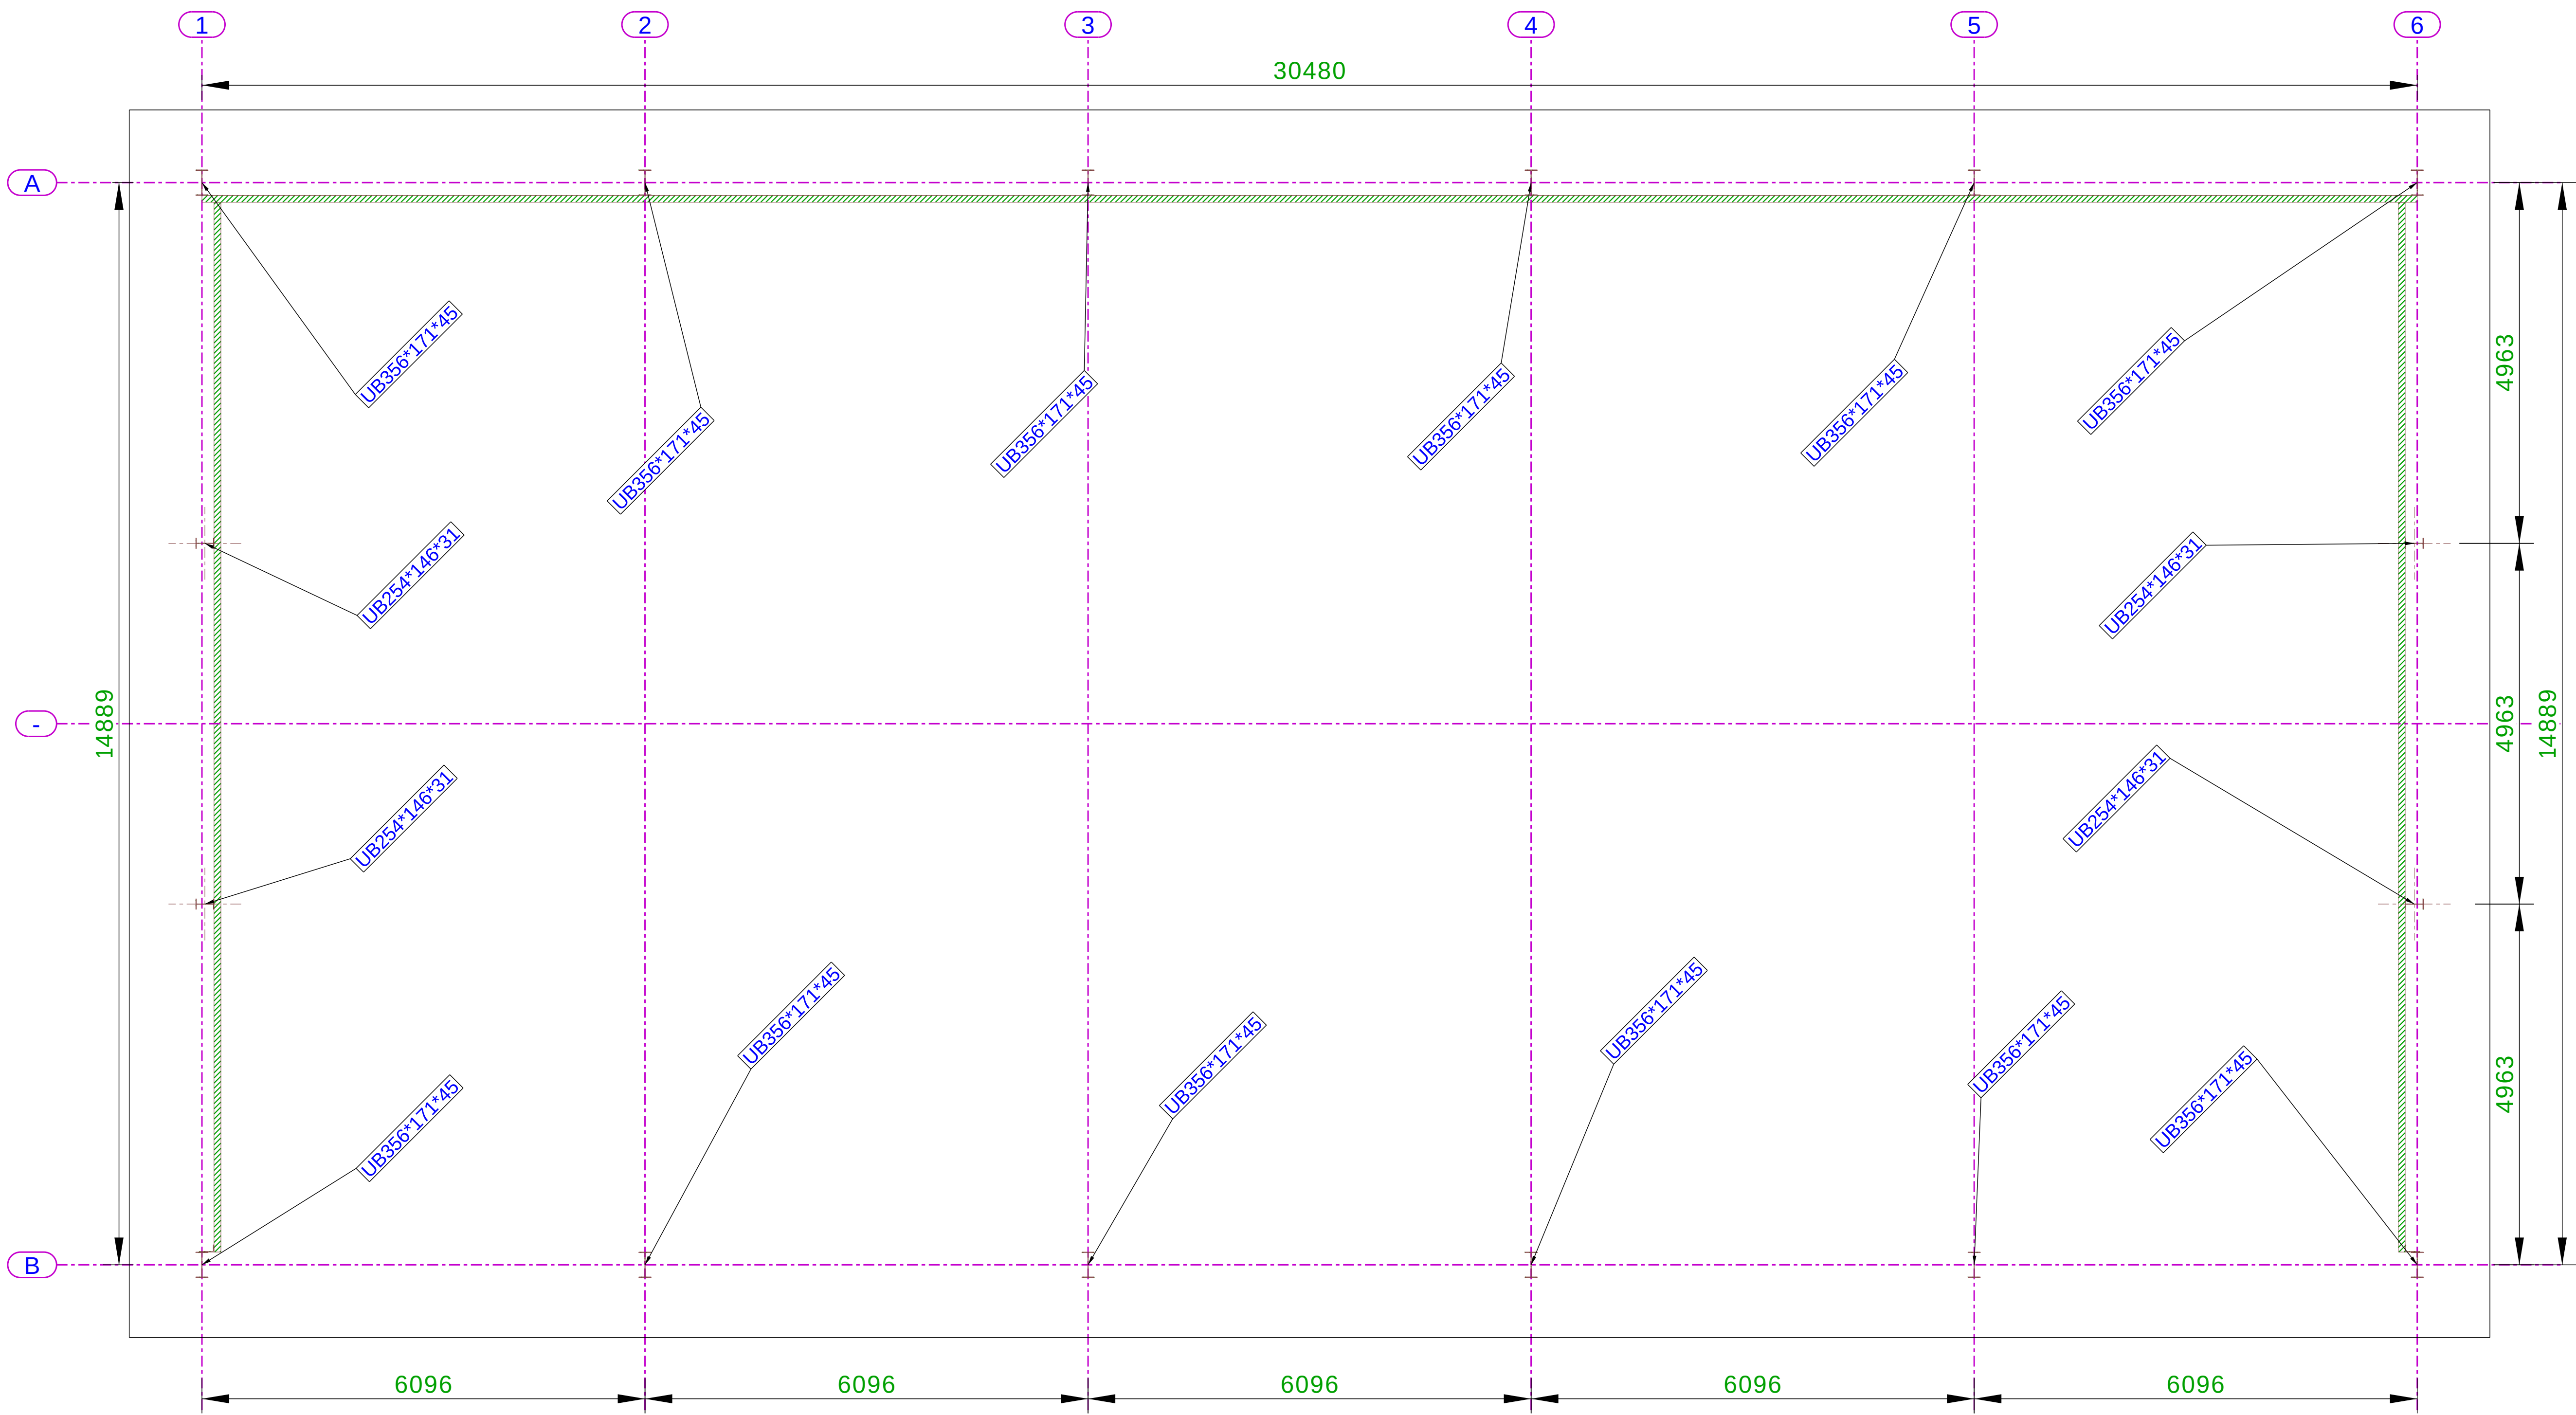


COLUMN LAYOUT

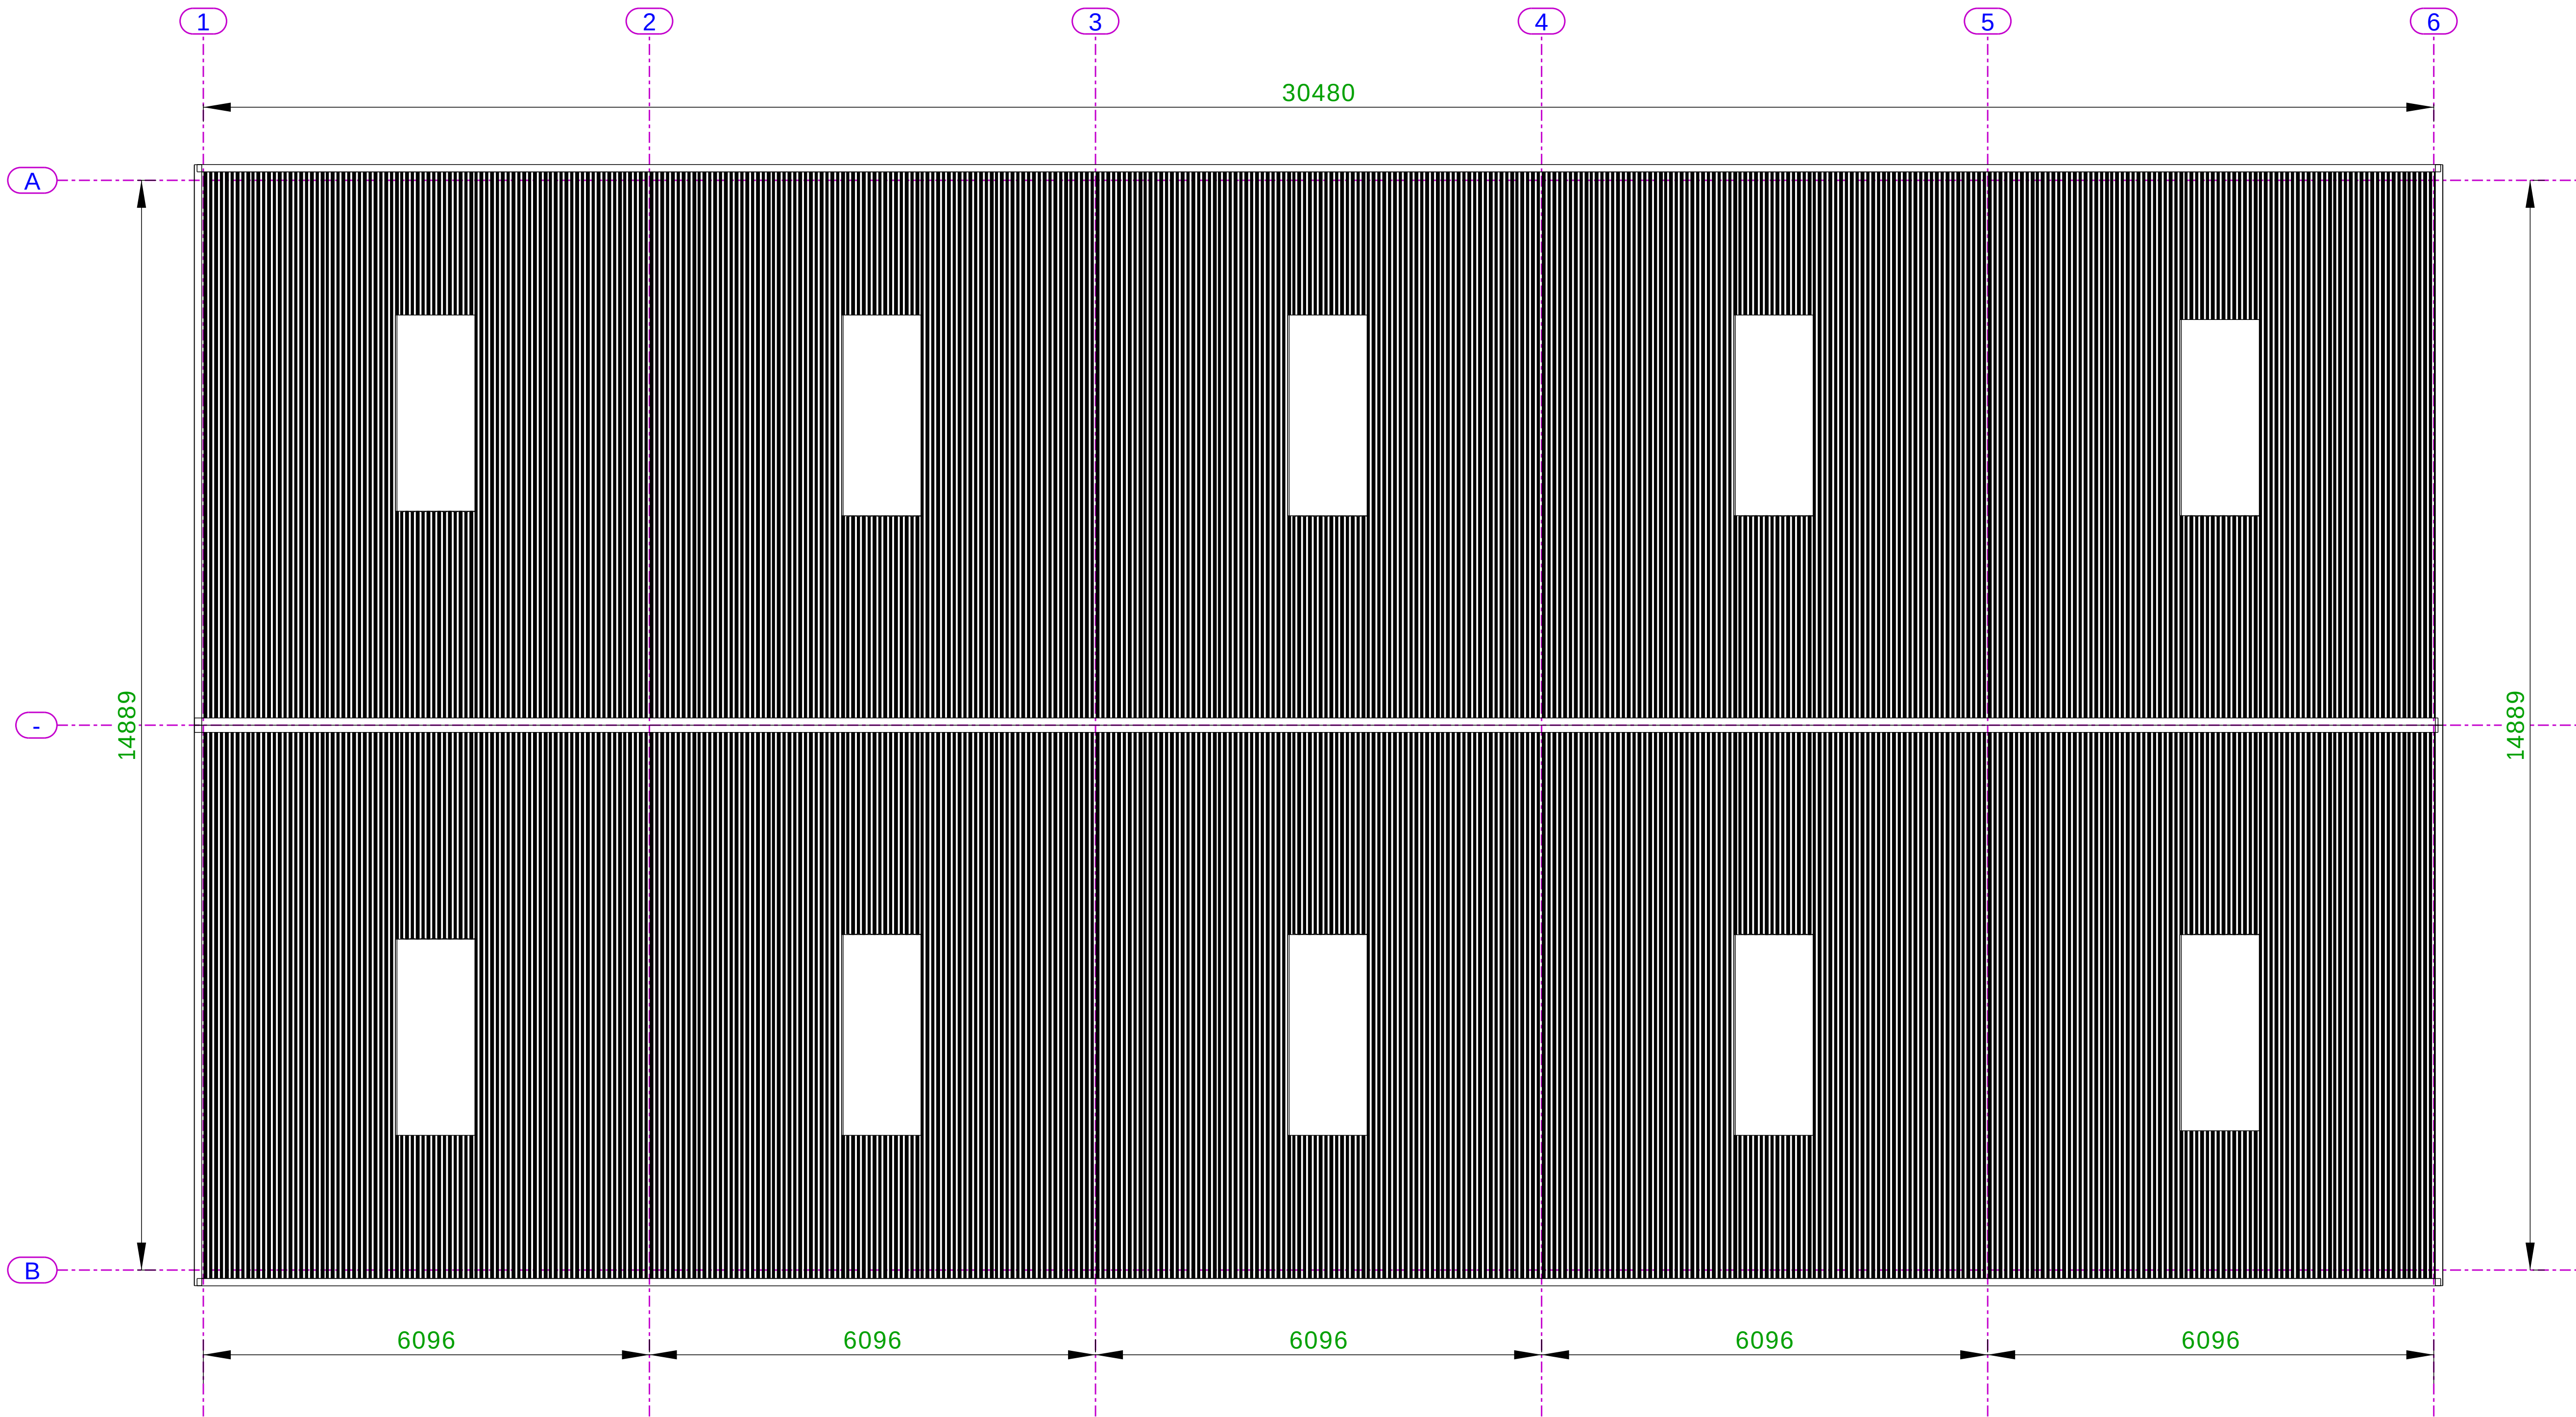

ROOF LAYOUT

CONCRETE PANELS: 95 mm x 1 m high pre-stressed concrete panels to both gables and one side of elevation.


ROOF CLADDING: Natural Grey P6R Fibre Cement with closed Ridges.
8oz SAB Class 3 Rooflights with red caps as per Health & Safety requirements.
All rainwater goods, i.e., Grey PVC Gutters and Grey PVC Downpipes.

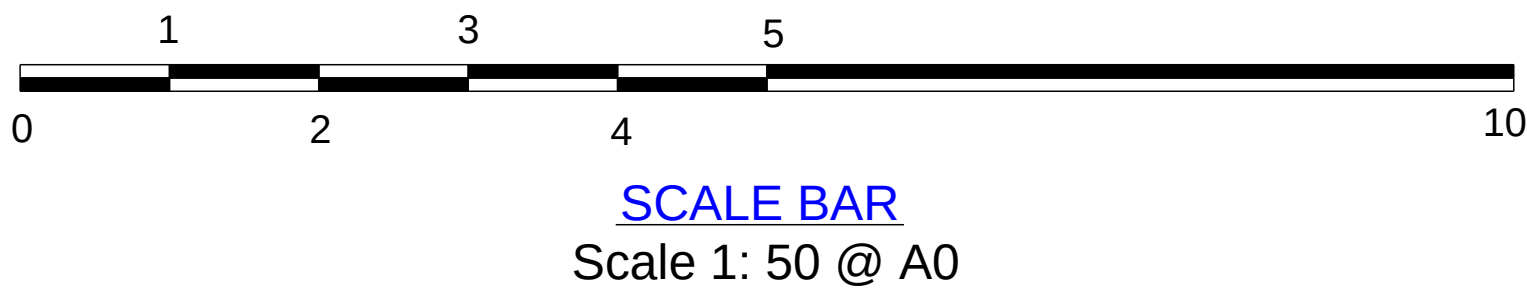


ALL DIMENSIONS ARE IN MM			
REV MARK	REVISION DESCRIPTION	REVISION DATE	
Shufflebottom Ltd Cross Hands Business Park Cross Hands Llanelli, Carmarthenshire SA14 6RE - Tel: 01269 831831			
		SHUFFLEBOTTOM LTD	
DRAWING TITLE COLUMN & ROOF LAYOUT			
CONTRACT WILLETT			
MODELLED BY RISHI		ISSUE DATE	28.09.2026
CONTRACT NO D15617		SCALE	1:50
DRAWING No G [1]		REVISION No.	

FOR PLANNING

ROOF CLADDING: Natural Grey P6R Fibre Cement with closed Ridges. 8oz SAB Class 3 Rooflights with red caps as per Health & Safety requirements. All rainwater goods, i.e., Grey PVC Gutters and Grey PVC Downpipes.

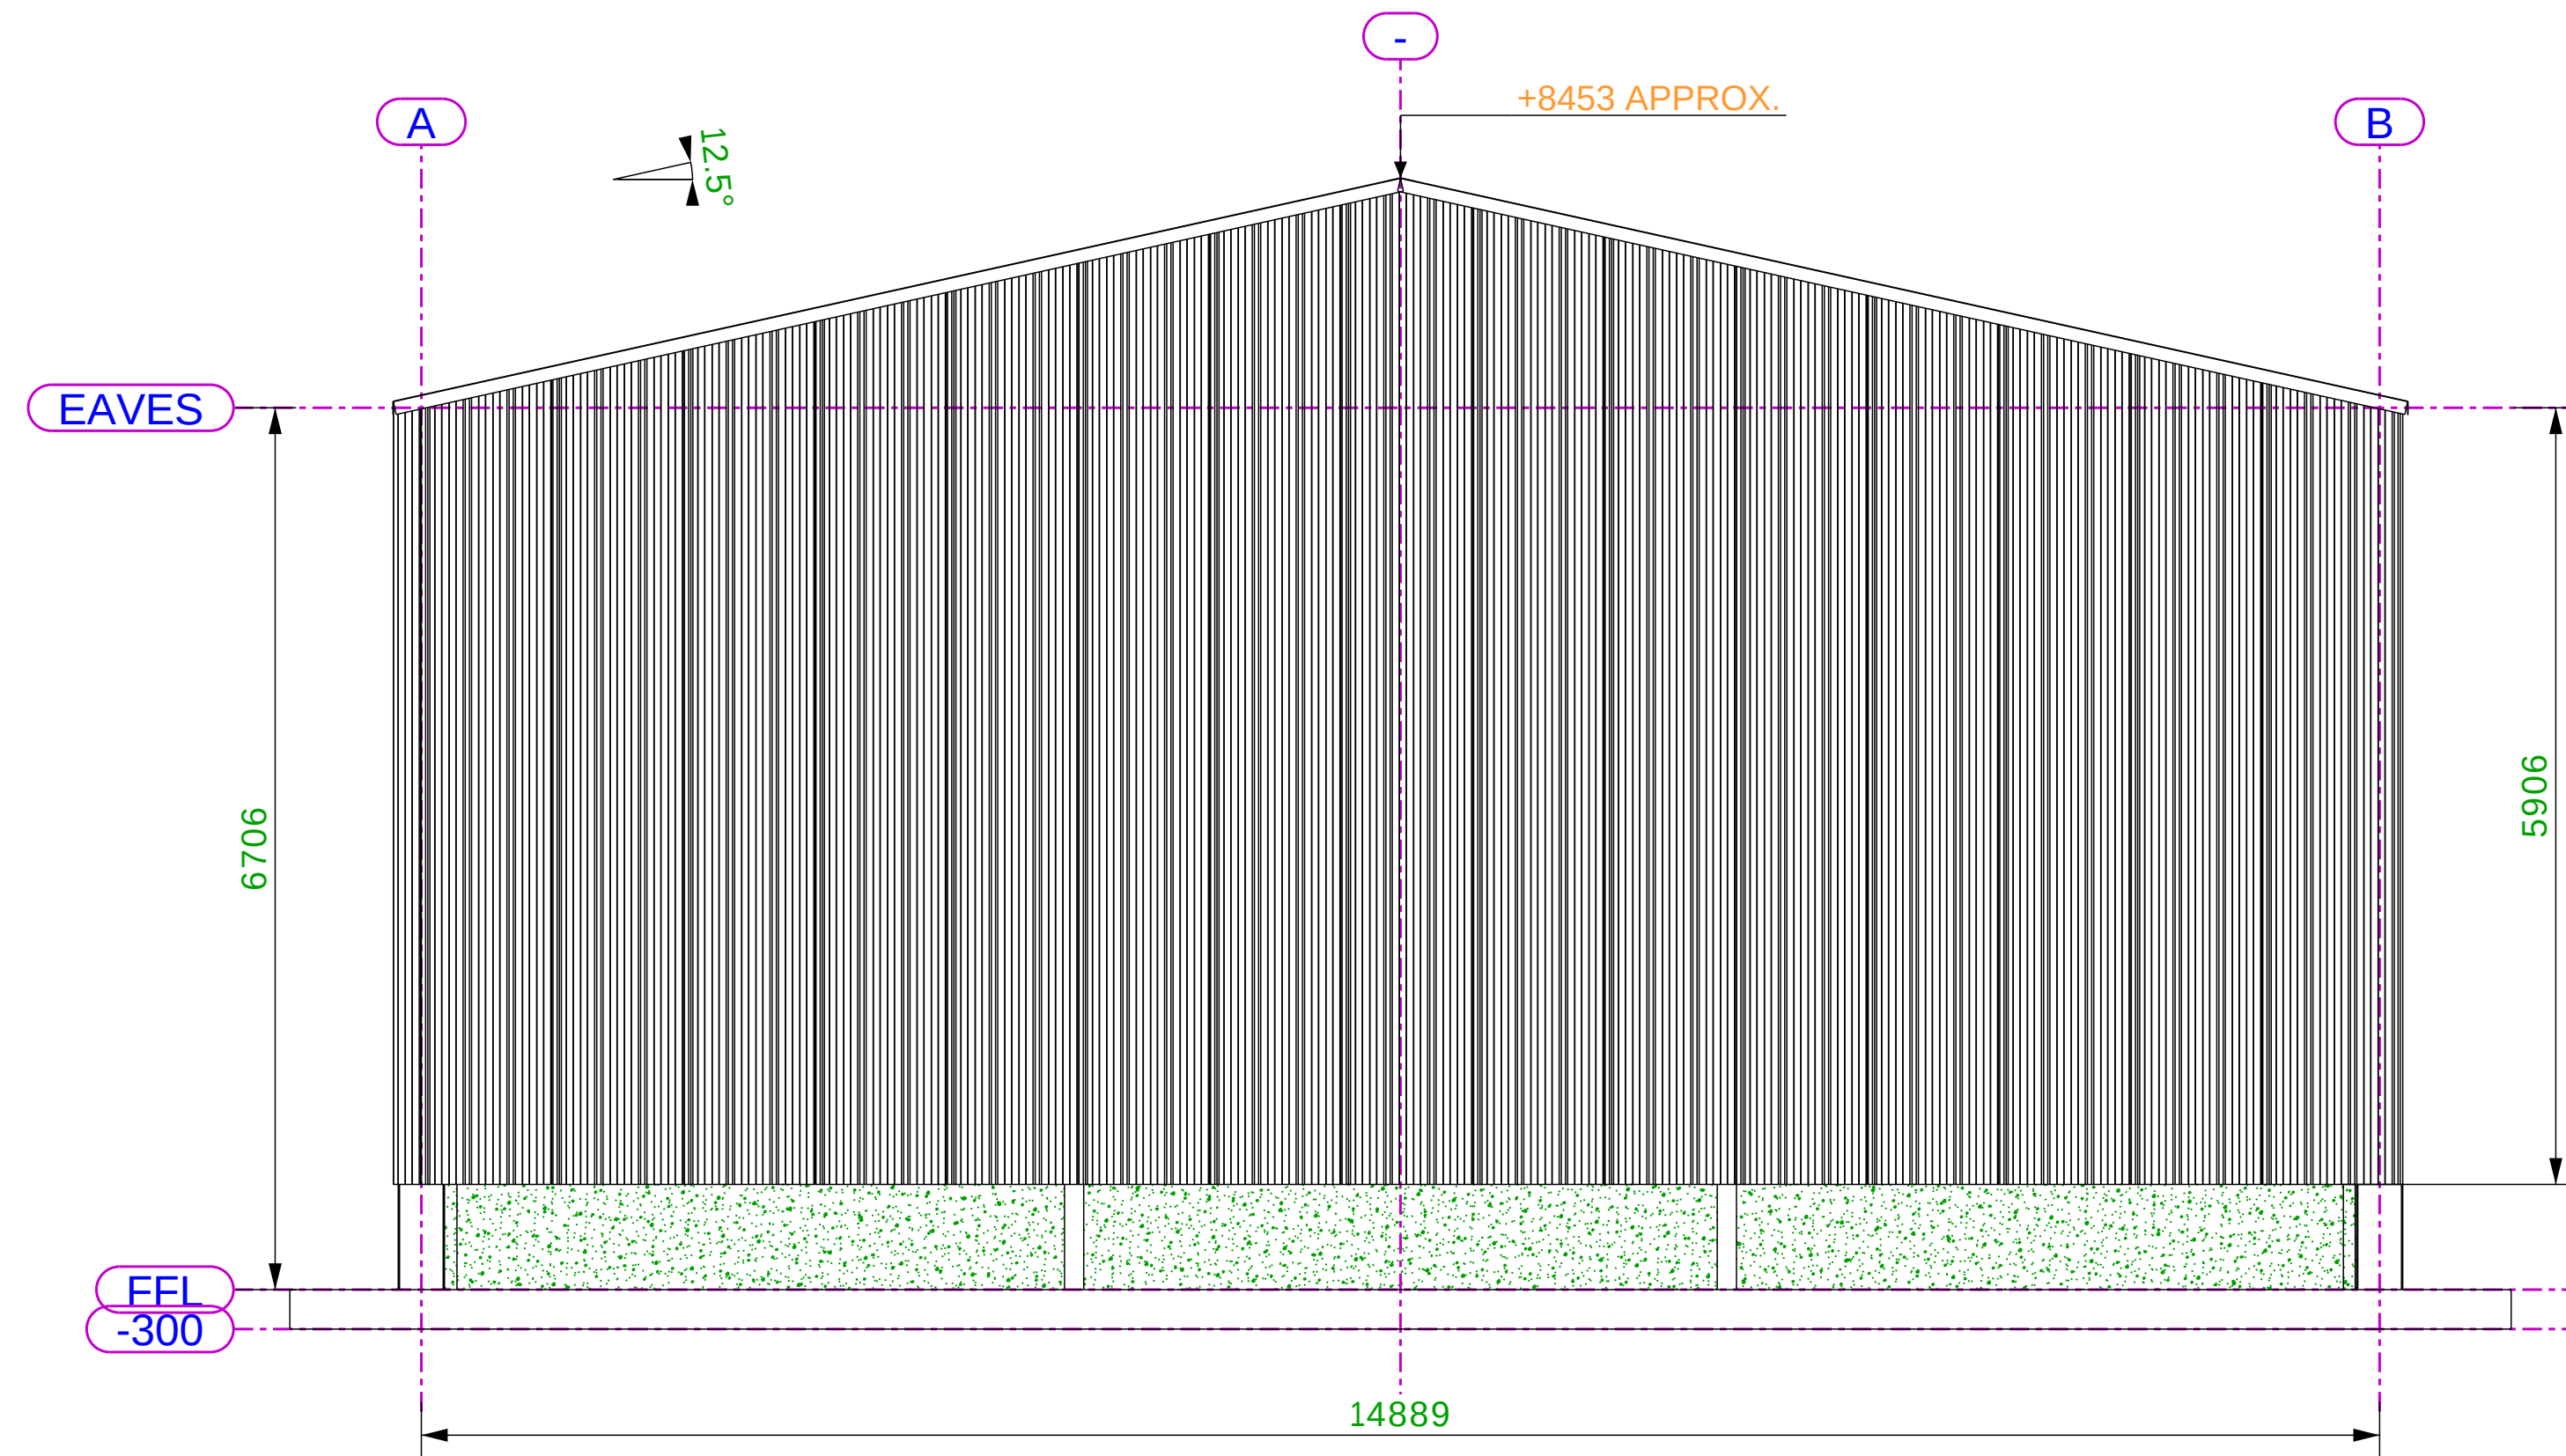


ELEVATION ON GRIDLINE 1

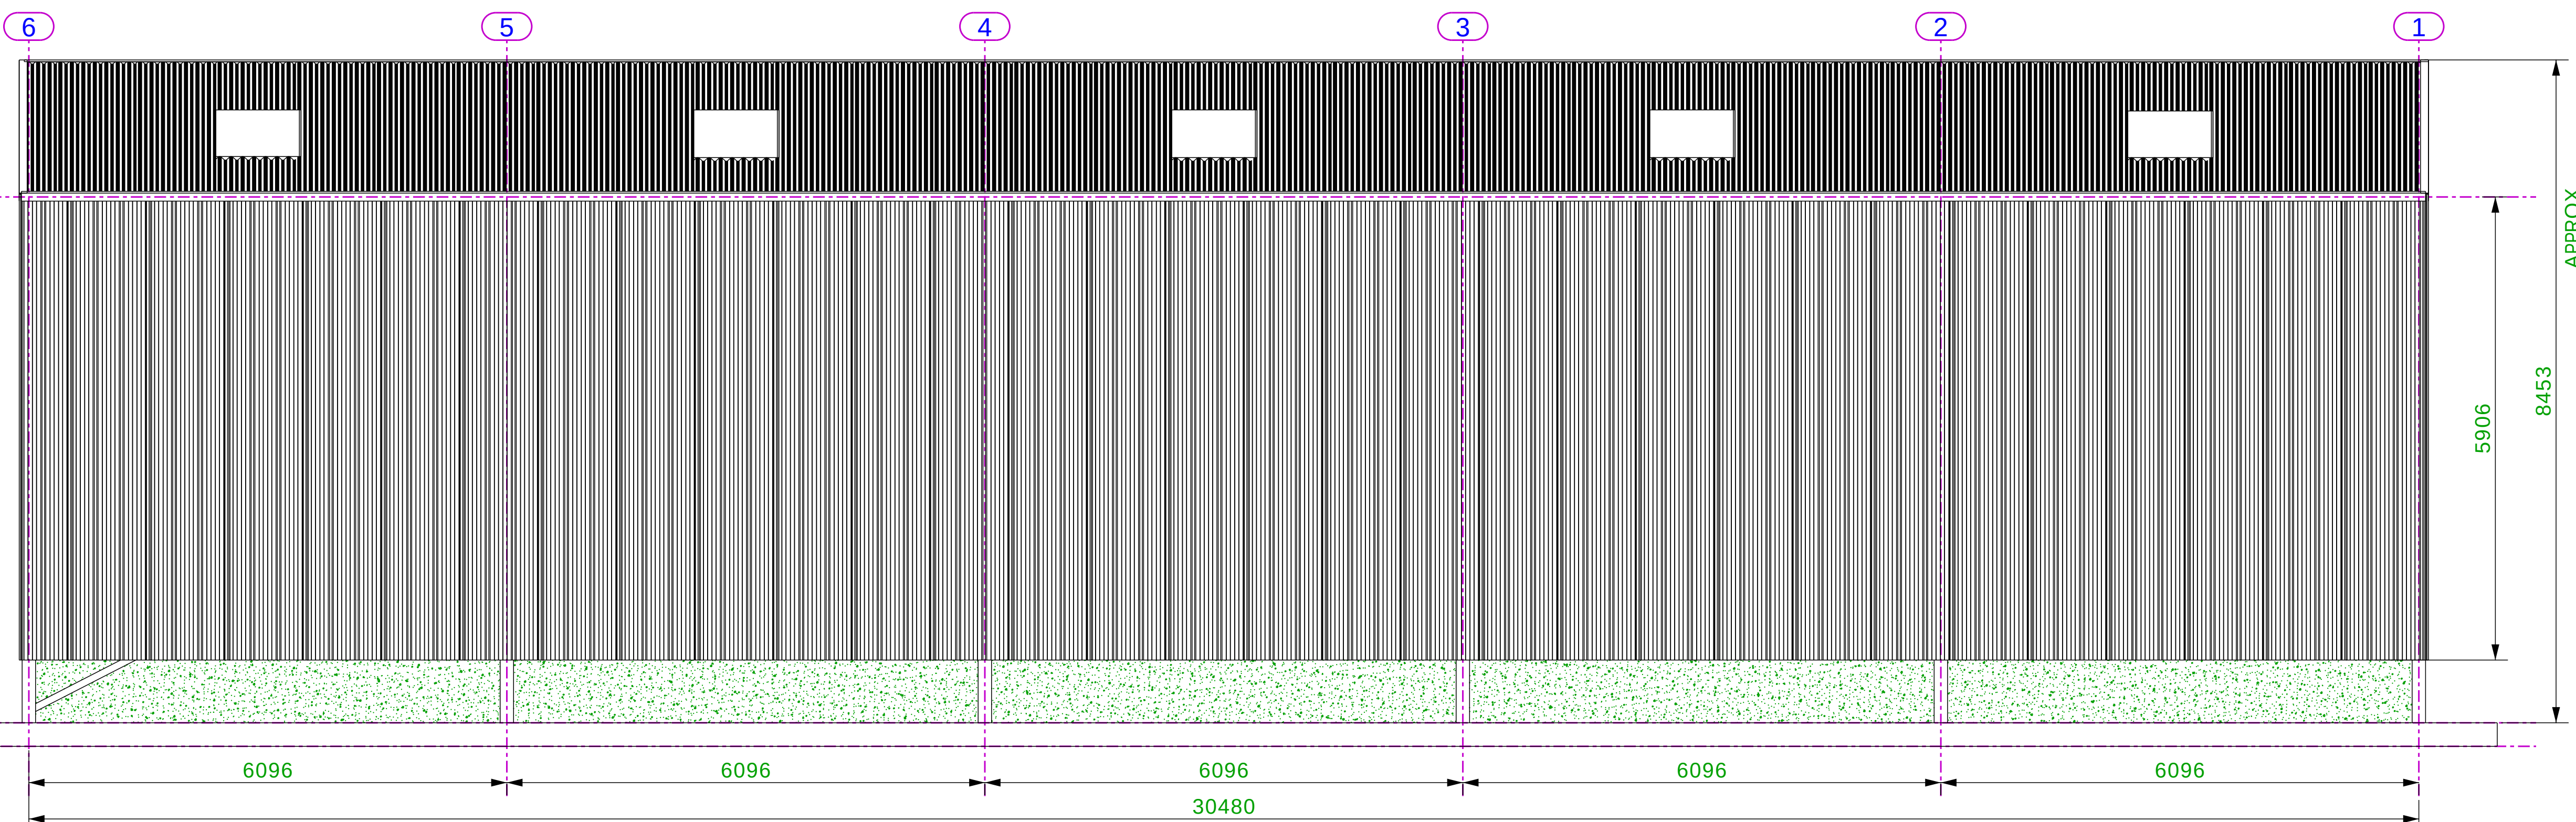


ELEVATION ON GRIDLINE A

SIDE CLADDING: Down 5.906 m below Eaves level in Vertical 0.5 mm Plastic Coated Box Profile with Cold Rolled side rails. Incorporating Bracing to one bay.

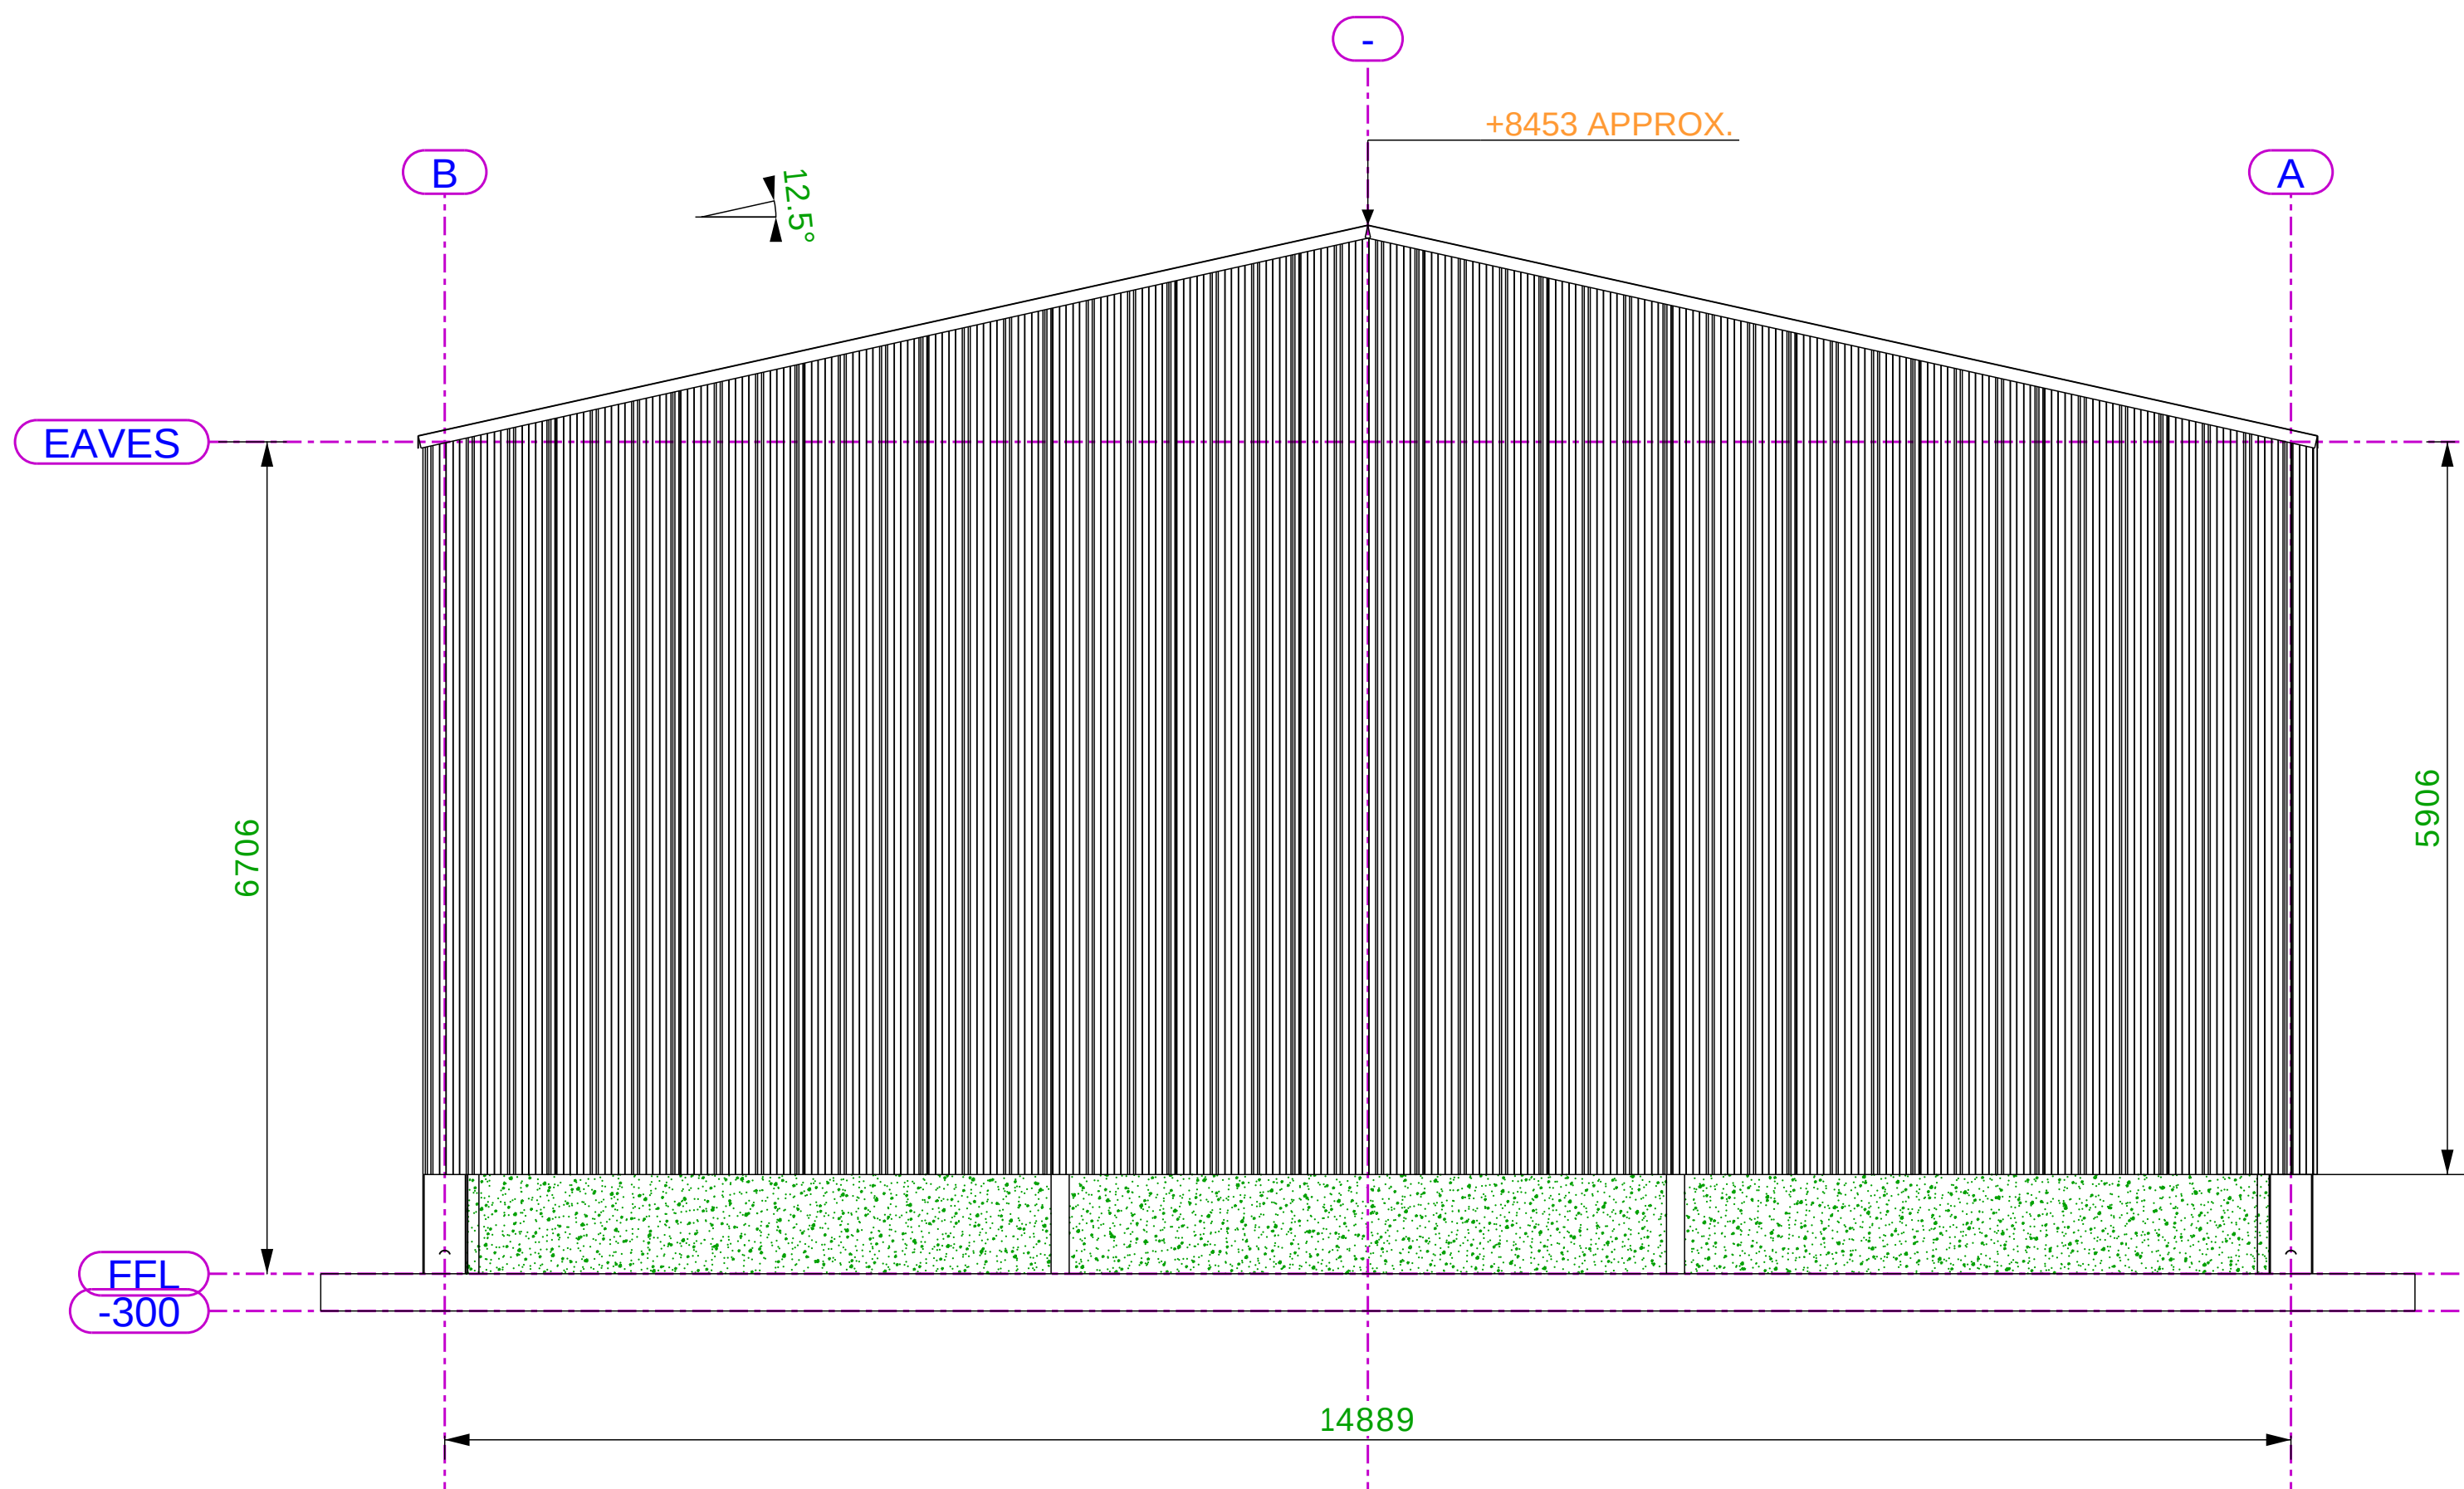


ELEVATION ON GRIDLINE 6

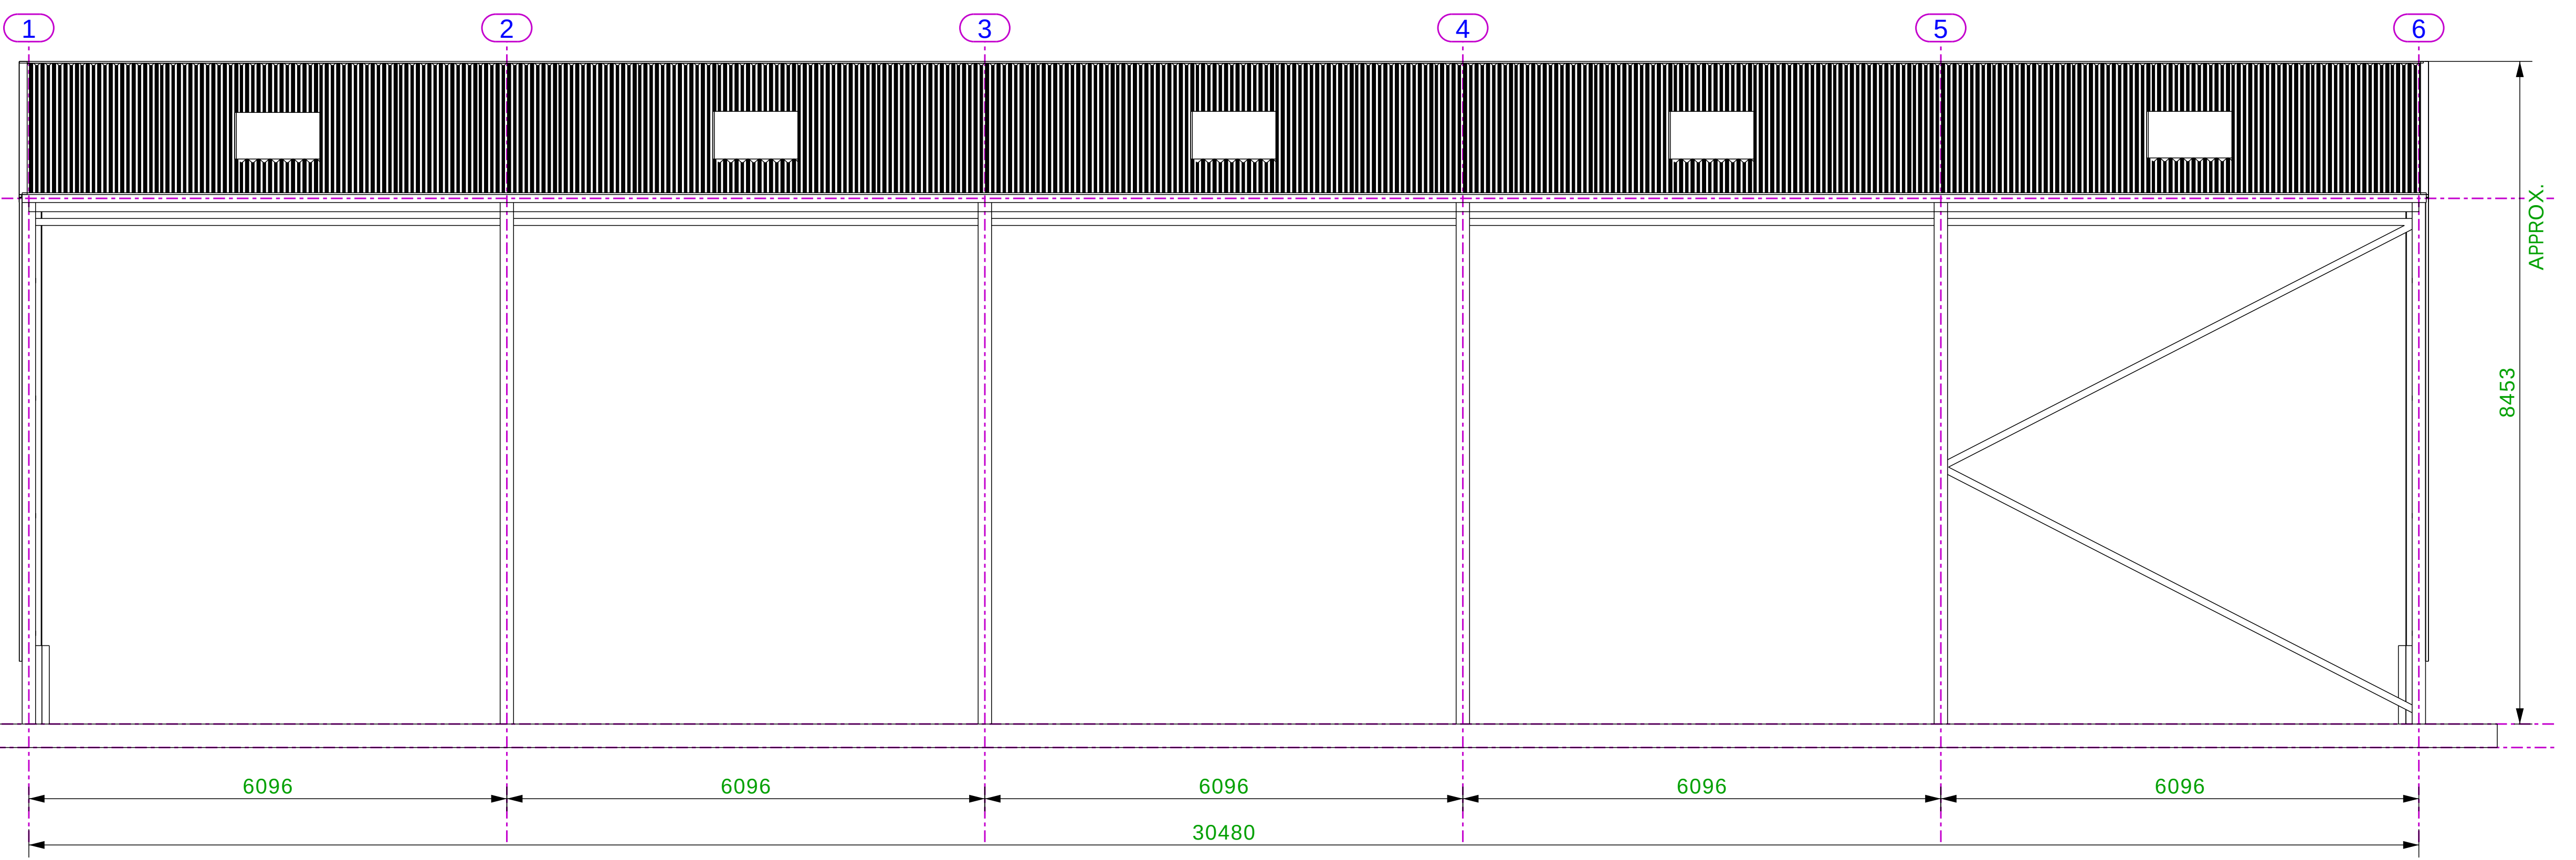

ELEVATION ON GRIDLINE B

SIDE CLADDING: No Side Cladding. Incorporating Bracing to one bay.

GABLE CLADDING: Down 5.906 m below Eaves level in Vertical 0.5 mm Plastic Coated Box Profile with Cold Rolled side rails. Incorporating 2 no. Gable Columns of 254*146*31 Kg/m UB.

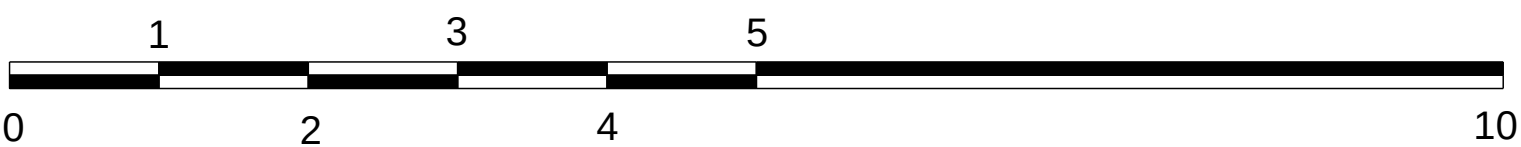

SCALE BAR
Scale 1: 50 @ A0

FOR PLANNING

ALL DIMENSIONS ARE IN MM			
REV MARK	REVISION DESCRIPTION	REVISION DATE	
Shufflebottom Ltd Cross Hands Business Park Cross Hands Llanelli, Carmarthenshire SA14 6RE · Tel: 01269 831831		 SHUFFLEBOTTOM LTD	
DRAWING TITLE		GABLE & SIDE ELEVATION DRAWING	
CONTRACT		WILLETT	
MODELLED BY		RISHI	28.09.2028
CONTRACT NO		D15617	SCALE 1:50
DRAWING No		G [2]	REVISION No.