
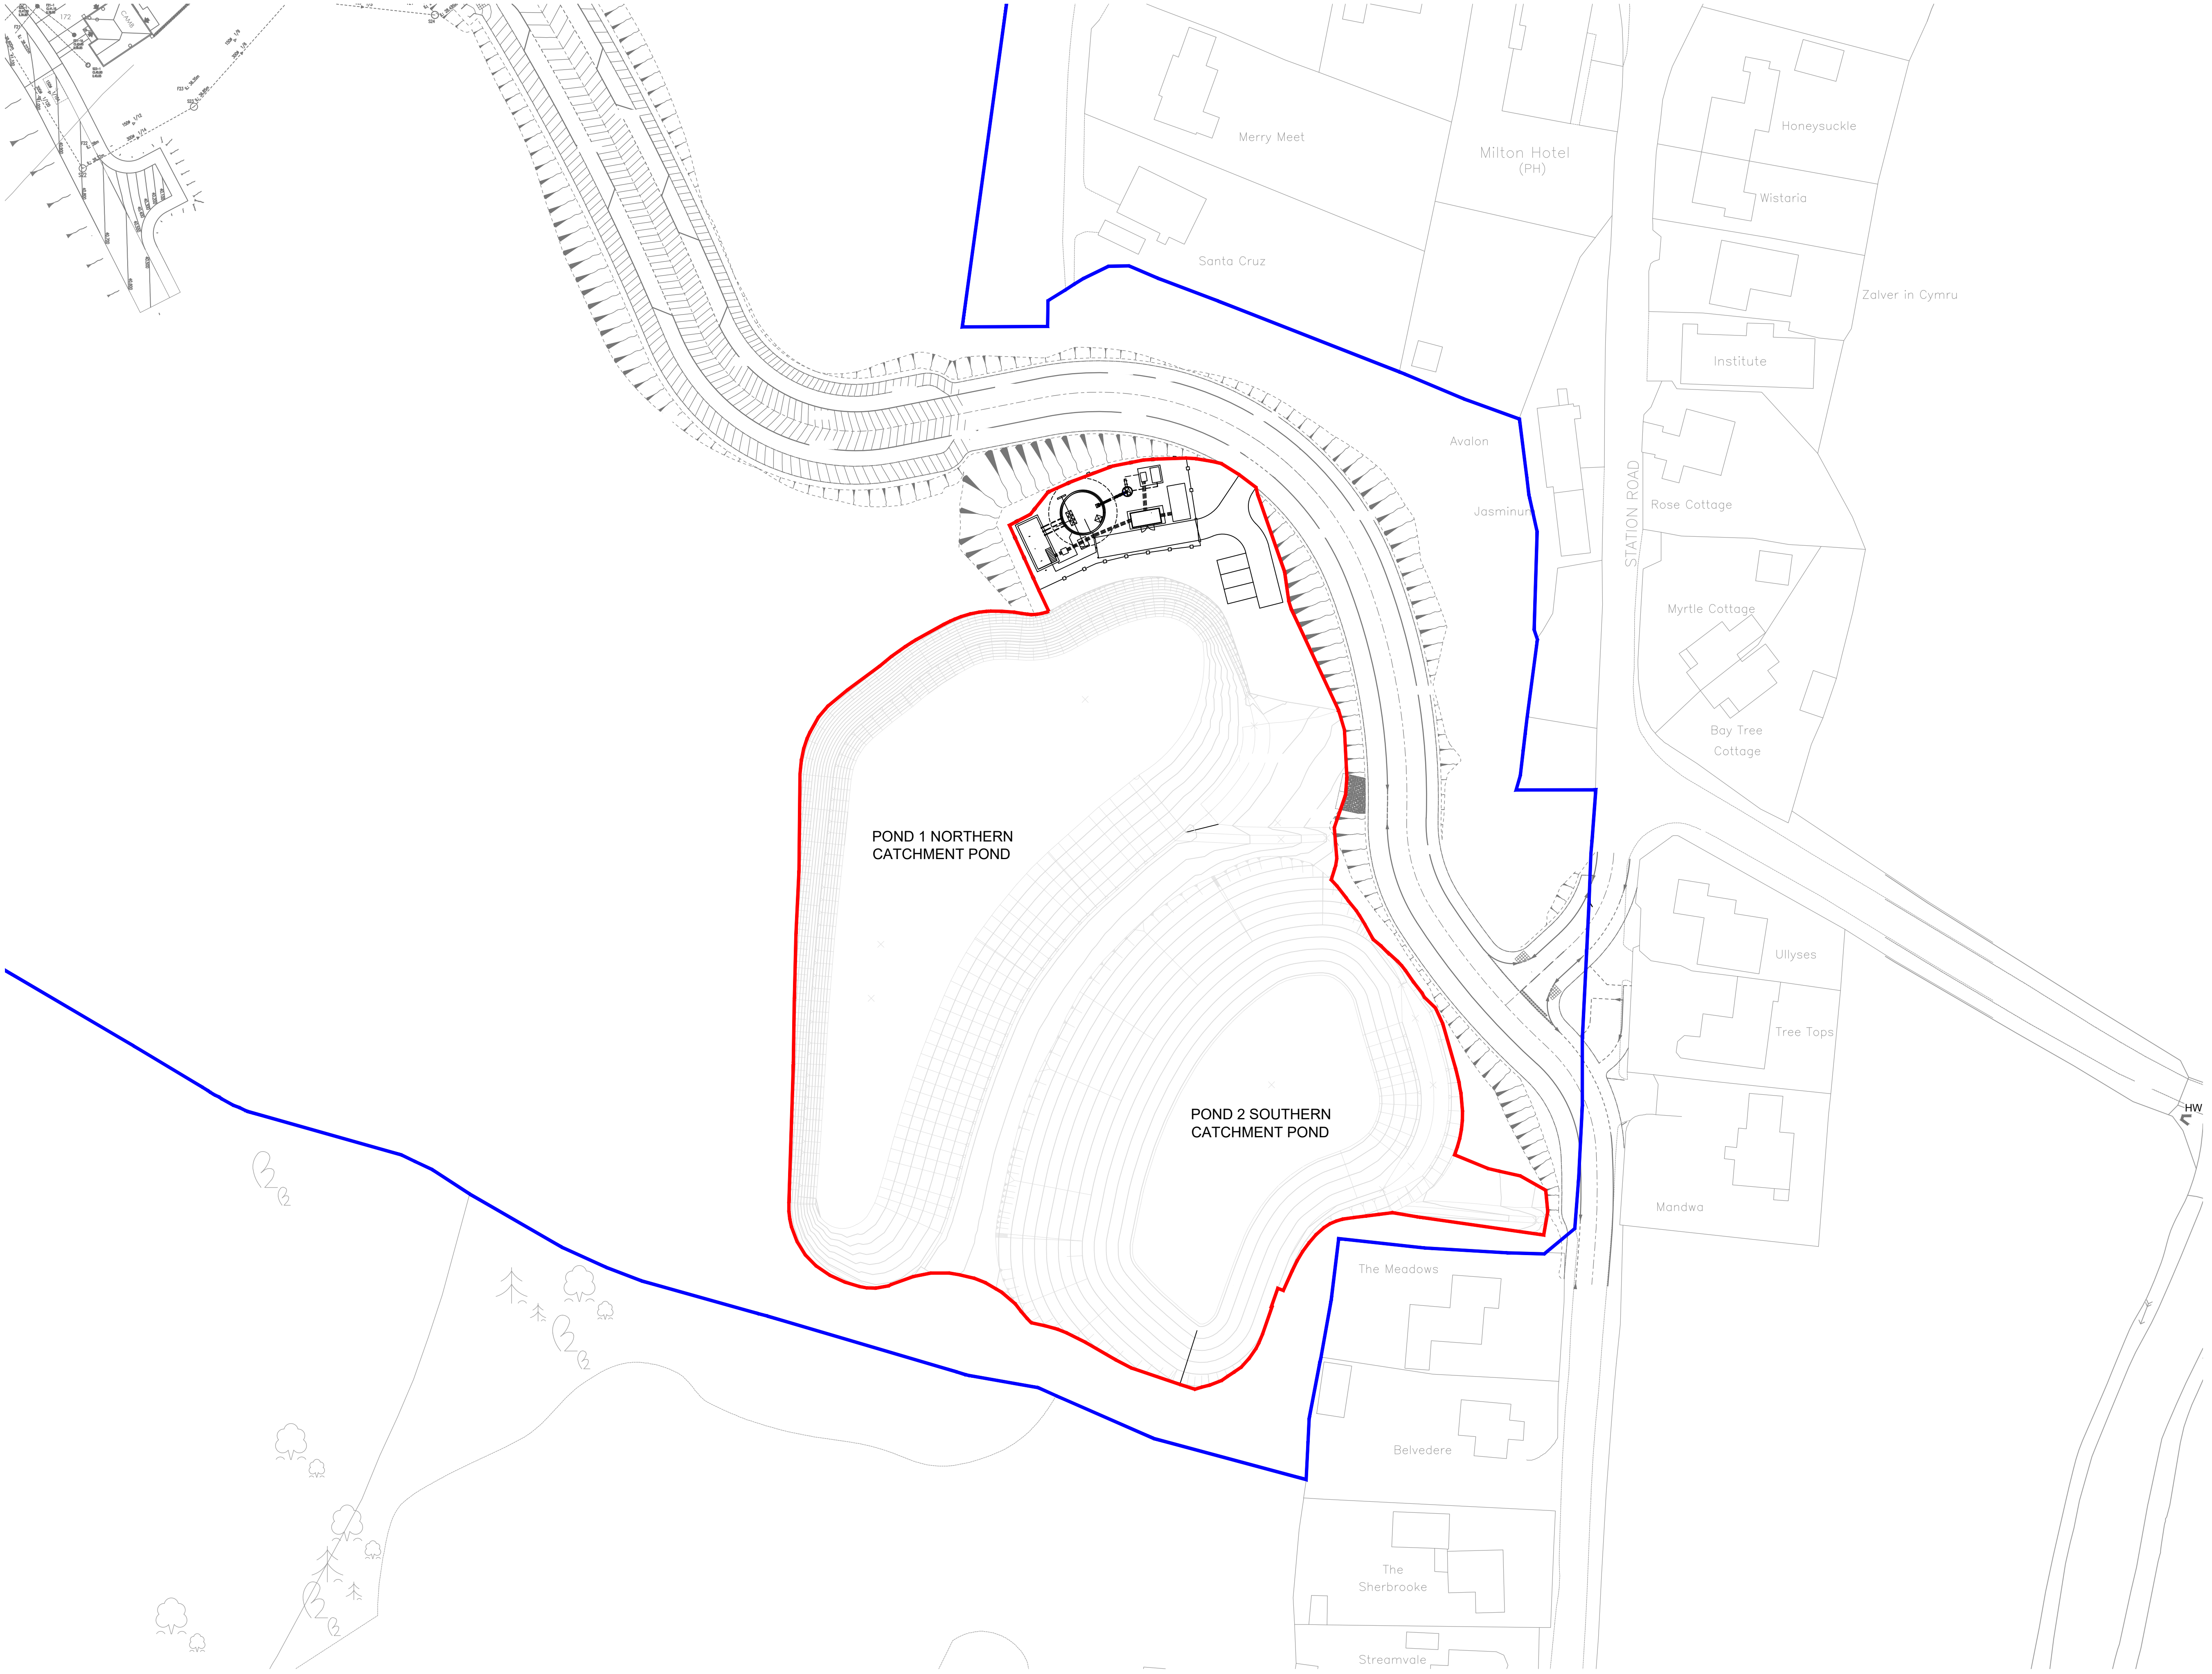


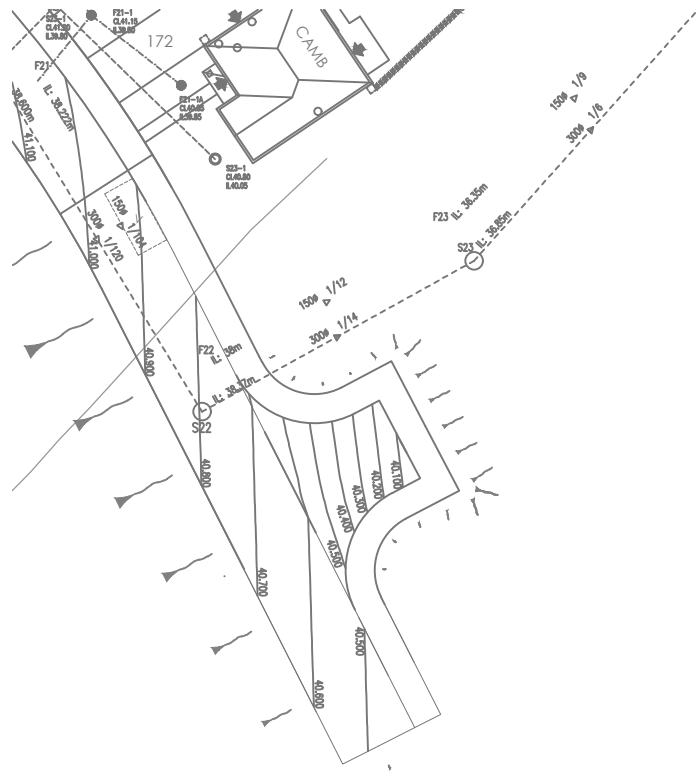

Key:

- Site Boundary
- Pond & Pump Station Boundary

Revision	Date	Amendment	Initials
----------	------	-----------	----------

Development	Great Milton Park		
Location	Llanwern, Newport		
Marketing Name	Cedars & Hollies		
Drawing Title	Ponds & Pump Station Red Line		
Drawing Number	3558-15-9011		
Revision	/	Scale @ A1	1:500
Drawn By	SH	Date Started	11/03/21
Checked by		Date	


REDROW
HOMES
Redrow Homes (South Wales) Limited
Redrow House, Copse Walk, Cardiff Gate Business Park, Cardiff Gate, Cardiff, CF23 9RH
Tel: 02920 549103 Fax: 02920 541540 Web: www.redrow.co.uk

Legal Disclaimer: TBC
This layout has been designed after due consideration of our Context & Constraints Plan