

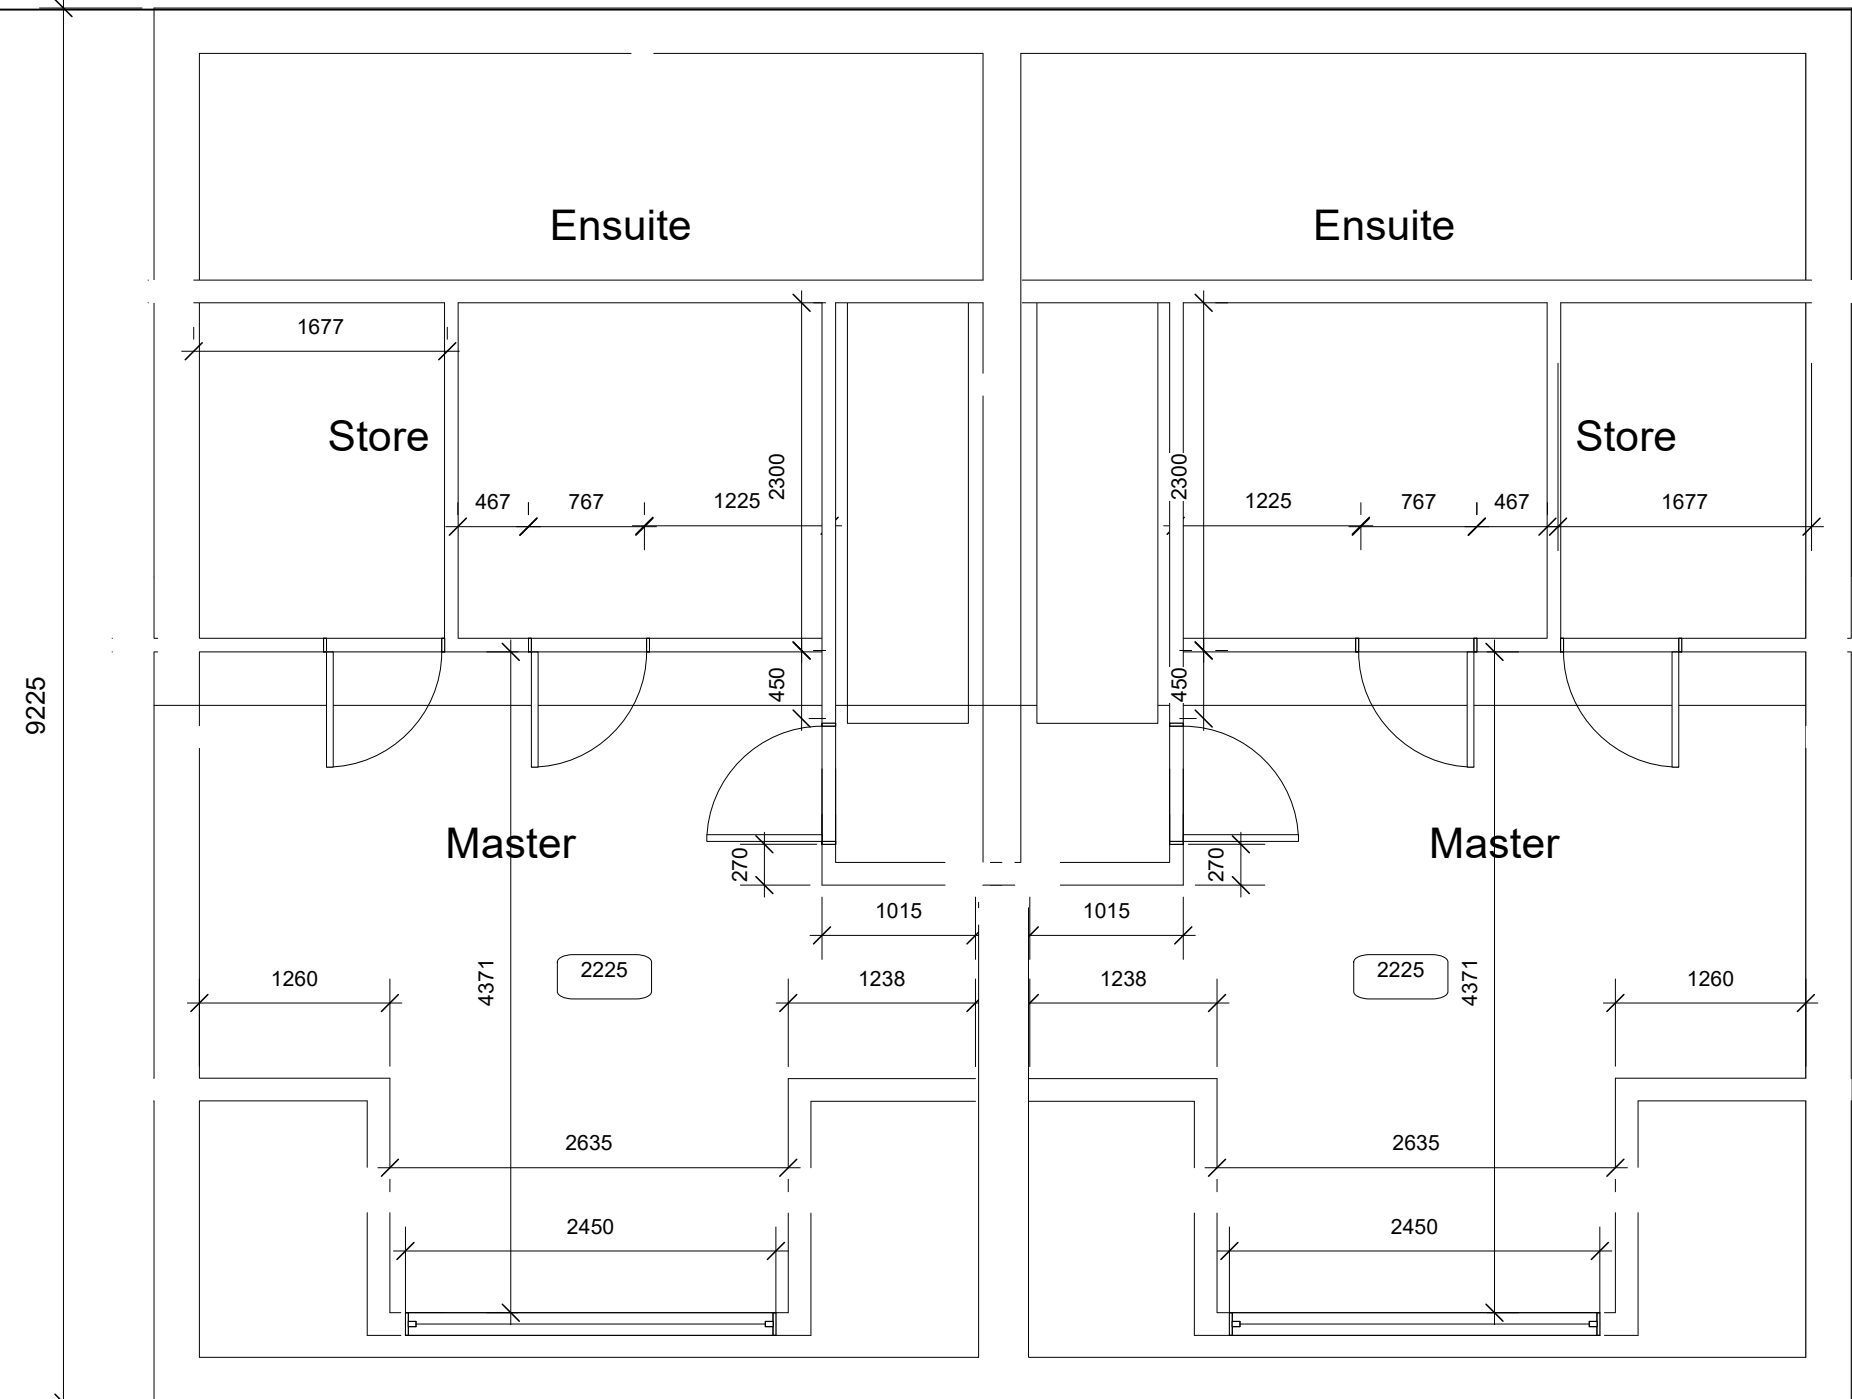
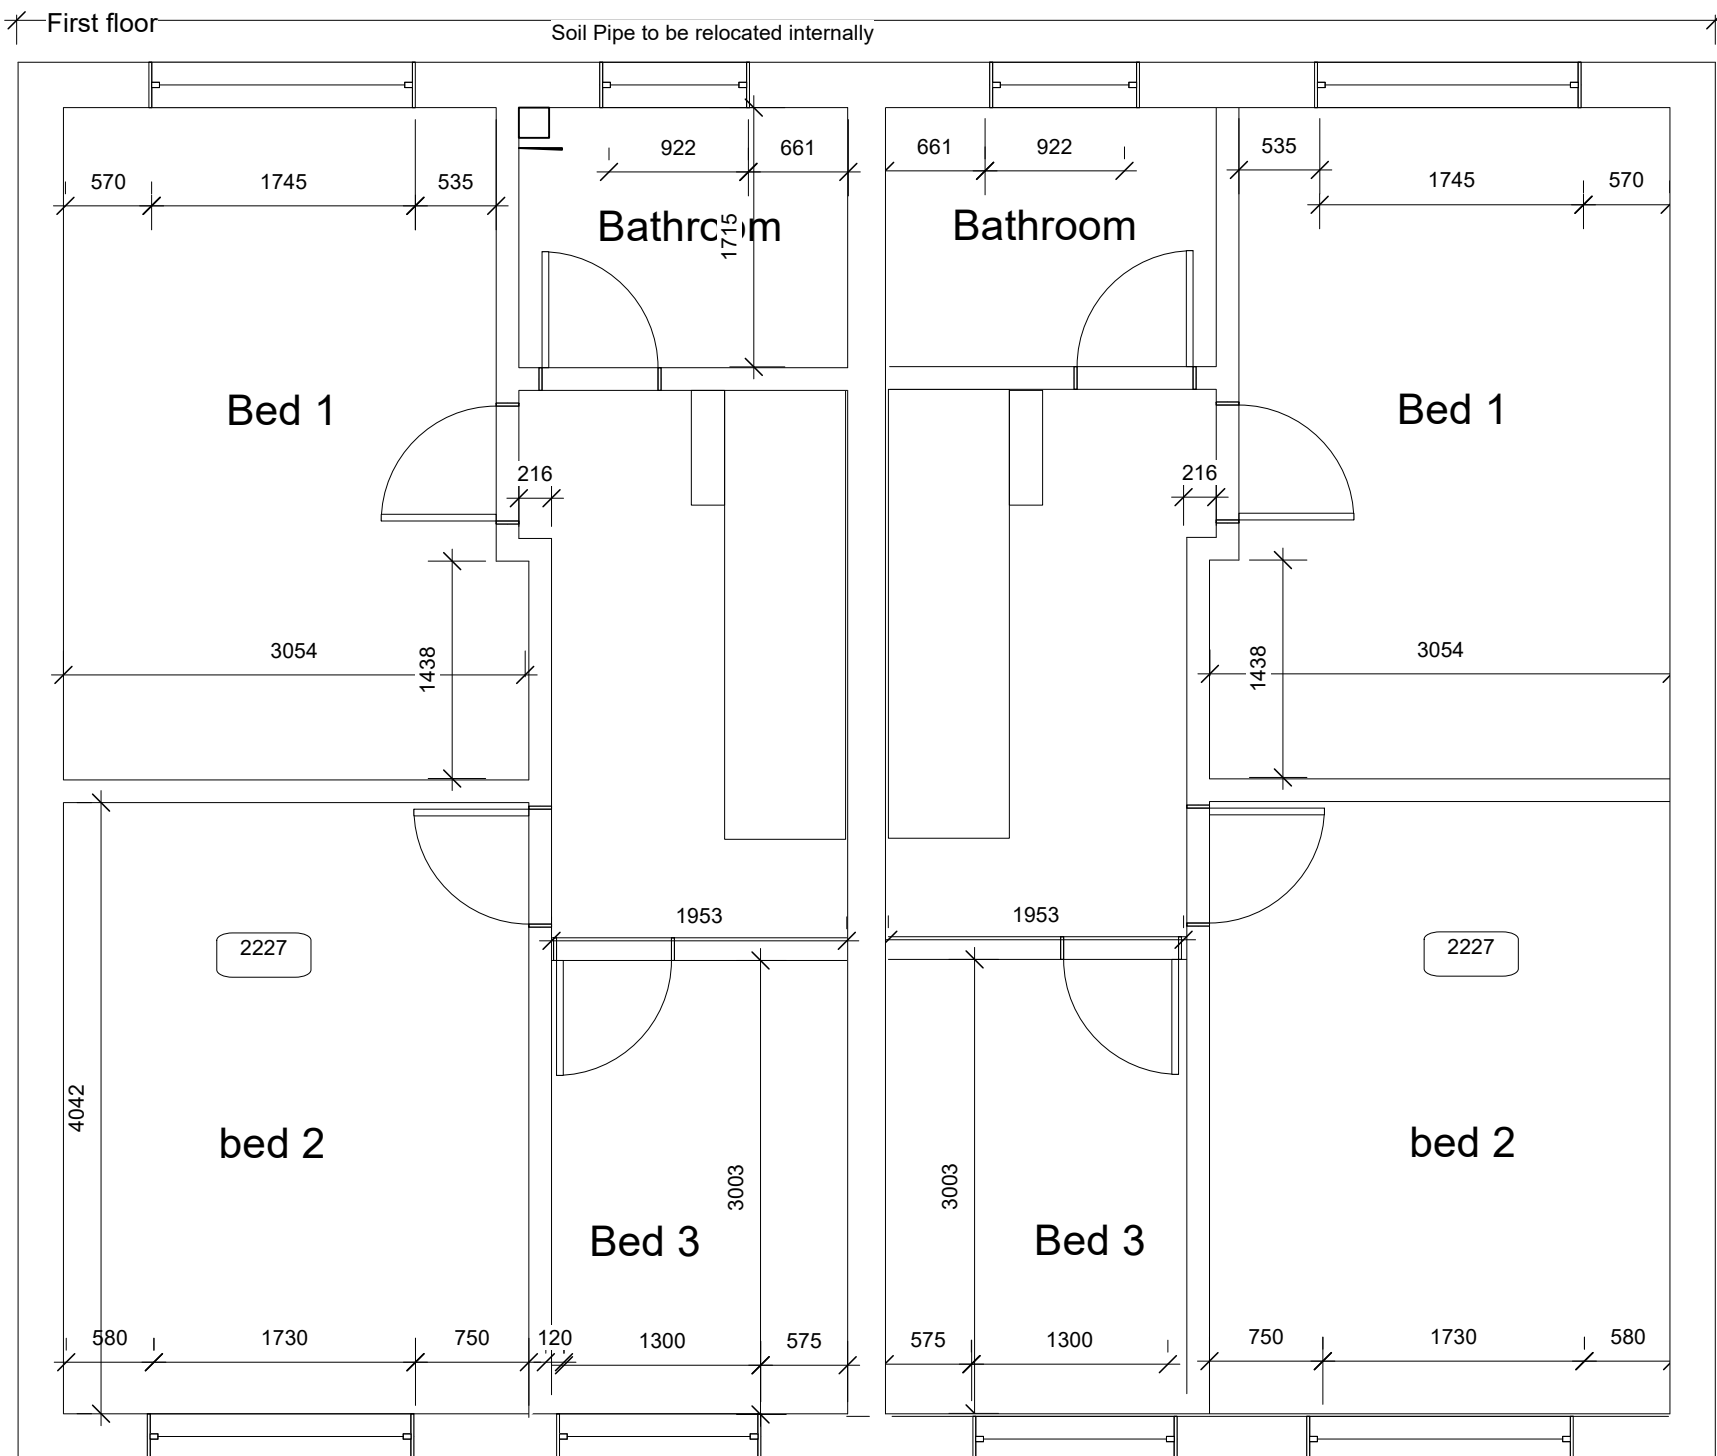


Ground Floor

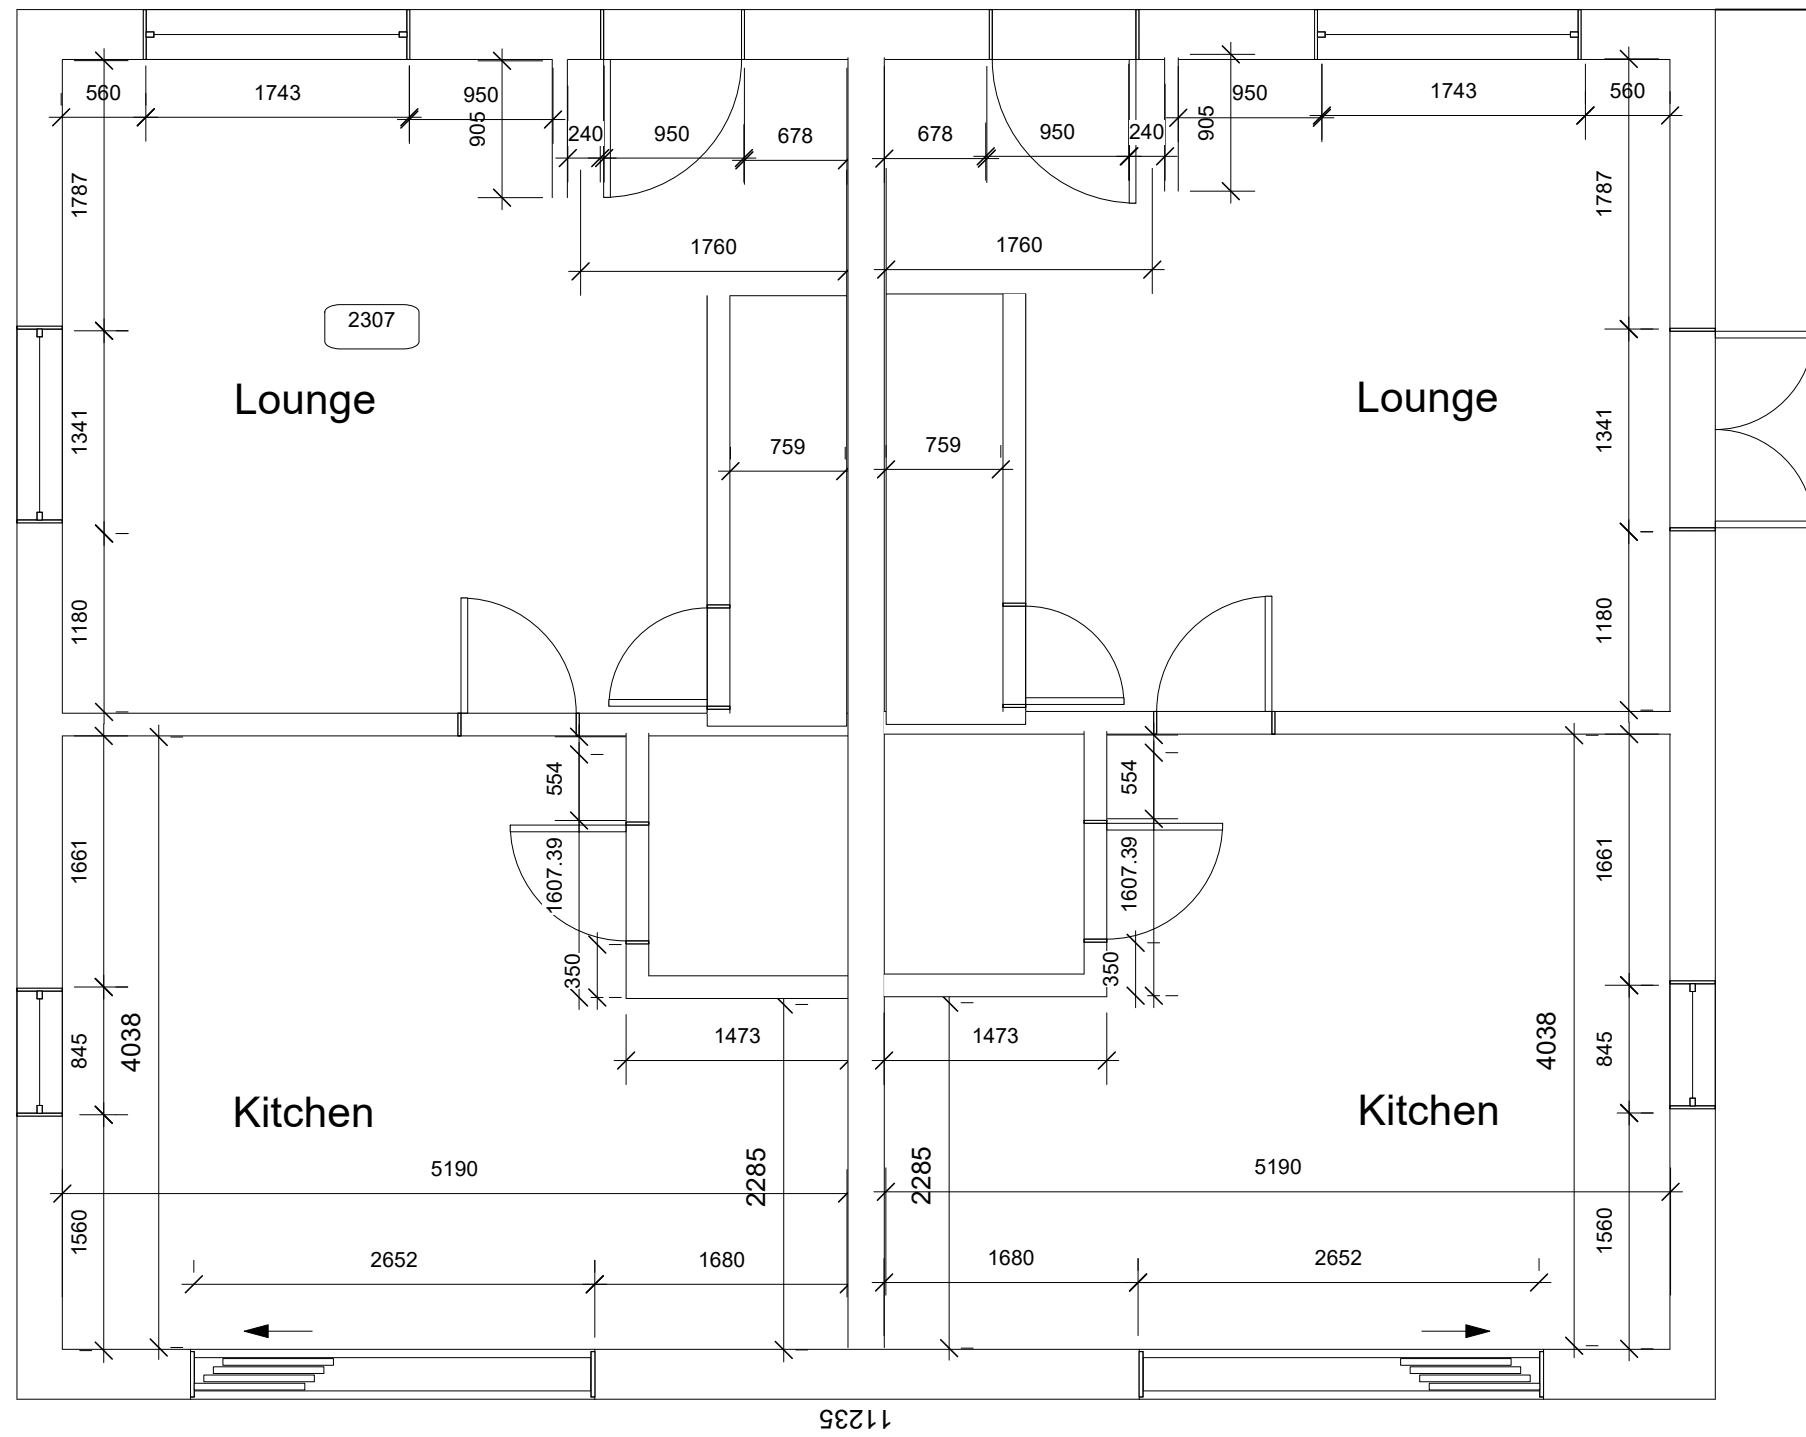

Second Floor

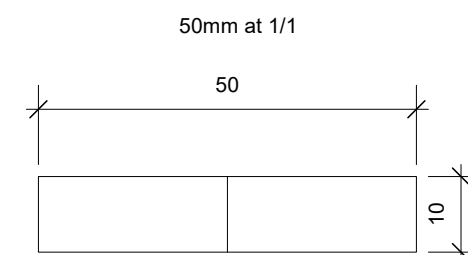

 Skerryvore Designs Ltd skerryvoredesigns.co.uk Phone 01633 897922 Mobile 07816 934352 contact@skerryvoredesigns.co.uk	JOB TITLE Land at 48 Tudor Crescent Rogerstone NP10 7BN	DRAWING TITLE Proposed Final Design; Layouts	DRAWING No. SD972 05 03
			SCALE 1/50 @ A2
			DATE Sept 2025