



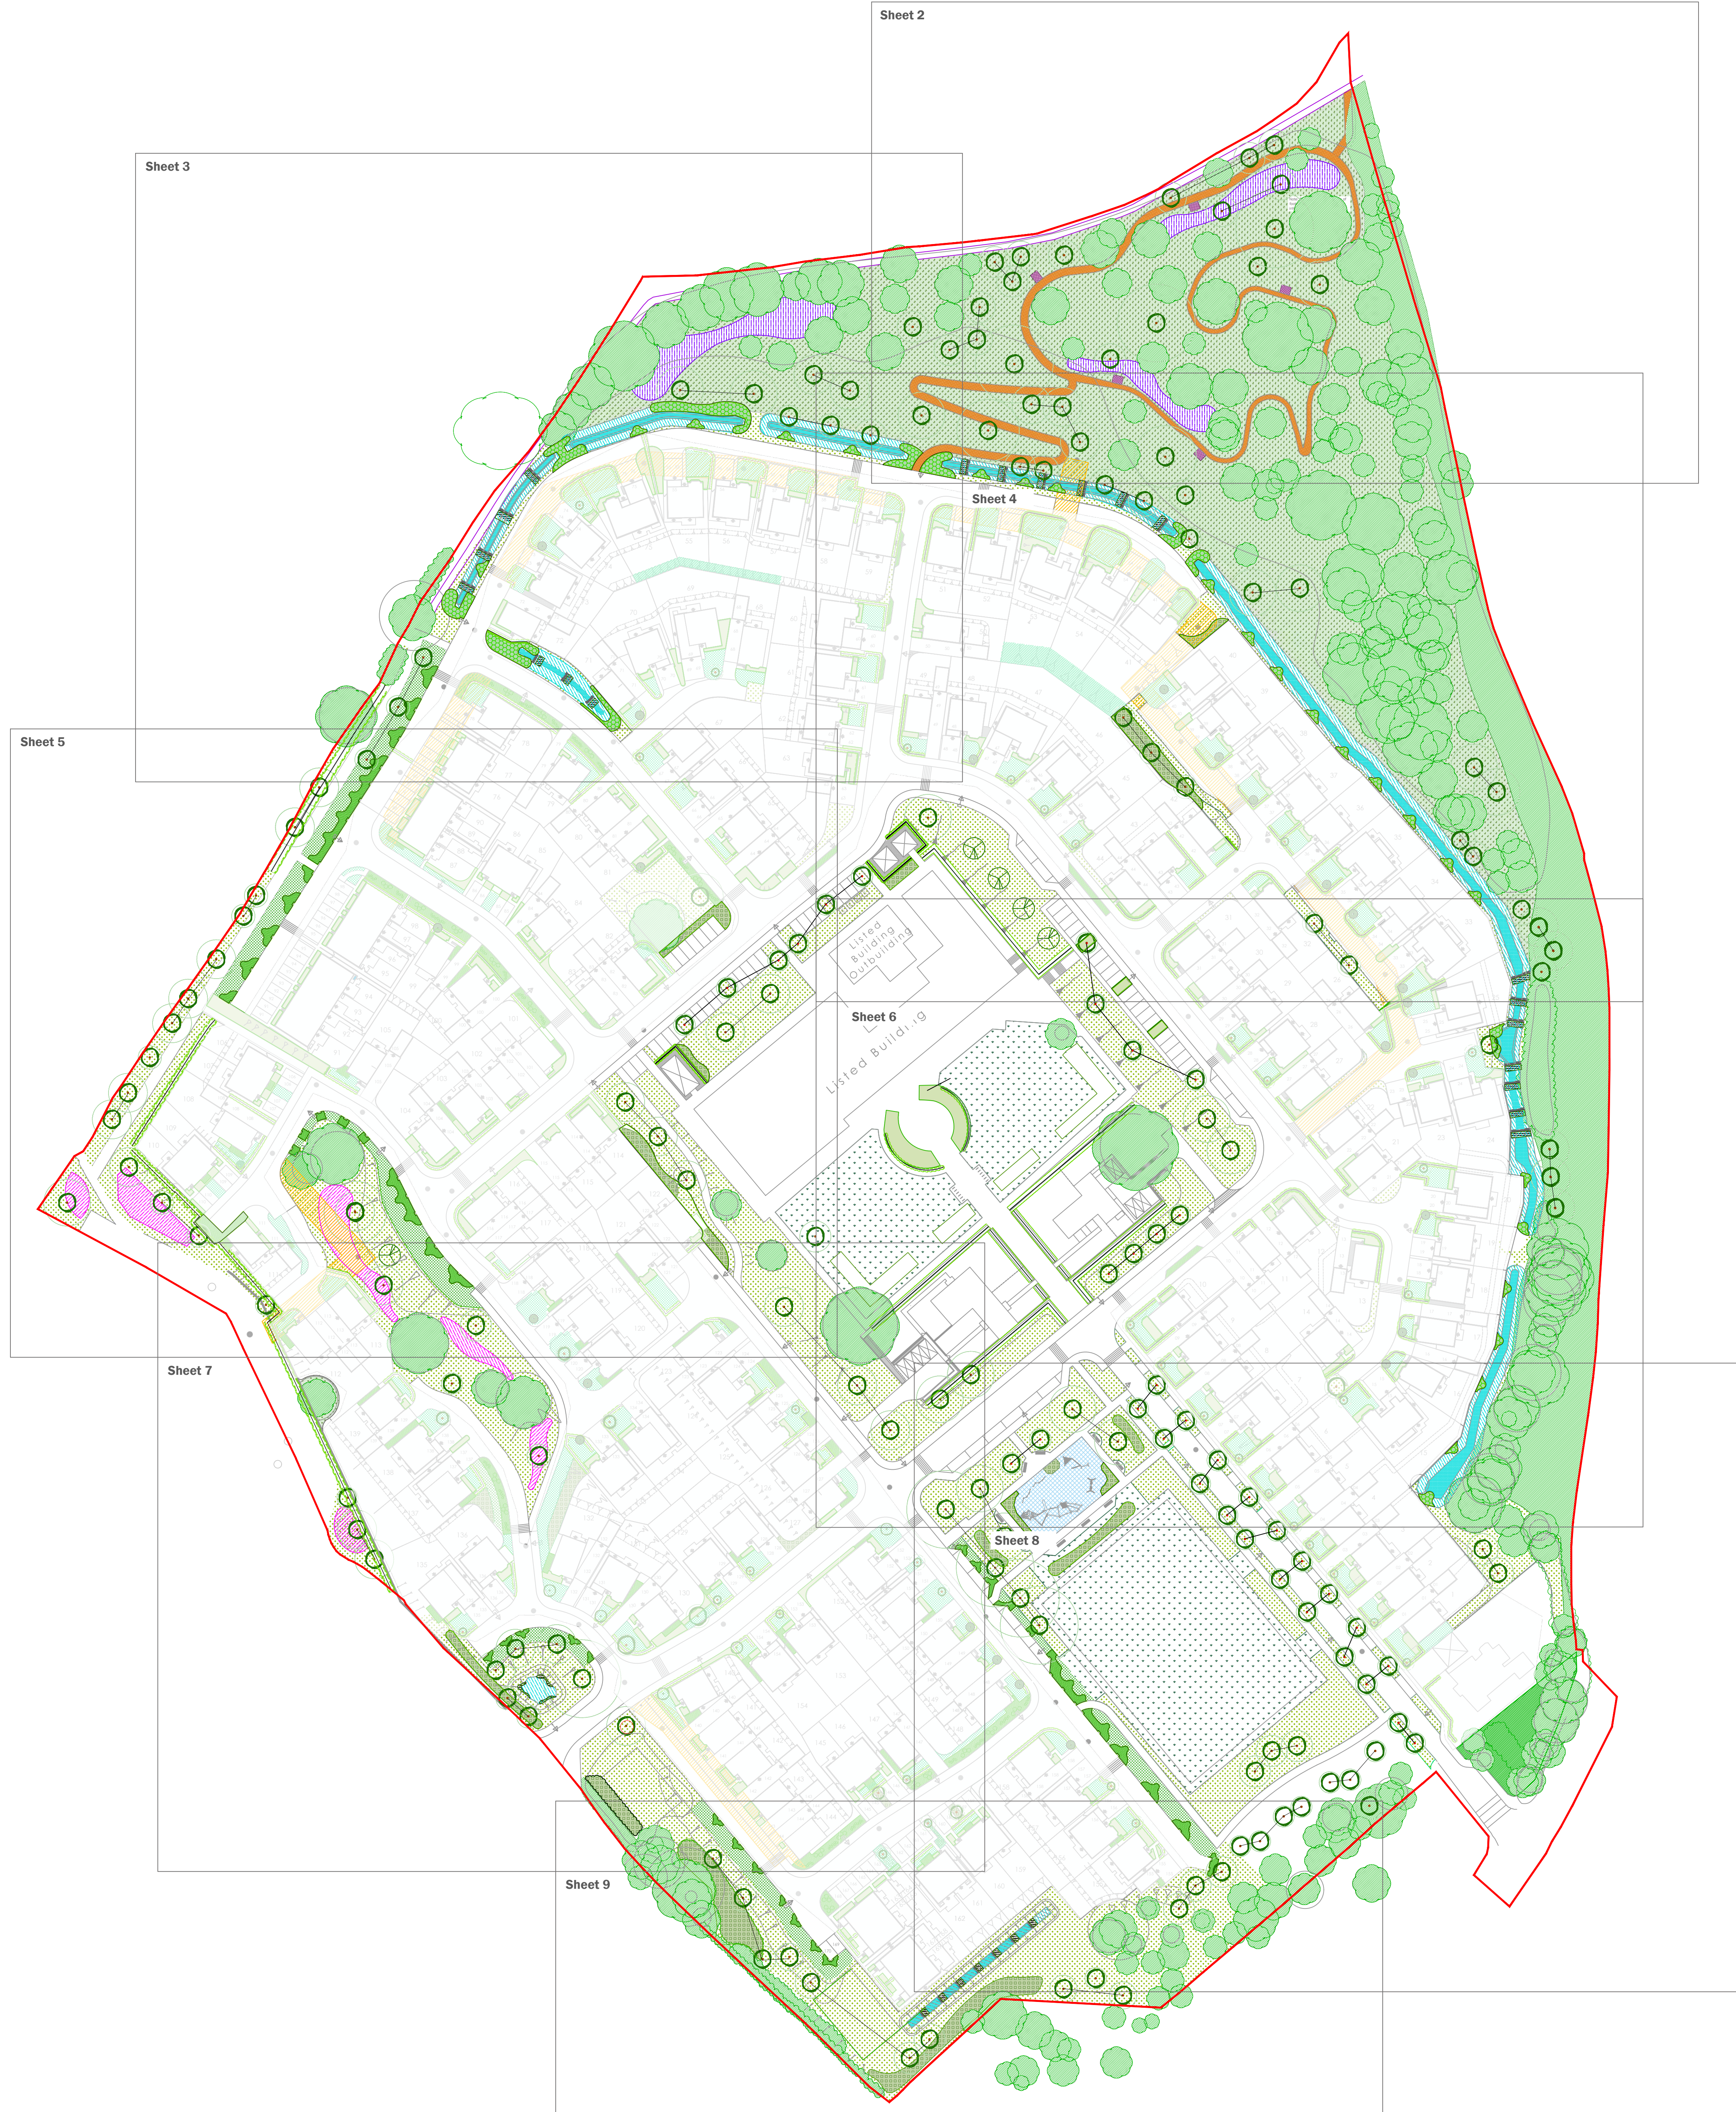

Notes
For proposed Residential Plot Planting refer to drawing
edp5601_d031

This drawing is to be read in conjunction with all other drawings and specifications within the package.
These drawings have been prepared for design development and construction only.
All dimensions are references unless otherwise specified.
No liability is accepted for any errors or omissions in this drawing.
All work shall be done in accordance with the latest standards and specifications.
The drawing shall not be used for any other purpose without the written consent of EDP.

purpose of issue		PLANNING	
RG	Updated to latest engineering information	19-12-2025	MM
AR	Updated to show tree information overlay	15-01-2025	MM
	Original	08-10-2020	DR
rev	description	date	by
client			
Redrow Homes (South Wales) Ltd			
project title			
Caerleon University Campus			
drawing title			
Detailed Soft Landscape Plan			
		Sheet 1 of 1	
date	19 DECEMBER 2025	drawn by	LGH
drawing number	edp5601_d025ag	checked	DR
scale	1:750 @ A1	QA	JTF

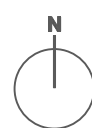

Registered office: 01285 740421 - www.edp-uk.co.uk - info@edp-uk.co.uk

