



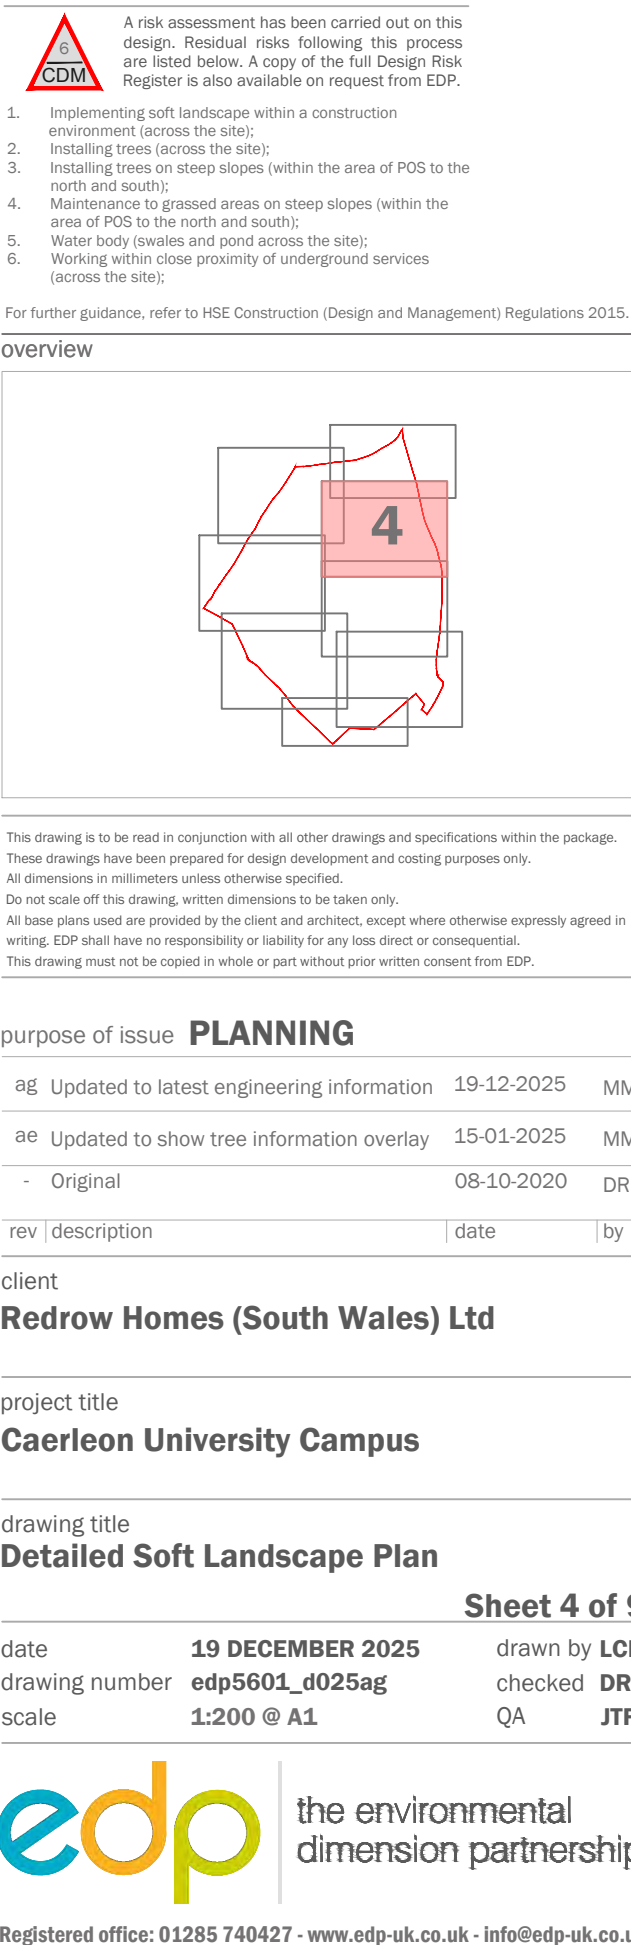

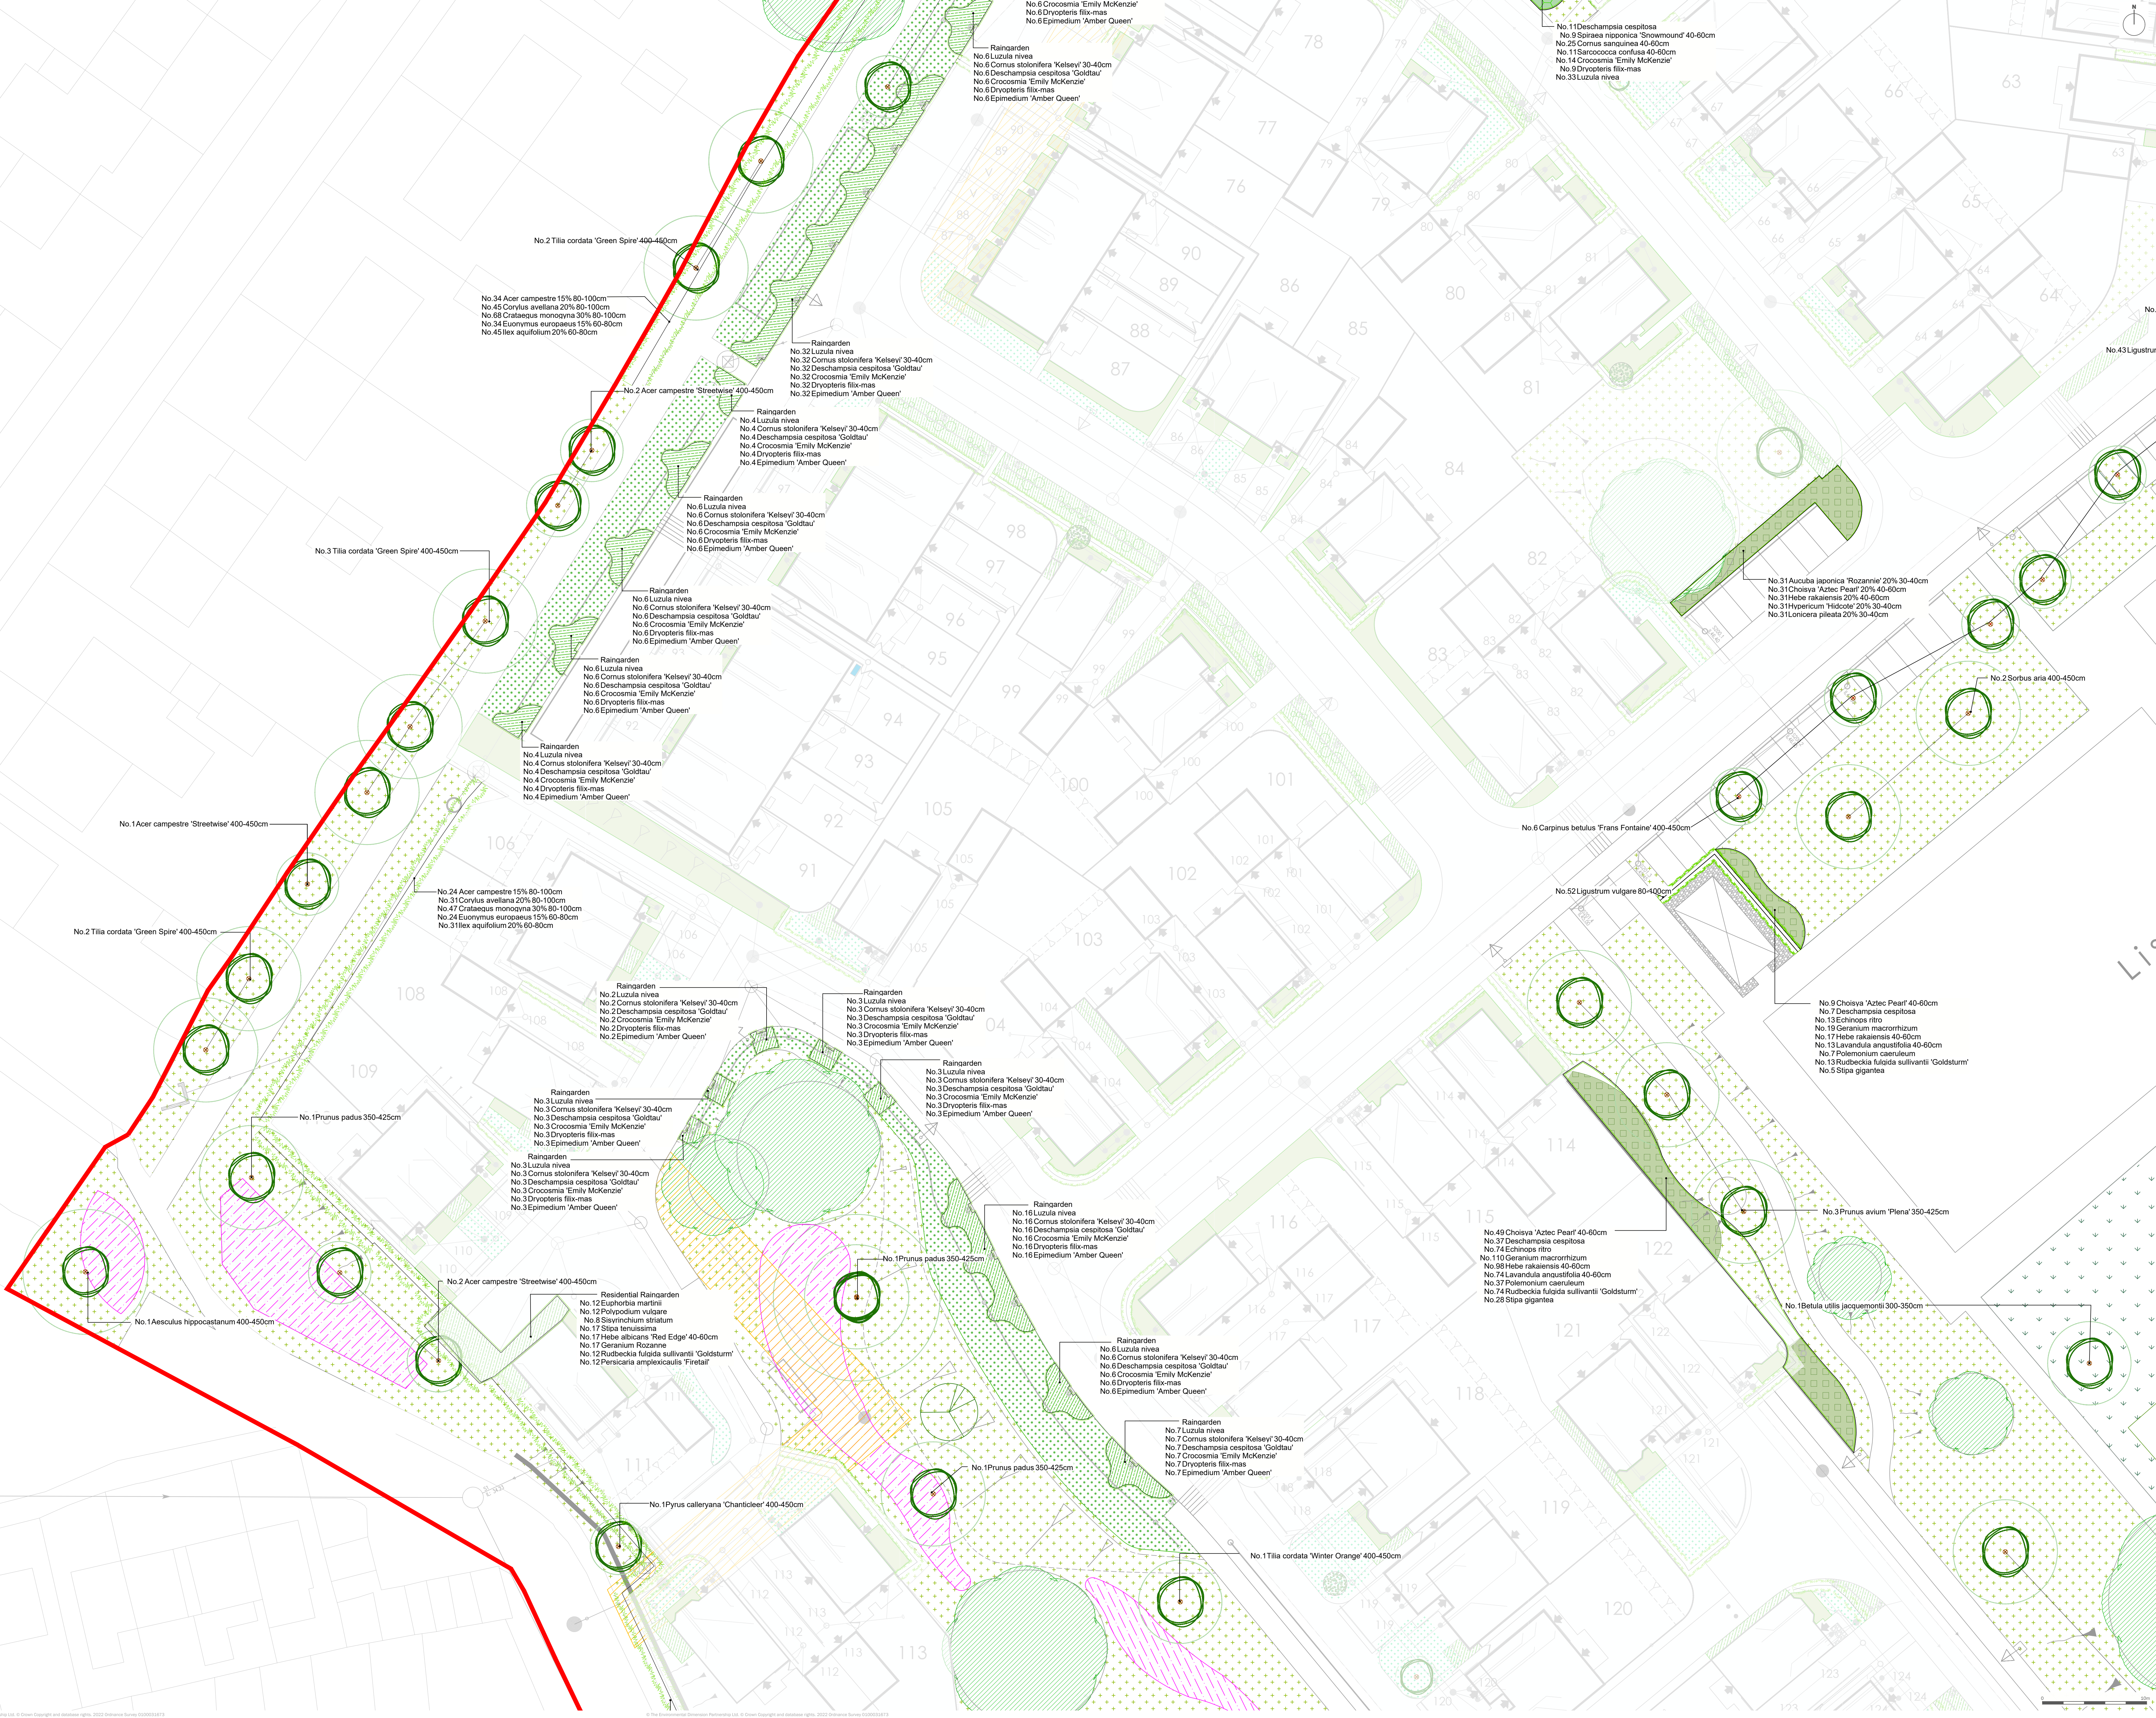

Site Boundary

Existing Vegetation to be Retained
Refer to the Arboricultural Report for details

Existing Grass to be Retained and Enhanced with Species Rich Grass
Product: E202 - Strong Lawn Grass Mixture
Supplier: Evergreen

Proposed Trees
(Refer to the Arboricultural Report for details)

Proposed Translocated Trees
(Refer to the Arboricultural Report for details)

Proposed Turf
Product: Turf
Supplier: Turf

Proposed Amenity Grass
Product: E202 - Strong Lawn Grass Mixture
Supplier: Evergreen

Proposed Species Rich Grass
Product: E202 - Strong Lawn Grass Mixture
Supplier: Evergreen

Proposed Meadow Grassland within Rain Garden
Product: E202 - Strong Lawn Grass Mixture for Wet Soil
Supplier: Evergreen

Proposed Meadow Grass Mixture to Ponds and Swales
Product: E202 - Strong Lawn Grass Mixture for Wet Soil
Supplier: Evergreen

Proposed Wildflower Turf to base of Swales
Product: E202 - Strong Lawn Grass Mixture for Wet Soil
Supplier: Evergreen

Proposed Aquatic Mix














Location of Underground Services
Refer to engineer's plans for details

Easement
Refer to engineer's plans for details

NOTE:
No planting operations to be undertaken within RPA for trees designated under a TPO. Refer to arboricultural report and plans for details on locations of such trees.

Redrow Homes (South Wales) Ltd

Caerleon University Campus

Detailed Soft Landscape Plan


date: 19 DECEMBER 2025
scale: 1:200 @ A1

checked: DR
QA: JTF

the environmental dimension partnership

