



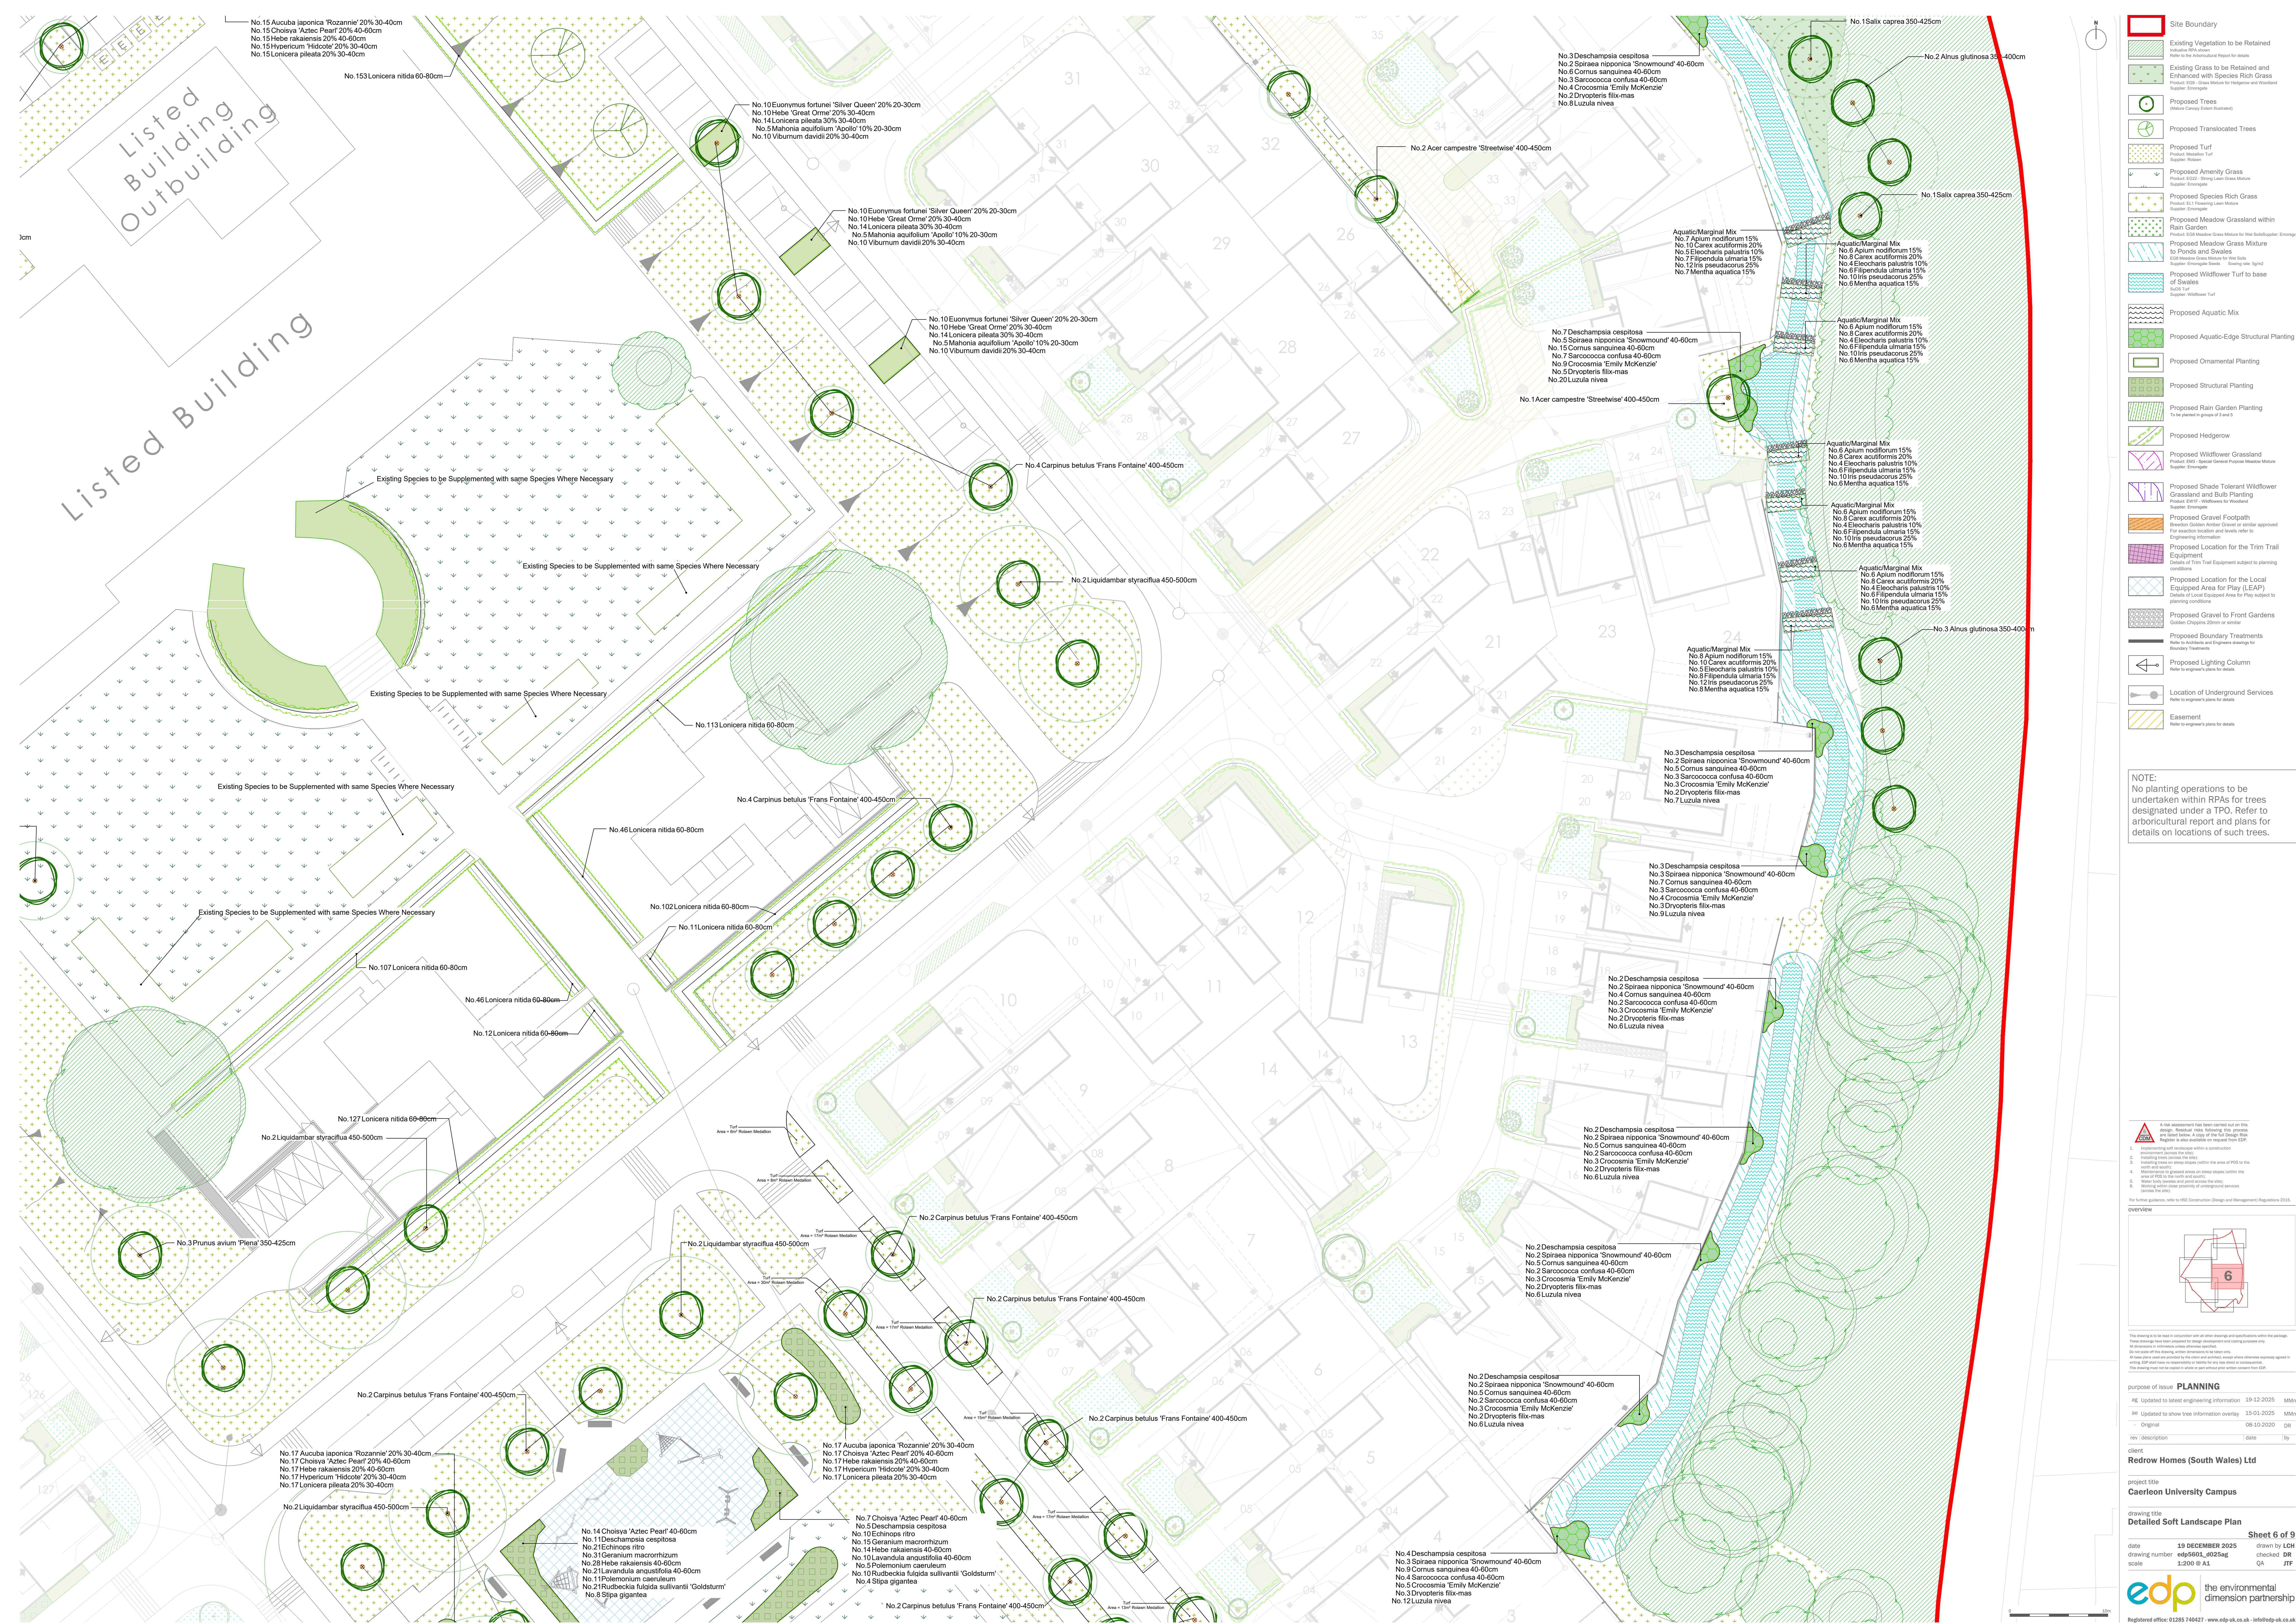

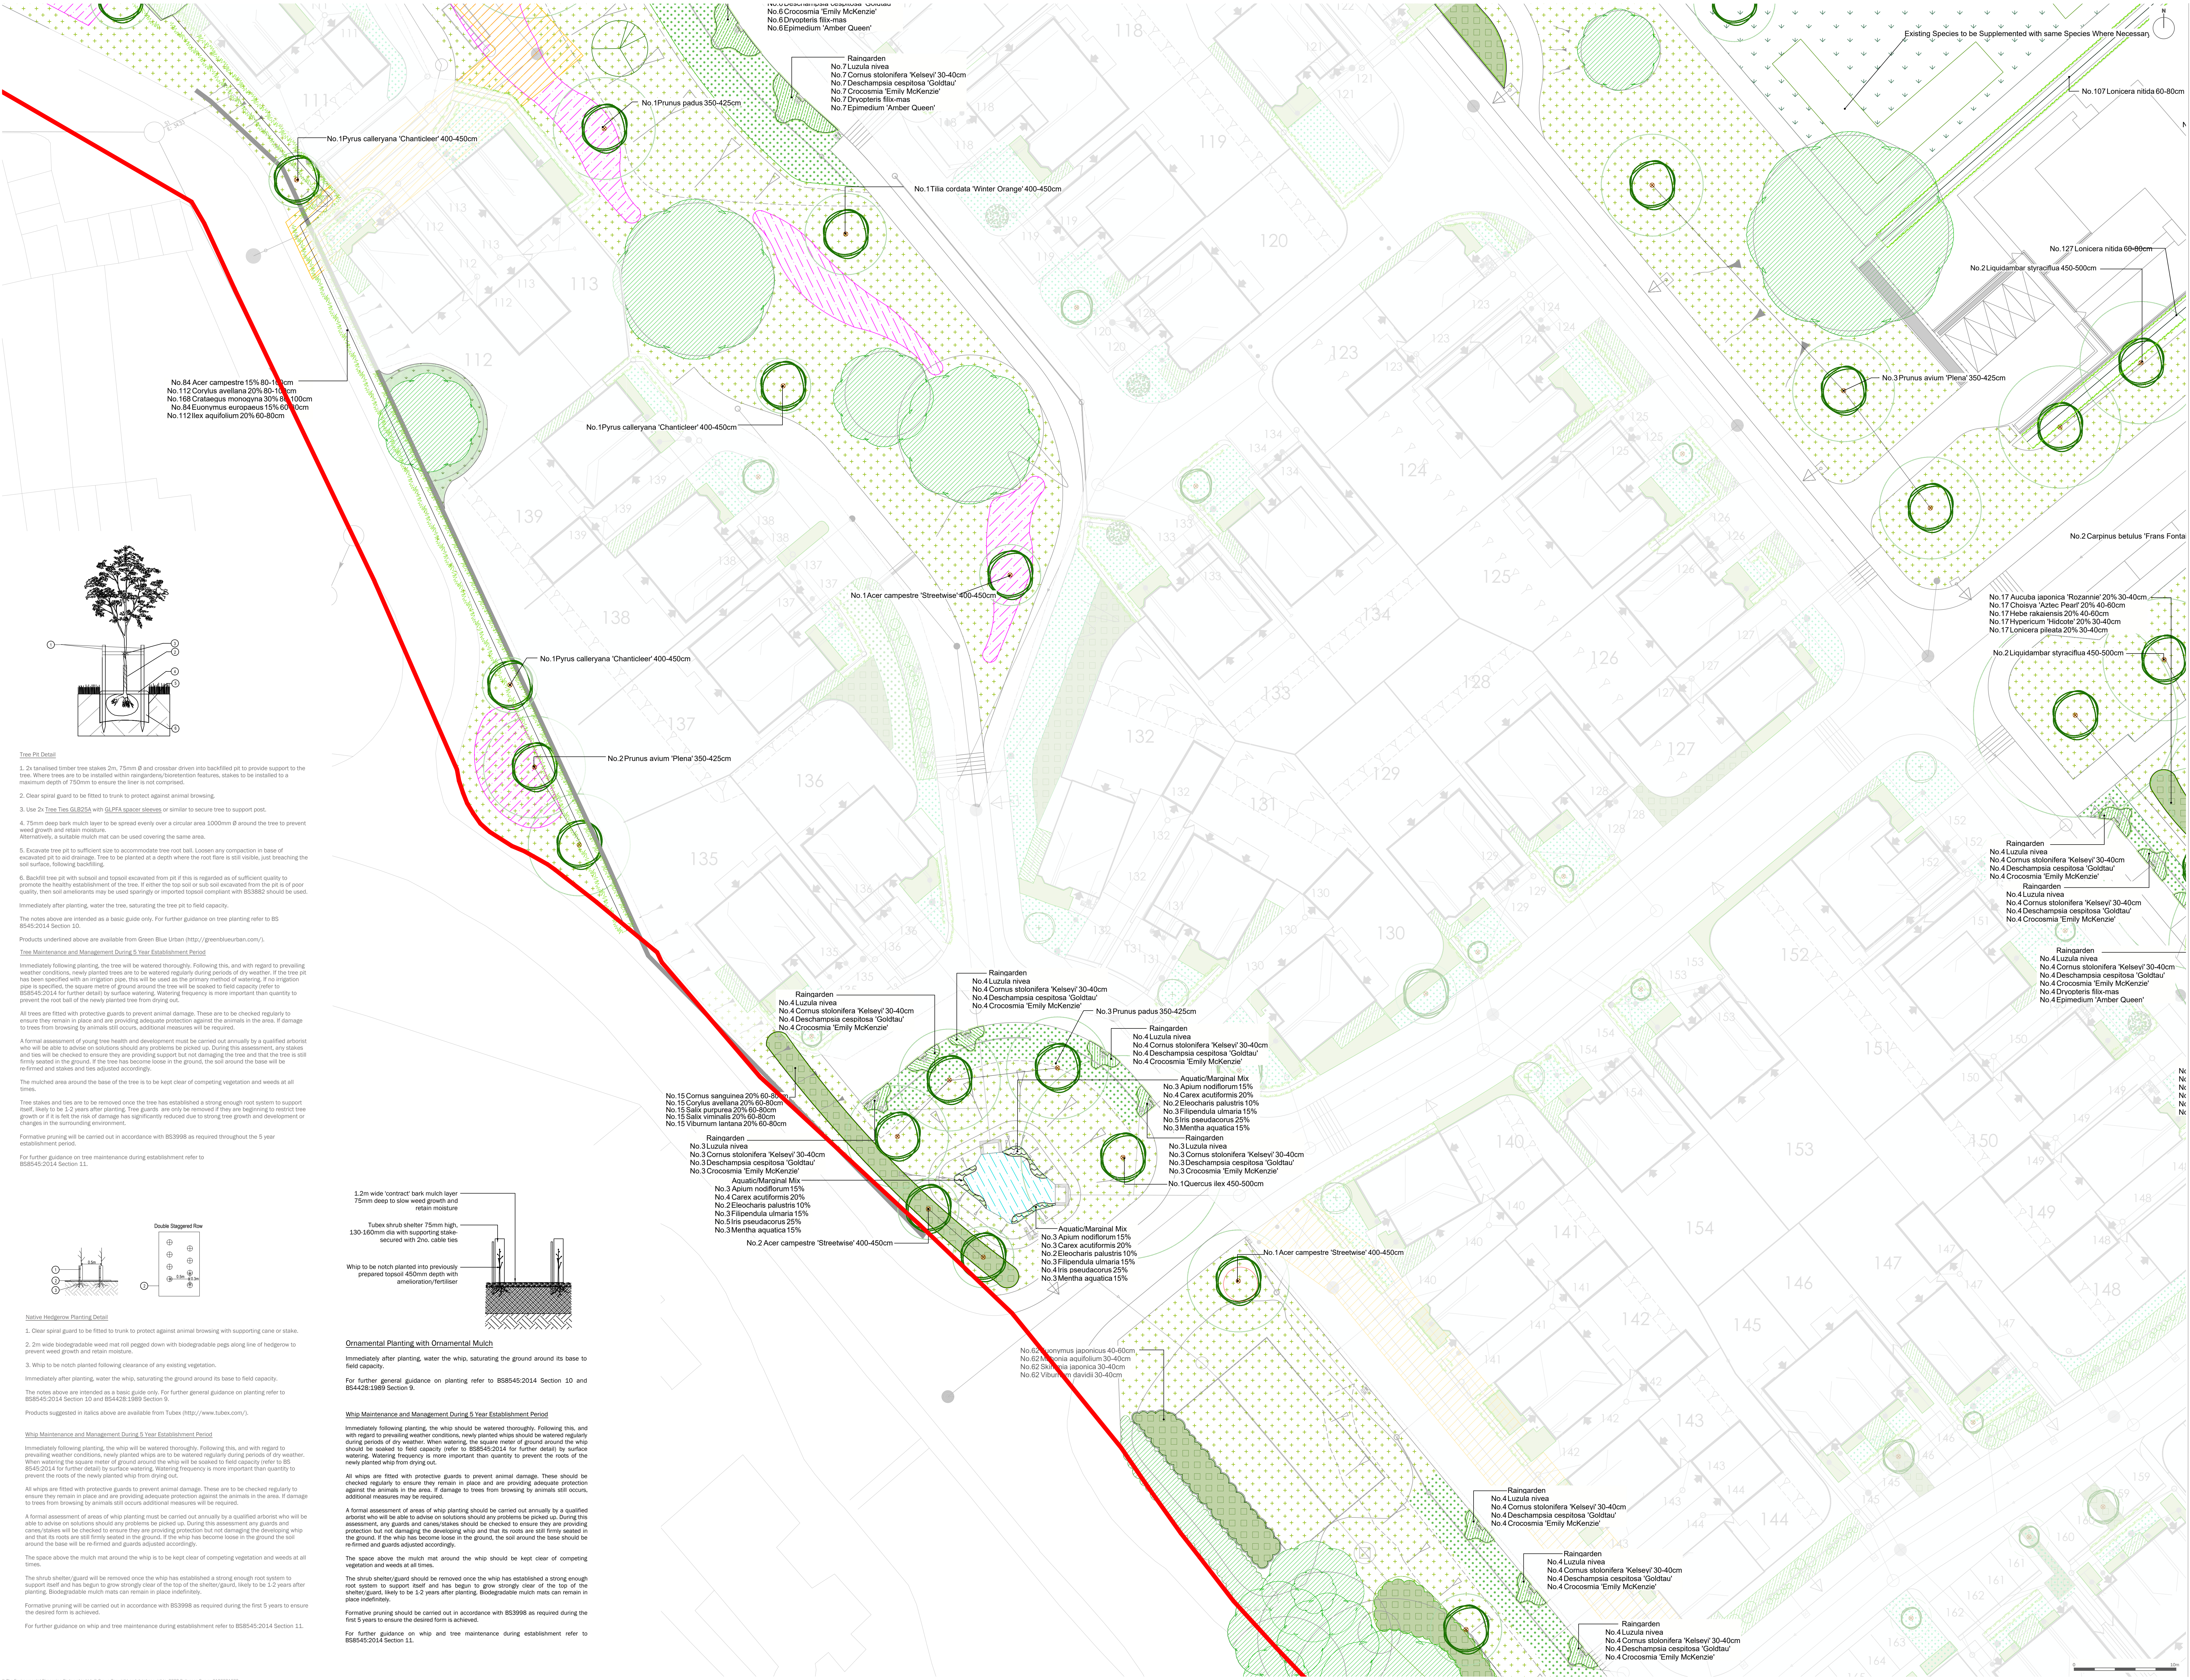

Site Boundary

Existing Vegetation to be Retained

Refer to the Arboricultural Report for details

Existing Grass to be Retained and Enhanced with Species Rich Grass



Proposed Trees


Proposed Translocated Trees

Proposed Turf











































Proposed Boundary Treatments

Refer to Architects and Engineers drawings for details

Proposed Lighting Column

Refer to engineer's plans for details

Location of Underground Services

Refer to engineer's plans for details

Easement

Refer to engineer's plans for details

NOTE:

No planting operations to be undertaken within RfAs for trees designated under a TPO. Refer to arboricultural report and plans for details on locations of such trees.


































































































































































































































































































































































































































































































































































































































































































































- Site Boundary
- Existing Vegetation to be Retained
Refer to the Arboricultural Report for details
- Existing Grass to be Retained and Enhanced with Species Rich Grass
- Proposed Trees
- Proposed Gravel Footpath
- Proposed Location for the Trim Trail Equipment
Details of Trim Trail Equipment subject to planning conditions
- Proposed Location for the Local Equipped Area for Play (LEAP)
Details of Local Equipped Area for Play subject to planning conditions
- Proposed Gravel to Front Gardens
Golden Chipping Stone or similar
- Proposed Boundary Treatments
Refer to Architects and Engineers drawings for Boundary Treatments
- Proposed Lighting Column
Refer to engineer's plans for details
- Location of Underground Services
Refer to engineer's plans for details
- Easement
Refer to engineer's plans for details

NOTE:
No planting operations to be undertaken within RPA's for trees designated under a TPO. Refer to arboricultural report and plans for details on locations of such trees.



For further guidance refer to HSE Construction (Design and Management) Regulations 2015.

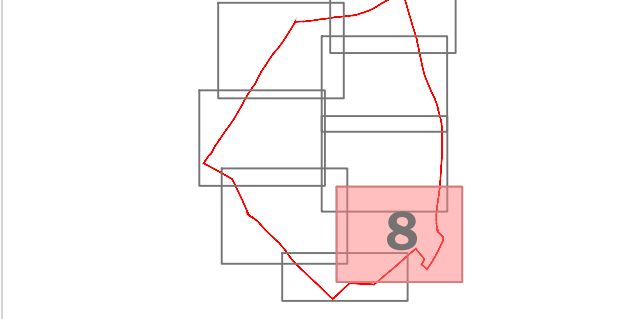

purpose of issue: **PLANNING**
RE: Updated to latest engineering information: 19-12-2025
MM
RE: Updated to show tree information overlay: 15-01-2025
MM
Original: 08-10-2020
DR
rev: description: date: by:


client:
Redrow Homes (South Wales) Ltd
project title:
Carleon University Campus
drawing title:
Detailed Soft Landscape Plan

date: 19 DECEMBER 2025
drawing number: edp5601_0025ag
scale: 1:200 @ A1
Sheet 8 of 9
checked: DR
JTF

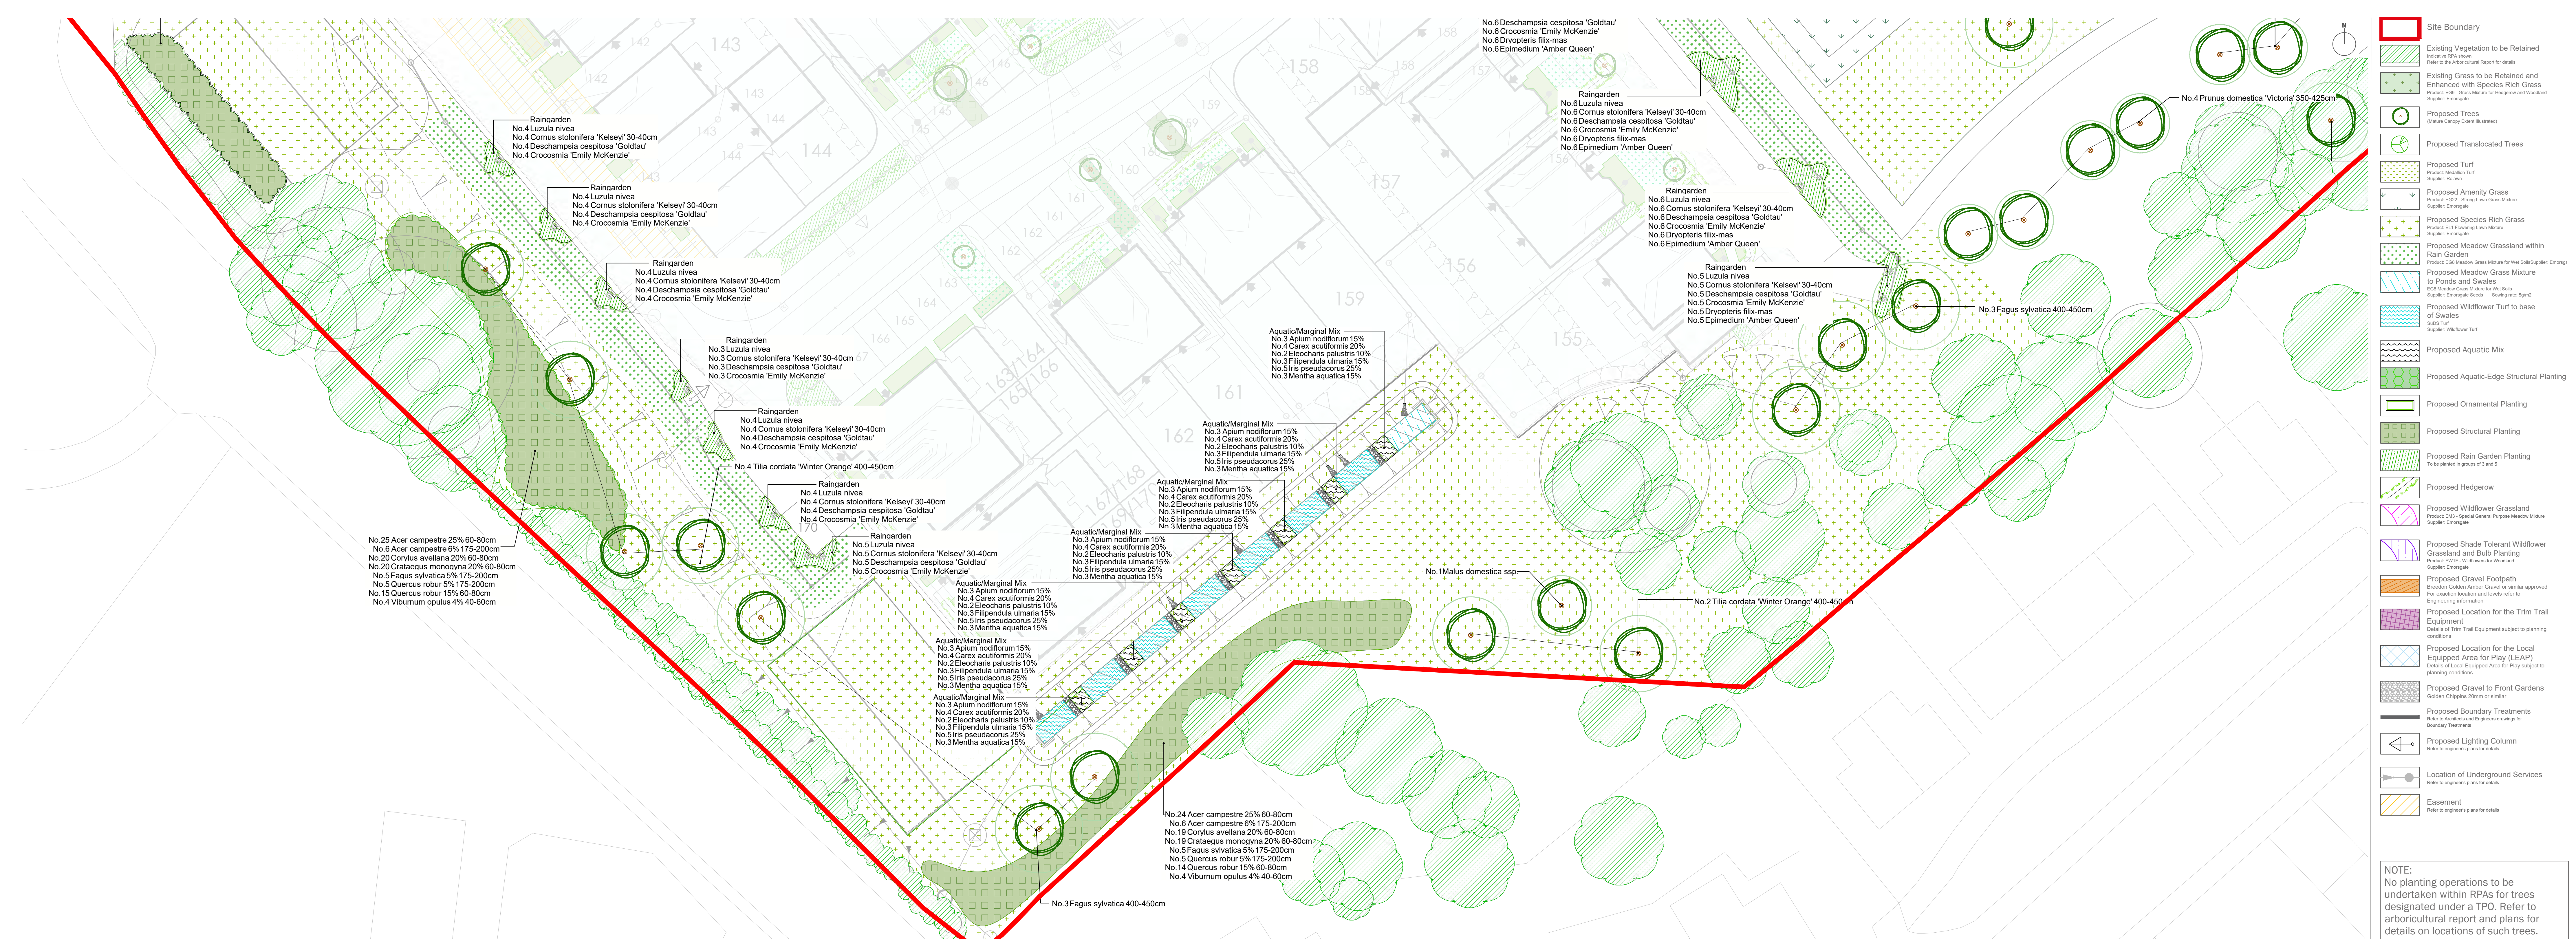

- Site Boundary
- Existing Vegetation to be Retained
- Existing Grass to be Retained and Enhanced with Species Rich Grass
- Proposed Trees
- Proposed Translocated Trees
- Proposed Turf
- Proposed Amenity Grass
- Proposed Species Rich Grass
- Proposed Meadow Grassland within Rain Garden
- Proposed Meadow Grass Mixture to Ponds and Swales
- Proposed Wildflower Turf to base of Swales
- Proposed Aquatic Mix
- Proposed Aquatic-Edge Structural Planting
- Proposed Ornamental Planting
- Proposed Structural Planting
- Proposed Rain Garden Planting
- Proposed Hedgerow
- Proposed Wildflower Grassland
- Proposed Shade Tolerant Wildflower Grassland and Bulb Planting
- Proposed Gravel Footpath
- Proposed Location for the Trim Trail Equipment
- Proposed Location for the Local Equipped Area for Play (LEAP)
- Proposed Gravel to Front Gardens
- Proposed Boundary Treatments
- Proposed Lighting Column
- Location of Underground Services
- Easement

NOTE:
No planting operations to be undertaken within RPAs for trees designated under a TPO. Refer to arboricultural report and plans for details on locations of such trees.

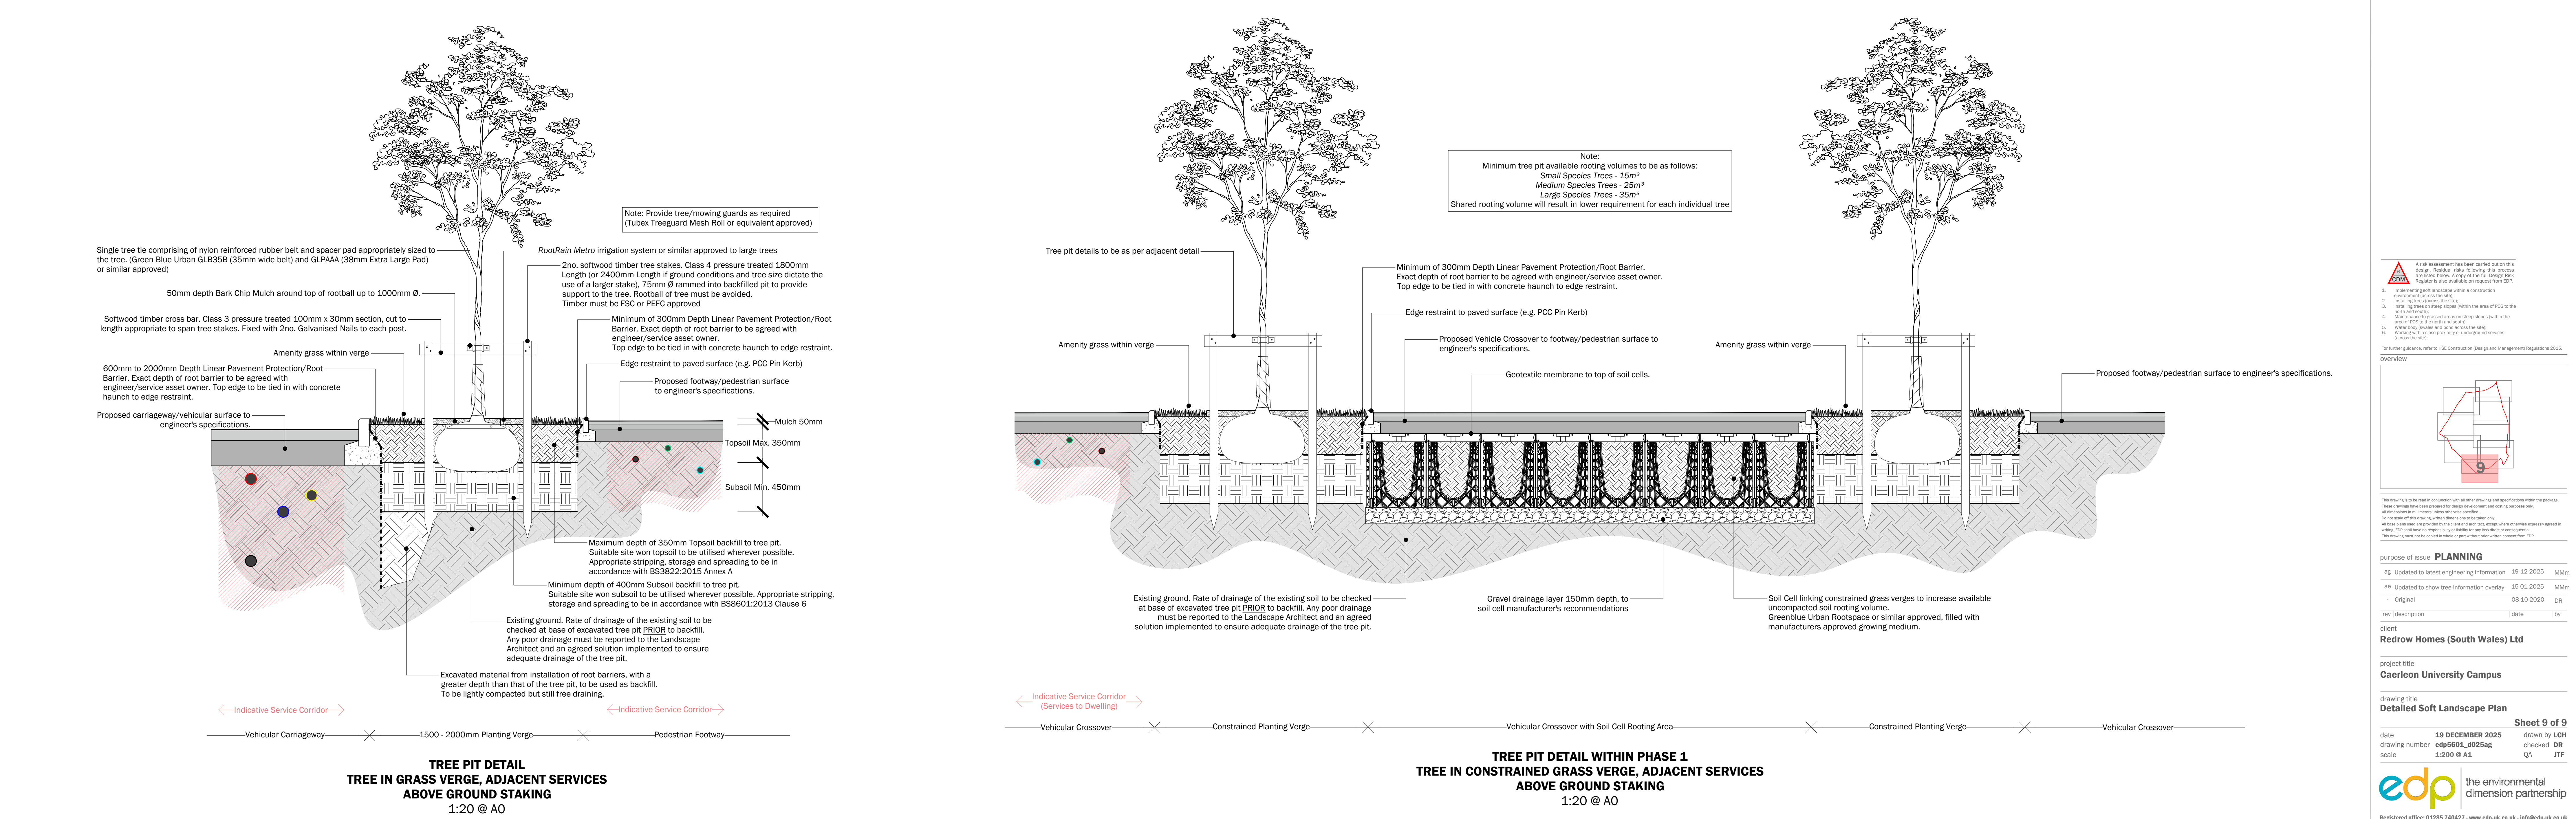

purpose of issue PLANNING

RE Updated to latest engineering information 19-12-2025 MMm

RE Updated to show tree information overlay 15-01-2025 MMm

Original 08-10-2020 DR

rev description date by

client
Redrow Homes (South Wales) Ltd

project title
Caerleon University Campus

drawing title
Detailed Soft Landscape Plan

date 19 DECEMBER 2025 drawn by LDR
drawing number edp5601_0025ag checked DR
scale 1:200 @ A1 QA JTF

Sheet 9 of 9

edp the environmental dimension partnership

Registered office: 01285 740421 www.edp-uk.co.uk info@edp-uk.co.uk



the environmental
dimension partnership

CARDIFF
02921 671900

CHELTENHAM
01242 903110

CIRENCESTER
01285 740427

info@edp-uk.co.uk
www.edp-uk.co.uk

The Environmental Dimension Partnership Ltd. Registered as a Limited Company in England and Wales. Company No. 09102431. Registered Office: Quarry Barn, Elkstone Studios, Elkstone, Gloucestershire GL53 9PQ



**URBAN
DESIGN
GROUP** REGISTERED
PRACTICE



**IEMA
CORPORATE
PARTNER**

**Landscape
Institute**
Registered practice