
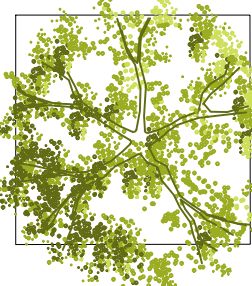
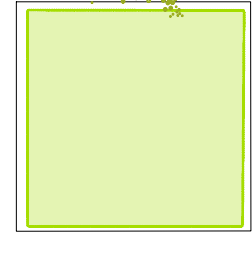
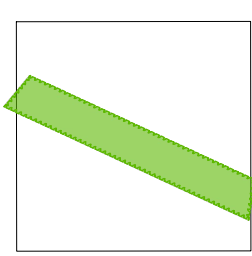
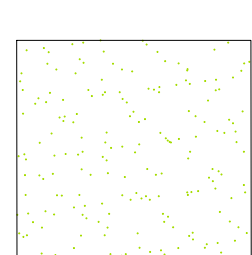
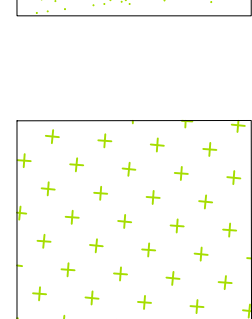
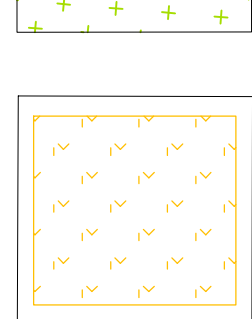
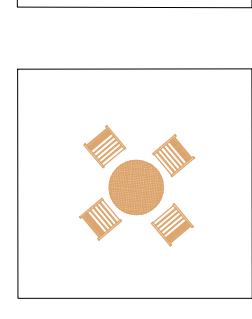
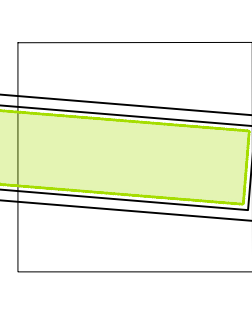
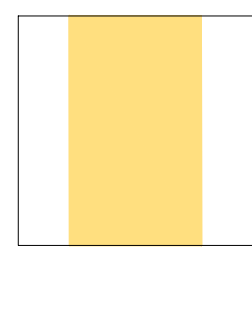
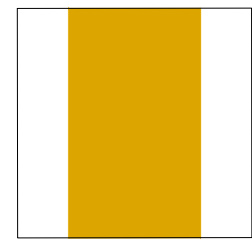


Landscape Key

-  Tree planting
-  Shrub planting
-  Hedge planting
-  Grassed areas (close mown)
-  Wildflower and grass seed mix
EM2 Standard General Purpose Meadow Mixture
supplied by Emorsgate Seeds (or equal approved)
-  Flowering Lawn Mixture
EL1 Flowering Lawn Mixture supplied by Emorsgate
Seeds (or equal approved)
-  Outdoor amenity spaces /
meeting rooms
-  Raised edible planting
beds
-  Amenity Space - crushed
stone surface-self binding
gravel (as engineers details
or equal approved)
-  Retaining Wall (as engineers
details)

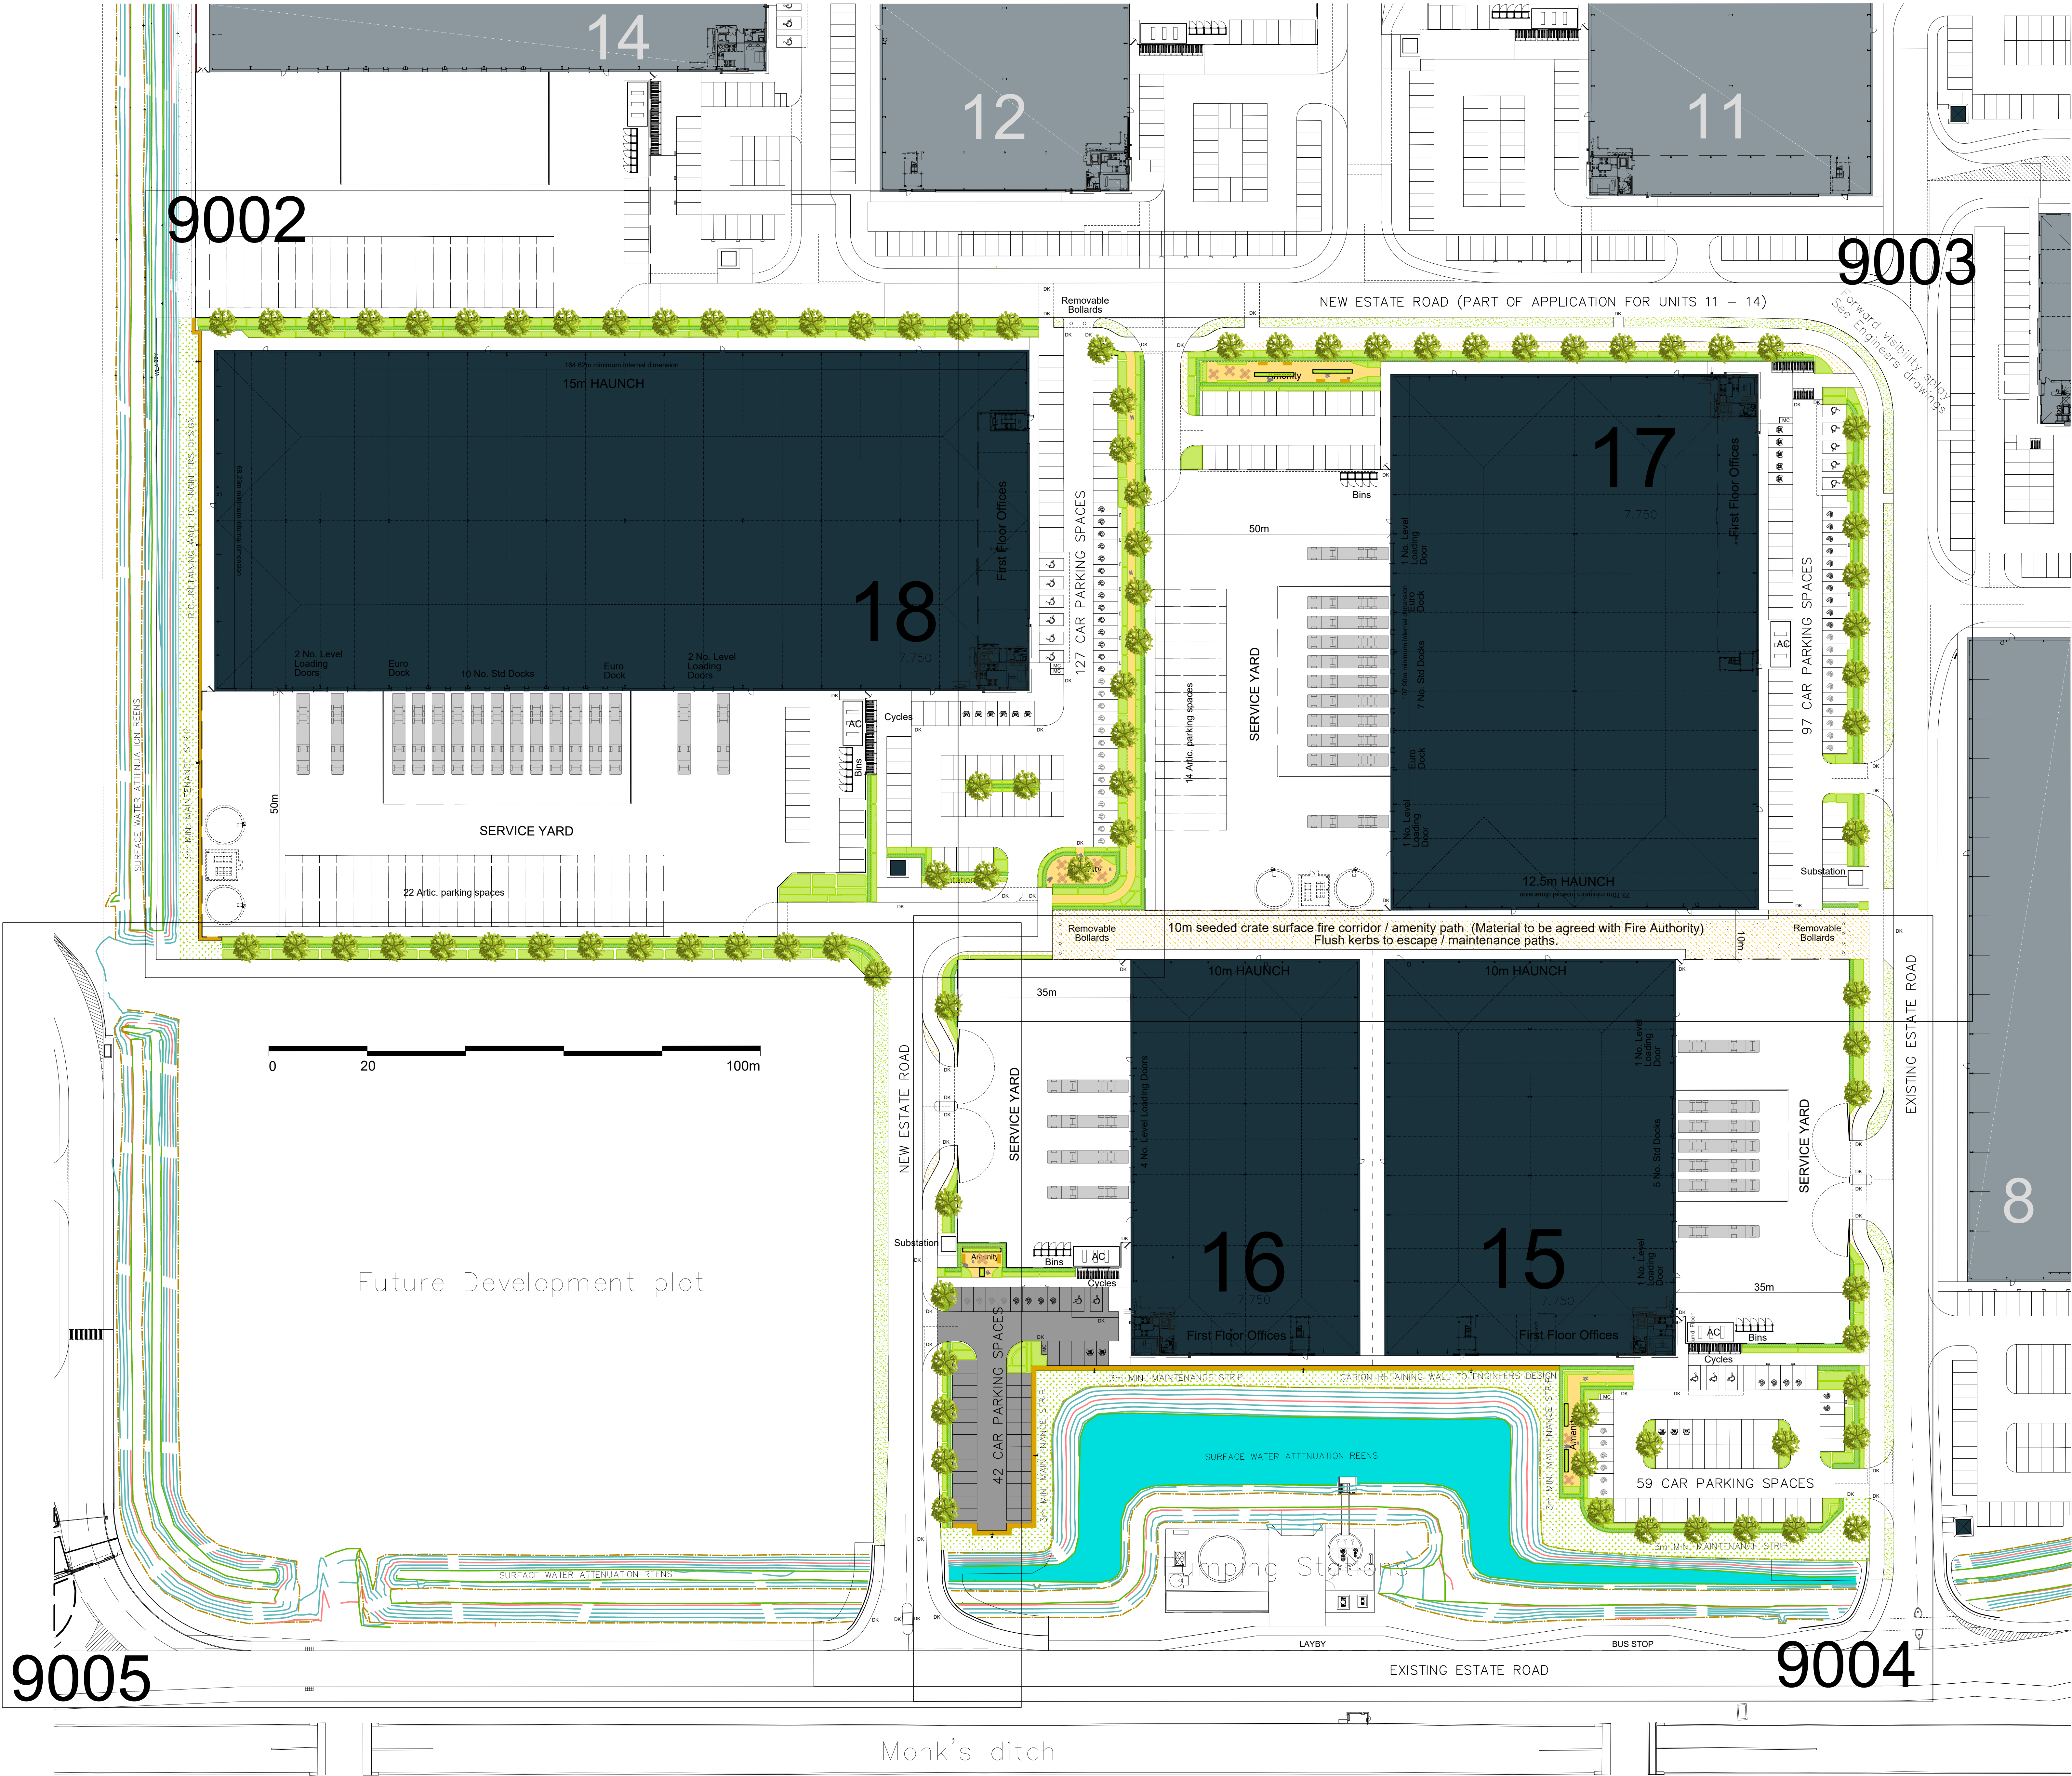


© 2023 RPS

- Notes
- This drawing has been prepared in accordance with the scope of RPS's appointment with its client and is subject to the terms and conditions of that appointment. RPS accepts no liability for any use of this document other than by its client and only for the purposes for which it was prepared and provided.
 - If received electronically it is the recipient's responsibility to print to correct scale. Only written dimensions should be used.
 - This drawing should be read in conjunction with all other relevant drawings and specifications.

Place relevant scale bar here

Safety, Health & Environment Information		
In addition to the hazards / risks normally associated with the types of work detailed on this drawing take note below. It is assumed that all works on this drawing will be carried out by a competent contractor, working, where appropriate, to an appropriate method statement.		
Construction risks	Maintenance/Cleaning risks	Demolition/Adaption risks

Rev	Description	By	CHK	Date
P01	First Issue	MM	DB	26.02.25

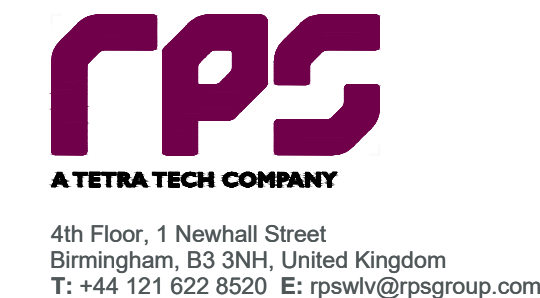

Project Indurent Park, Newport Phase 6B

Title Detailed Soft Landscape Plan GA

Status	Scale	Date Created
Planning	1:500 @A0	Feb 2025
Task Team Manager	Information Author	Task Information Manager
DB	MM	DB
Document Number		
5124-RPS-XX-EX-DR-L-9001		
Project Code - Originator - Zone - Level - Type - Risk - Drawing Number		
RPS Project Number		
794-PLN-LAN-5124		
Suitability		Revision
S3		P01
rpsgroup.com		