


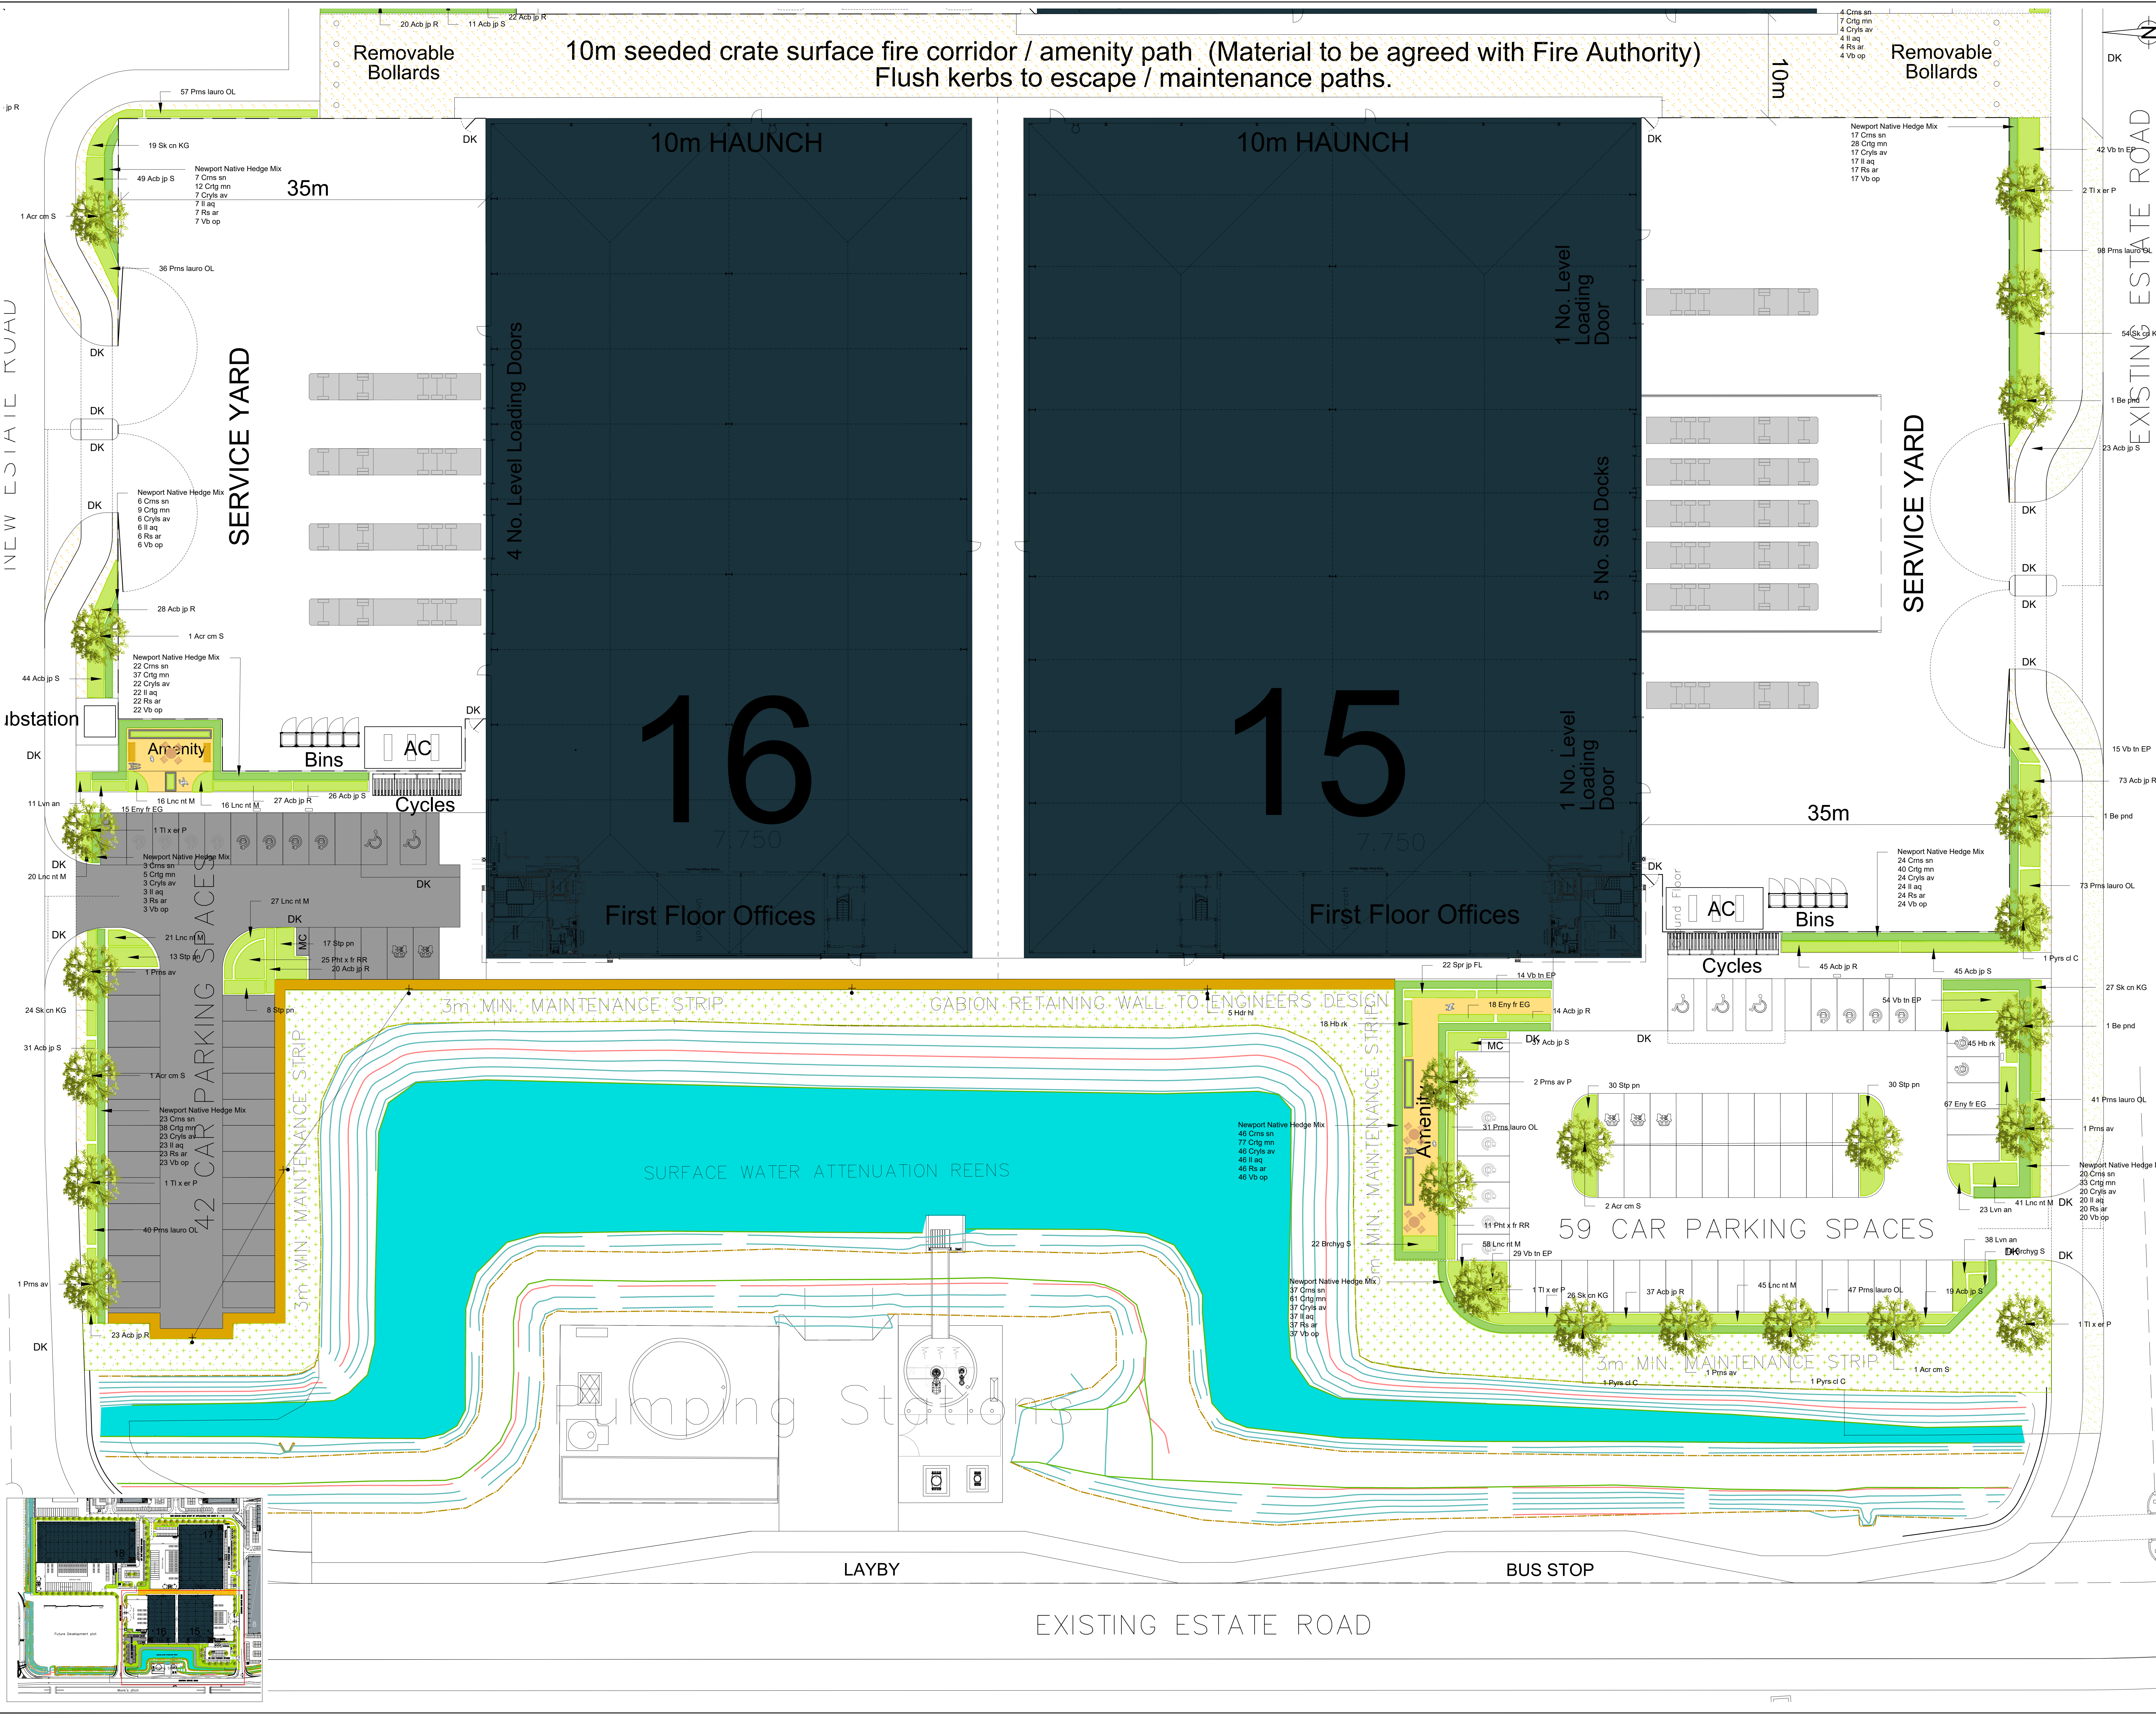

© 2023 RPS

Notes

- This drawing has been prepared in accordance with the scope of RPS's appointment with its client and is subject to the terms and conditions of that appointment. RPS accepts no liability for any use of this document other than by its client and only for the purposes for which it was prepared and provided.
- If received electronically it is the recipient's responsibility to print to correct scale. Only written dimensions should be used.
- This drawing should be read in conjunction with all other relevant drawings and specifications.

Place relevant scale bar here

Safety, Health & Environment Information

In addition to the hazards / risks normally associated with the types of work detailed on this drawing take note below. It is assumed that all works on this drawing will be carried out by a competent contractor, working, where appropriate, to an appropriate method statement.

Construction risks	Maintenance/Cleaning risks	Demolition/Adaption risks

Landscape Key

- Tree planting
- Shrub planting
- Hedge planting
- Grassed areas (close mown)
- Wildflower and grass seed mix
EM2 Standard General Purpose Meadow Mixture
(supplied by Ecovaginate Seeds or equal approved)
- Flowering Lawn Mixture
EL1 Flowering Lawn Mixture supplied by Ecovaginate
Seeds (or equal approved)
- Outdoor amenity spaces /
meeting rooms
- Raised edible planting
beds
- Amenity Space - crushed
stone surface-self binding
gravel (as engineers details
or equal approved)
- Retaining Wall (as engineers
details)

Rev	Description	By	CHK	Date
P01	First Issue	MM	DB	26.02.25

Client: **INDURENT**

Project: **Indurent Park, Newport
Phase 6B**

Title: **Detailed Soft Landscape Plan
Sheet 3 of 4**

Status	Scale	Date Created
Planning	1:200 @A0	Feb 2025

Task Team	Information	Task Information
Manager	DB	DB

Document Number: **5124-RPS-XX-EX-DR-L-9004**

Project Code - Originator - Zone - Level - Type - Risk - Drawing Number

RPS Project Number: **794-PLN-LAN-5124**

Stability: **S3**

Revision: **P01**

rpsgroup.com