


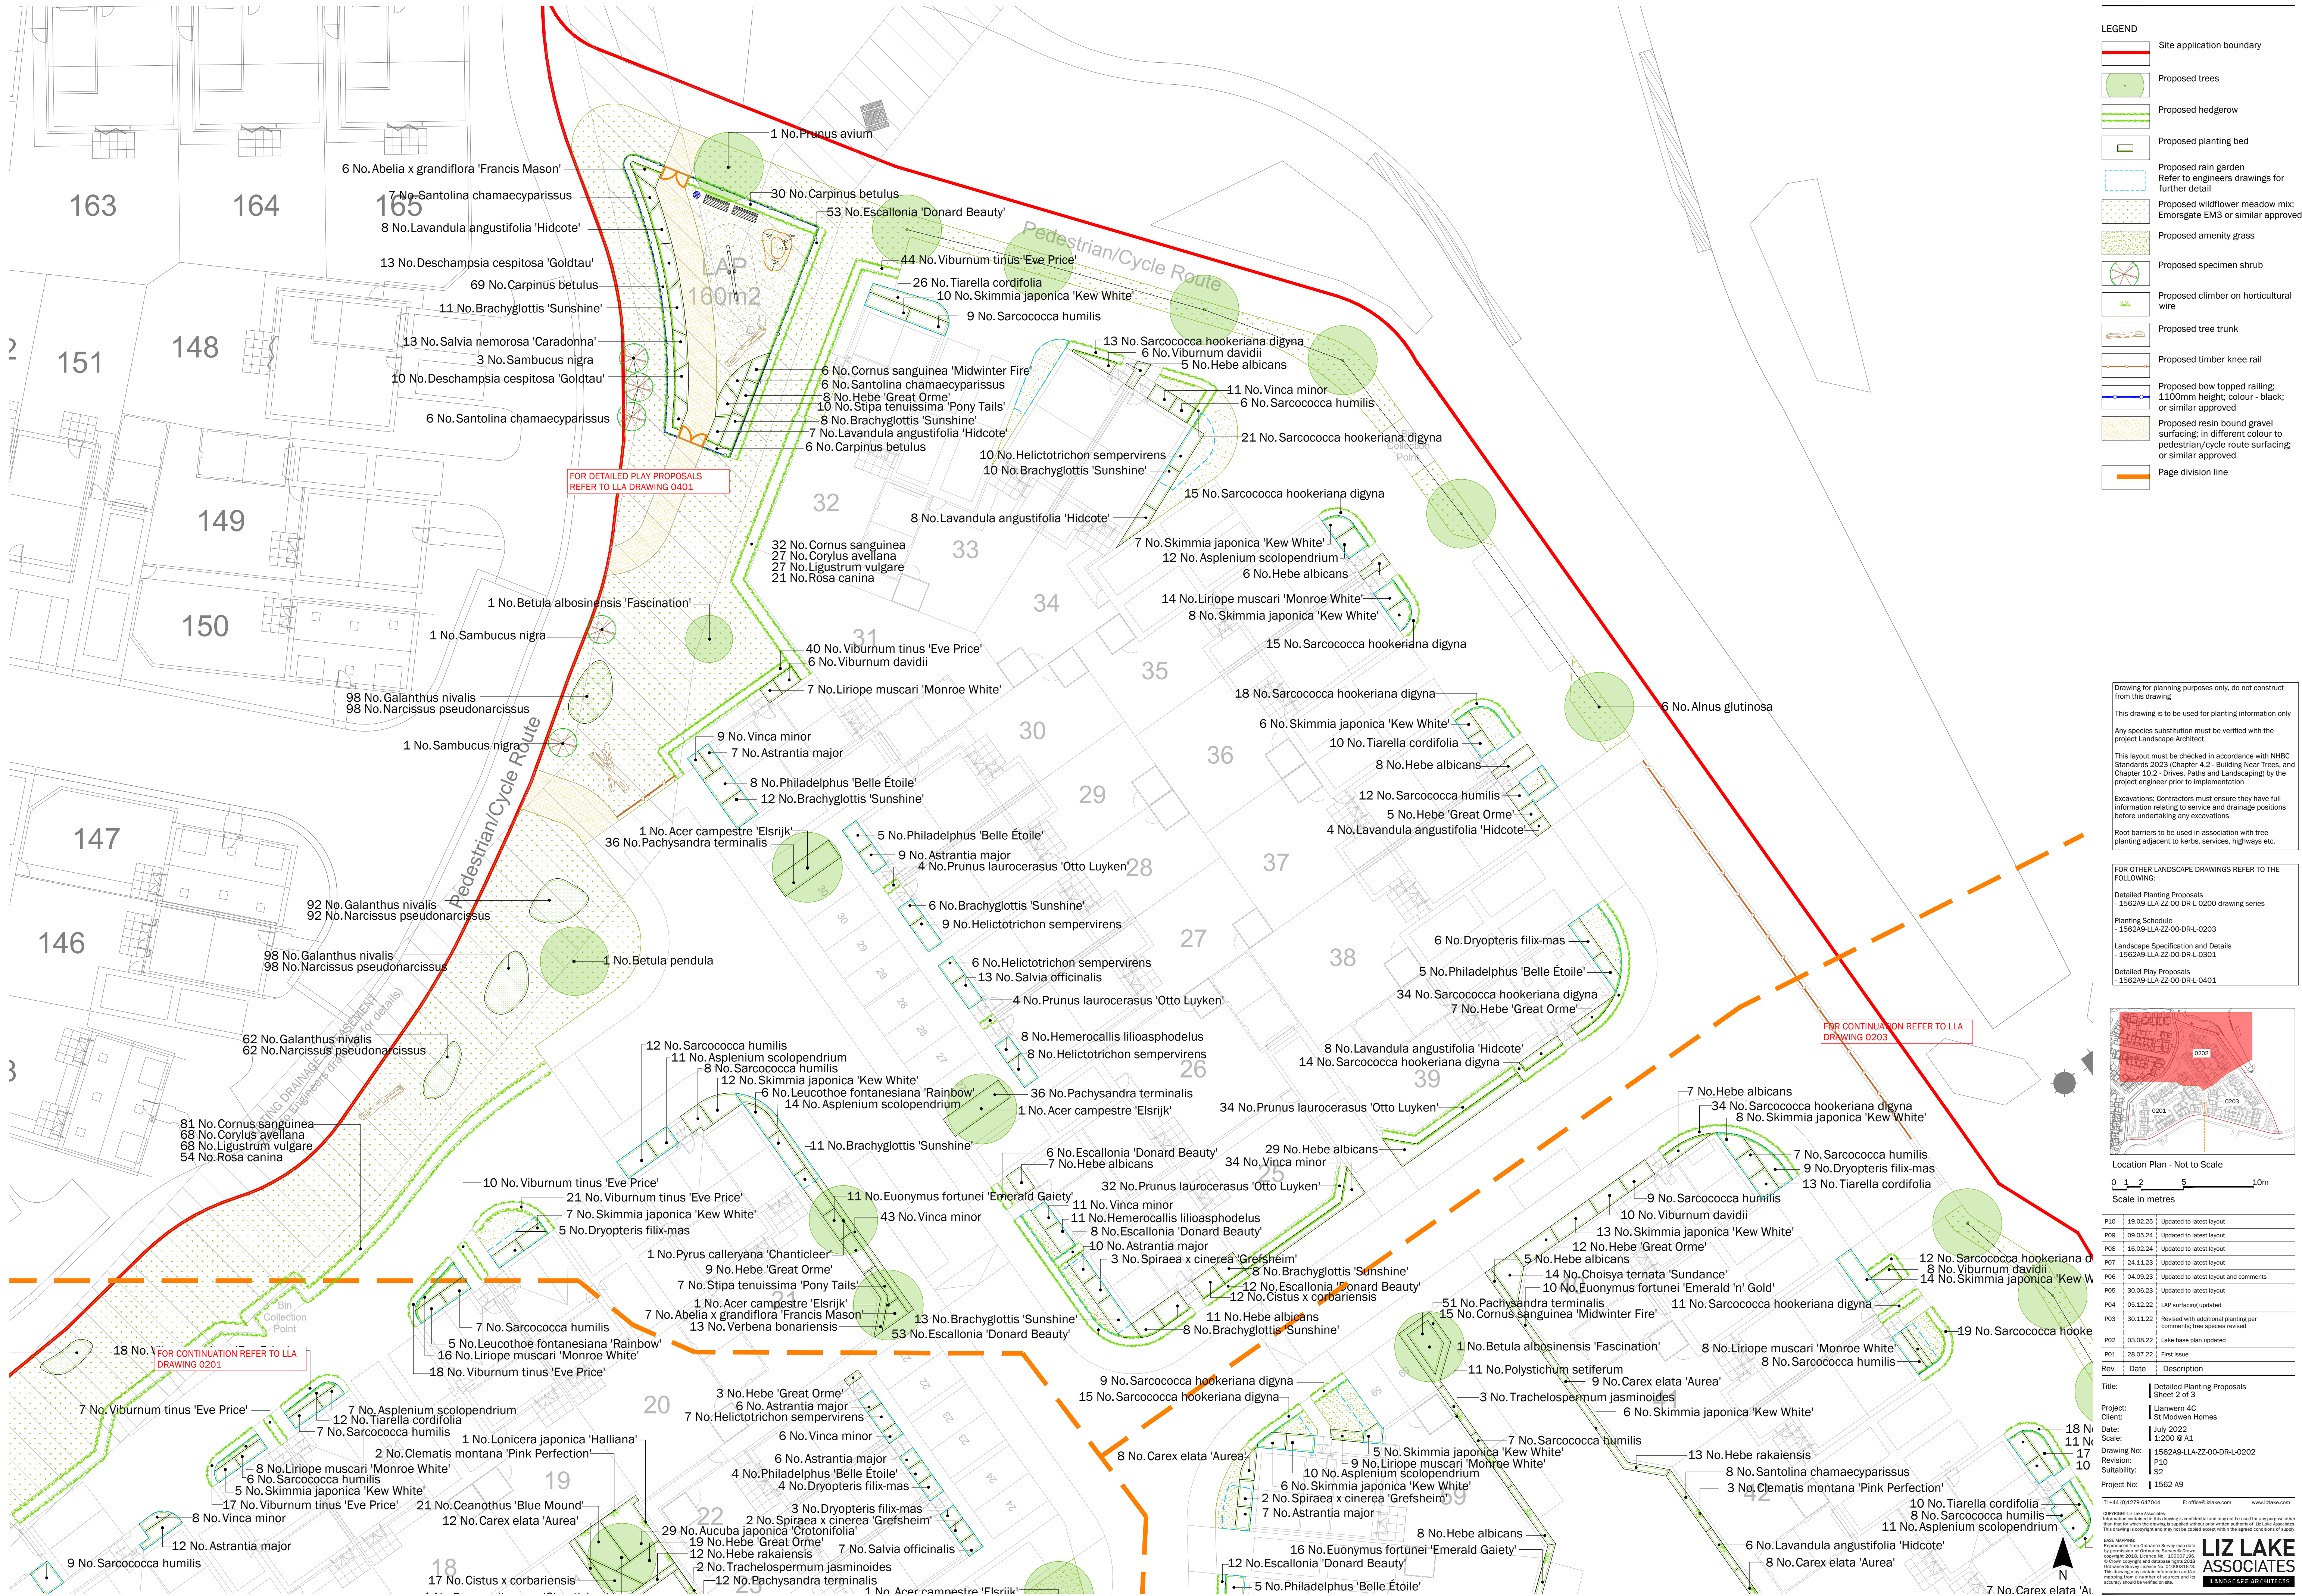

**LEGEND**

- Site application boundary
- Proposed trees
- Proposed hedgerow
- Proposed planting bed
- Proposed rain garden  
Refer to engineers drawings for further detail
- Proposed wildflower meadow mix; Emorsgate EM3 or similar approved
- Proposed amenity grass
- Proposed specimen shrub
- Proposed climber on horticultural wire
- Proposed tree trunk
- Proposed timber knee rail
- Proposed bow topped railing; 1100mm height; colour - black; or similar approved
- Proposed resin bound gravel surfacing; in different colour to pedestrian/cycle route surfacing; or similar approved
- Page division line

Drawing for planning purposes only, do not construct from this drawing

This drawing is to be used for planting information only

Any species substitution must be verified with the project Landscape Architect

This layout must be checked in accordance with NHBC Standards 2023 (Chapter 4.2 - Building Near Trees, and Chapter 10.2 - Drives, Paths and Landscaping) by the project engineer prior to implementation

Excavations: Contractors must ensure they have full information relating to service and drainage positions before undertaking any excavations

Root barriers to be used in association with tree planting adjacent to kerbs, services, highways etc.


FOR OTHER LANDSCAPE DRAWINGS REFER TO THE FOLLOWING:

Detailed Planting Proposals  
- 1562A9-LLA-ZZ-00-DR-L-0200 drawing series

Planting Schedule  
- 1562A9-LLA-ZZ-00-DR-L-0203

Landscape Specification and Details  
- 1562A9-LLA-ZZ-00-DR-L-0301

Detailed Play Proposals  
- 1562A9-LLA-ZZ-00-DR-L-0401

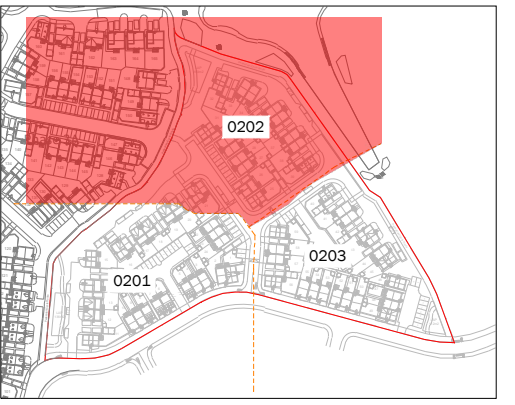

Location Plan - Not to Scale

Scale in metres

0 1 2 5 10m

|     |          |                                                                     |
|-----|----------|---------------------------------------------------------------------|
| P10 | 19.02.25 | Updated to latest layout                                            |
| P09 | 09.05.24 | Updated to latest layout                                            |
| P08 | 16.02.24 | Updated to latest layout                                            |
| P07 | 24.11.23 | Updated to latest layout                                            |
| P06 | 04.09.23 | Updated to latest layout and comments                               |
| P05 | 30.06.23 | Updated to latest layout                                            |
| P04 | 05.12.22 | LAP surfacing updated                                               |
| P03 | 30.11.22 | Revised with additional planting per comments; tree species revised |
| P02 | 03.08.22 | Lake base plan updated                                              |
| P01 | 28.07.22 | First issue                                                         |
| Rev | Date     | Description                                                         |

Title: Detailed Planting Proposals  
Sheet 2 of 3

Project: Llanwrn 4C  
St Modwen Homes

Date: July 2022  
Scale: 1:200 @ A1

Drawing No: 1562A9-LLA-ZZ-00-DR-L-0202  
Revision: P10  
Suitability: 1:2

Project No: 1562 A9

T: +44 (0)1279 647044 E: office@lizelake.com www.lizelake.com

**LIZ LAKE ASSOCIATES**  
LANDSCAPE ARCHITECTS