


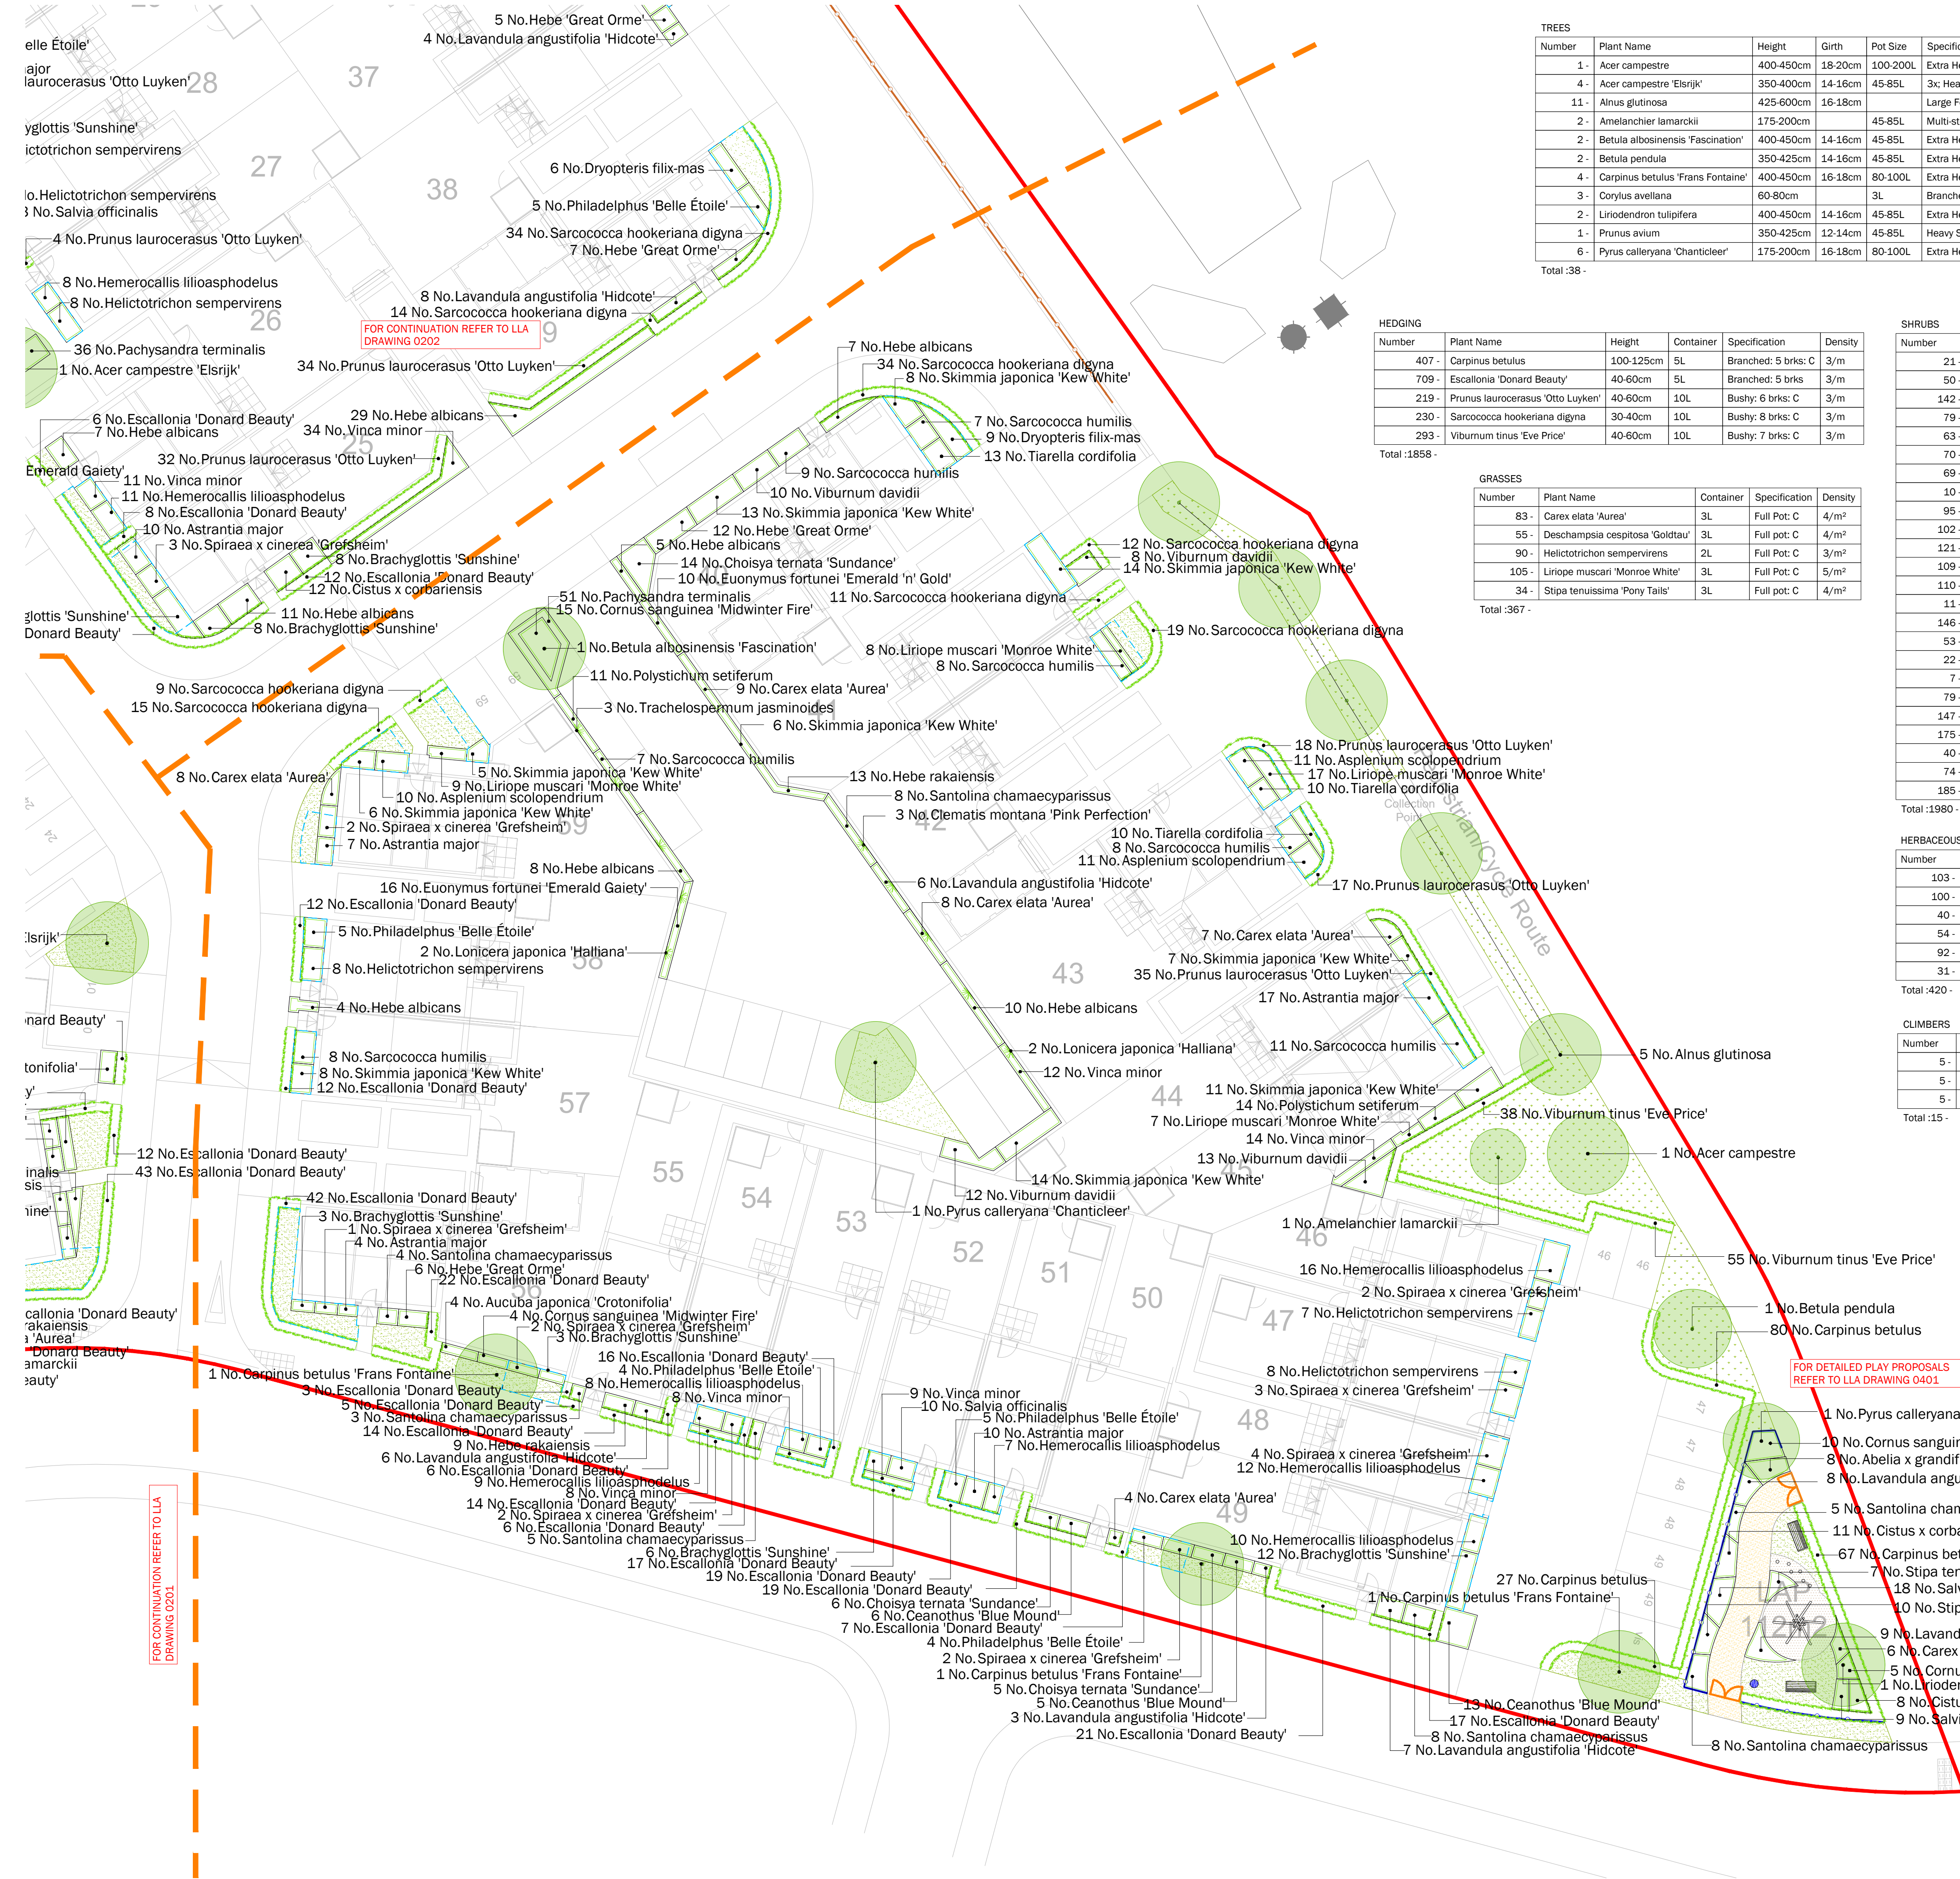

| TREES       |                                   |           |         |          |
|-------------|-----------------------------------|-----------|---------|----------|
| Number      | Plant Name                        | Height    | Girth   | Pot Size |
| 1           | Acer campestre                    | 400-450cm | 18-20cm | 100-200L |
| 4           | Acer campestre 'Elsrijk'          | 350-400cm | 14-16cm | 45-85L   |
| 11          | Alnus glutinosa                   | 425-600cm | 16-18cm |          |
| 2           | Amelanchier lamarckii             | 175-200cm |         | 45-85L   |
| 2           | Betula albosinensis 'Fascination' | 400-450cm | 14-16cm | 45-85L   |
| 2           | Betula pendula                    | 350-425cm | 14-16cm | 45-85L   |
| 4           | Carpinus betulus 'Frans Fontaine' | 400-450cm | 16-18cm | 80-100L  |
| 3           | Corylus avellana                  | 60-80cm   |         | 3L       |
| 2           | Liriodendron tulipifera           | 400-450cm | 14-16cm | 45-85L   |
| 1           | Prunus avium                      | 350-425cm | 12-14cm | 45-85L   |
| 6           | Pyrus calleryana 'Chanticleer'    | 175-200cm | 16-18cm | 80-100L  |
| Total :38 - |                                   |           |         |          |

| HEDGING       |                                   |           |           |                     |
|---------------|-----------------------------------|-----------|-----------|---------------------|
| Number        | Plant Name                        | Height    | Container | Specification       |
| 407           | Carpinus betulus                  | 100-125cm | 5L        | Branched: 5 brks: C |
| 709           | Escallonia 'Donard Beauty'        | 40-60cm   | 5L        | Branched: 5 brks    |
| 219           | Prunus laurocerasus 'Otto Luyken' | 40-60cm   | 10L       | Bushy: 6 brks: C    |
| 230           | Sarcococca hookeriana digyna      | 30-40cm   | 10L       | Bushy: 8 brks: C    |
| 293           | Viburnum tinus 'Eve Price'        | 40-60cm   | 10L       | Bushy: 7 brks: C    |
| Total :1858 - |                                   |           |           |                     |

| GRASSES      |                                 |           |               |         |
|--------------|---------------------------------|-----------|---------------|---------|
| Number       | Plant Name                      | Container | Specification | Density |
| 83           | Carex elata 'Aurea'             | 3L        | Full Pot: C   | 4/m²    |
| 55           | Deschampsia cespitosa 'Goldtau' | 3L        | Full pot: C   | 4/m²    |
| 90           | Helictotrichon sempervirens     | 2L        | Full Pot: C   | 3/m²    |
| 105          | Liriope muscari 'Monroe White'  | 3L        | Full Pot: C   | 5/m²    |
| 34           | Stipa tenuissima 'Pony Tails'   | 3L        | Full pot: C   | 4/m²    |
| Total :367 - |                                 |           |               |         |

| SHRUBS        |                                                 |         |           |                           |
|---------------|-------------------------------------------------|---------|-----------|---------------------------|
| Number        | Plant Name                                      | Height  | Container | Specification             |
| 21            | Abelia x grandiflora 'Francis Mason'            | 40-60cm | 10L       | Bushy: 5 brks: C          |
| 50            | Aucuba japonica 'Crotonifolia'                  | 40-60cm | 5L        | Bushy: 3 brks: C          |
| 142           | Brachyglottis 'Sunshine'                        | 40-60cm | 10L       | Branched: 8 brks: C       |
| 79            | Ceanothus 'Blue Mound'                          |         | 5L        | Bushy: 6 brks: C          |
| 63            | Choisya ternata 'Sundance'                      | 40-60cm | 5L        | Bushy: 5 brks: C          |
| 70            | Cistus x corbariensis                           | 40-60cm | 5-7.5L    | Bushy: 6 brks: C          |
| 69            | Cornus sanguinea 'Midwinter Fire'               | 60-80cm | 5L        | Branched: 4 brks: C       |
| 10            | Euonymus fortunei 'Emerald 'n' Gold'            | 25-30cm | 5-7.5L    | Bushy: 9 brks: C          |
| 95            | Euonymus fortunei 'Emerald Gaiety'              | 25-30cm | 5-7.5L    | Bushy: 9 brks: C          |
| 102           | Hebe 'Great Orme'                               | 30-40cm | 5L        | Bushy: 5 brks: C          |
| 121           | Hebe albicans                                   |         | 10L       | Bushy: 9 brks: C          |
| 109           | Hebe rakaiensis                                 |         | 10L       | Bushy: 9 brks: C          |
| 110           | Lavandula angustifolia 'Hidcote'                | 30-40cm | 10L       | Bushy: 9 brks: C          |
| 11            | Leucothoe fontanesiana 'Rainbow'                | 40-60cm | 10L       | Bushy: 7 brks: C          |
| 146           | Pachysandra terminalis                          |         | 2L        | Several Shoots: 7 brks: C |
| 53            | Philadelphus 'Belle Étoile'                     | 40-60cm | 5-7.5L    | Branched: 5 brks: C       |
| 22            | Rosmarinus officinalis 'Miss Jessopp's Upright' | 30-40cm | 5L        | Bushy: 5 brks: C          |
| 7             | Sambucus nigra                                  | 40-60cm | 2L        | Branched: 3 brks: C       |
| 79            | Santolina chamaecyparissus                      | 30-40cm | 10L       | Bushy: 9 brks: C          |
| 147           | Sarcococca humilis                              | 25-30cm | 7.5L      | Bushy: 7 brks: C          |
| 175           | Skimmia japonica 'Kew White'                    | 40-60cm | 10L       | Bushy: 5 brks: C          |
| 40            | Spiraea x cinerea 'Grefsheim'                   | 60-80cm | 10L       | Branched: 7 brks: C       |
| 74            | Viburnum davidii                                | 30-40cm | 10L       | Bushy: 5 brks: C          |
| 185           | Vinca minor                                     |         | 5L        | Several Shoots: 5 brks: C |
| Total :1980 - |                                                 |         |           |                           |

| HERBACEOUS   |                              |           |               |         |
|--------------|------------------------------|-----------|---------------|---------|
| Number       | Plant Name                   | Container | Specification | Density |
| 103          | Astrantia major              | 2L        | Full Pot: C   | 4/m²    |
| 100          | Hemerocallis lilioasphodelus | 2L        | Full Pot: C   | 4/m²    |
| 40           | Salvia nemorosa 'Caradonna'  | 3L        | Full pot: C   | 5/m²    |
| 54           | Salvia officinalis           | 2L        | Full Pot: C   | 5/m²    |
| 92           | Tiarella cordifolia          | 2L        | Full Pot: C   | 5/m²    |
| 31           | Verberna bonariensis         | 3L        | Full pot: C   | 5/m²    |
| Total :420 - |                              |           |               |         |

| CLIMBERS    |                                    |           |           |                                 |
|-------------|------------------------------------|-----------|-----------|---------------------------------|
| Number      | Plant Name                         | Height    | Container | Specification                   |
| 5           | Clematis montana 'Pink Perfection' | 175-200cm | 10L       | Caned: several shoots: 5 breaks |
| 5           | Lonicera japonica 'Halliana'       | 175-200cm | 10L       | Caned: several shoots: 5 breaks |
| 5           | Trachelospermum jasminoides        | 175-200cm | 10L       | Caned: several shoots: 5 breaks |
| Total :15 - |                                    |           |           |                                 |

| BULBS         |                           |               |         |
|---------------|---------------------------|---------------|---------|
| Number        | Plant Name                | Specification | Density |
| 539           | Galanthus nivalis         | Grade 5/6     | 10/m²   |
| 539           | Narcissus pseudonarcissus | Grade 5/6     | 10/m²   |
| Total :1078 - |                           |               |         |

| FERNS        |                         |           |               |
|--------------|-------------------------|-----------|---------------|
| Number       | Plant Name              | Container | Specification |
| 76           | Asplenium scolopendrium | 1.5-2L    | Full Pot: C   |
| 27           | Dryopteris filix-mas    | 1.5-2L    | Full Pot: C   |
| 54           | Polystichum setiferum   | 3L        | Full Pot: C   |
| Total :157 - |                         |           |               |

**LEGEND**

- Site application boundary
- Proposed trees
- Proposed hedgerow
- Proposed planting bed
- Proposed rain garden
- Proposed wildflower meadow mix; Emorsgate EM3 or similar approved
- Proposed amenity grass
- Proposed specimen shrub
- Proposed climber on horticultural wire
- Proposed timber knee rail
- Proposed bow topped railing; 1100mm height; colour - black; or similar approved
- Proposed resin bound gravel surfacing; in different colour to pedestrian/bicycle route surfacing; or similar approved
- Page division line

Drawing for planning purposes only, do not construct from this drawing

This drawing is to be used for planting information only

Any species substitution must be verified with the project Landscape Architect

This layout must be checked in accordance with NHC Standards 2023 (Chapter 4.2 - Building Near Trees, and Chapter 10.2 - Drives, Paths and Landscaping) by the project engineer prior to implementation

Excavations: Contractors must ensure they have full information relating to service and drainage positions before undertaking any excavations

Root barriers to be used in association with tree planting adjacent to kerbs, services, highways etc.


FOR OTHER LANDSCAPE DRAWINGS REFER TO THE FOLLOWING:

Detailed Planting Proposals  
- 1562A9-LLA-ZZ-00-DR-L-0200 drawing series

Planting Schedule  
- 1562A9-LLA-ZZ-00-DR-L-0203

Landscape Specification and Details  
- 1562A9-LLA-ZZ-00-DR-L-0301

Detailed Play Proposals  
- 1562A9-LLA-ZZ-00-DR-L-0401

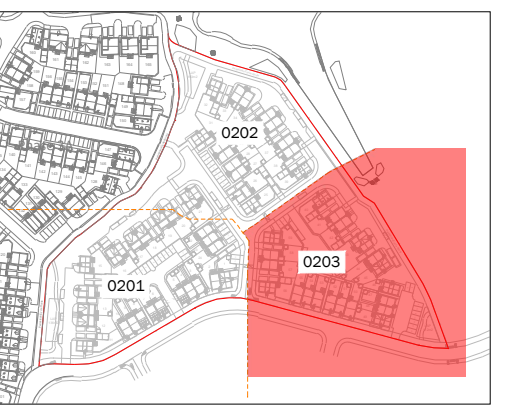

Location Plan - Not to Scale

0 1 2 5 10m

Scale in metres

FOR DETAILED PLAY PROPOSALS  
REFER TO LLA DRAWING 0401

FOR CONTINUATION REFER TO LLA  
DRAWING 0202

|     |          |                                                                                 |
|-----|----------|---------------------------------------------------------------------------------|
| P12 | 19.02.25 | Updated to latest layout                                                        |
| P11 | 09.05.24 | Updated to latest layout                                                        |
| P10 | 01.03.24 | Updated to latest layout                                                        |
| P09 | 21.02.24 | Revised to latest comments                                                      |
| P08 | 16.02.24 | Updated to latest layout                                                        |
| P07 | 24.11.23 | Updated to latest layout                                                        |
| P06 | 04.09.23 | Updated to latest layout and comments                                           |
| P05 | 30.06.23 | Updated to latest layout                                                        |
| P04 | 05.12.22 | LAP surfacing updated                                                           |
| P03 | 30.11.22 | Revised with additional planting per comments; planting schedule moved to sheet |
| P02 | 03.08.22 | Lake base plan updated; LAP revised                                             |
| P01 | 28.07.22 | First issue                                                                     |
| Rev | Date     | Description                                                                     |

Title: Detailed Planting Proposals  
Sheet 3 of 3

Project: Llanwrn 4C  
Client: St Modwen Homes

Date: July 2022  
Scale: 1:200 @ A1

Drawing No: 1562A9-LLA-ZZ-00-DR-L-0203  
Revision: P12  
Suitability: S2

Project No: 1562 A9

T: +44 (0)1279 647044 E: office@lize.co.uk www.lize.co.uk

COPYRIGHT Liz Lake Associates  
Information contained in this drawing is confidential and may not be used for any purpose other than that for which the drawing is prepared without the written authority of Liz Lake Associates.  
This drawing is copyright and may not be copied except within the agreed conditions of supply.

SITE MAPPING  
Revised from Ordnance Survey map data to permission of Ordnance Survey © Crown copyright 2018, License No. 100001286  
Ordnance Survey Licence No. 100001286  
This drawing contains information and/or mapping from a number of sources and its accuracy should be verified on site.

**LIZ LAKE ASSOCIATES**  
LANDSCAPE ARCHITECTS