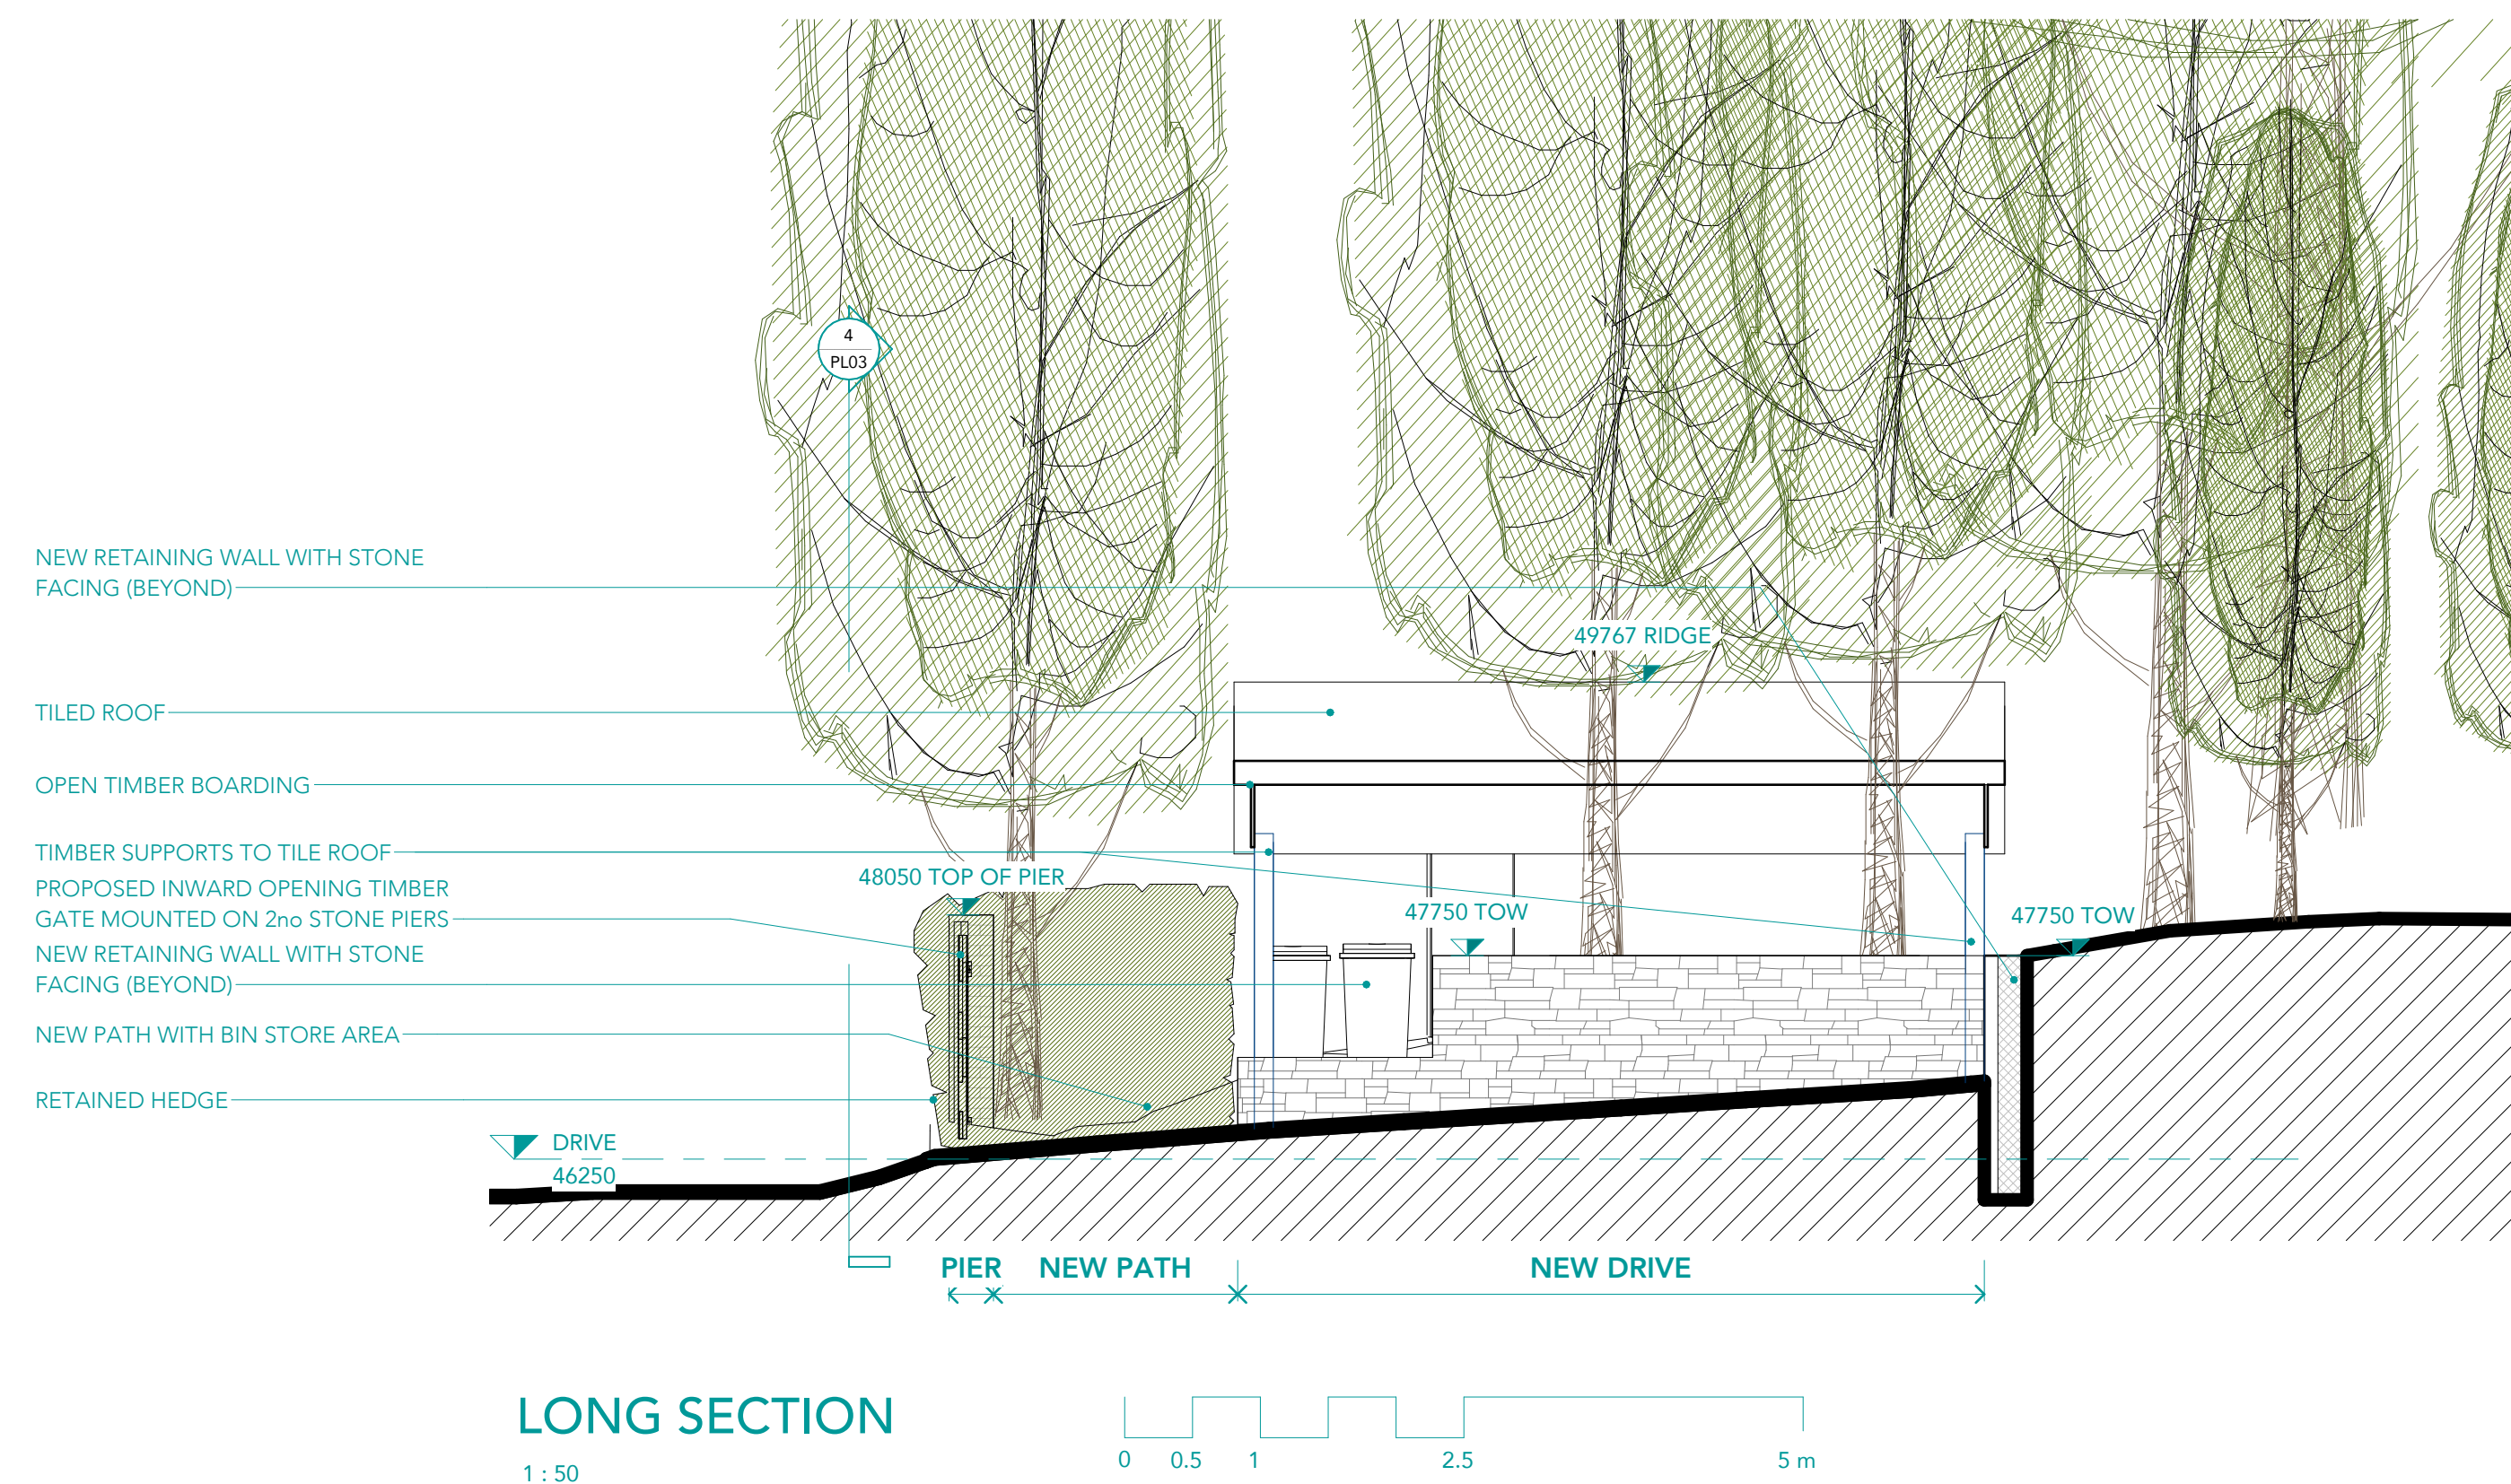
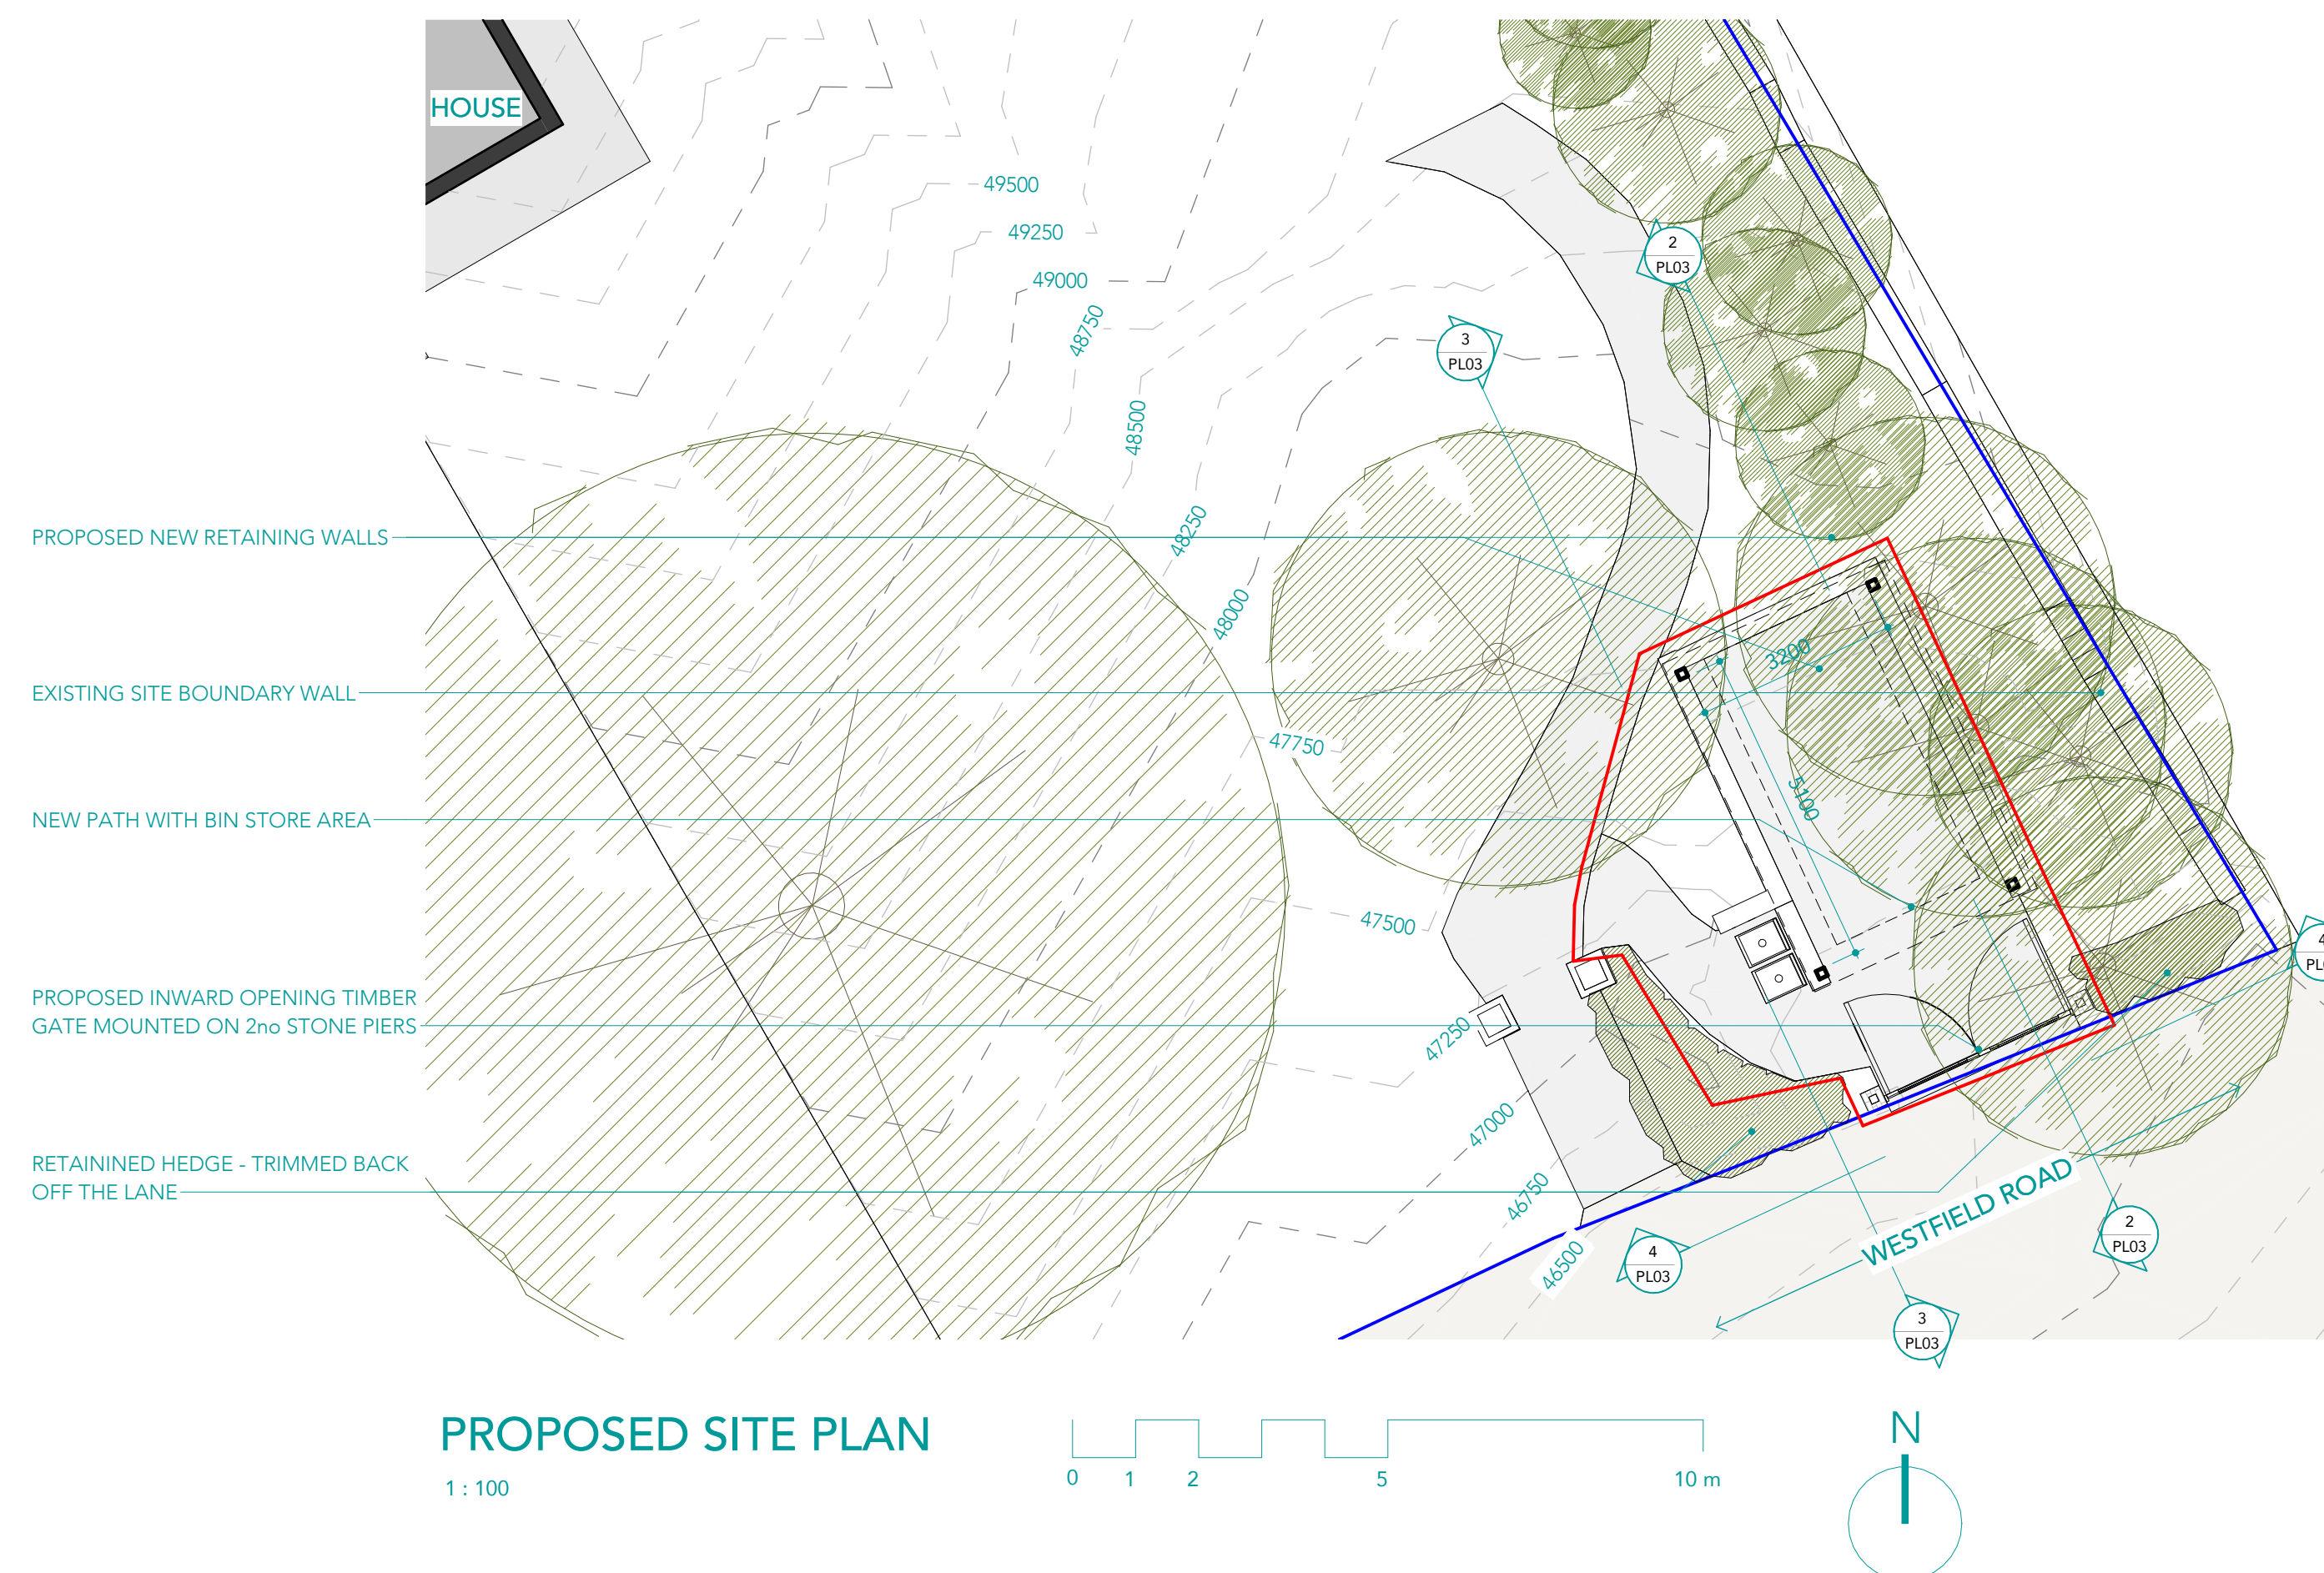


theLAURELS pool

11 Westfield Road
Newport NP20 4ND

MR. M. SHERVINGTON
11 Westfield Road
Newport NP20 4ND

[illegible]

North

**PROPOSED DRIVE WITH
OPEN CANOPY**

A

sheet no.

rev.