

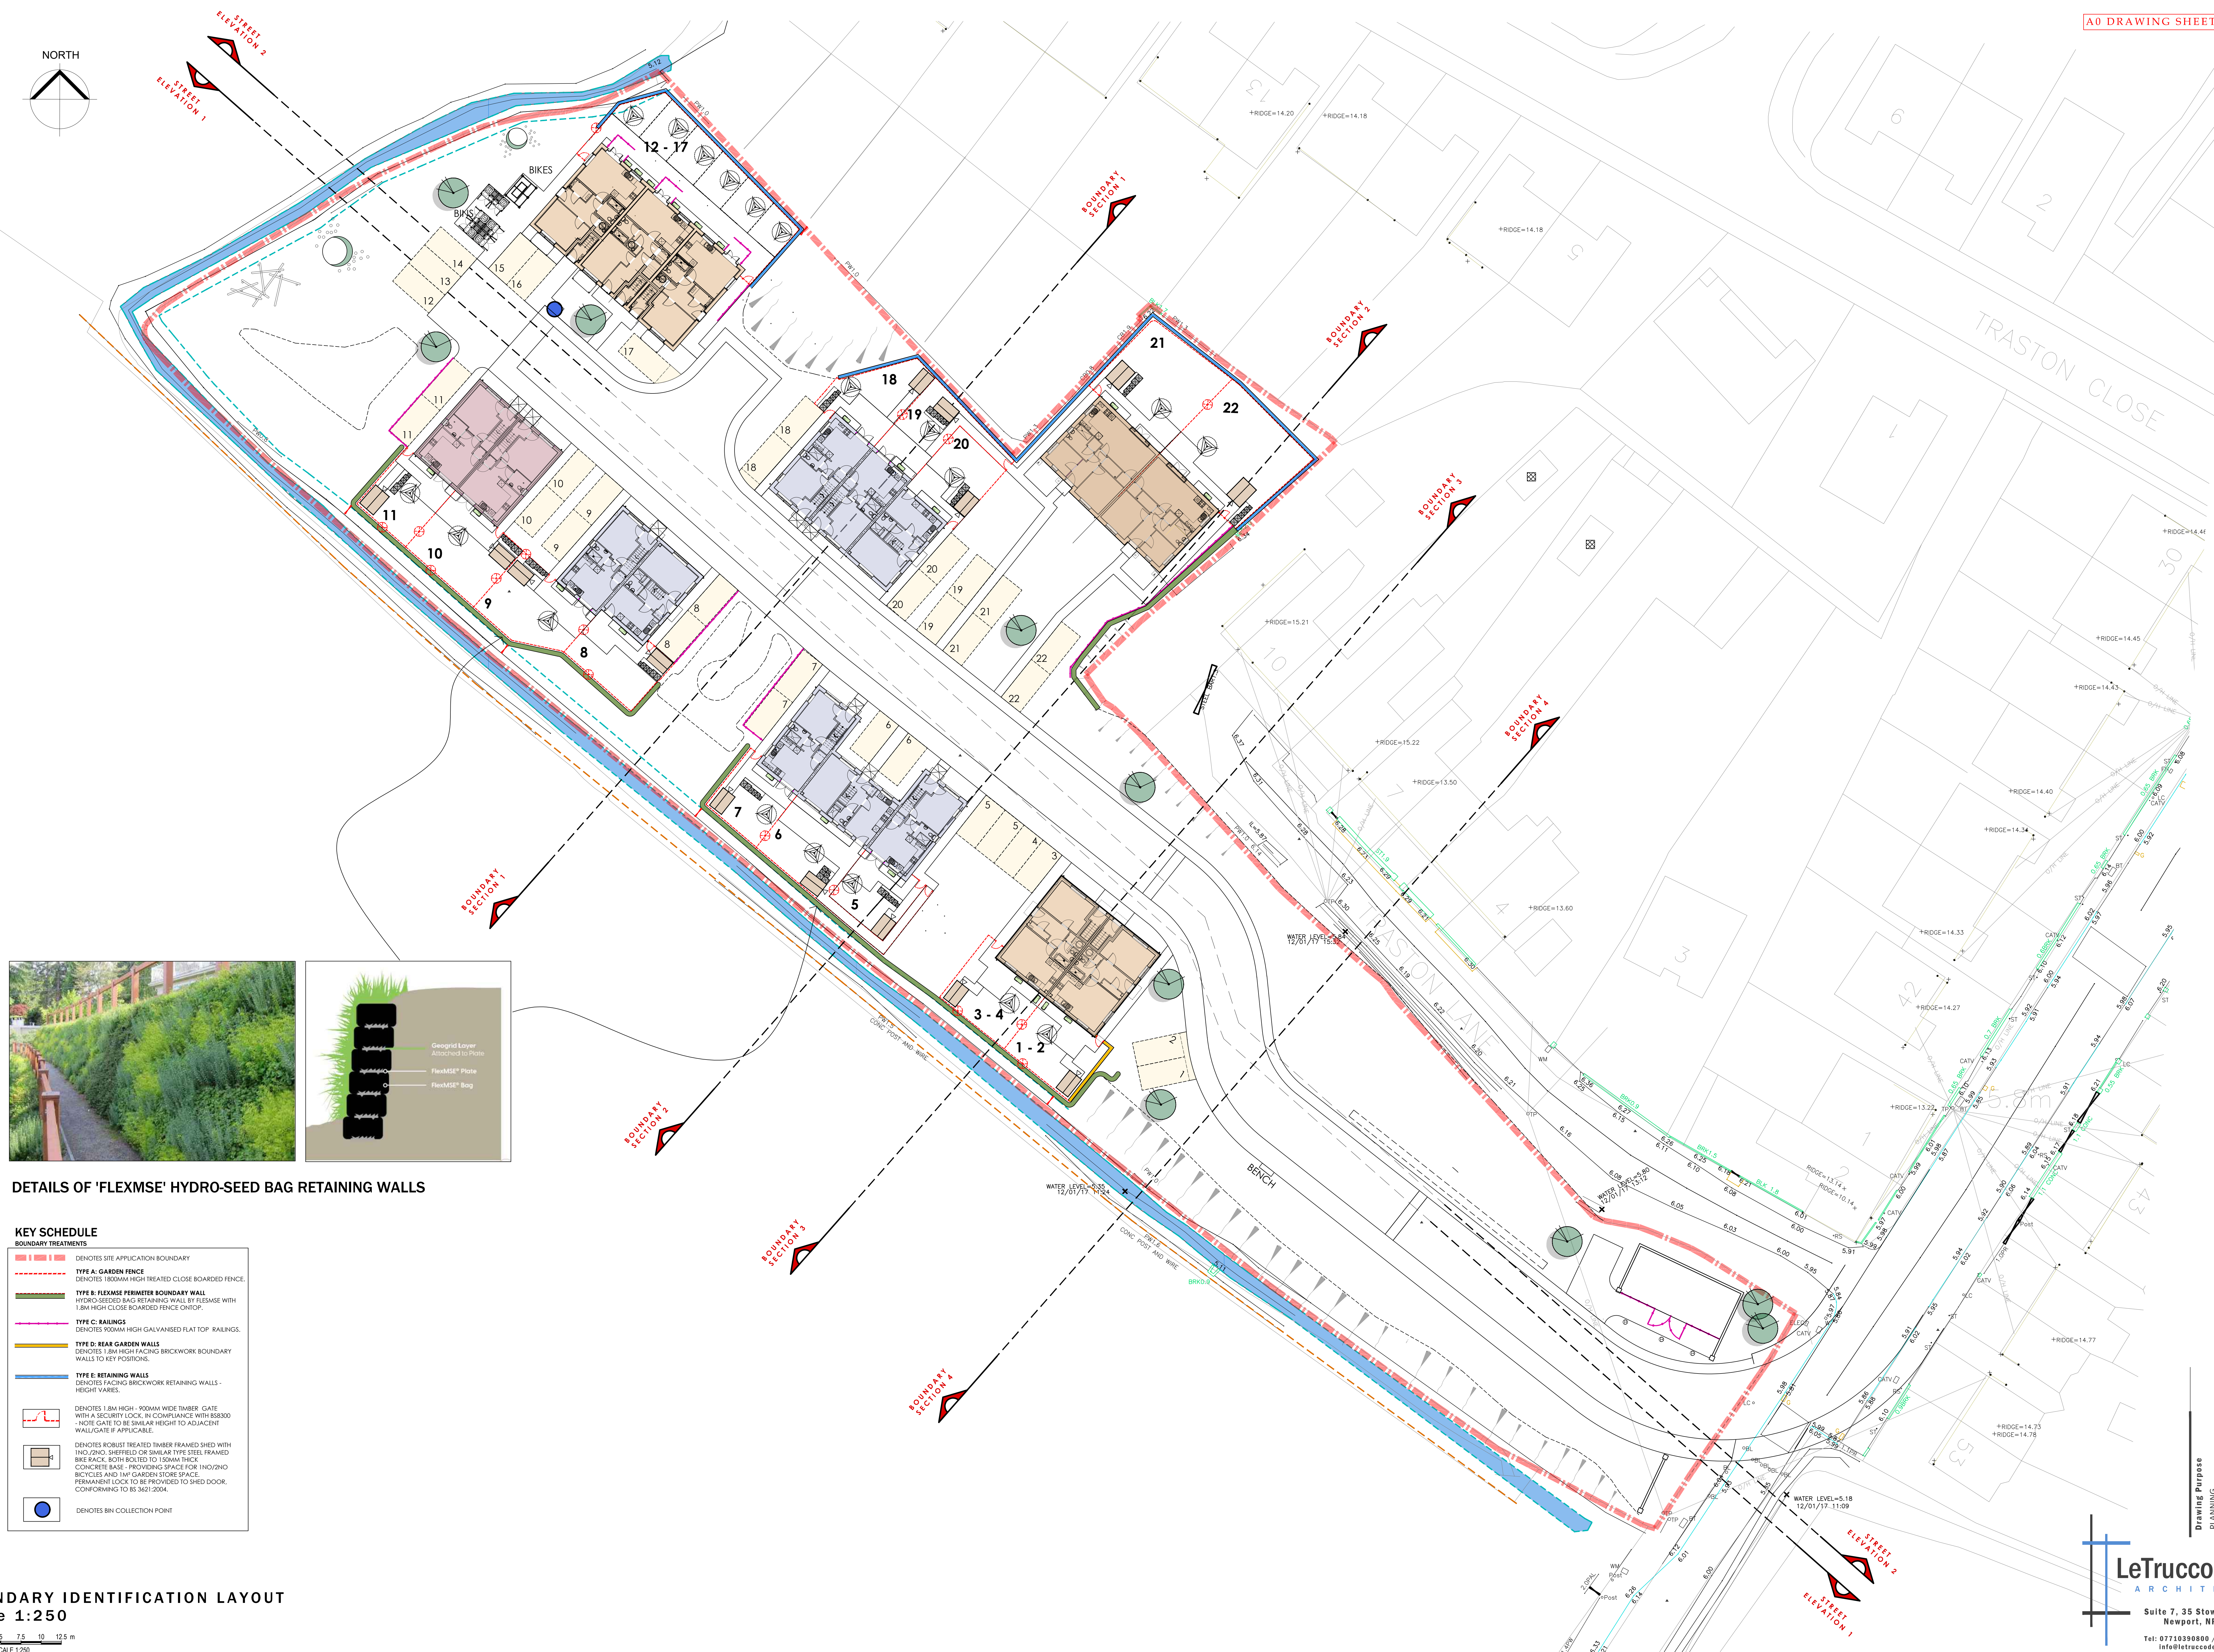


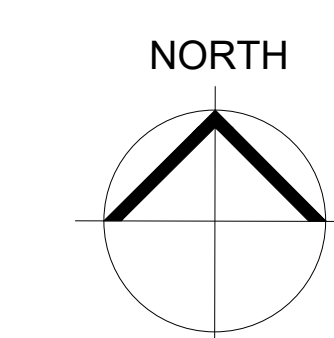

DETAILS OF 'FLEXMSE' HYDRO-SEED BAG RETAINING WALLS

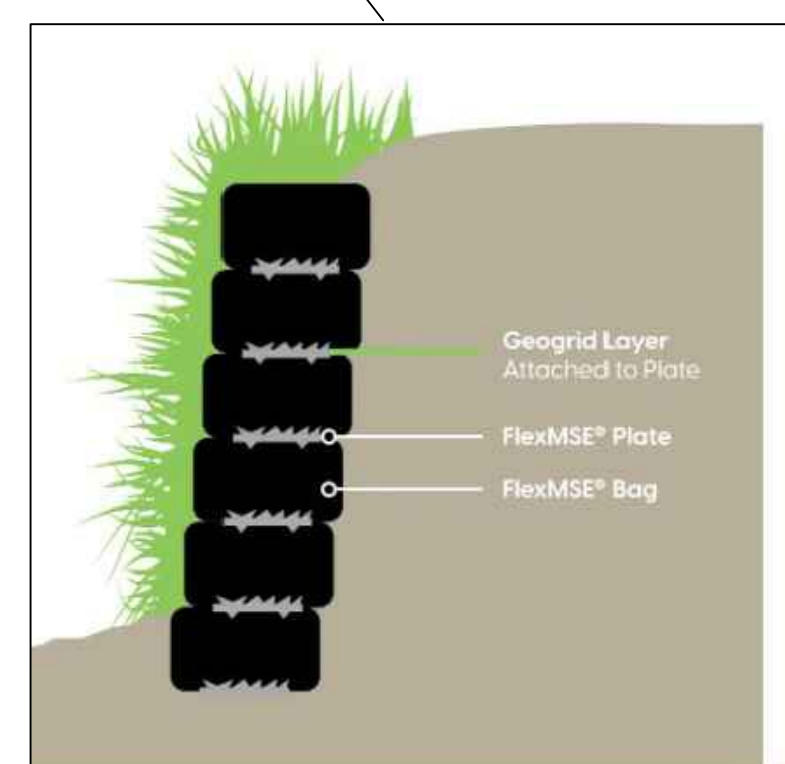

KEY SCHEDULE

BOUNDARY TREATMENTS

- 
- DENOTES SITE APPLICATION BOUNDARY
- TYPE A: GARDEN FENCE**
 DENOTES 1800MM HIGH TREATED COLOURED FENCE
- TYPE B: EXPOSED PERIMETER BOUNDARY WALL**
 HYDRO-SEEBED BACK RETAINING WALL WITH FLESHCURE WITH 1.8M HIGH COLOURED FENCE ONTOP.
- TYPE C: RAILINGS**
 DENOTES 1.8M HIGH GALVANISED FLAT TOP RAILINGS.
- TYPE D: REAR GARDEN WALLS**
 DENOTES 1.8M HIGH FACING BRICKWORK BOUNDARY WALLS TO KEY POSITIONS.
- TYPE E: RETAINING WALLS**
 DENOTES FACING BRICKWORK RETAINING WALLS - HEIGHT VARIES.
- TYPE F: FENCING**
 DENOTES 1.8M HIGH - 900MM WIDE TIBBER GATE WITH A SECURITY LOCK. IN COMPLIANCE WITH 5838/00 - FENCE GATE TO BE SWUNG IN/OUT TO ADJACENT WALL/GATE IF APPLICABLE.
- DENOTES ROUSTED STEEL TUBES FRAMED SHEET 180x2400, SHEETED OR SIMILAR TYPE STEEL FRAMED BEE PACE, BOTH BOLTED TO 150MM THICK CONCRETE BASE. PROVIDING SPACE FOR 180x2400 BICYCLES AND LAP GARAGE SPACE. PERMANENT LOCK TO BE PROVIDED TO SHED DOOR, CONFORMING TO BS 3621:2004.
- 
- DENOTES 800 COLLECTION POINT

Revisions

Job Title	Client	Drawing No	Scale	Revision
Transition Lane, Newport	Well Spring + Bron Afon H.A.	LT438.04.03	1:250 @ A0	D
Boundary Identification		Drawing Title	Date	Checked
			Nov. 73	K.M.