



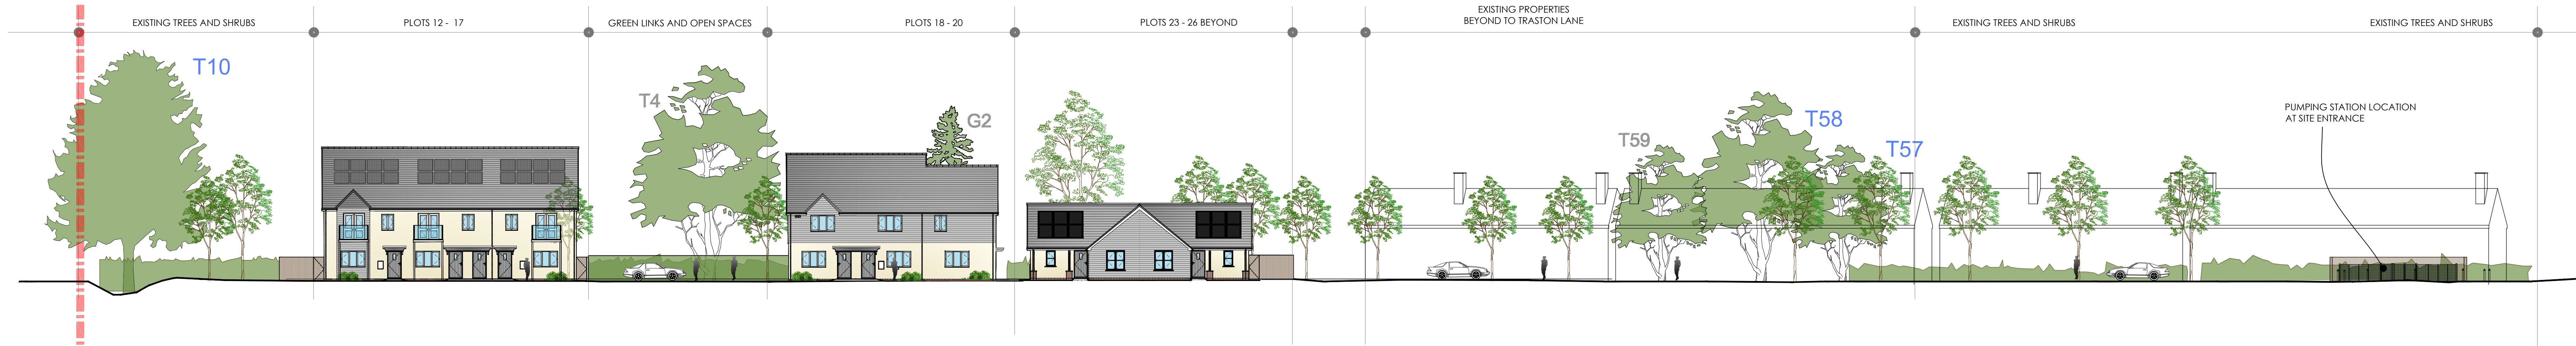

SITE SECTION 1




SITE SECTION 2

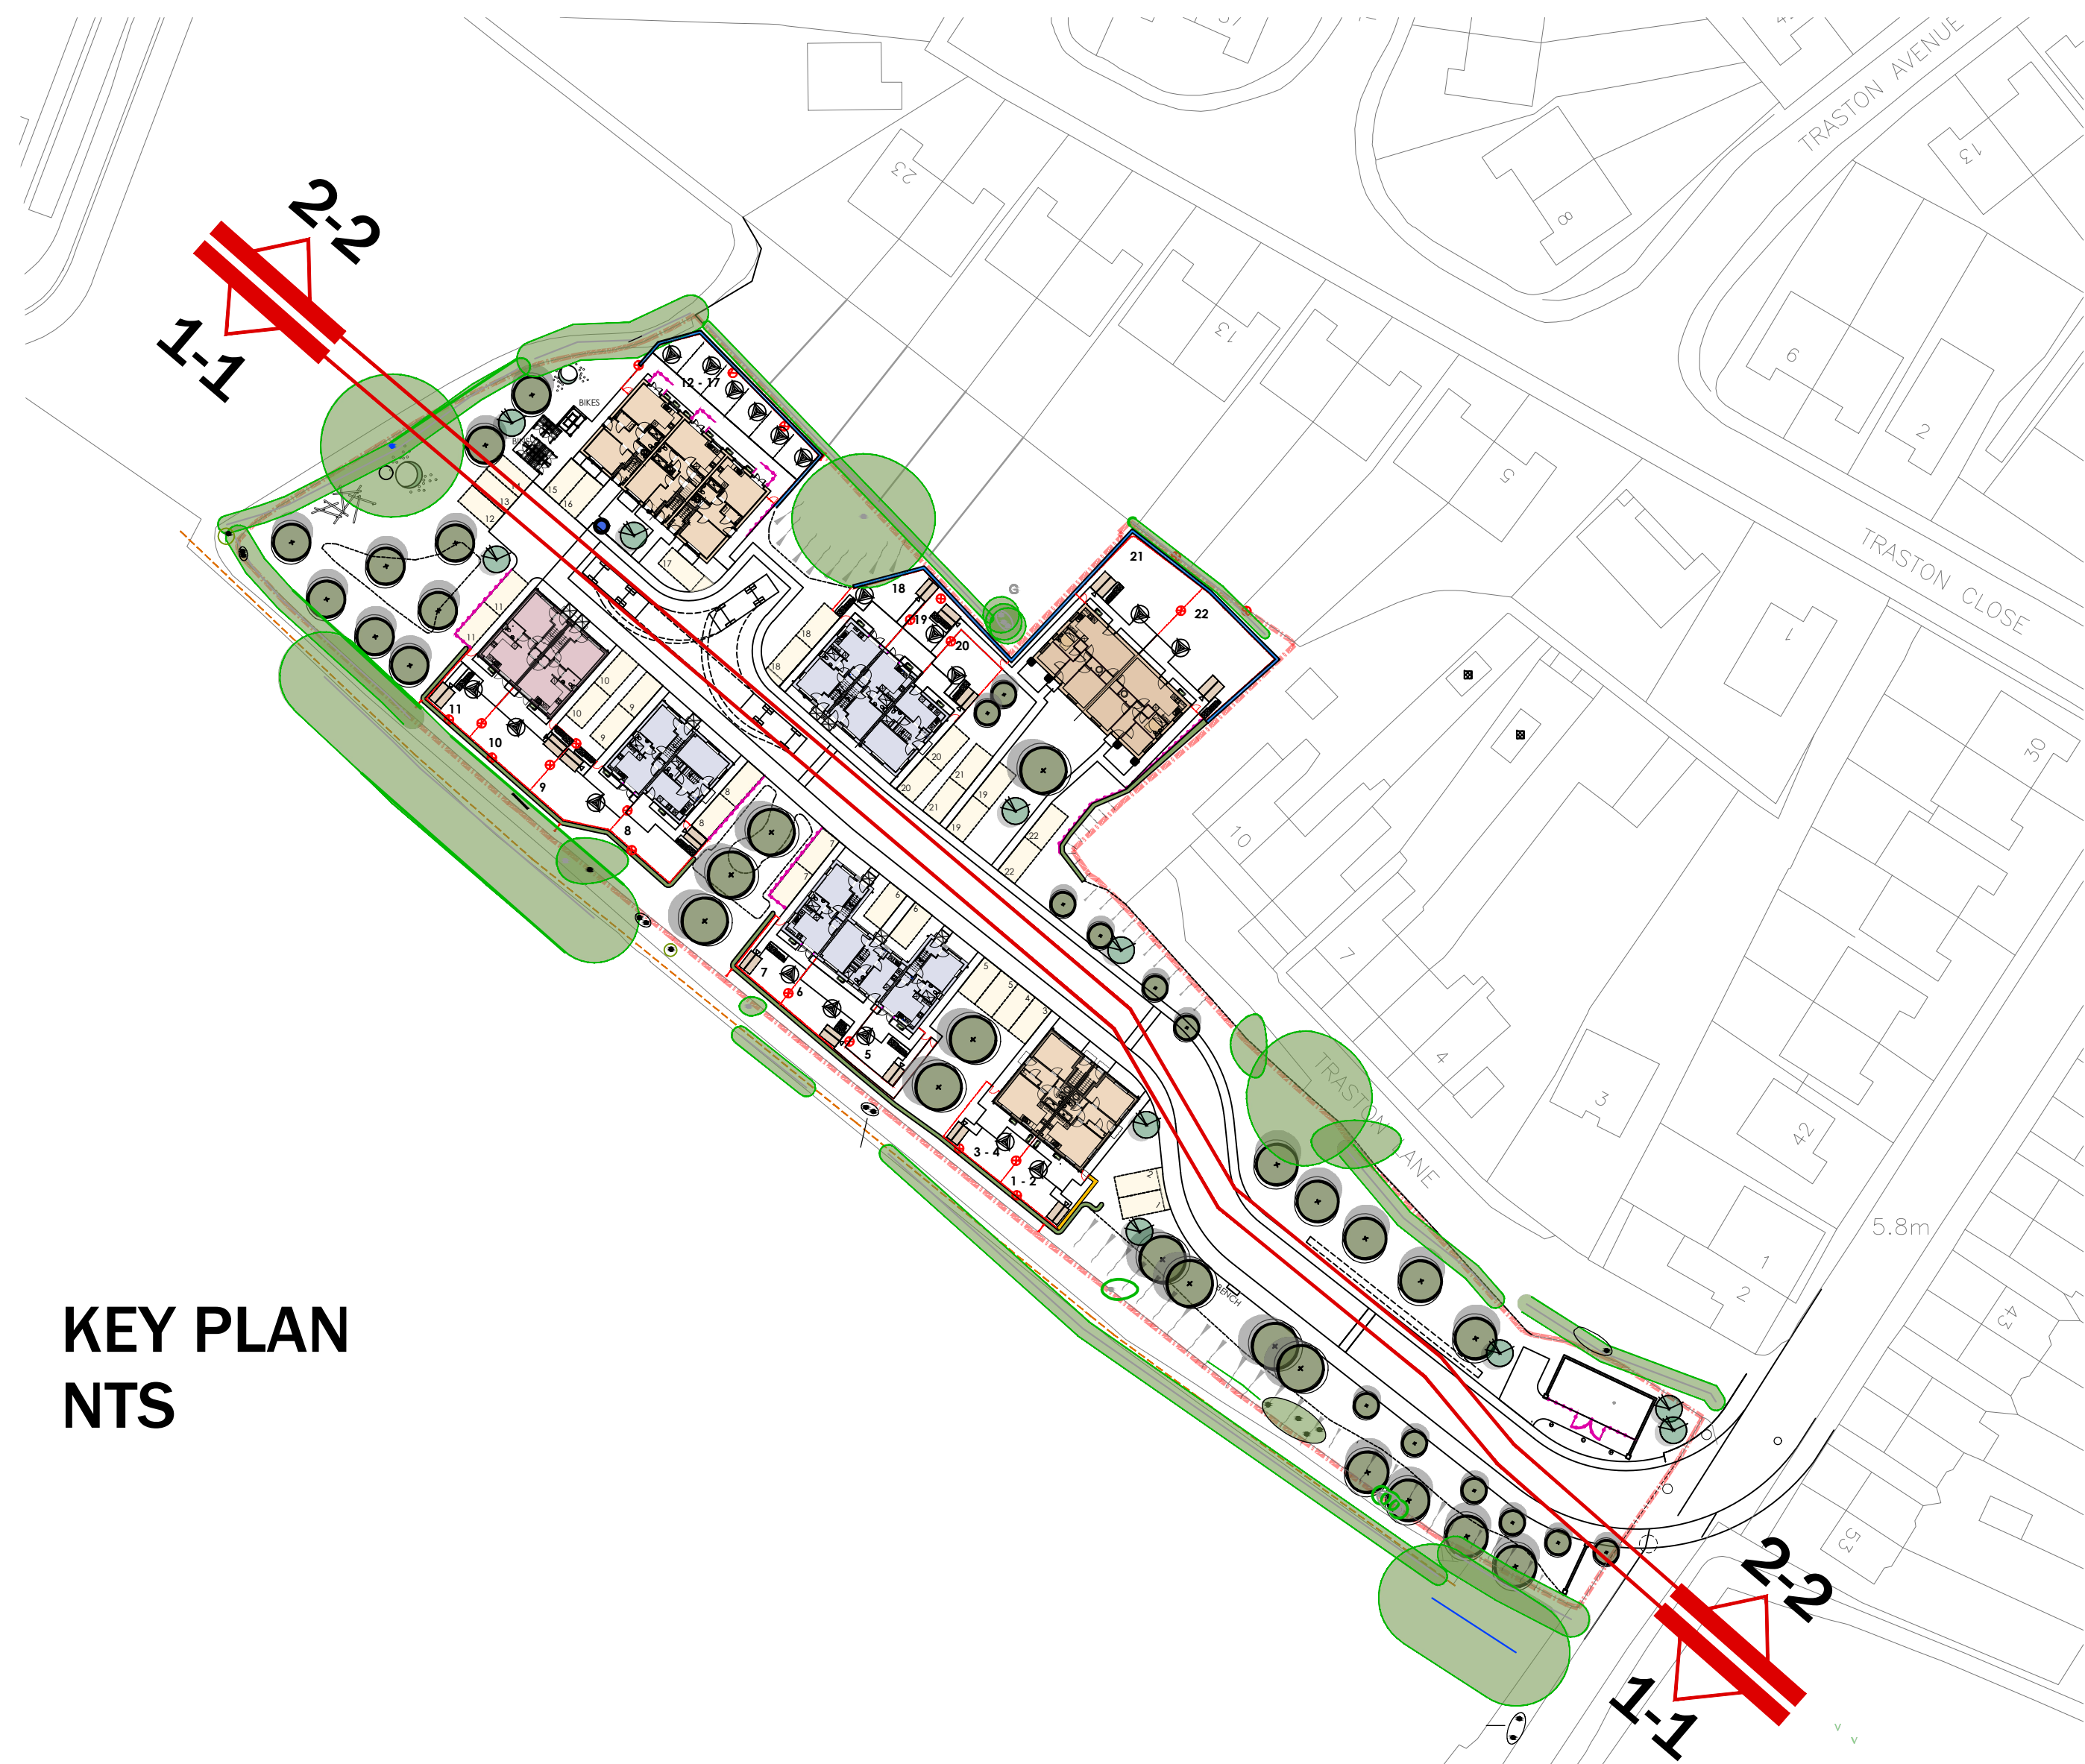

KEY PLAN
NTS

PROPOSED STREET ELEVATIONS
Scale 1:200

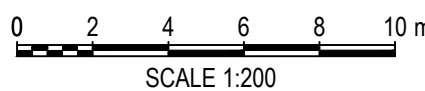

Revisions

client	Drawing No	Scale	Revision
Wellspring / Bron Afon HA	LT7413.04.05	1:200 @ A0	D
Jwb Title	Drawing Title	Date	Checked
Traston Lane, Newport	Street Elevations	Nov 24	KMIL

Drawing Purpose
PLANNING