



**BUILDING
REGULATIONS
PURPOSES.**

Notes:

- 1) Do NOT scale, if in doubt ask.
- 2) To be read in conjunction with the building regulation specification, structural calculations and construction drawings.
- 3) The contractor to confirm details of the existing structure are correct prior to commencement of any works. if there are any discrepancies please contact us.
- 4) Soakaways are to be a minimum of 5.0m away from any building and 10.0m away from any water course.
- 5) All drainage details are indicative and should there be any discrepancies, please contact us to review or agree with the building control officer.
- 6) Contractor to locate the position of any existing services prior to excavation.
- 7) Drawing subject to approval from building control officer.

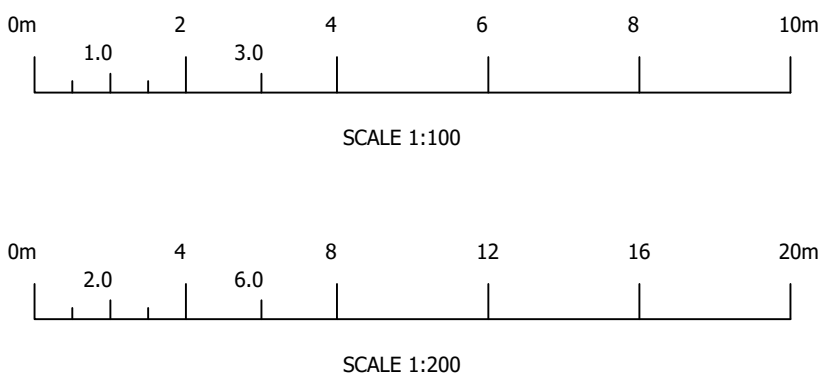

Rev.	Revision Description	Drm	Date
P0	Initial Issue	JL	20/06/25
P1	Pile Cap Sizes Amended	JL	05/08/25

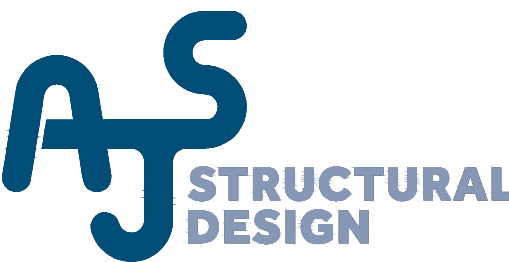

Uttoxeter Office: 2 Church Street, Uttoxeter, Staffs, ST14 8AG
Derby Office: Durham House, Stanier Way, Wyvern Business Park DE21 6BF
Uttoxeter Tel: 01889 723003 Derby Tel: 01332 913011

Contract Title:
**Valley Wholesale Carpets
Phase 1 Side Extension and Loading Dock**


Drawing Contents:
**Typical Details of Pile Cap
Sheet No. 1 of 2**

Drawing Status:
PRELIMINARY


Drawn by: MW	Date: June 2025	Scale: as shown @ A1
-----------------	--------------------	-------------------------

Drawing No:
A8763 - 161


P1

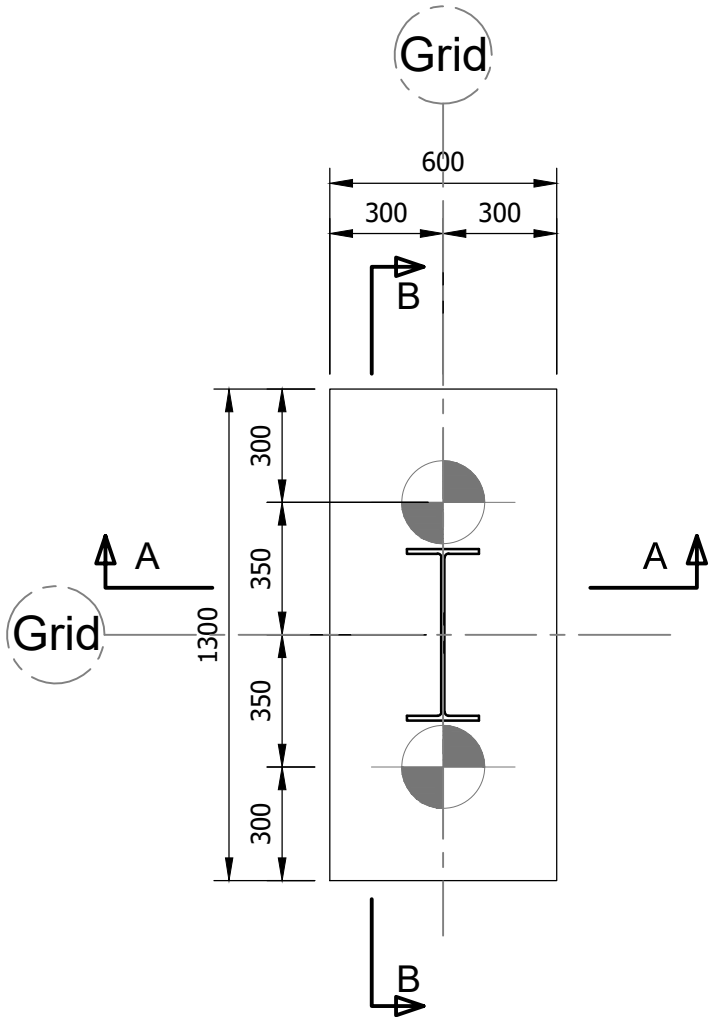


Pile Cap Type 1a (14no. required)
Scale 1 : 20

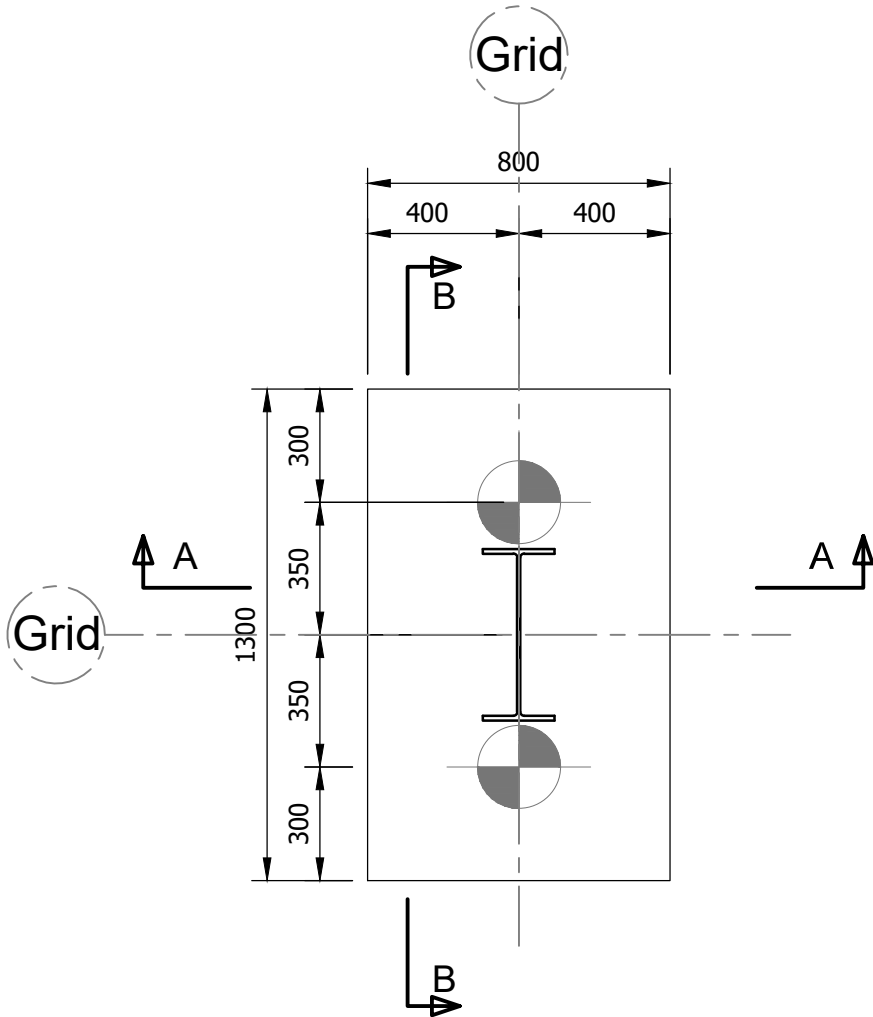


Pile Cap Type 1b (2no. required)
Scale 1 : 20

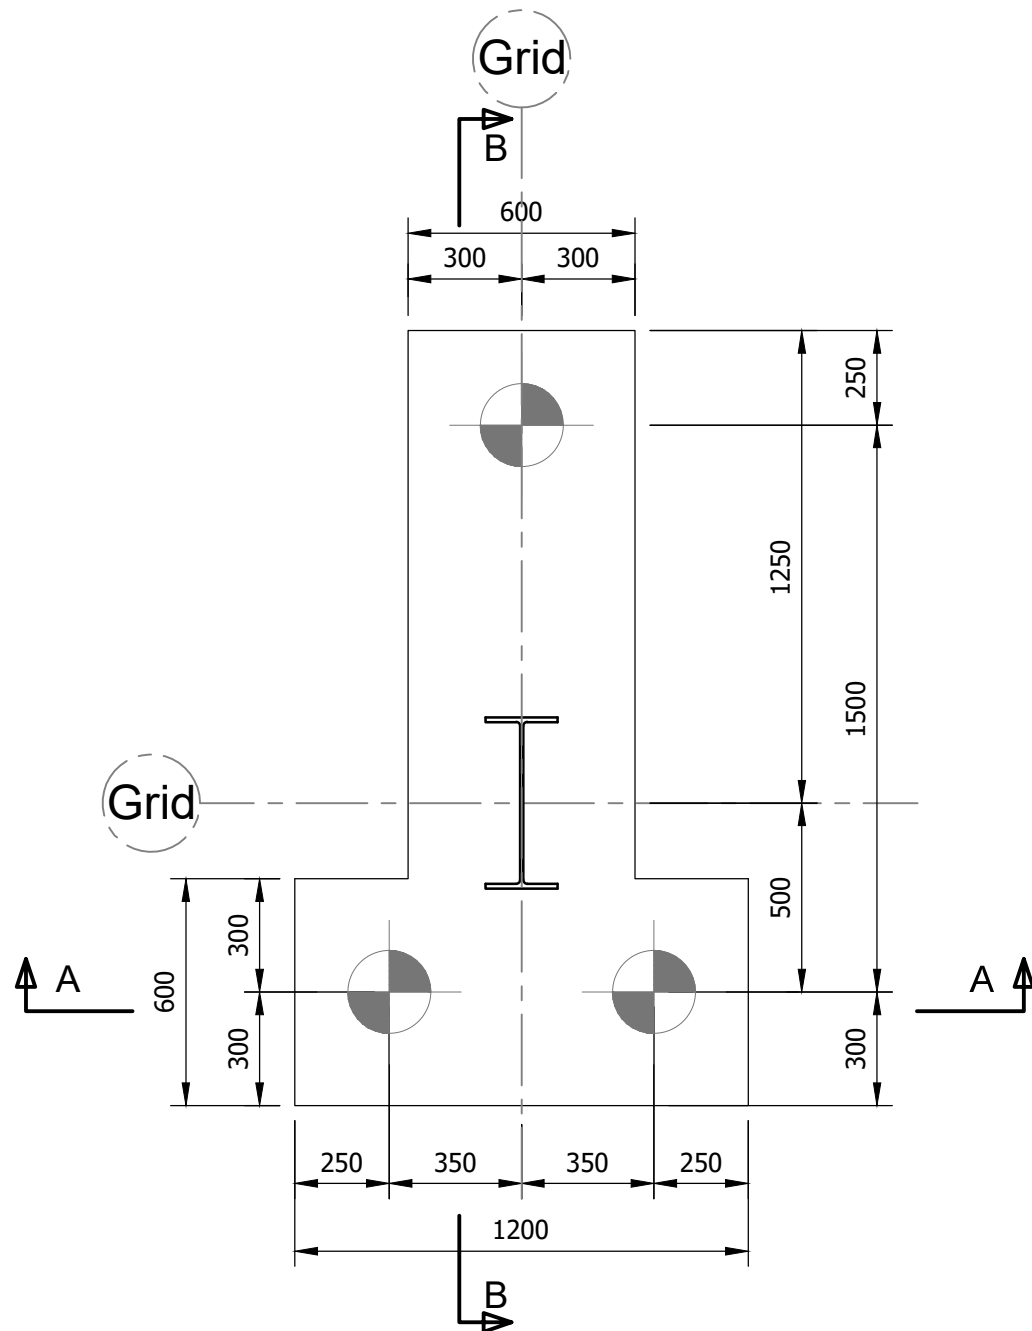


Pile Cap Type 2a (22 no Required)
Scale 1 : 20

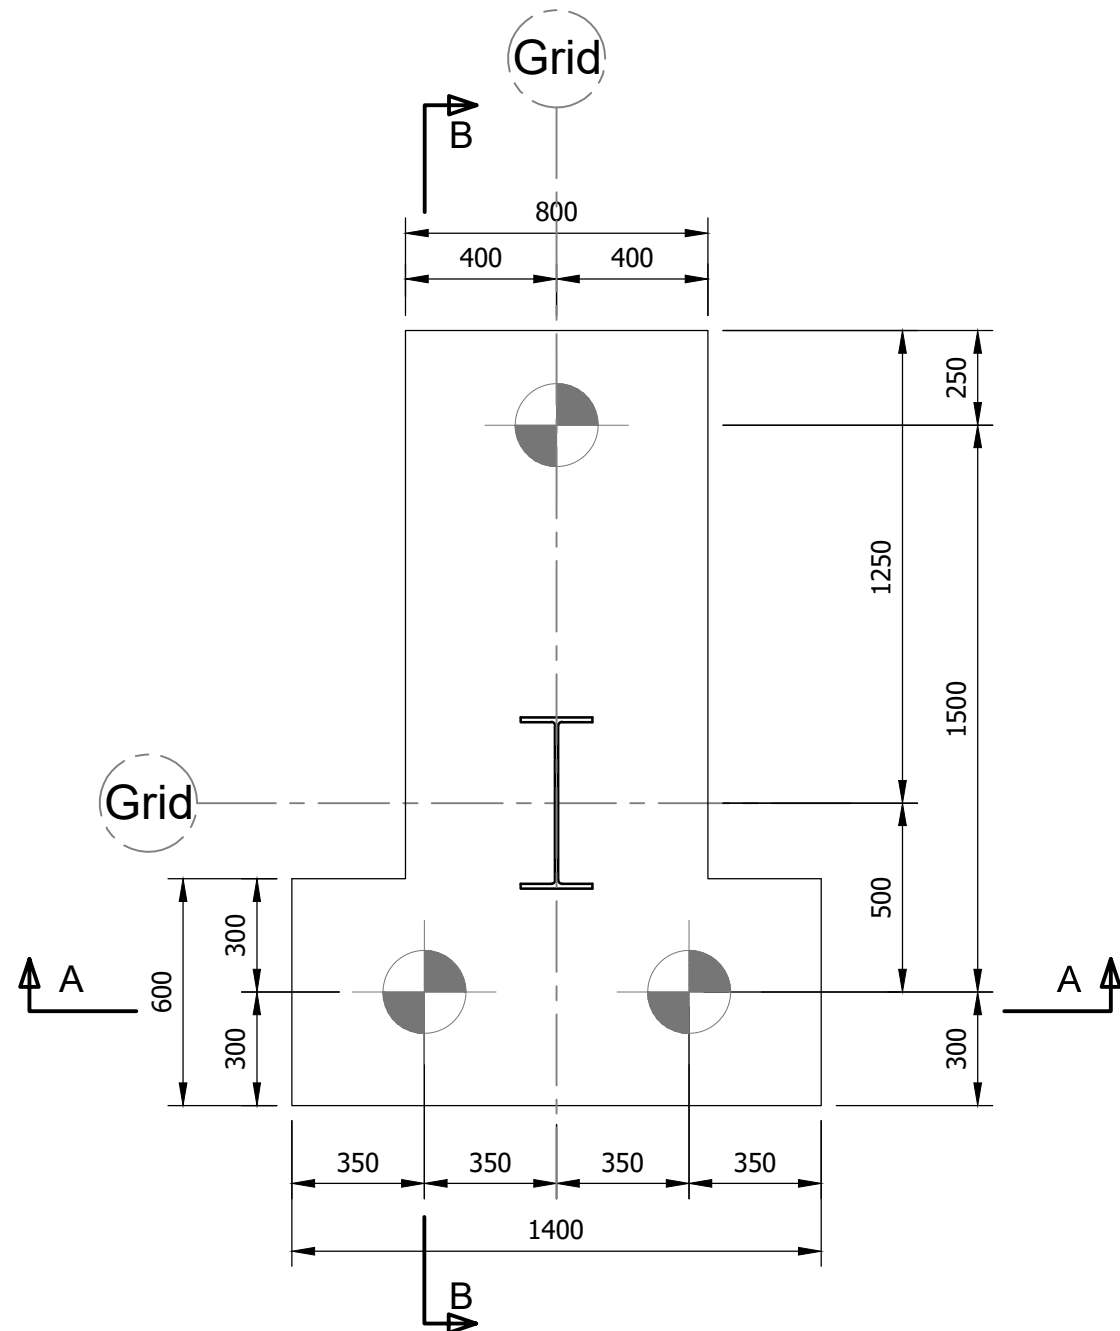


Pile Cap Type 2b (2 no Required)
Scale 1 : 20

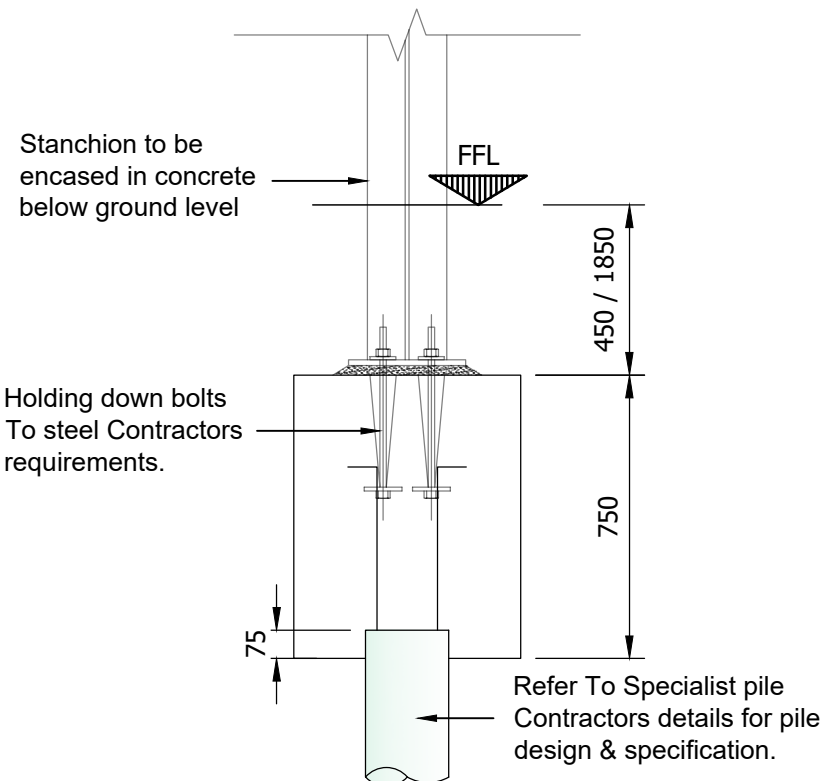


Pile Cap Type 1a Section A-A
Scale 1 : 20

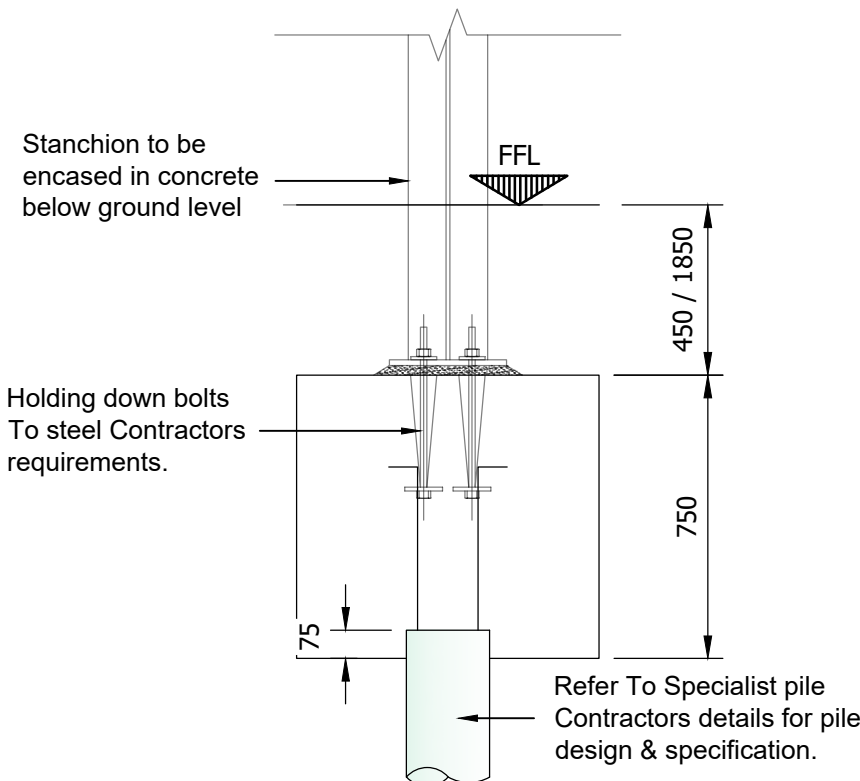


Pile Cap Type 1b Section A-A
Scale 1 : 20

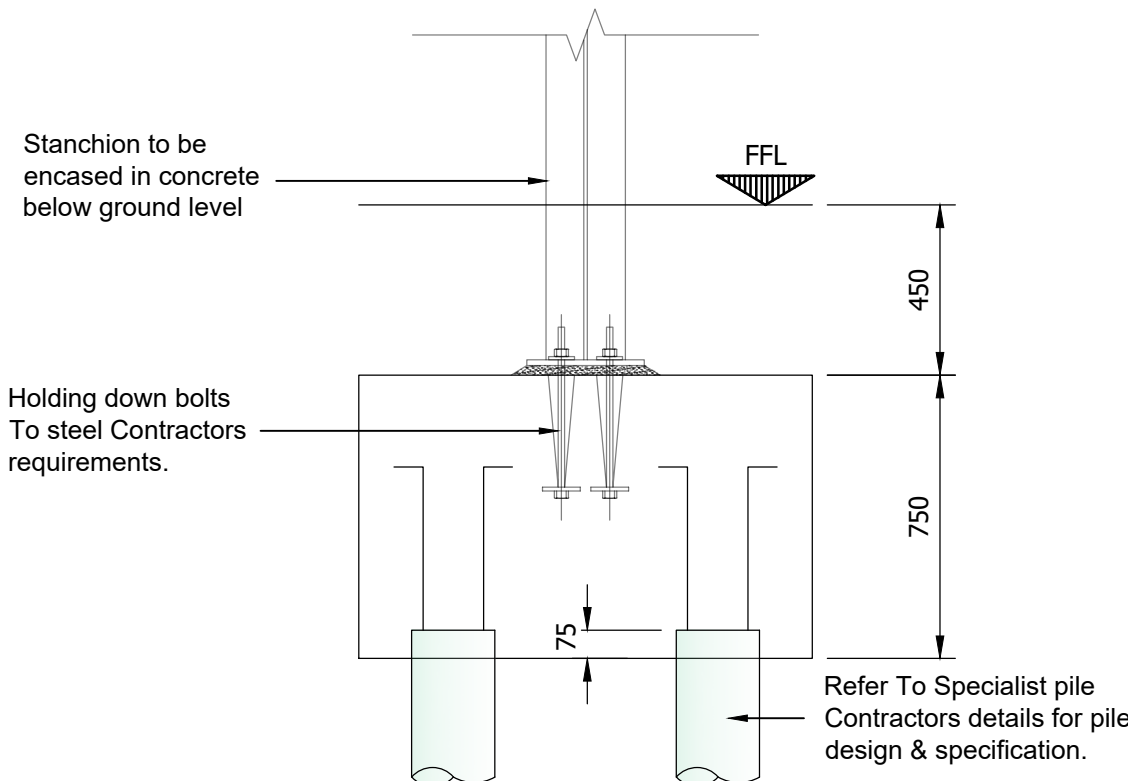


Pile Cap Type 2a Section A-A
Scale 1 : 20

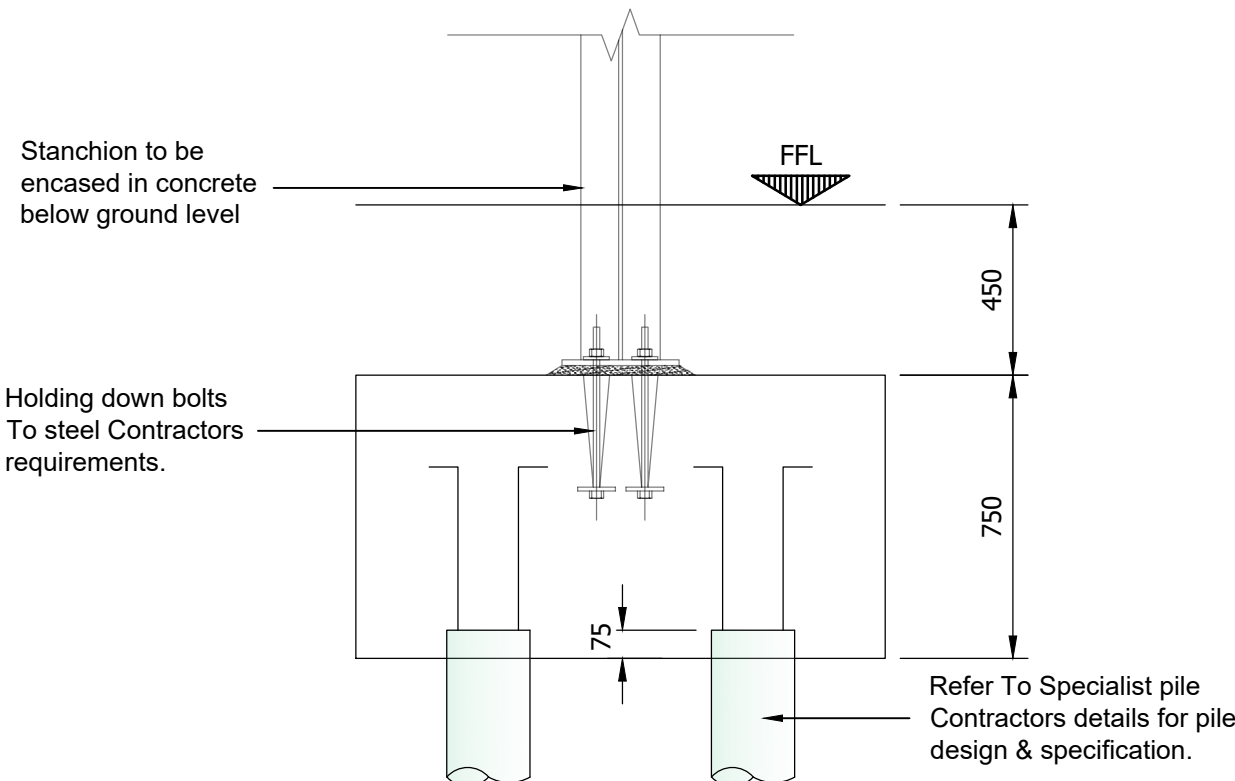


Pile Cap Type 2b Section A-A
Scale 1 : 20

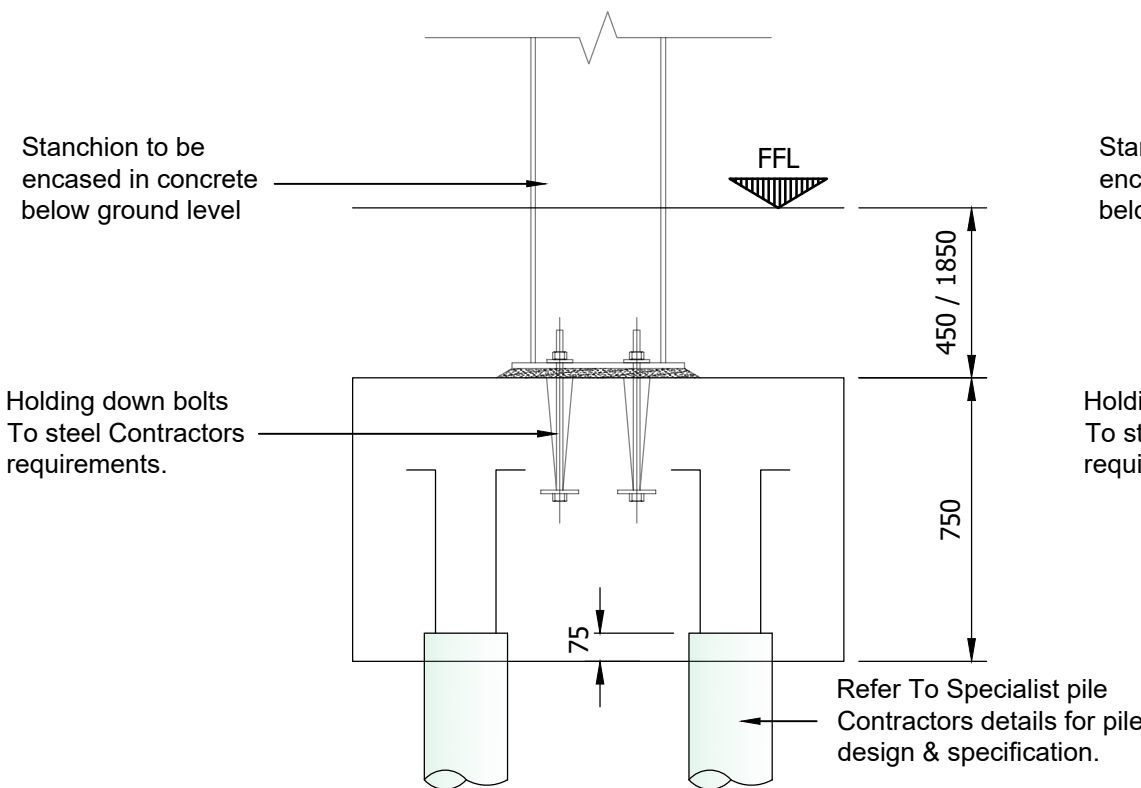


Pile Cap Type 1a Section B-B
Scale 1 : 20

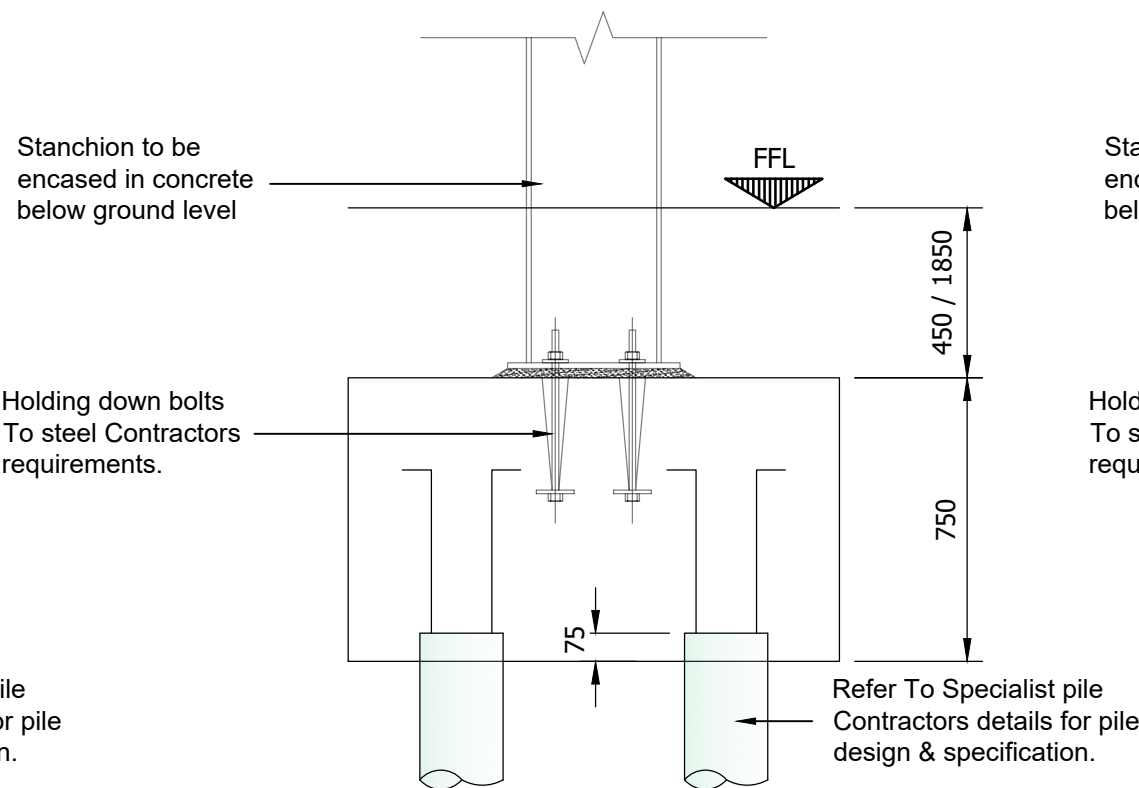

Pile Cap Type 1b Section B-B
Scale 1 : 20

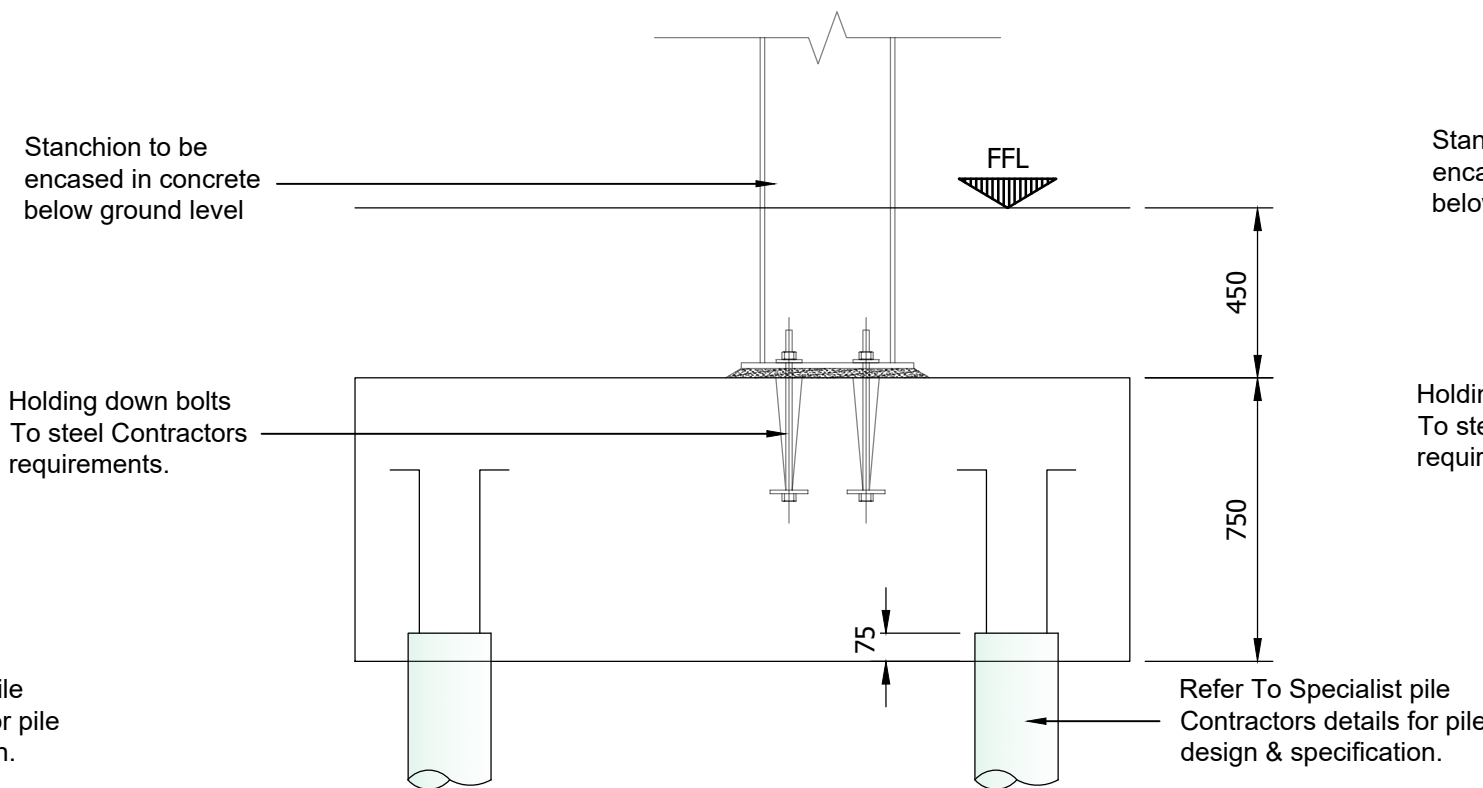

Pile Cap Type 2a Section B-B
Scale 1 : 20

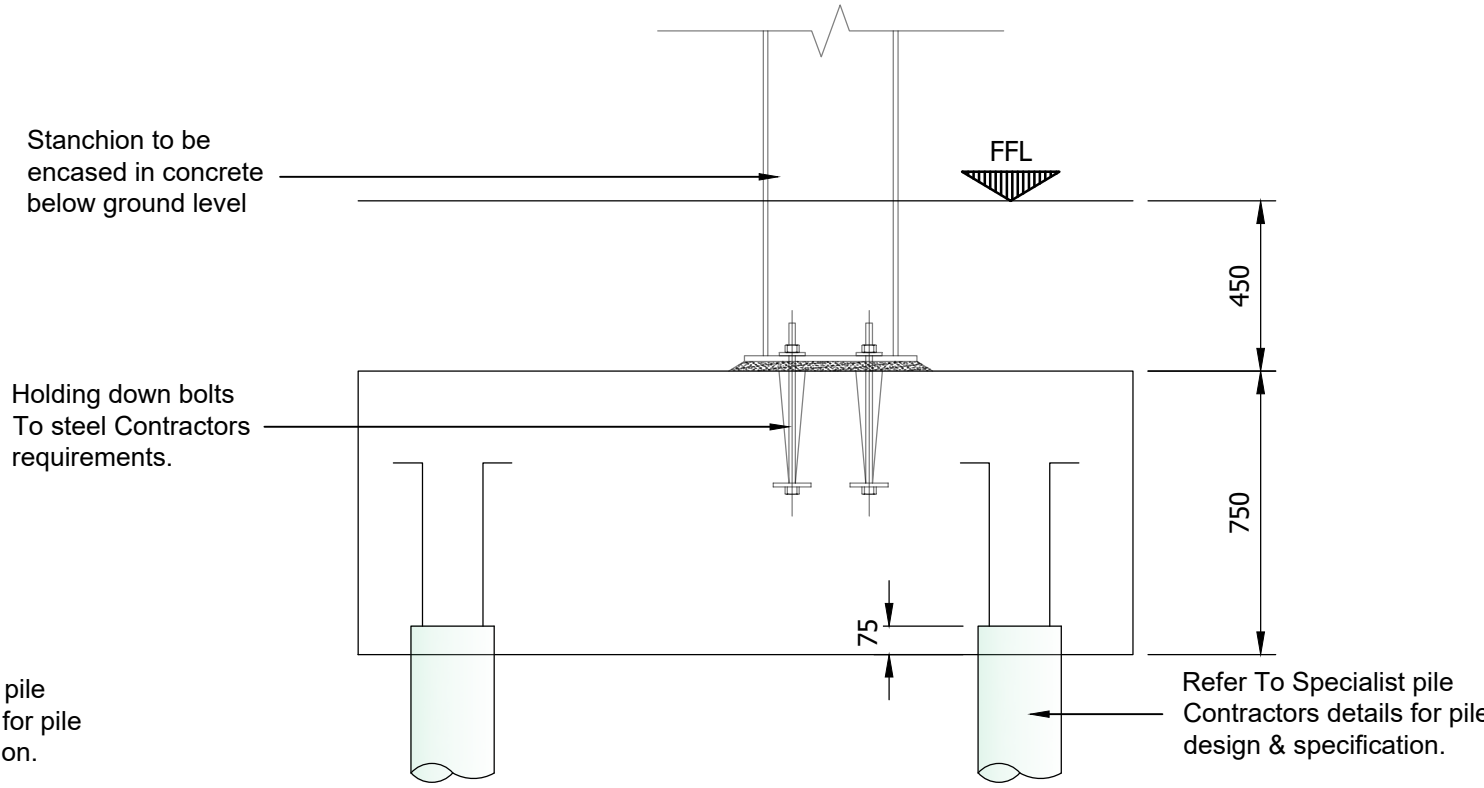

Pile Cap Type 2b Section B-B
Scale 1 : 20