


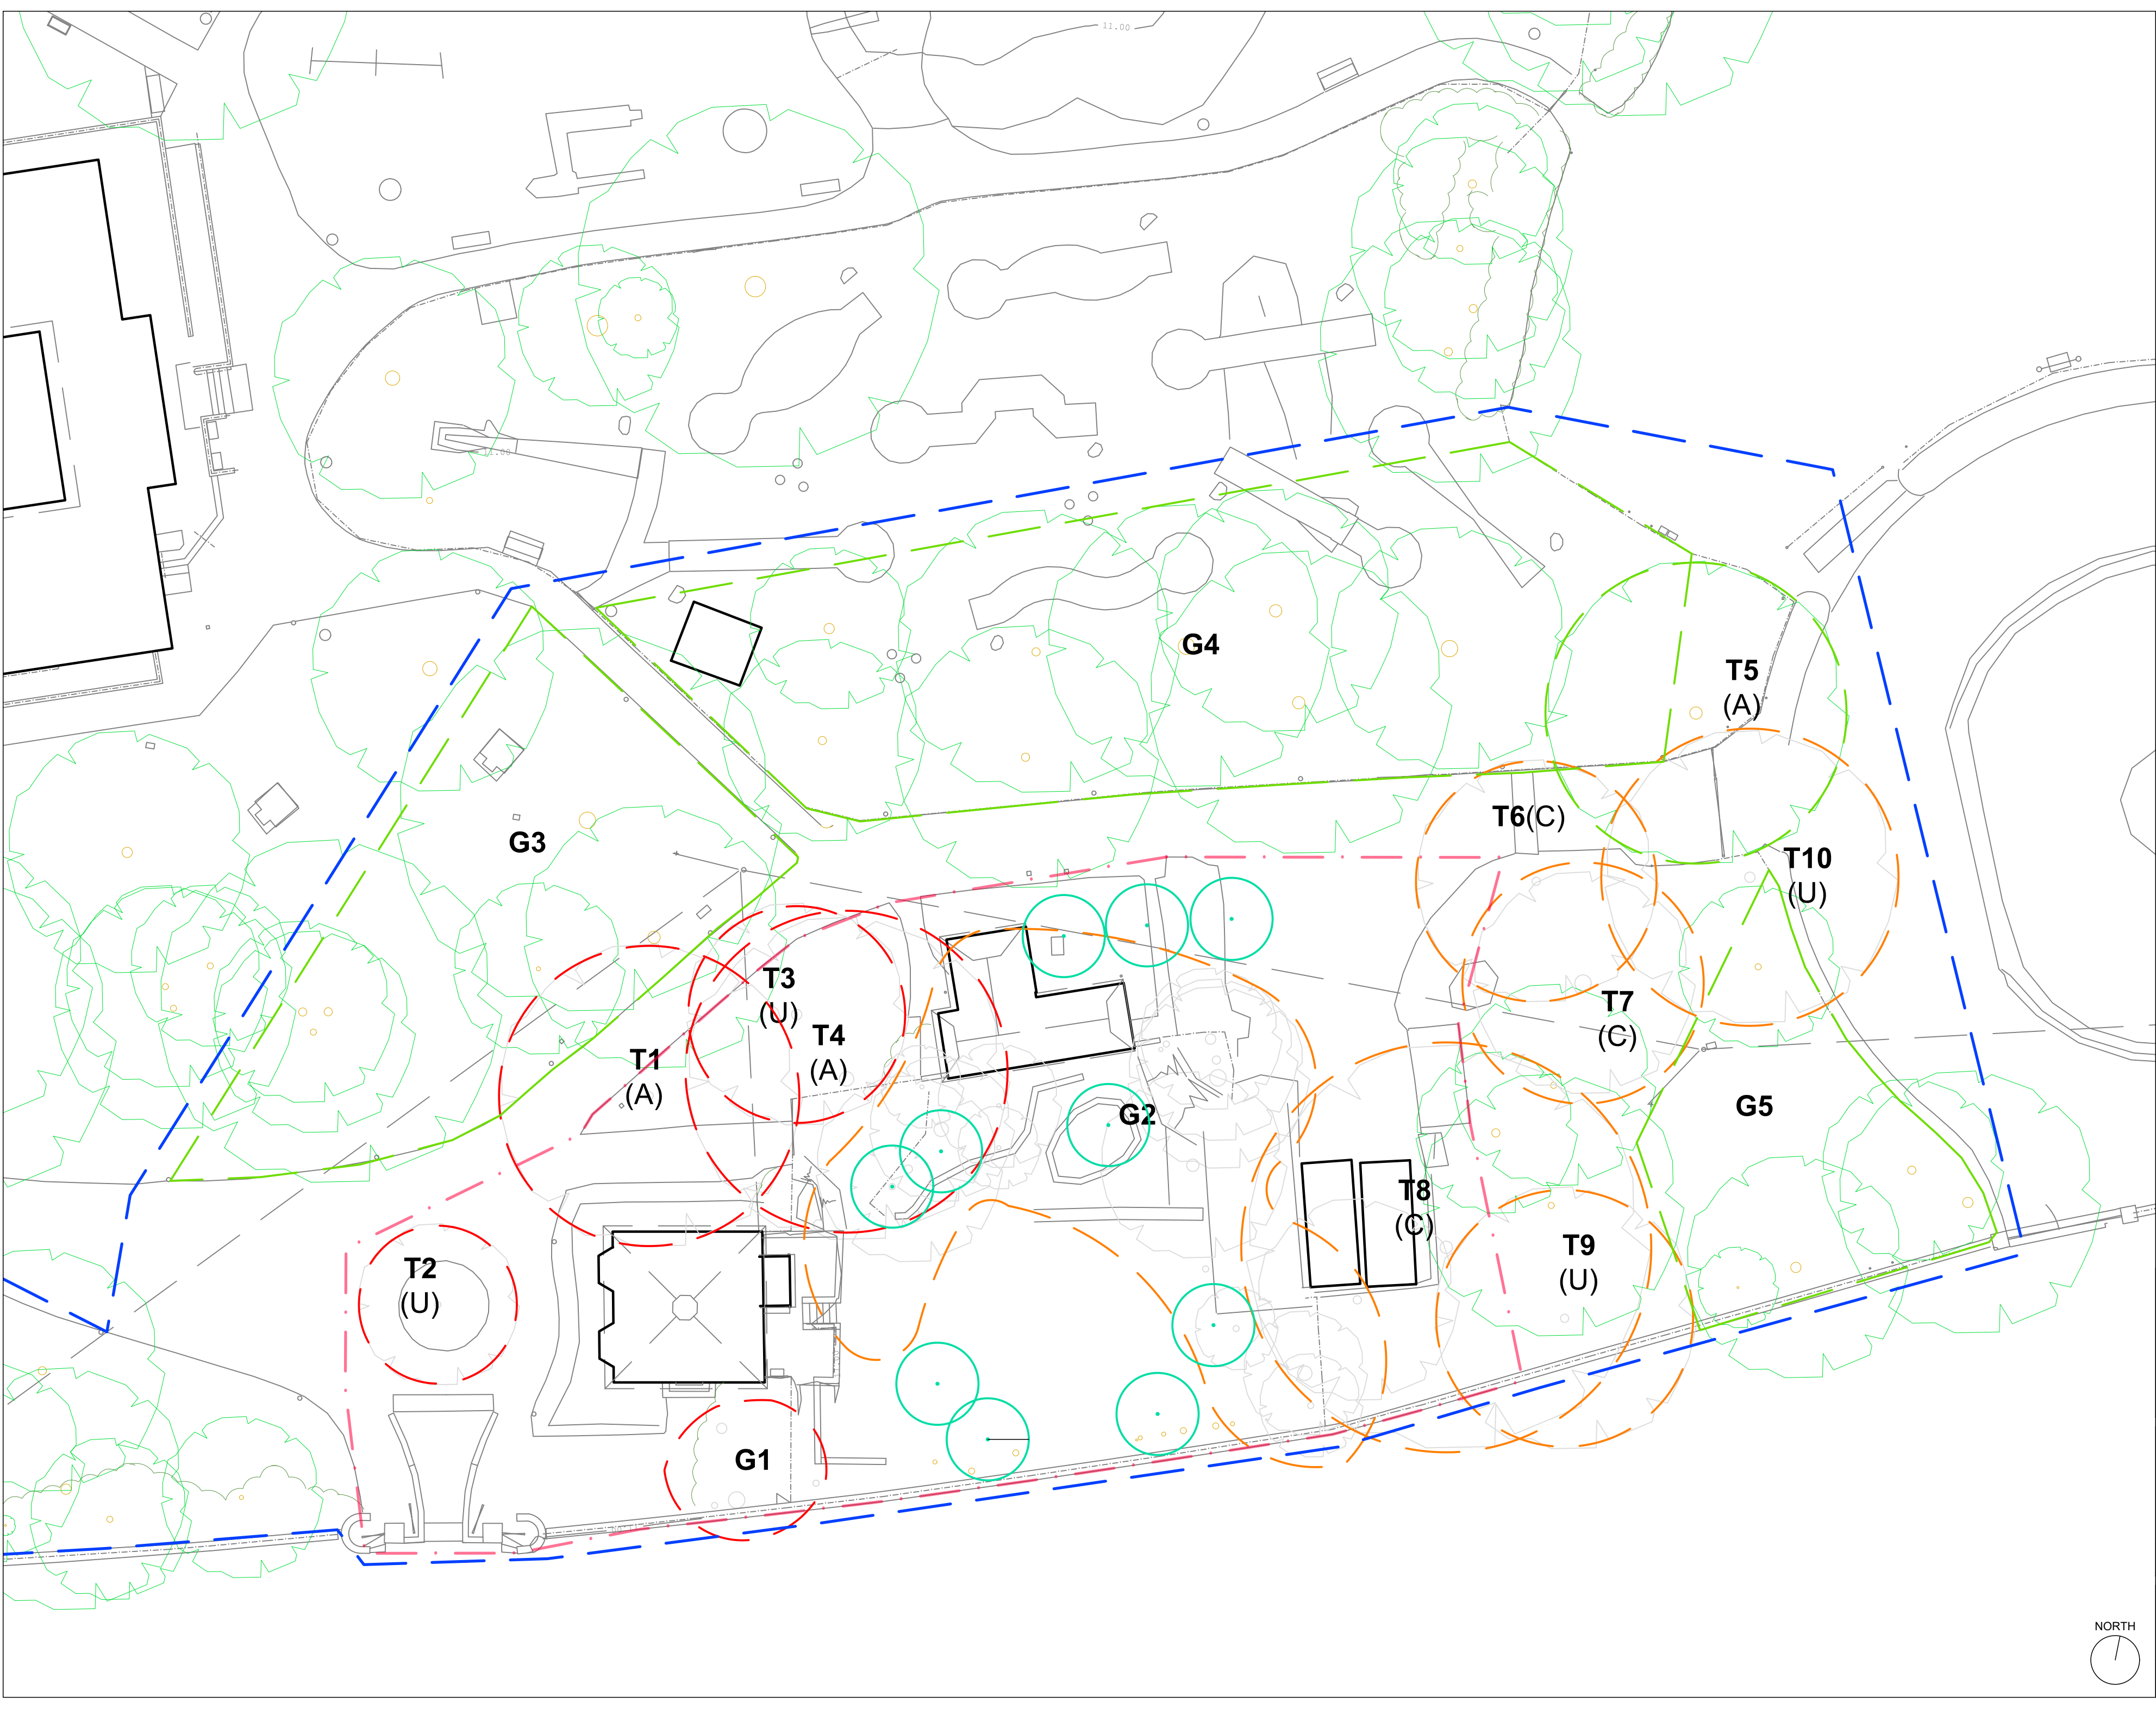

LEGEND

Red Line - Site Application Boundary

Blue Line - Ownership/Offset Tree Planting Boundary

Proposed tree (group) to be retained

Proposed tree (group) to be removed

Proposed tree (group) to be retained or removed subject to inspection by NCC Arboricultural Officer

LEGEND

NOTES:

- All proposed tree planting and positioning to be supervised by NCC Arboricultural Officer.
- Tree watering and maintenance to be undertaken by NCC Parks Service.

REVISIONS:		
REV	DATE	DESCRIPTION
A	25/04/25	Minor amendments

DRAWN

GAM



Project Name and Address

TREDEGAR PARK CAFE GARDEN
Gwent Crematorium,
Tre-herbert Rd,
Cwmbran

Drawing Title

TREE RETENTION + REMOVAL PLAN

Project	Tredegar Park Cafe	Sheet	2411
Date	04.2025	Revision	A
Scale	1:100 @ A2	Drawn By	GAM

