


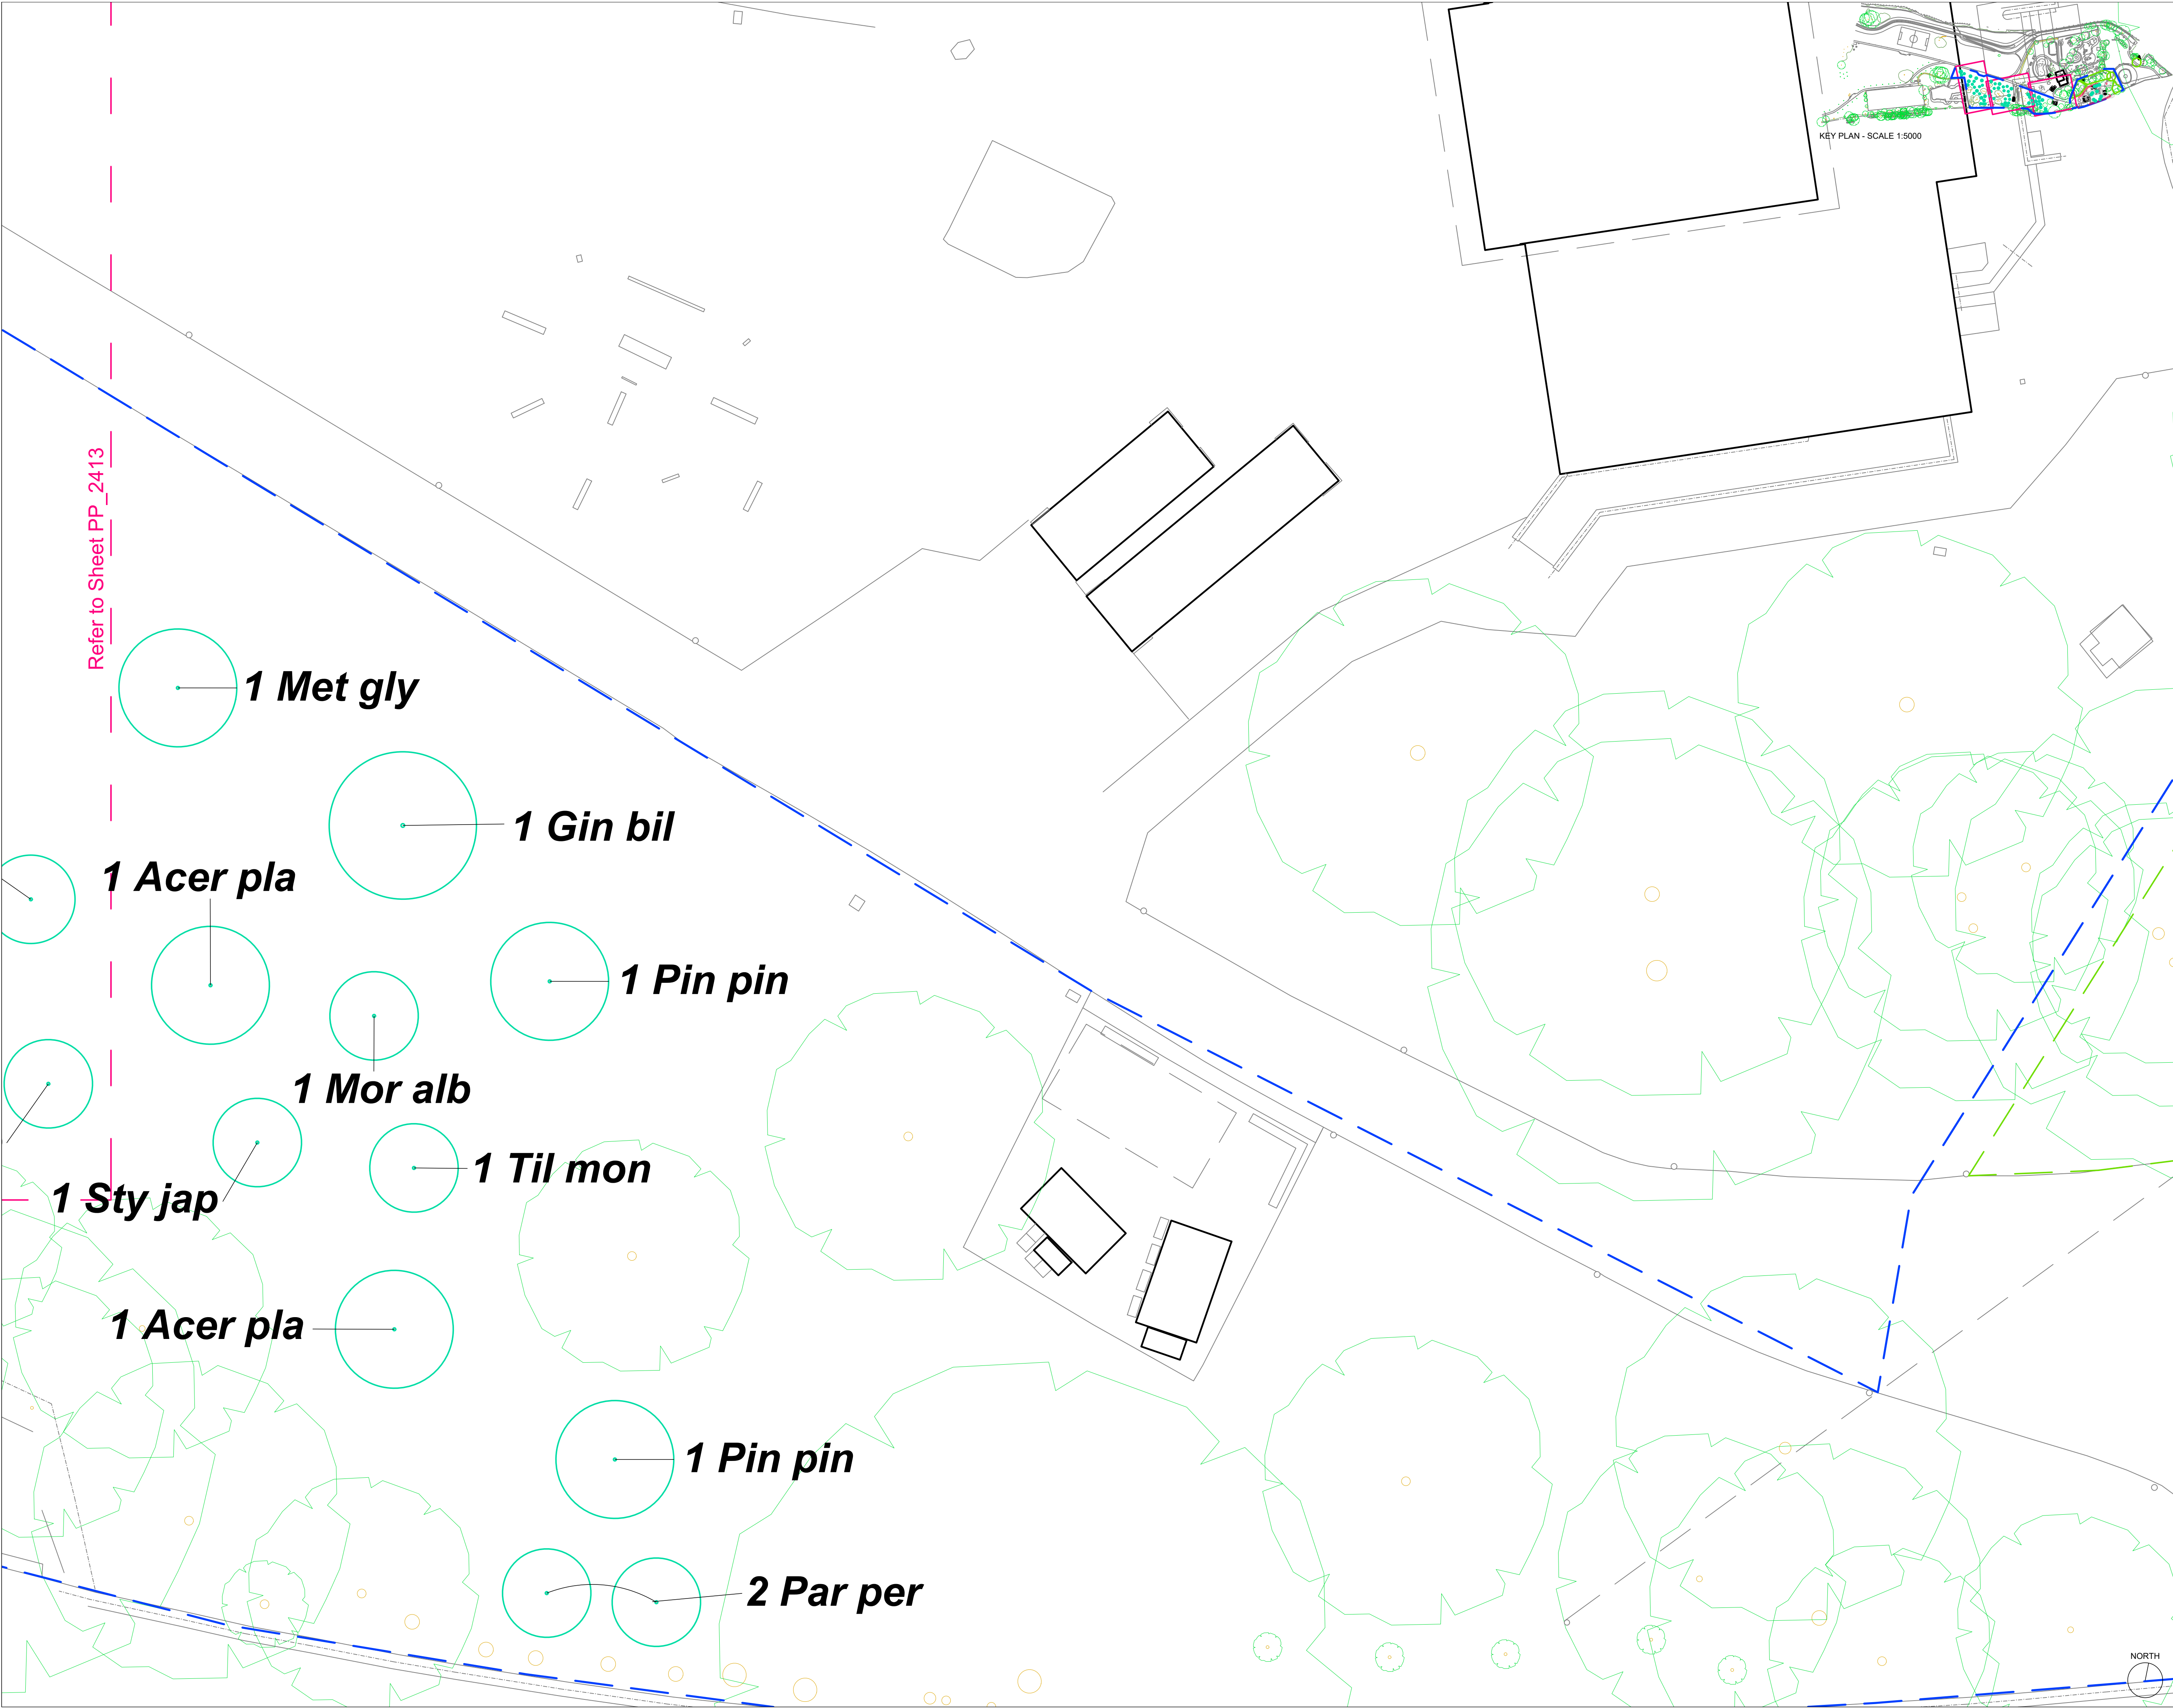

Refer to Sheet PP_2413

LEGEND

Red Line - Site Application Boundary

Blue Line - Ownership and Offset Tree Planting Boundary

Proposed standard tree, to be double-staked and tied with min. 75mm bark mulch and rabbit guard

PROPOSED 58 NR. TREE SPECIES:

Semi-Mature - 20-25cm girth
2 Nr. *Ginkgo biloba* (*Gin bil*)

Large - 14-16cm girth
6 Nr. *Acer platanoides* 'Norwegian Sunset' (*Ace pla*)
6 Nr. *Metasequoia glyptostroboides* (*Met gly*)
6 Nr. *Pinus pinea* (*Pin pin*)
6 Nr. *Fagus sylvatica* 'Purpurea' (*Fag syl*)

Medium - 10-12cm girth
8 Nr. *Parrotia persica* (*Par per*)
8 Nr. *Morus alba* (*Mor alb*)
8 Nr. *Tilia mongolica* (*Til Mon*)
8 Nr. *Styrax japonicus* (*Sty Jap*)

NOTES:

- All proposed tree planting and positioning to be supervised by NCC Arboricultural Officer.
- Tree watering and maintenance to be undertaken by NCC Parks Service.

REVISIONS:

REV	DATE	DESCRIPTION	DRAWN
A	25/04/25	Minor amendments	GAM

Newport

CITY COUNCIL

CYNGOR DINAS

Casnewydd

Project Name and Address

TREDEGAR PARK CAFE GARDEN
Gwent Crematorium,
Tre-herbert Rd,
Cwmbran

Drawing Title

TREE PLANTING PLAN - 1 / 2

Project	Tredegar Park Cafe	Sheet	2412
Date	04.2025	Revision	A
Scale	1:100 @ A1	Drawn By	GAM