


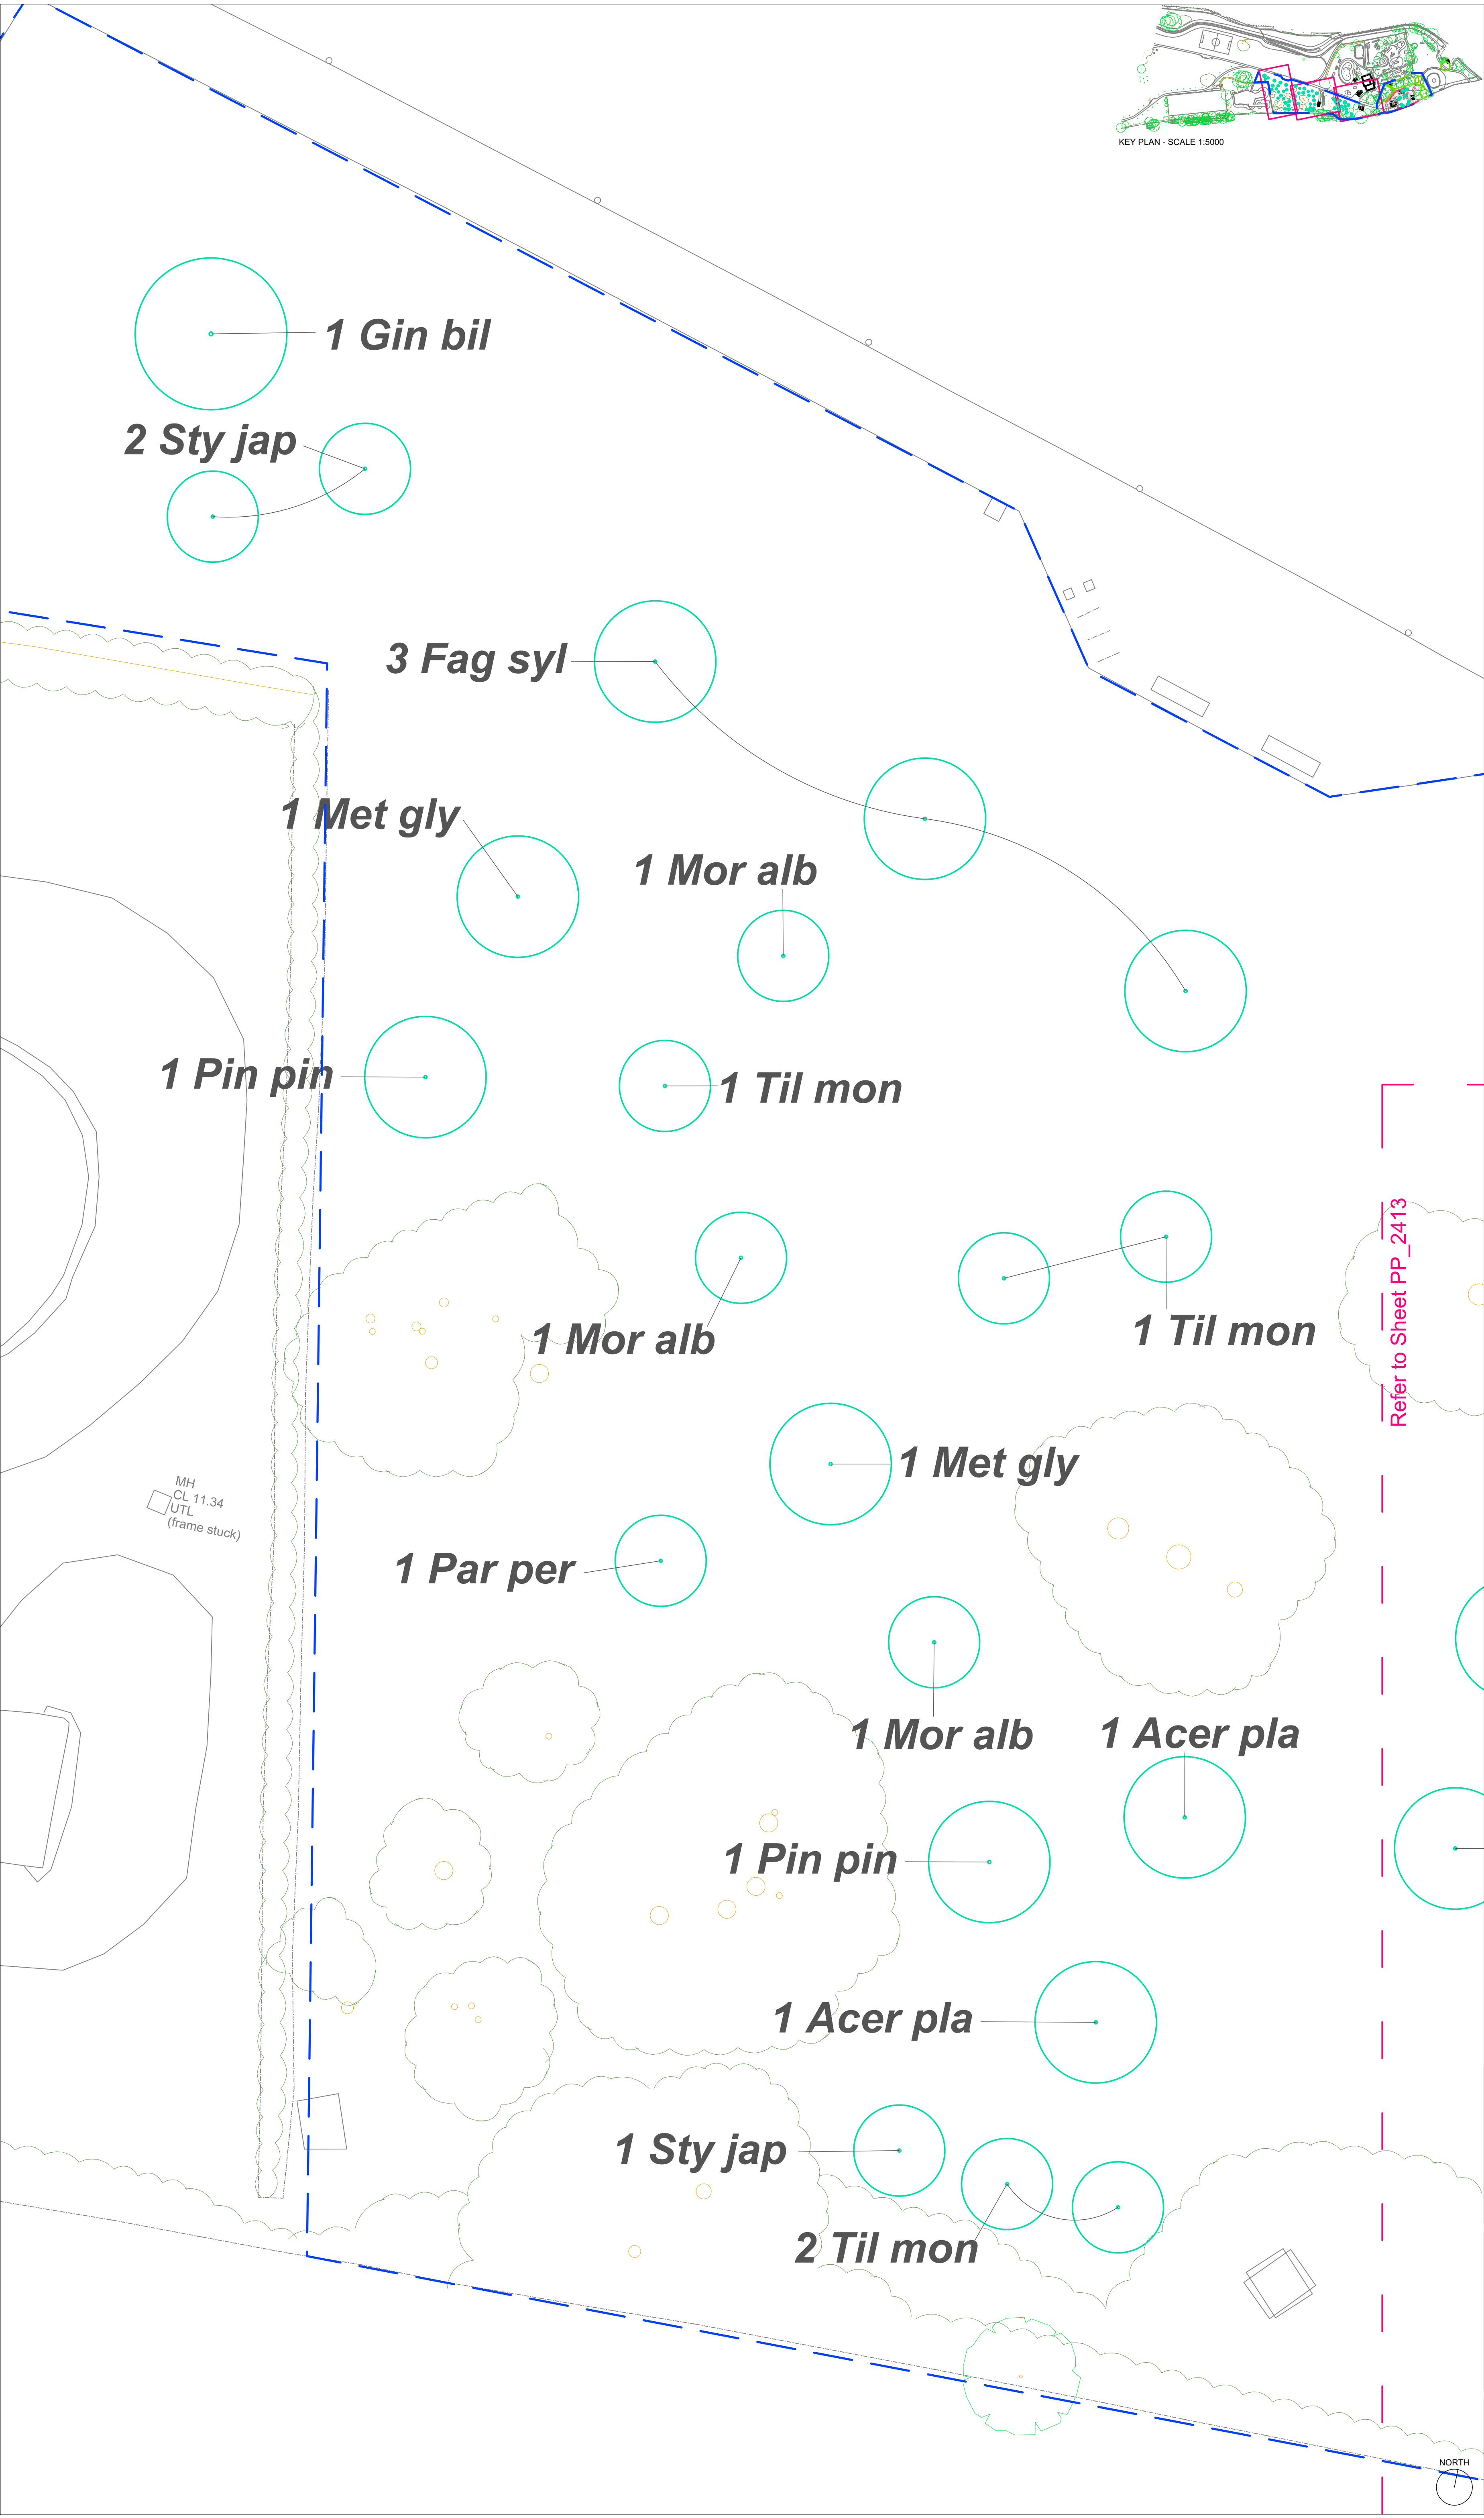

LEGEND

Red Line - Site Application Boundary

Blue Line - Ownership and Offset Tree Planting Boundary

Proposed standard tree, to be double-staked and tied with min. 75mm bark mulch and rabbit guard

PROPOSED 58 NR. TREE SPECIES:

Semi-Mature - 20-25cm girth
2 Nr. *Gingko biloba* (***Gin bil***)

Large - 14-16cm girth
6 Nr. *Acer platanoides* 'Norwegian Sunset' (***Ace pla***)
6 Nr. *Metasequoia glyptostroboides* (***Met gly***)
6 Nr. *Pinus pinea* (***Pin pin***)
6 Nr. *Fagus sylvatica* 'Purpurea' (***Fag syl***)

Medium - 10-12cm girth
8 Nr. *Parrotia persica* (***Par per***)
8 Nr. *Morus alba* (***Mor alb***)
8 Nr. *Tilia mongolica* (***Til Mon***)
8 Nr. *Styrax japonicus* (***Sty Jap***)

- NOTES:
- All proposed tree planting and positioning to be supervised by NCC Arboricultural Officer.
 - Tree watering and maintenance to be undertaken by NCC Parks Service.

REVISIONS:				DRAWN
REV	DATE	DESCRIPTION		
A	25/04/25	Minor amendments		GAM



Project Name and Address

TREDEGAR PARK CAFE GARDEN
Gwent Crematorium,
Tre-herbert Rd,
Cwmbran

Drawing Title

TREE PLANTING PLAN - 2 / 2

Project	Tredegar Park	Sheet	2413
Date	04.2025	Revision	A
Scale	1:100 @ A1	Drawn By	GAM