


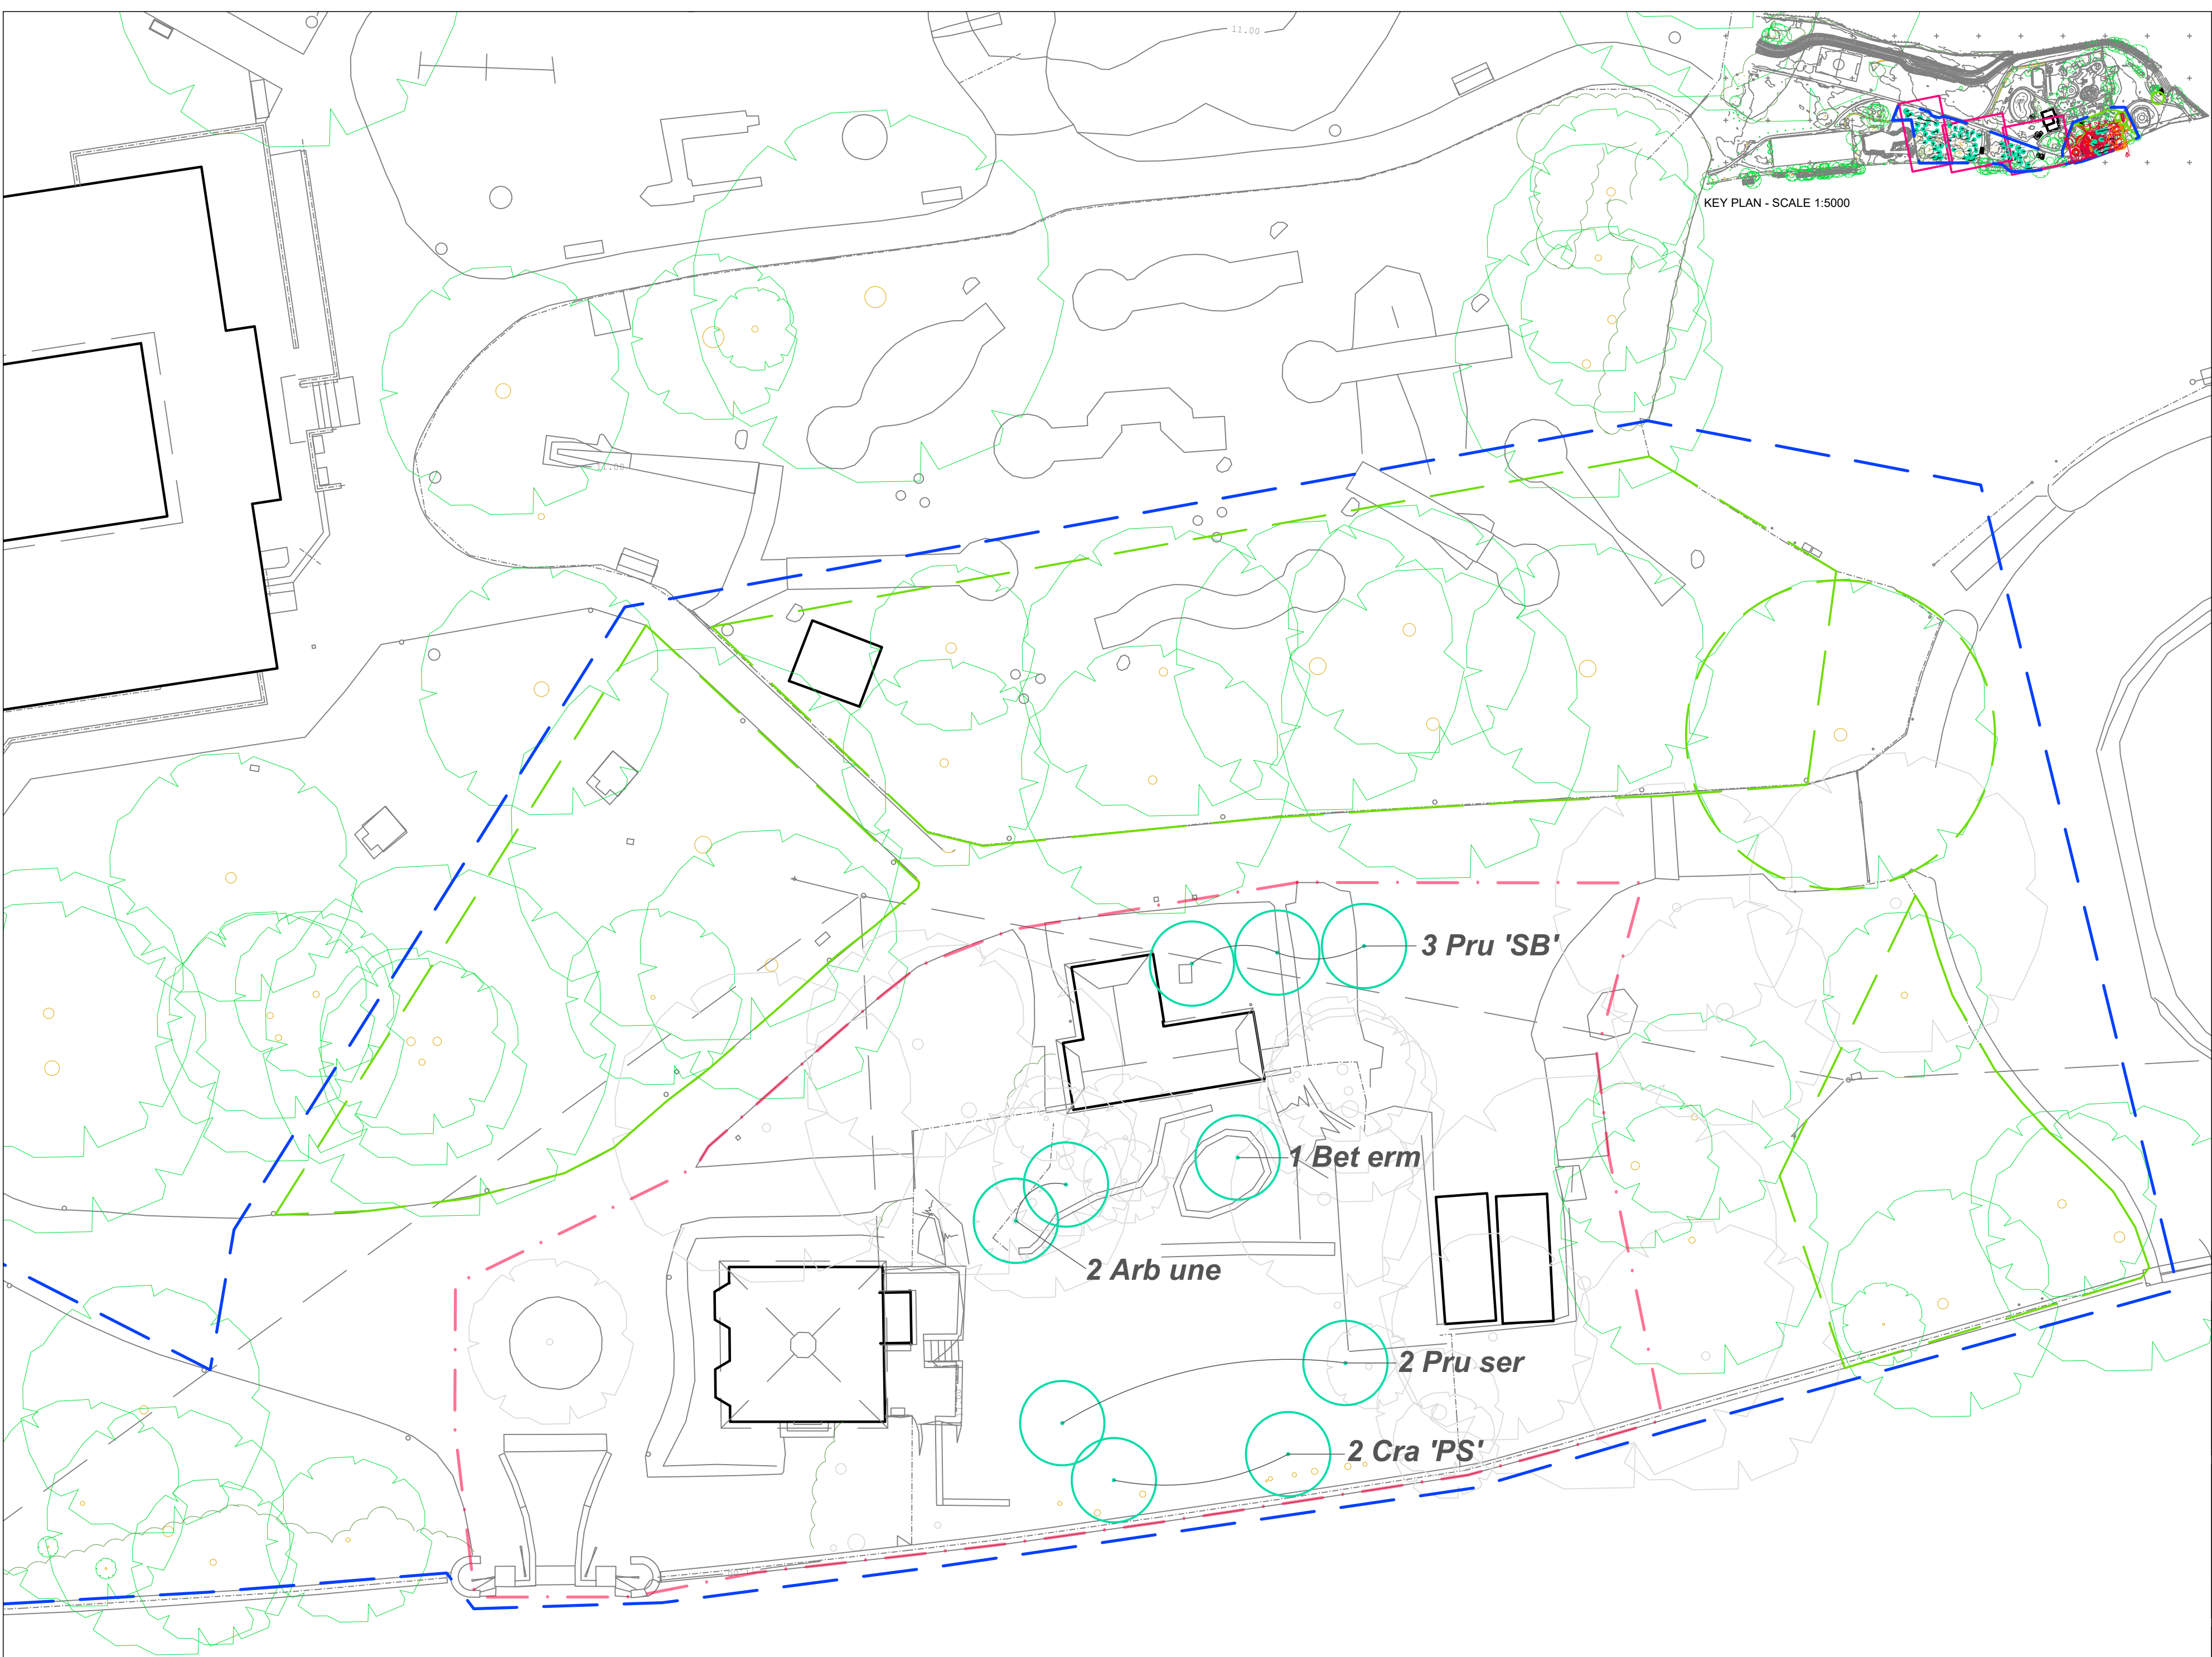

KEY PLAN - SCALE 1:5000

LEGEND

Red Line - Site Application Boundary

Blue Line - Ownership / Offset Tree Planting Boundary

Proposed standard tree, to be double-staked and tied with min. 75mm bark mulch and rabbit guard

PROPOSED 10 NR. TREE SPECIES:

Semi-Mature - 20-25cm girth
1 Nr. *Betula ermanii* (**Bet erm**)

Large - 14-16cm girth
2 Nr. *Arbutus unedo* (**Arb une**)
2 Nr. *Crataegus monogyna* 'Paul's Scarlet' (**Cra 'PS'**)
3 Nr. *Prunus* 'Sunset Boulevard' (**Pru 'SB'**)
2 Nr. *Prunus serrula* (**Pru ser**)

- NOTES:**
- All proposed tree planting and positioning to be supervised by NCC Arboricultural Officer.
 - Tree watering and maintenance to be undertaken by NCC Parks Service.

REVISIONS:			DRAWN GAM
REV	DATE	DESCRIPTION	
A	25/04/25	Trees specified for Planning	



Project Name and Address		
TREDEGAR PARK CAFE GARDEN Gwent Crematorium, Tre-herbert Rd, Cwmbran		
Drawing Title		
TREE PLANTING PLAN		
Project	Tredegar Park Cafe	Sheet 2415
Date	04.2025	Revision A
Scale	1:200 @ A2	Drawn By GAM

