


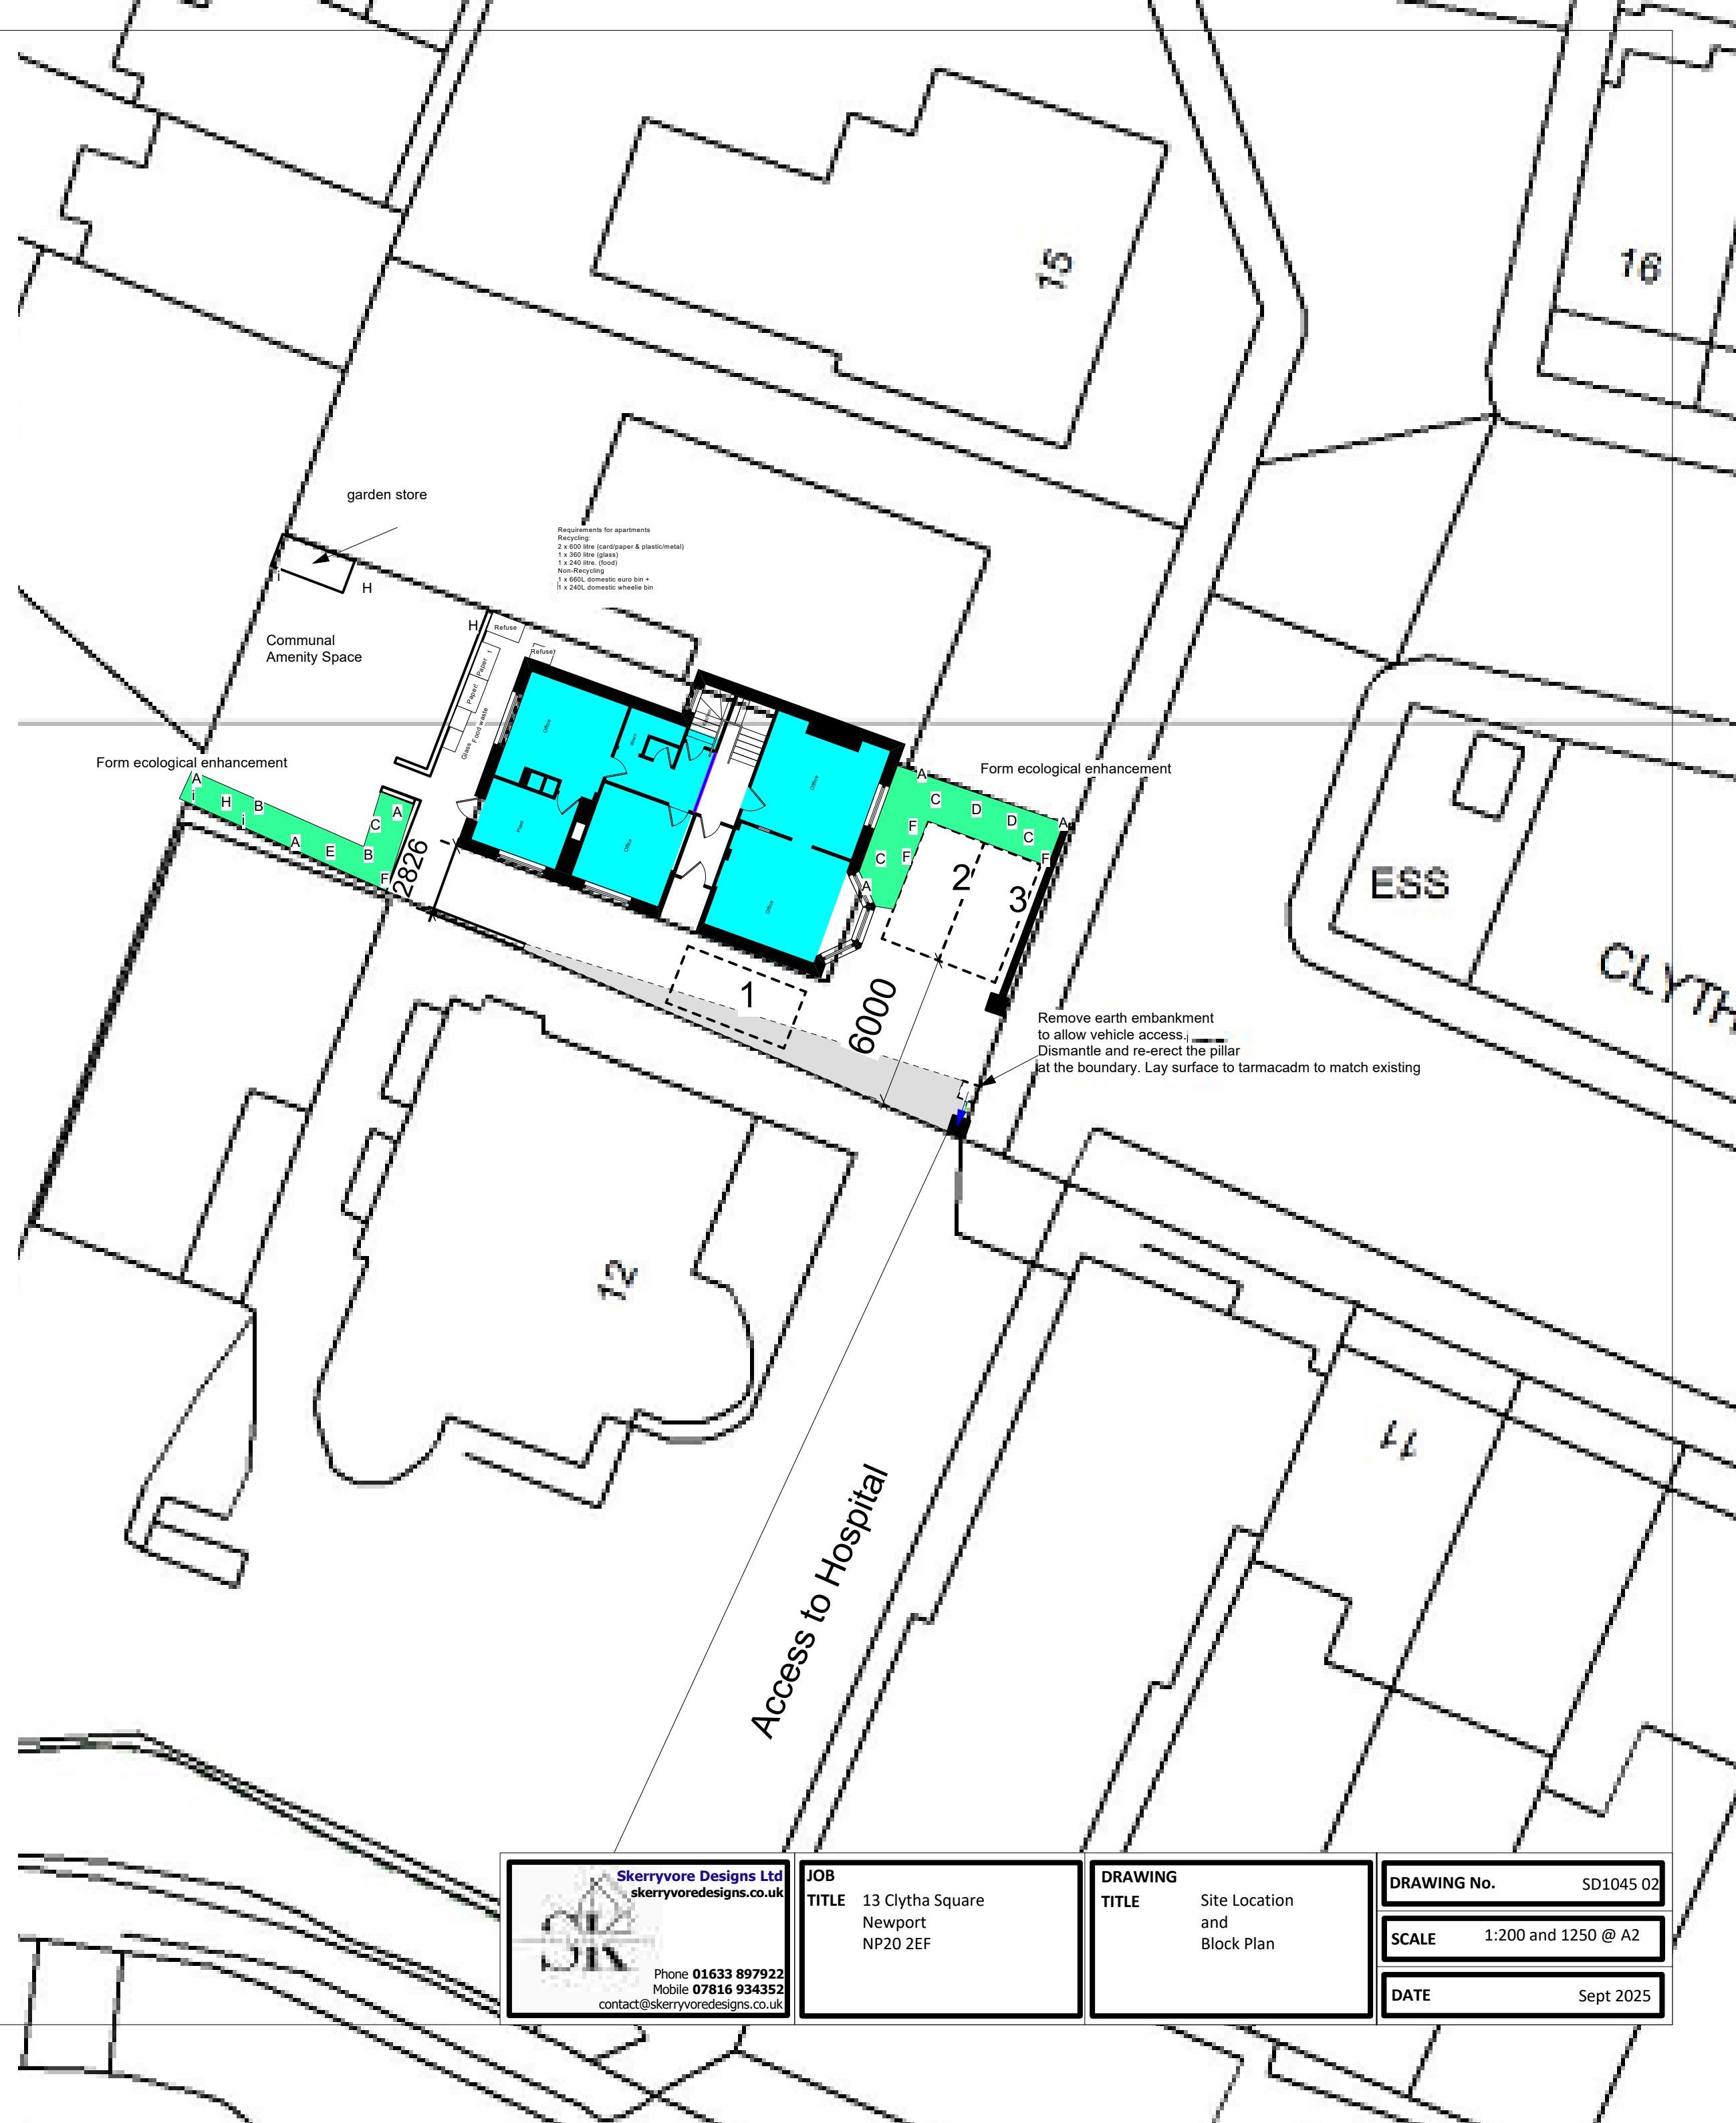

Skerryvore Designs Ltd
skerryvoredesigns.co.uk

Phone **01633 897922**
Mobile **07816 934352**
contact@skerryvoredesigns.co.uk

JOB
TITLE 13 Clytha Square
Newport
NP20 2EF

DRAWING
TITLE Site Location
and
Block Plan

DRAWING No. SD1045 02

SCALE 1:200 and 1250 @ A2

DATE Sept 2025