


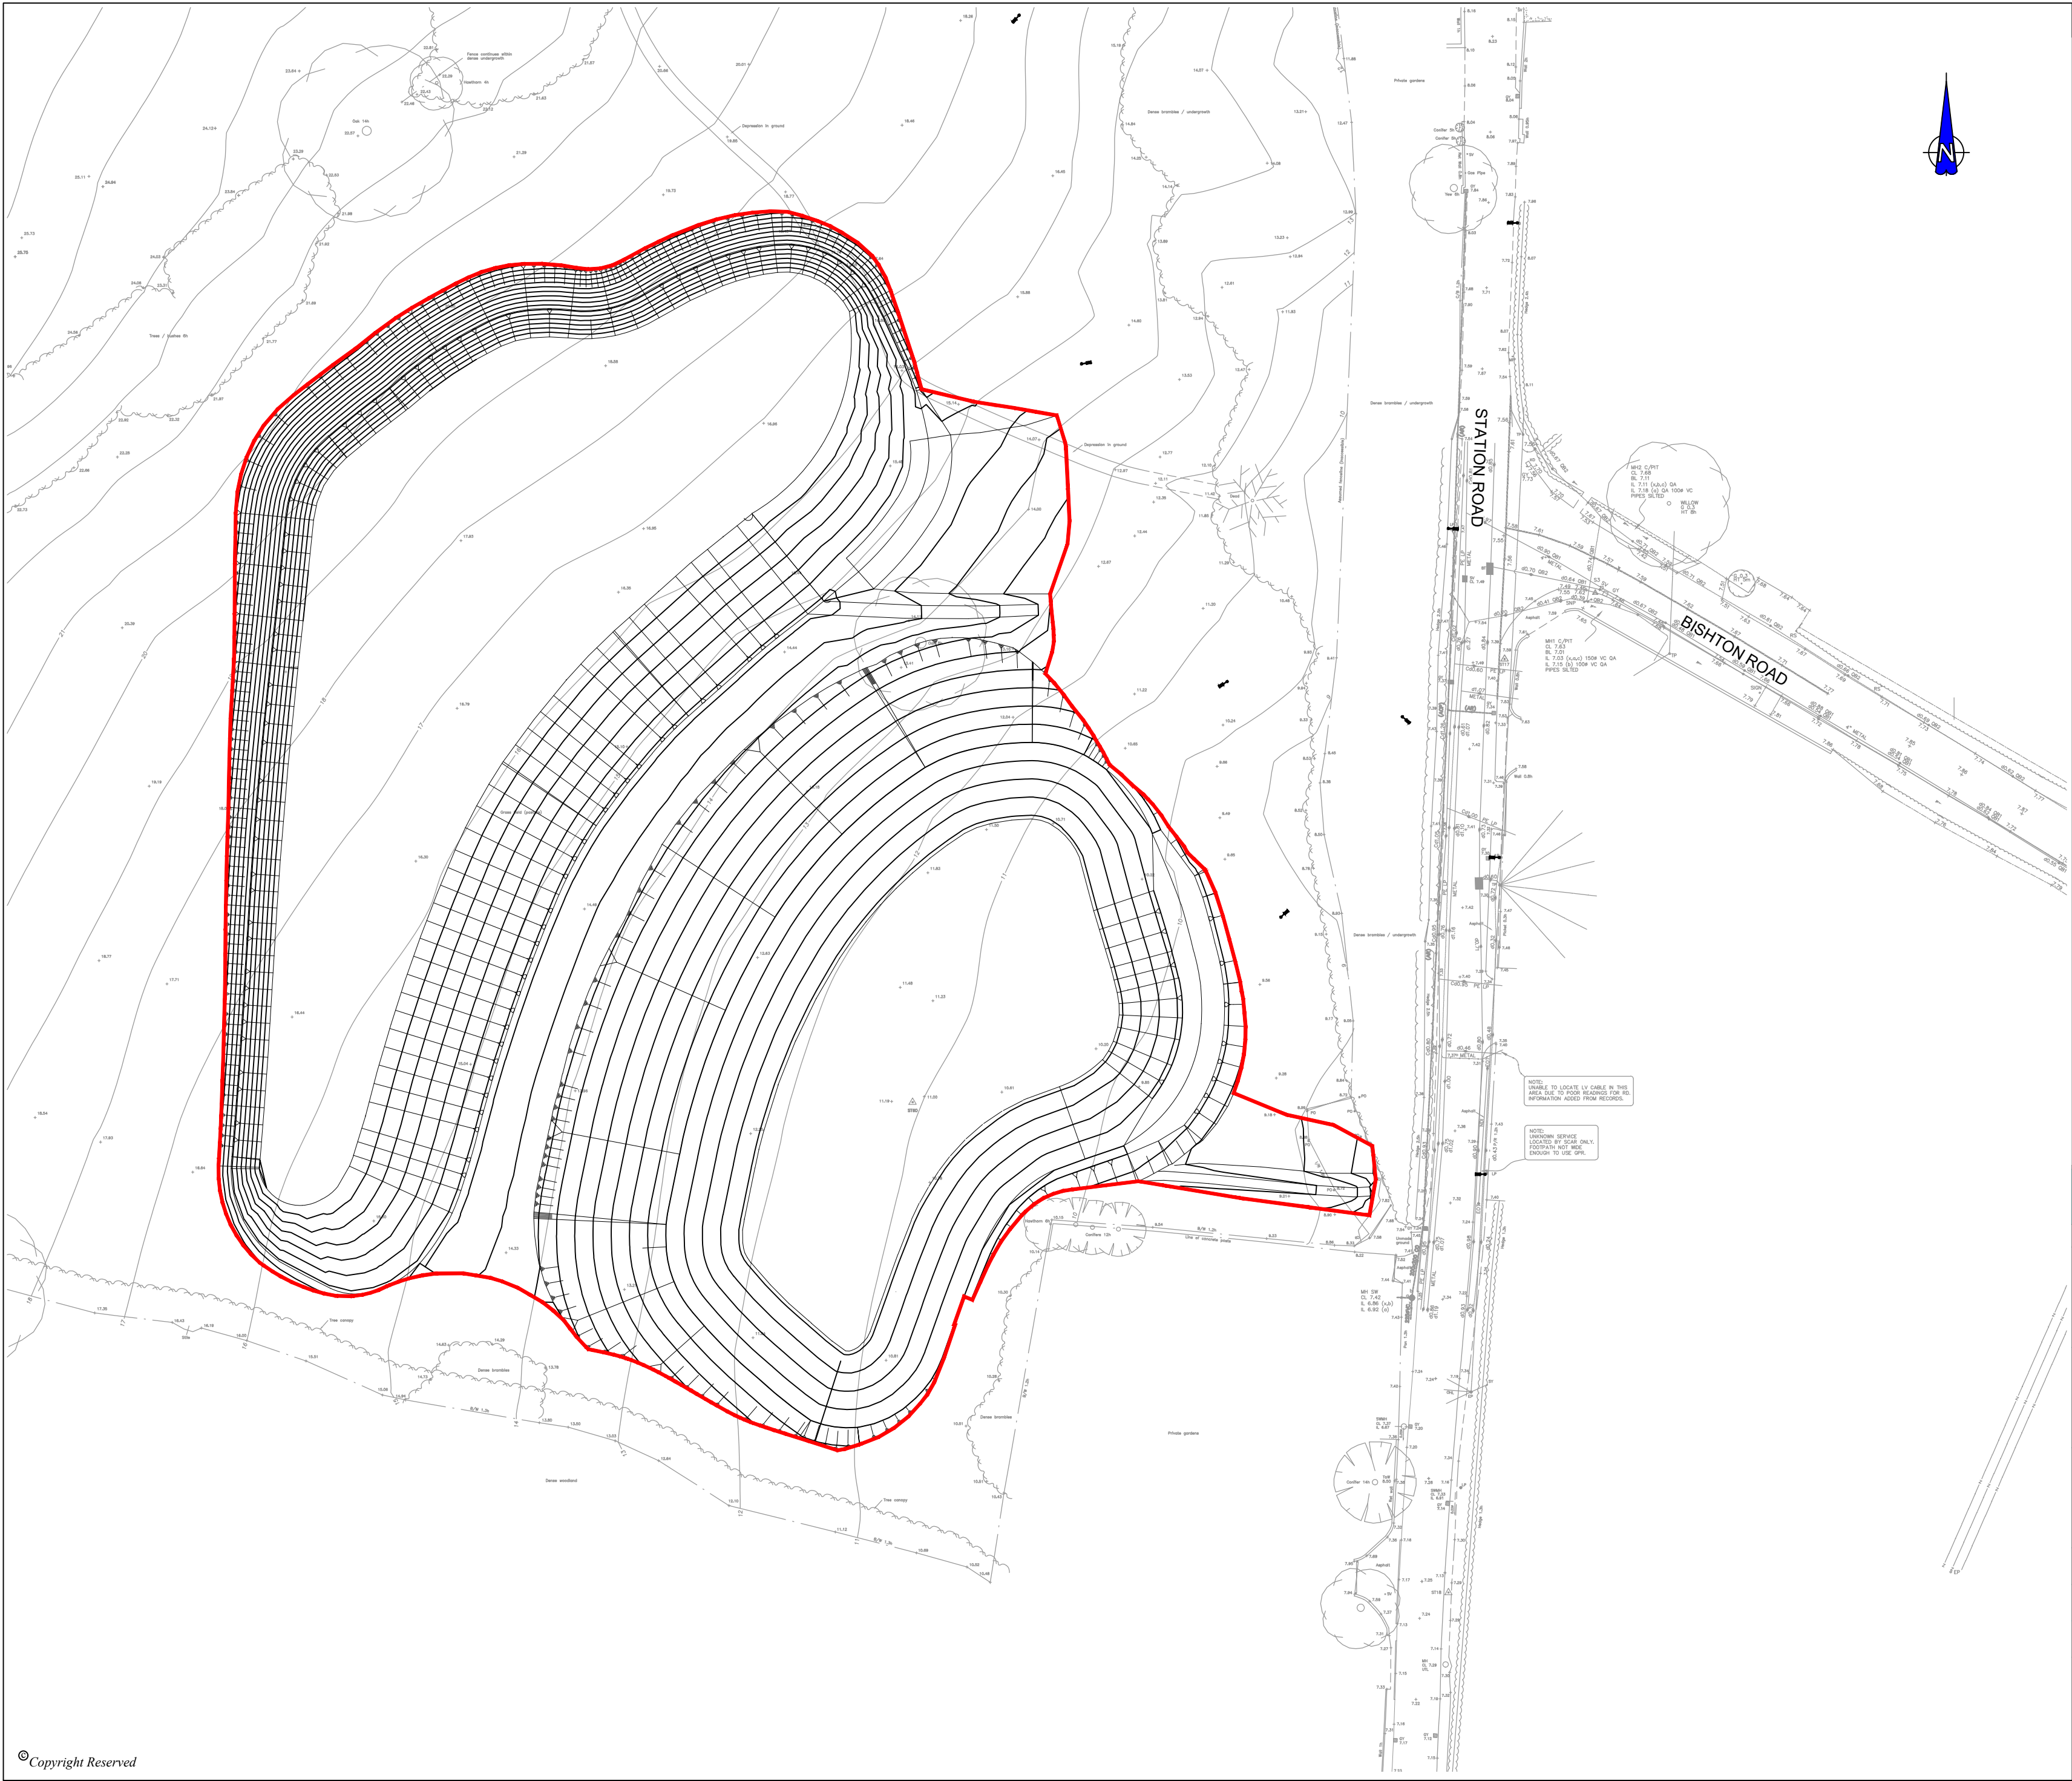

DO NOT SCALE FROM THIS DRAWING

KEY:

PLANNING BOUNDARY

A	First Issue	19/02/21	LH	LH	KW
REVISION	DETAILS	DATE	DRAWN	CHKD	APPD
CLIENT					
REDROW HOMES					
PROJECT					
LLANWERN VILLAGE NEWPORT					
DRAWING TITLE					
POND LOCATION PLAN					
DRG No. BM11513-006			REV A		
DRG SIZE A2		SCALE 1:500		DATE 19/02/2021	
DRAWN BY LH		CHECKED BY LH		APPROVED BY KW	
		BIRMINGHAM TEL 0121 580 0909 WWW.WARDELL-ARMSTRONG.COM BOLTON CARDIFF CARLISLE EDINBURGH GLASGOW LEEDS MANCHESTER NEWCASTLE UPON TYNE STOKE ON TRENT			