



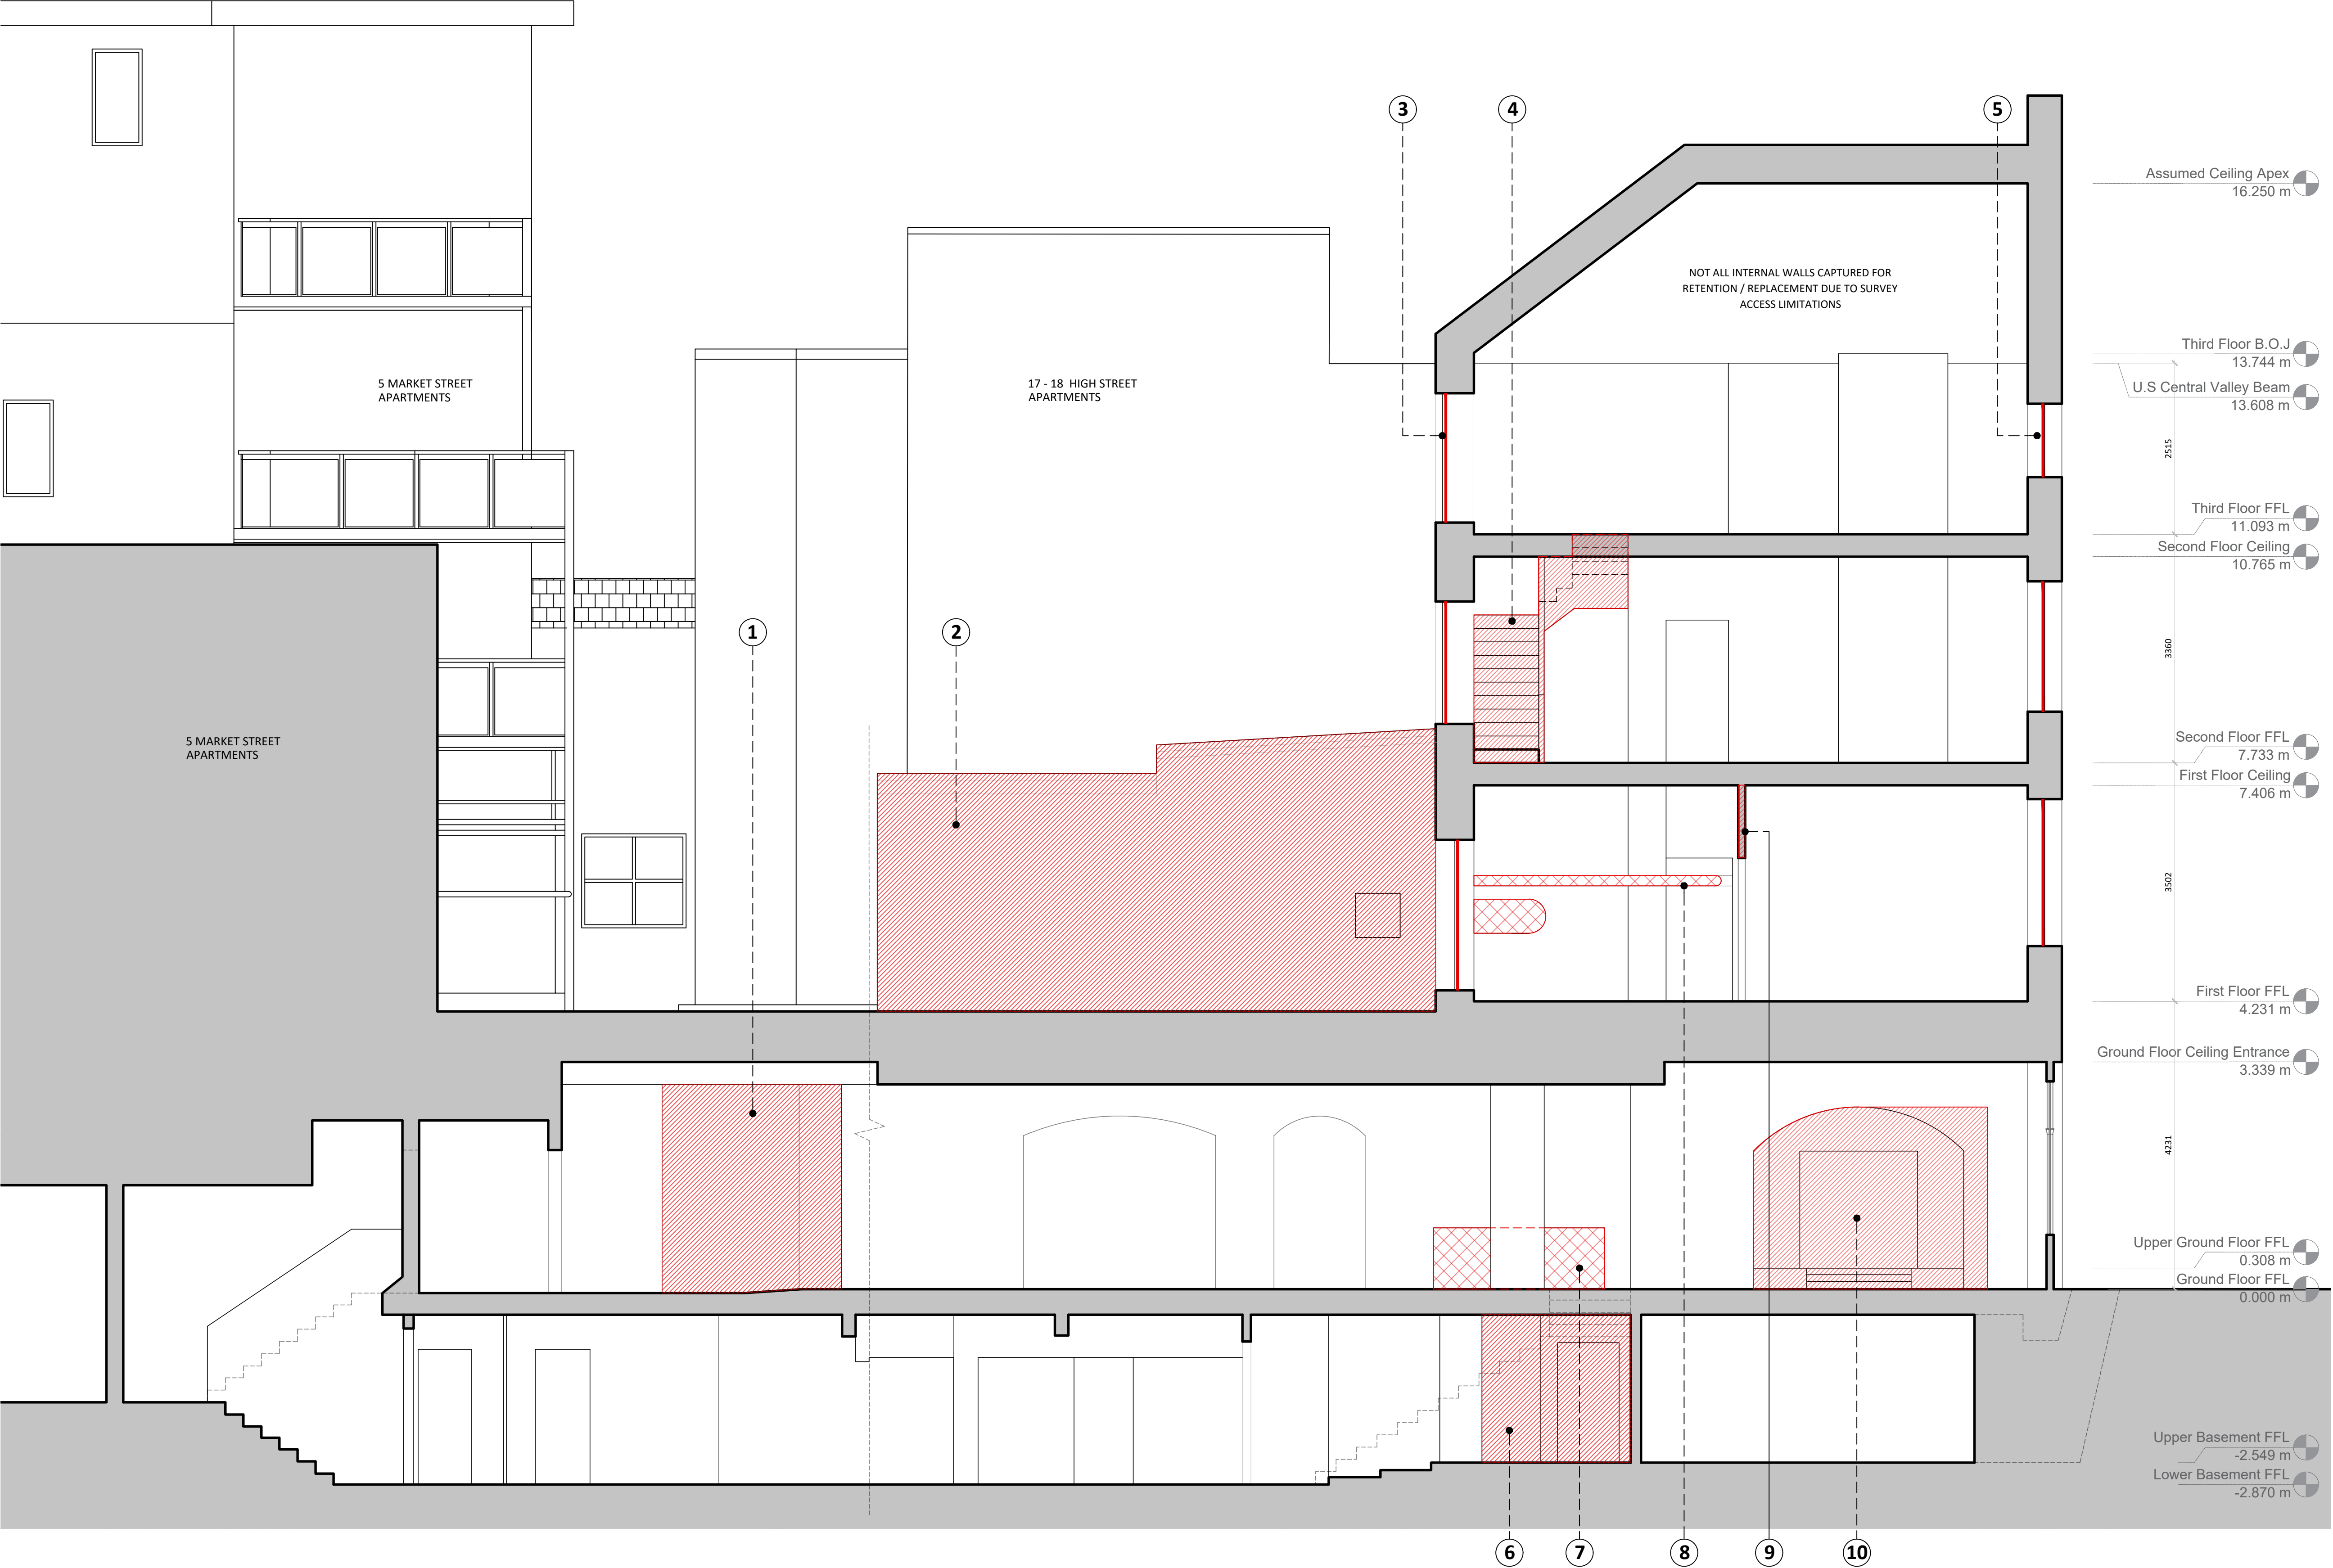

NOTES:
FIGURED DIMENSIONS TO BE TAKEN IN PREFERENCE TO SCALED DIMENSIONS.
ALL DIMENSIONS TO BE CHECKED ON SITE.

PROPOSED SECTION KEY NOTES:

1. Walls to be demolished at full height to accommodate new stair core.
2. Rear extension external walls to be demolished to finished floor level. Interface with retained masonry to be carefully cut, with adjacent masonry protected.
3. Window boarding to be removed. Existing structural openings, surrounds, reveals, lintels and adjacent finishes to be retained and protected.
4. Timber stair structure and balustrade to be removed.
5. Window frames and glazing to be removed. Existing structural openings, surrounds, reveals, lintels and adjacent finishes to be retained and protected.
6. Existing partitions forming stair enclosure to be removed to accommodate new platform lift shaft.
7. balustrade to be removed.
8. Ducting and fixings to be removed.
9. Timber partitions to be removed at full height.
10. Double doors, surrounds, and steps to be removed with partial masonry wall demolition to accommodate new doorway, lintel, and new steps. Surrounding floor finishes to be retained and protected.

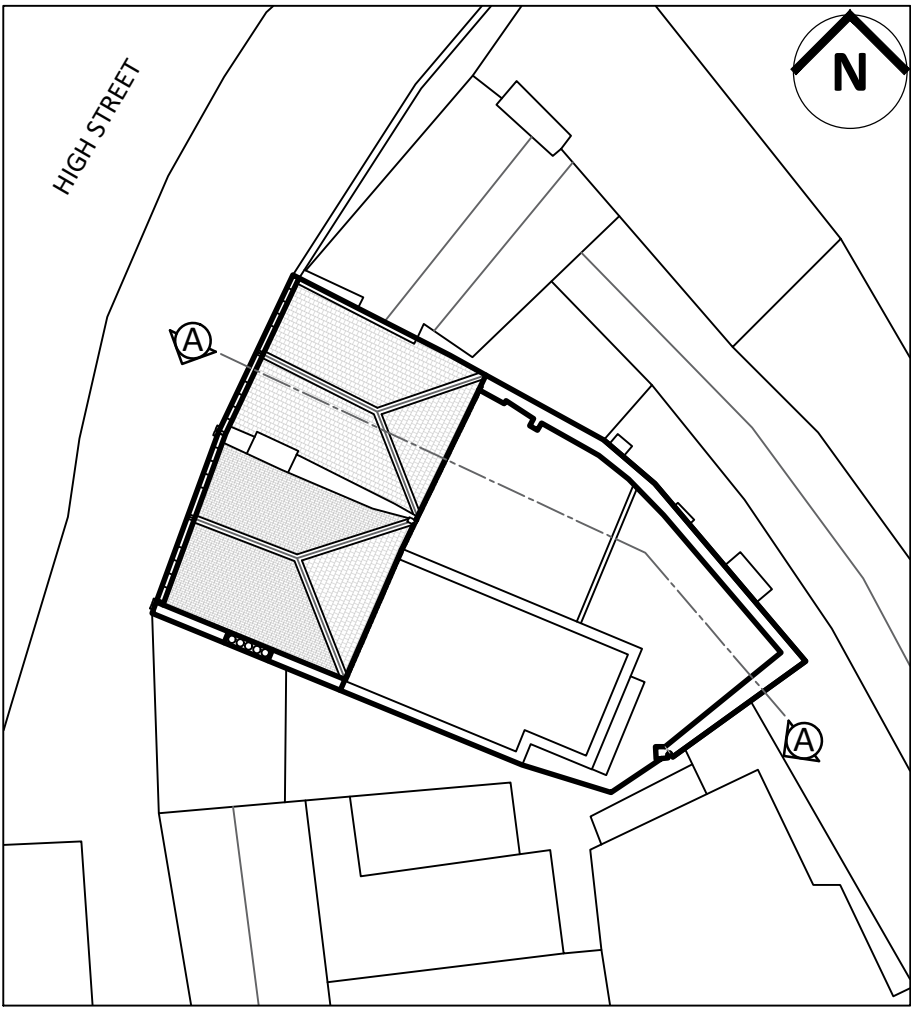

A 27.04.2026 Planning Issue.			
Revision:	Date:	Description:	
 GRAHAM SIBBALD Chartered Surveyors and Property Consultants 233 St Vincent Street, Glasgow G2 5QY Telephone 0141 332 1194 Fax 0141 332 5914 Website: www.g-s.co.uk Email: architecture@g-s.co.uk			
Client Music Venue Properties			
Project Le Pub Internal Renovation			
Address 14 High St Newport NP20 1FW			
Drawing Title Existing Section A			
Department No. MAN	Drg No. L(22)001	Revision A	Sheet Size 1:50 @ A1
Aims. No. 2025\09\0002		Drawing Status Planning	
Drawn By JF	Checked By CL		Date 07.04.2026
PREPARED BY GRAHAM + SIBBALD PROPERTY CONSULTANTS LTD			