



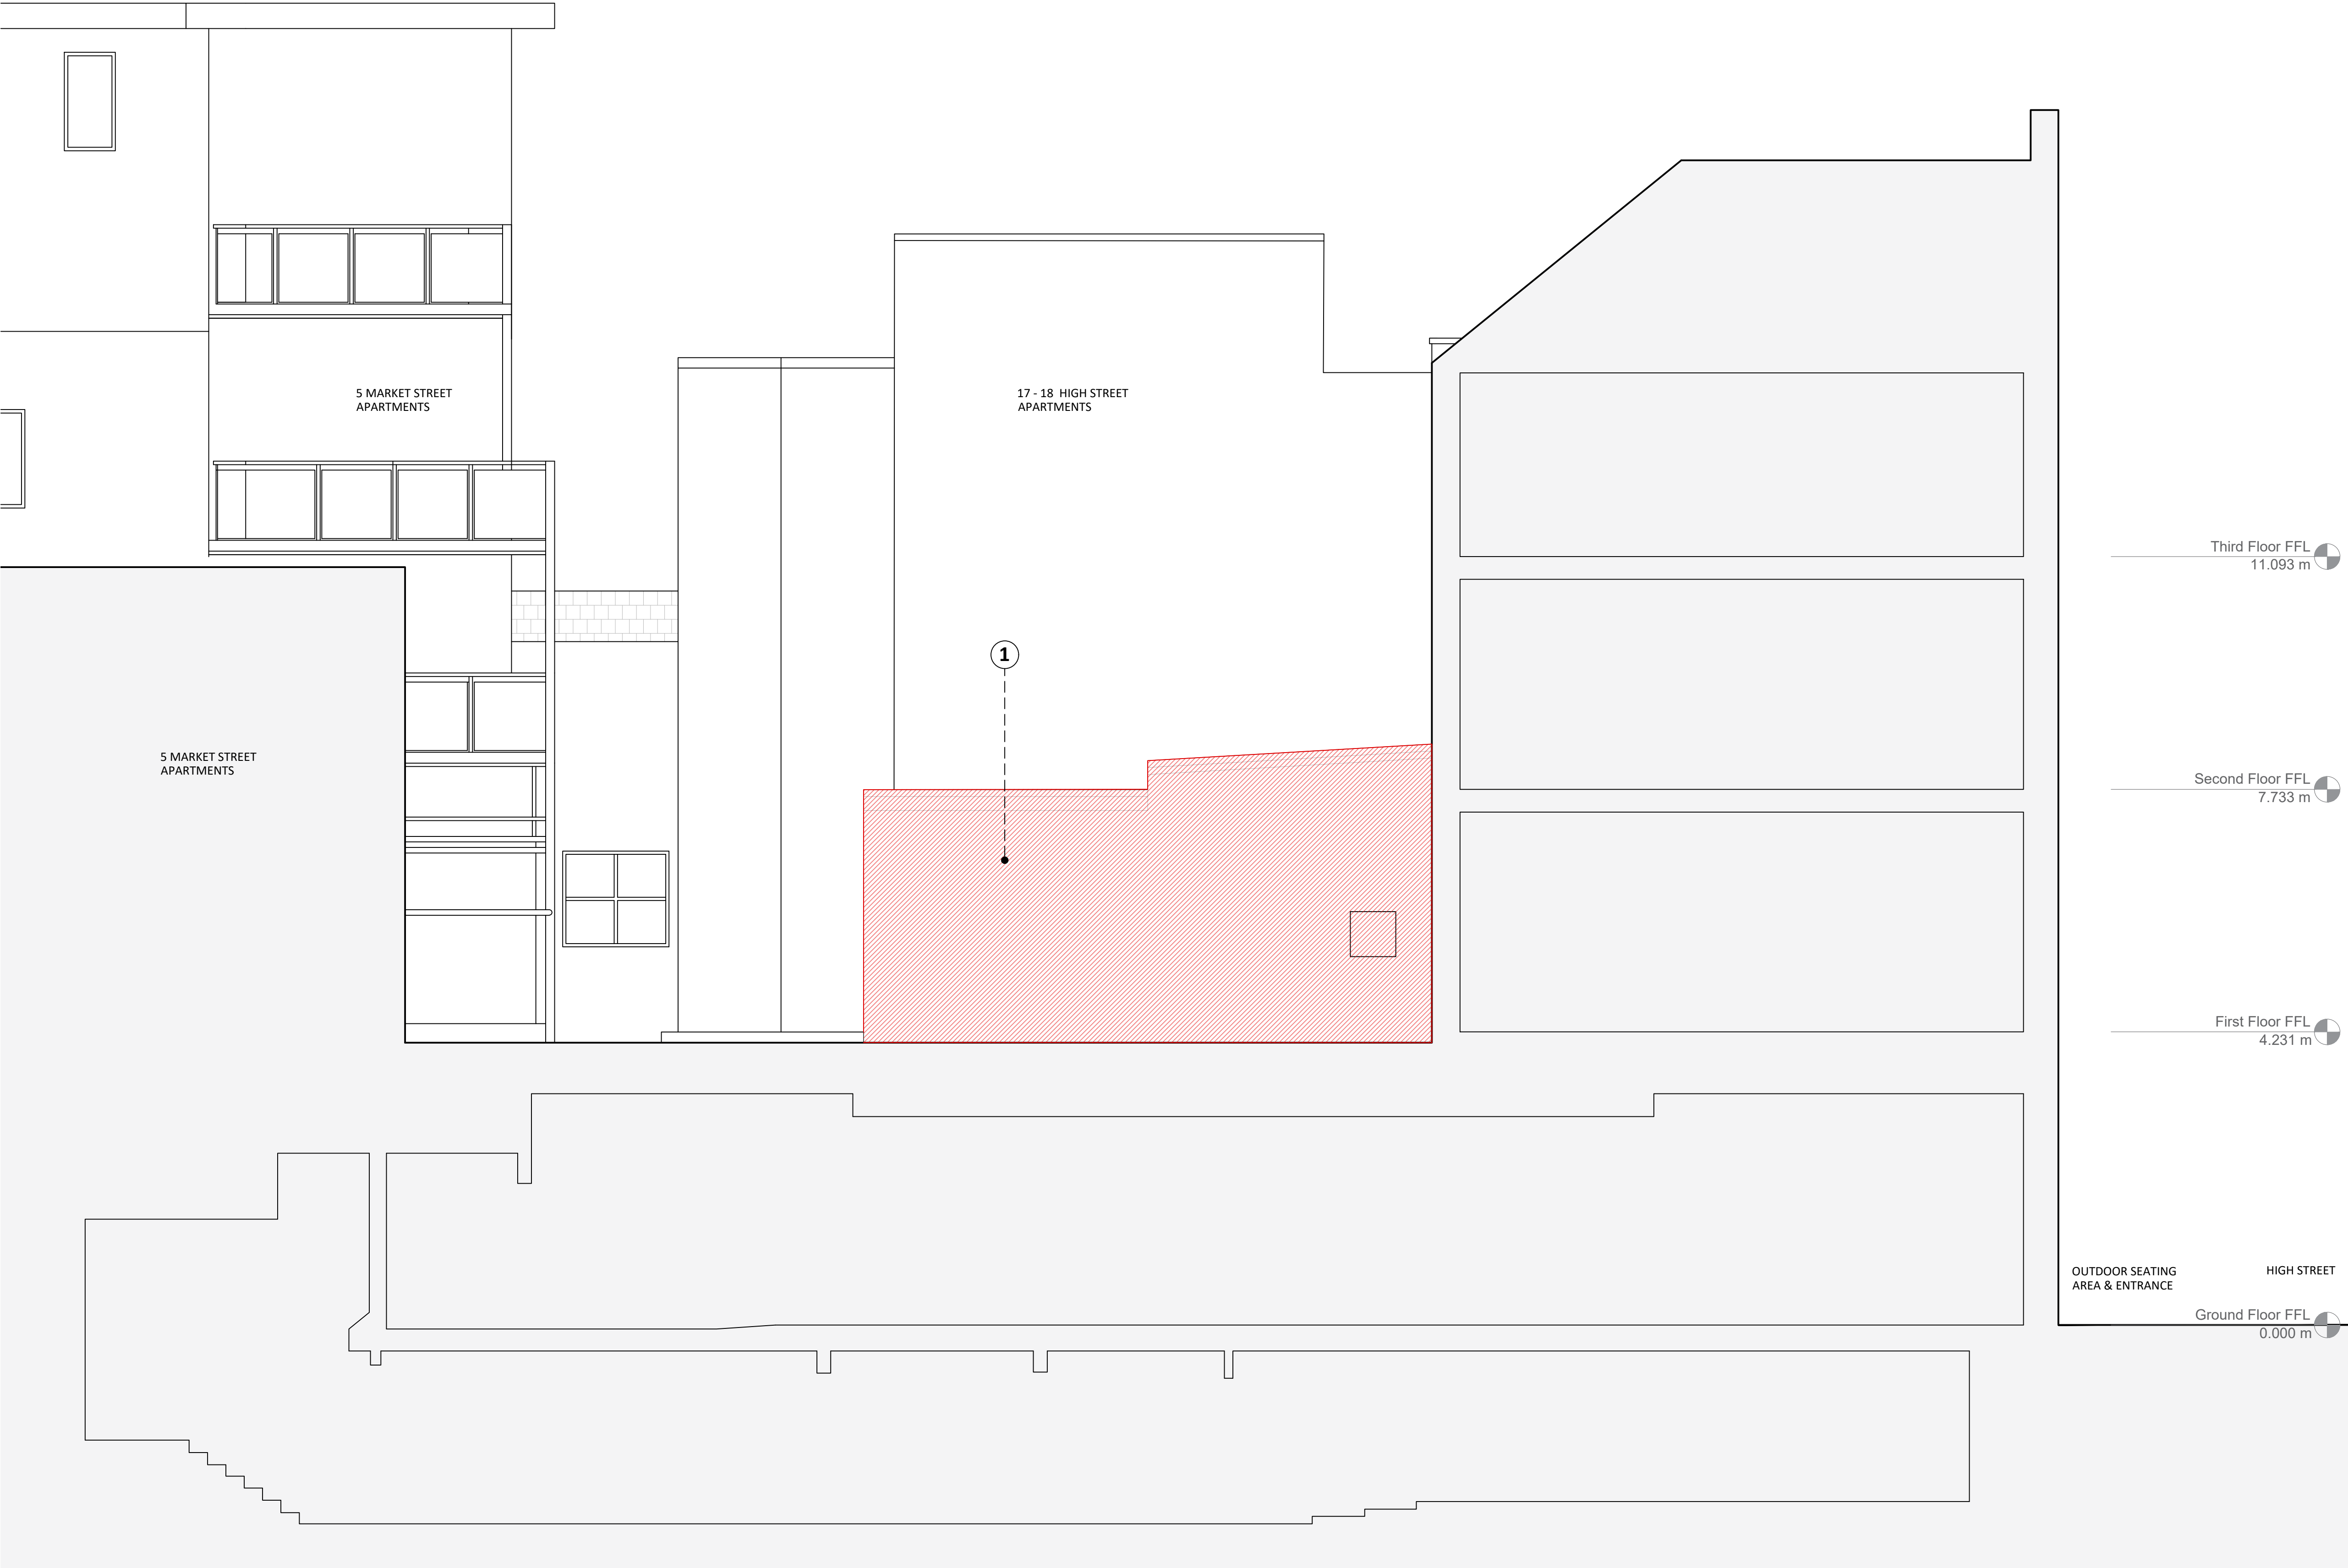


Existing Elevation B
1:50

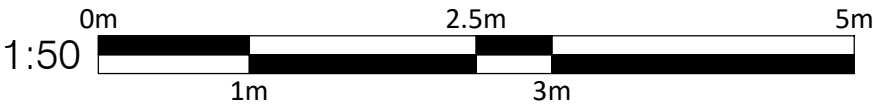

NOTES:
FIGURED DIMENSIONS TO BE TAKEN IN PREFERENCE TO SCALED DIMENSIONS.
ALL DIMENSIONS TO BE CHECKED ON SITE.

DOWNTAKINGS ELEVATION NOTES KEY:

1. Rear extension external walls to be demolished to finished floor level. Interface with retained masonry to be carefully cut, with adjacent masonry protected.

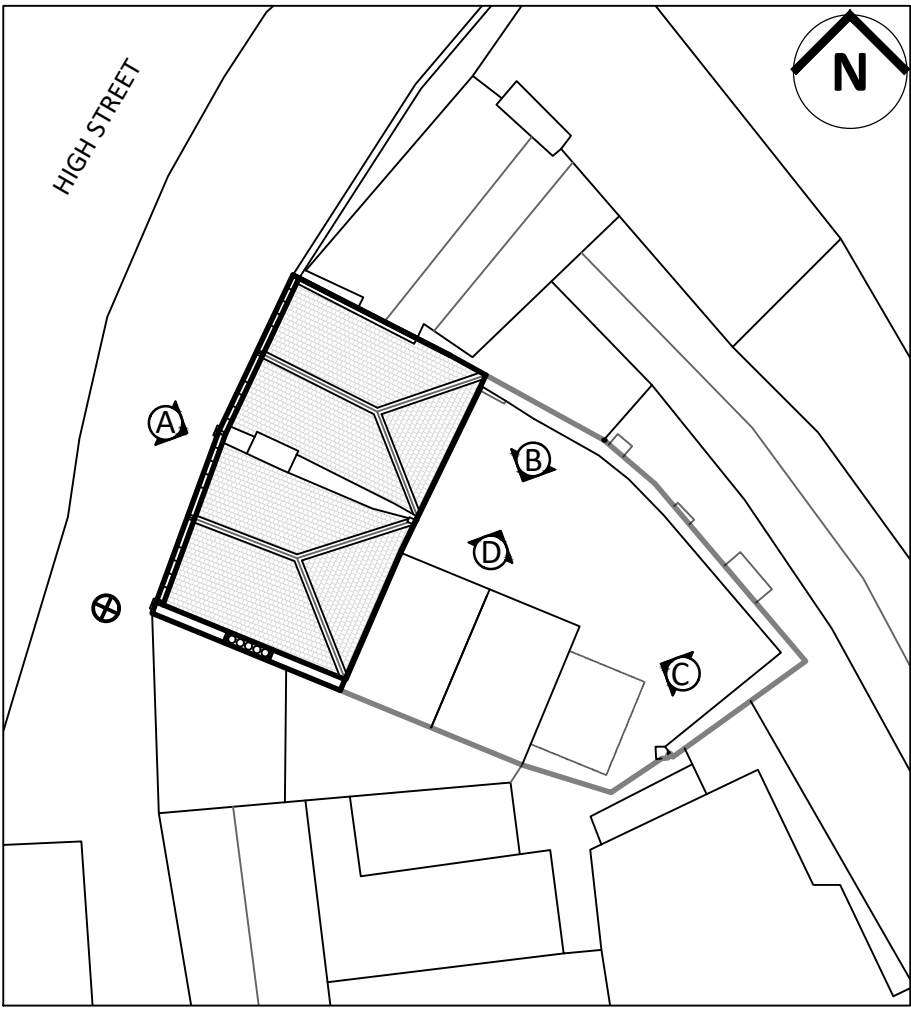

A 27.04.2026 Planning Issue.			
Revision:	Date:	Description:	
 GRAHAM SIBBALD Chartered Surveyors and Property Consultants 233 St Vincent Street, Glasgow G2 5QY Telephone 0141 332 1194 Fax 0141 332 3914 Website: www.g-s.co.uk Email: architecture@g-s.co.uk			
Client Music Venue Properties			
Project Le Pub Internal Renovation			
Address 14 High St Newport NP20 1FW			
Drawing Title Existing Elevation B			
Department No. MAN	Drg No. L(21)002	Revision A	Sheet Size 1:50 @ A1
Aims. No. 2025\09\0002		Drawing Status Planning	
Drawn By JF	Checked By CL	Date 07.04.2026	
PREPARED BY GRAHAM + SIBBALD PROPERTY CONSULTANTS LTD			