

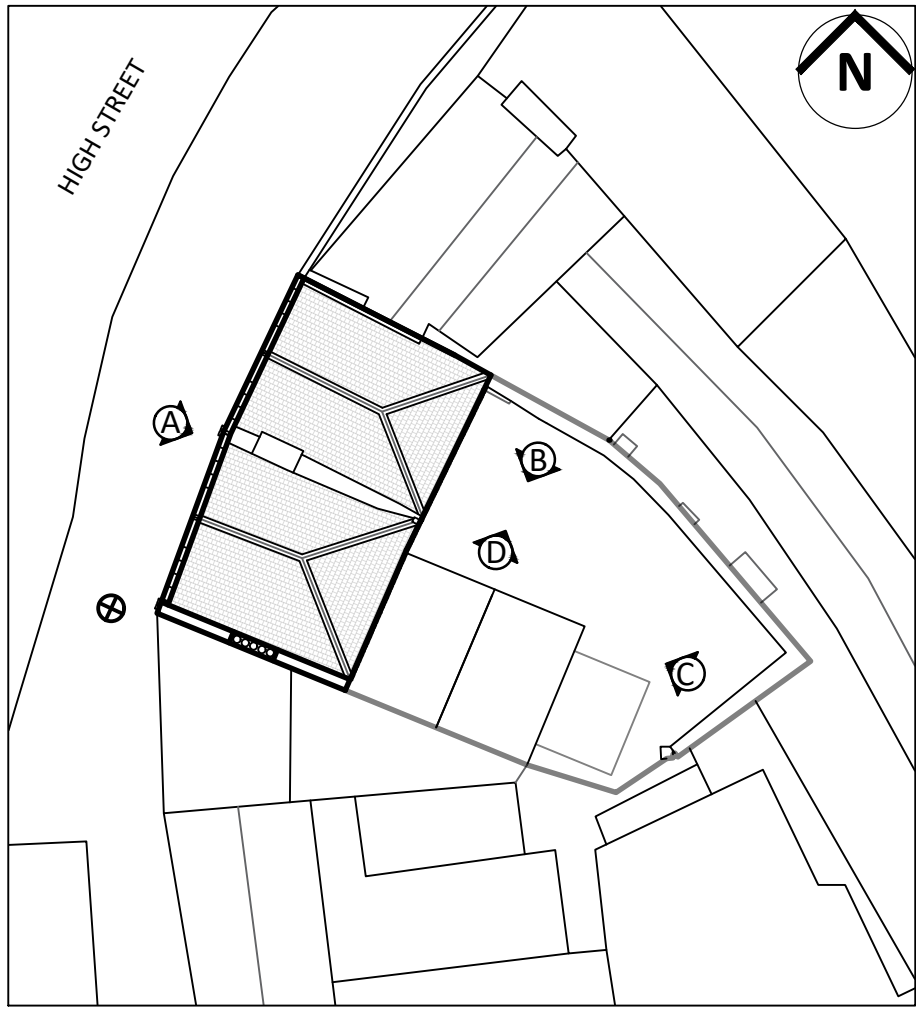


NOTES:
FIGURED DIMENSIONS TO BE TAKEN IN PREFERENCE TO SCALED DIMENSIONS.
ALL DIMENSIONS TO BE CHECKED ON SITE.

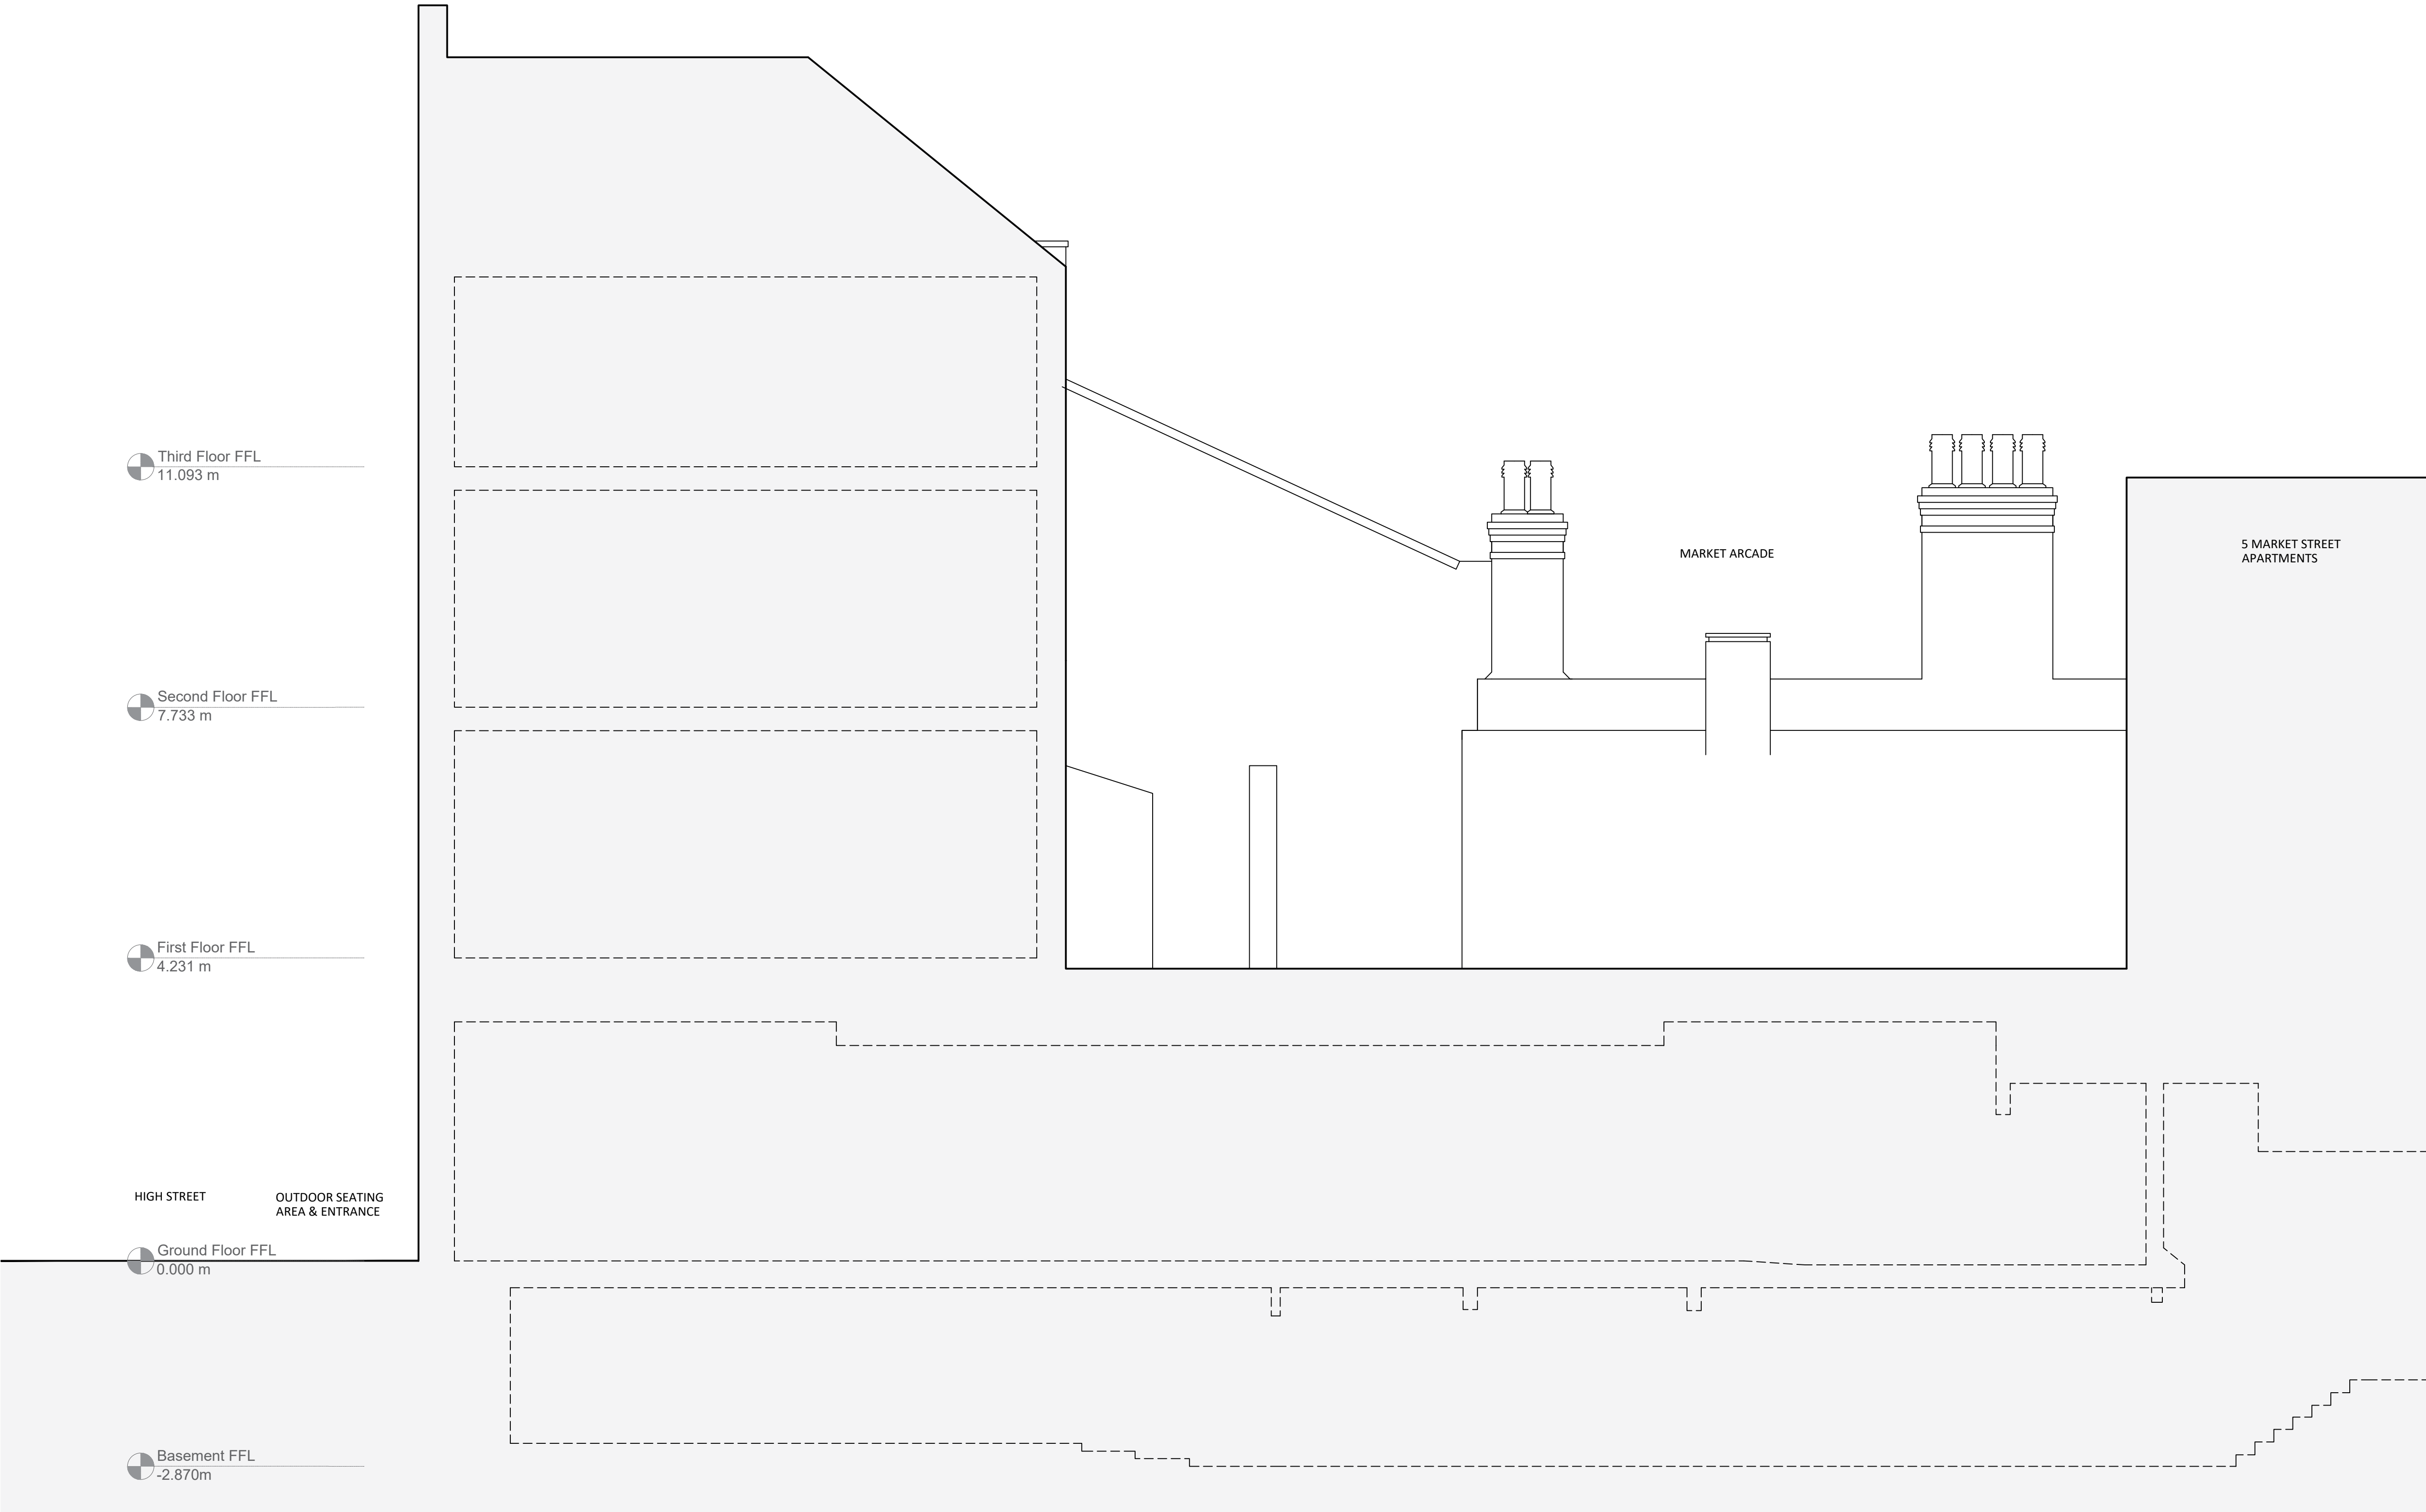

Existing Elevation D
1:50

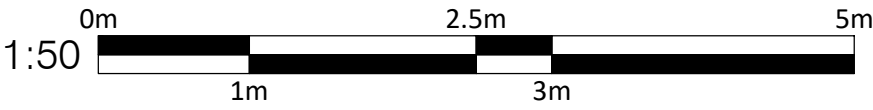

A 27.04.2026 Planning Issue.					
Revision:		Date:		Description:	
GRAHAM SIBBALD Chartered Surveyors and Property Consultants 233 St Vincent Street, Glasgow G2 5QY Telephone 0141 332 1194 Fax 0141 332 3914 Website: www.g-s.co.uk Email: architecture@g-s.co.uk					
Client Music Venue Properties					
Project Le Pub Internal Renovation					
Address 14 High St Newport NP20 1FW					
Drawing Title Existing Elevation D					
Department No. MAN		Drg No. L(21)004		Revision A	Sheet Size 1:50 @ A1
Aims. No. 2025\09\0002				Drawing Status Planning	
Drawn By JF		Checked By CL		Date 07.06.2026	
PREPARED BY GRAHAM + SIBBALD PROPERTY CONSULTANTS LTD					