



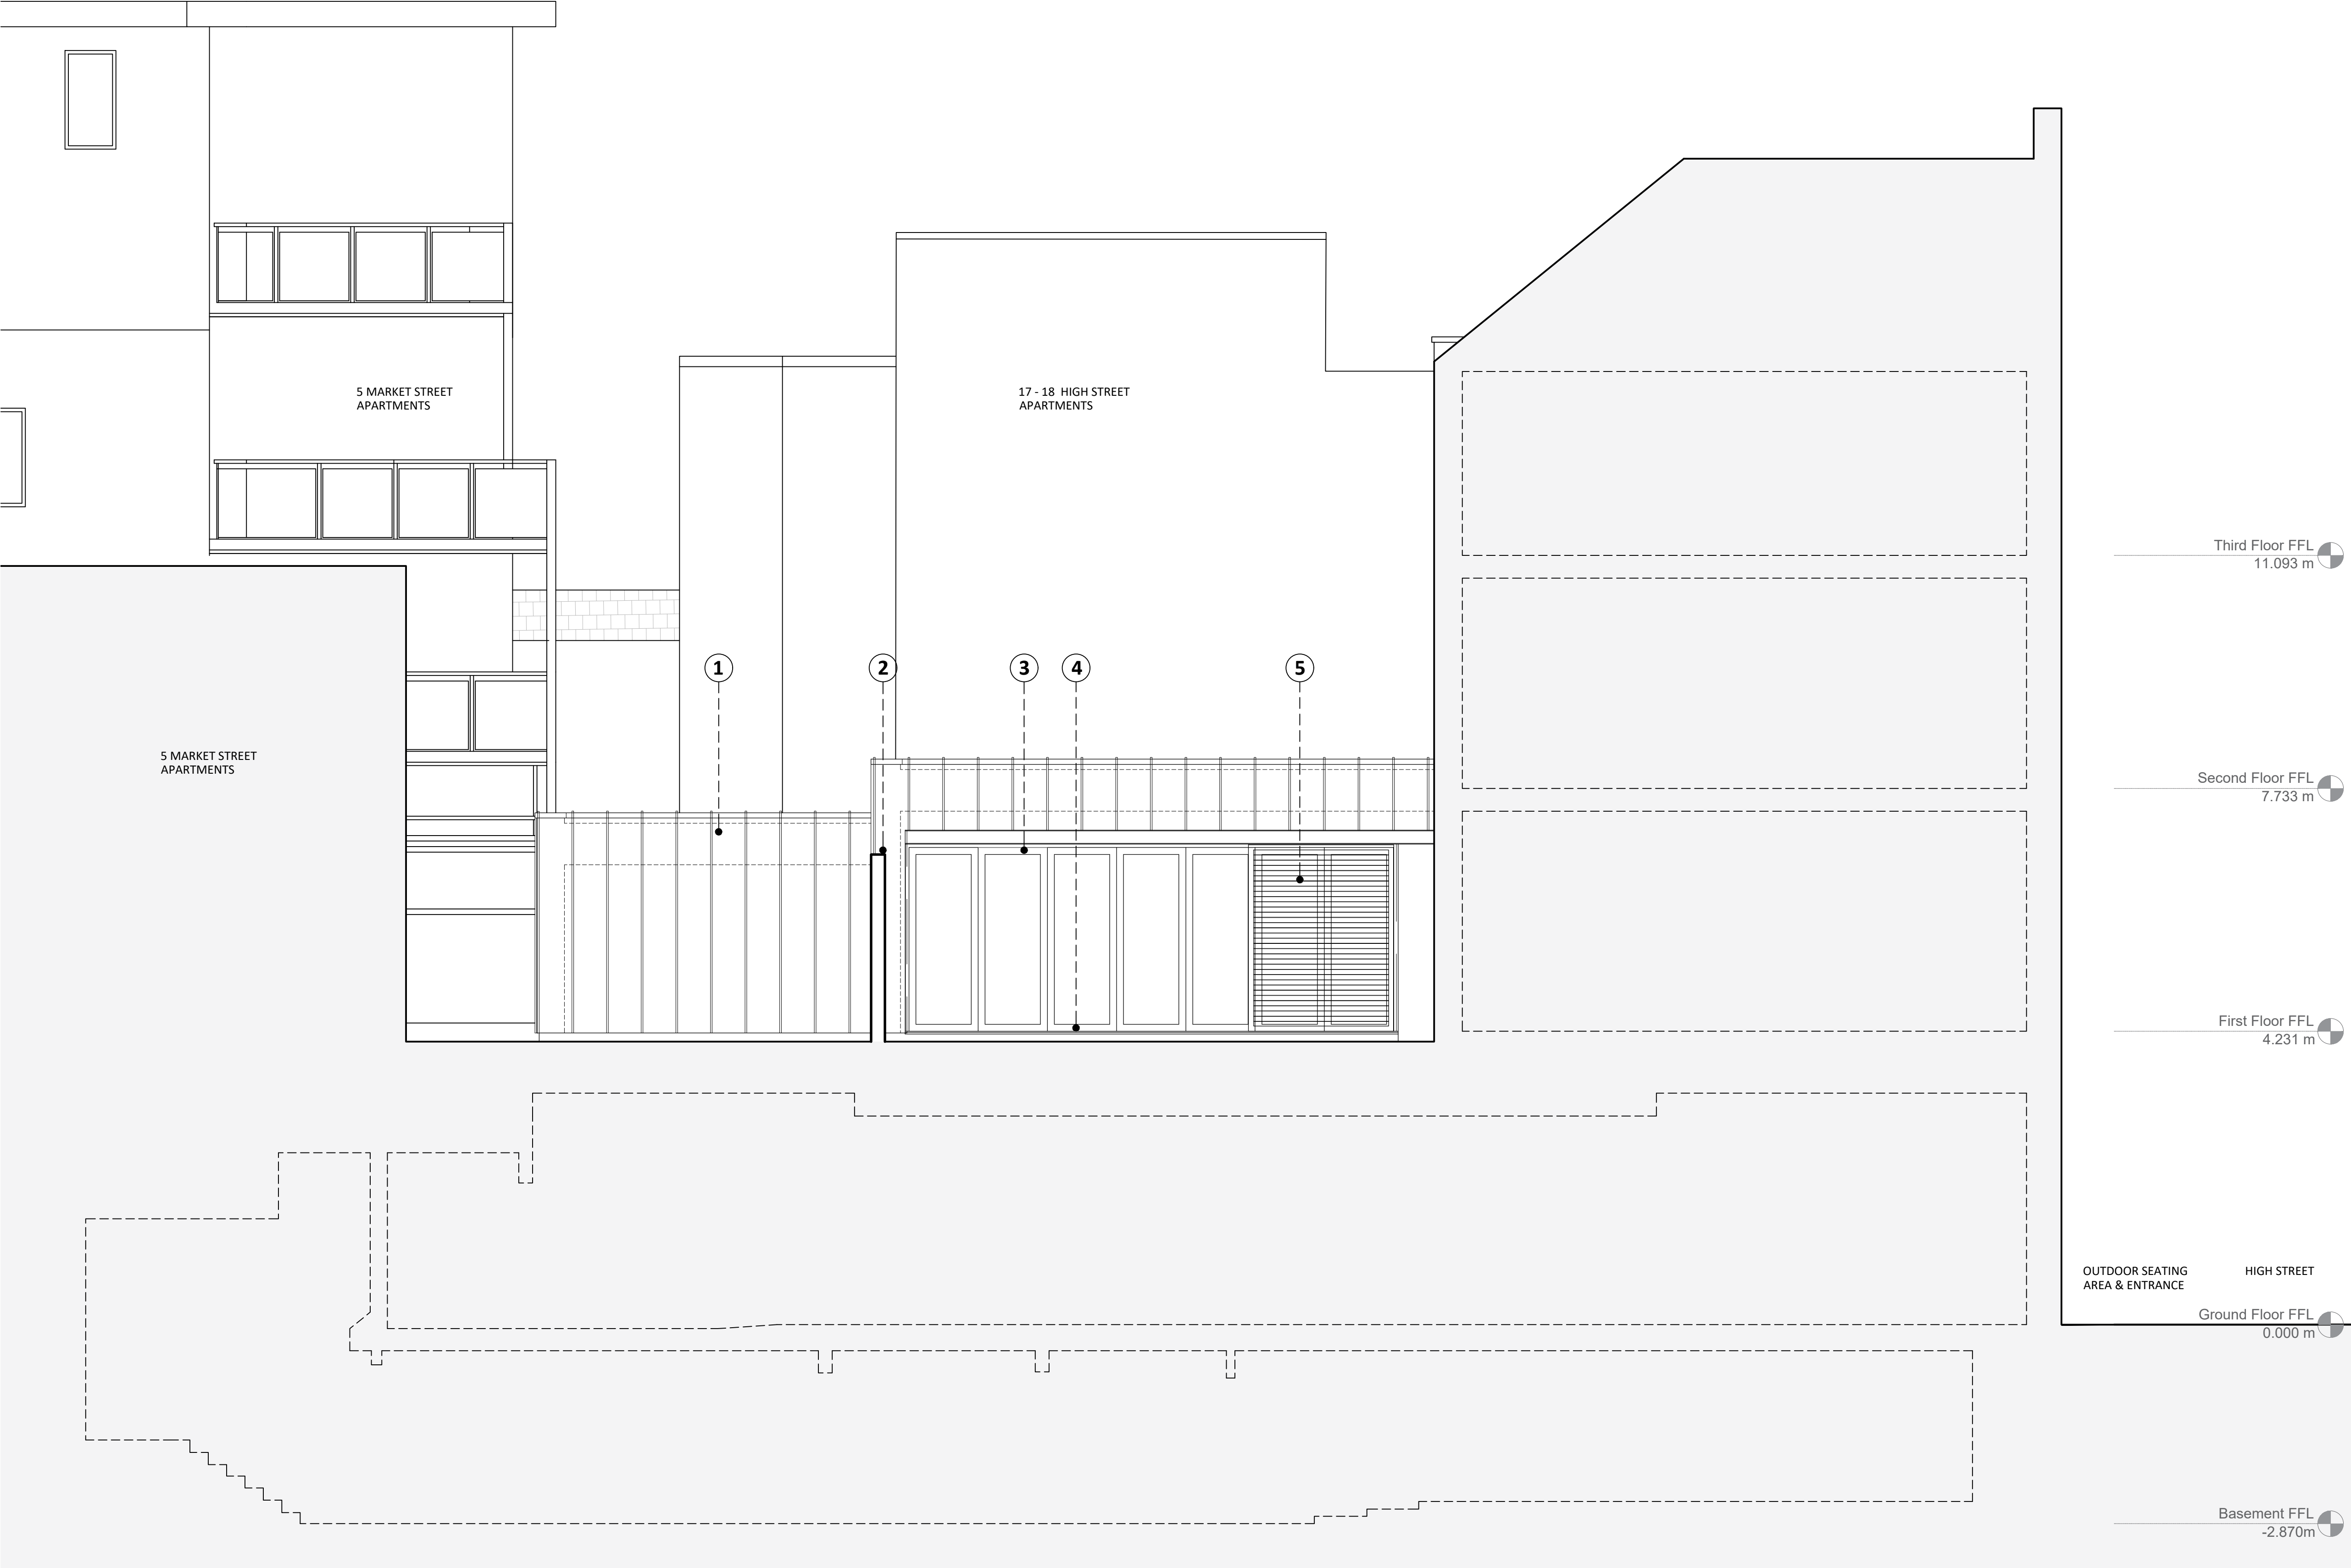

Proposed Elevation B
1:50

NOTES:
FIGURED DIMENSIONS TO BE TAKEN IN PREFERENCE TO SCALED DIMENSIONS.
ALL DIMENSIONS TO BE CHECKED ON SITE.

- ELEVATION NOTES KEY:
1. Standing seam metal cladding in Jet Black (RAL 9005) to new steel frame construction extension.
 2. New 2.5m height Jacoustic treated softwood fence with modular living wall trays to roof terrace side - providing acoustic separation between the new outdoor rooftop area and adjacent properties.
 3. Triple glazed aluminium framed bi-fold screens, frames in Jet Black (RAL 9005).
 4. New composite timber (Oak finish) decking area over existing roof covering.
 5. Perforated mesh or timber slat solar shading louvre panels on sliding rail.

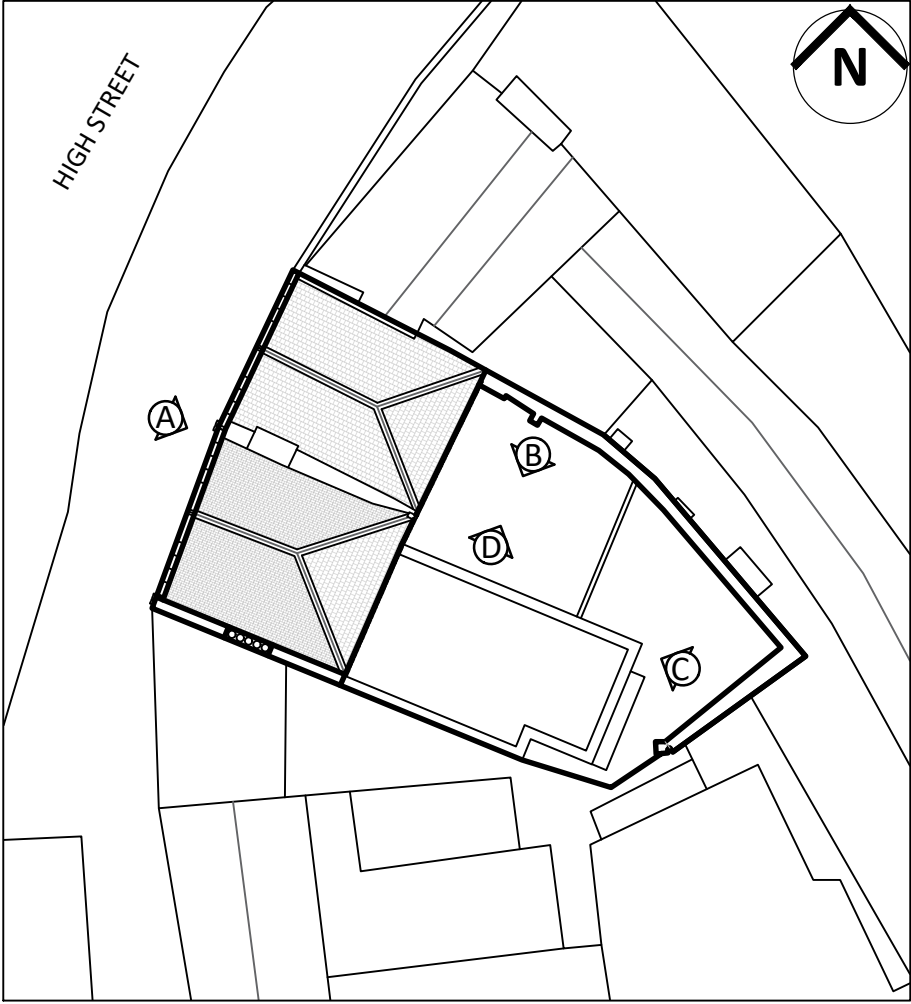

A 27.04.2026 Planning Issue.			
Revision:	Date:	Description:	
 GRAHAM SIBBALD Chartered Surveyors and Property Consultants 233 St Vincent Street, Glasgow G2 5QY Telephone 0141 332 1194 Fax 0141 332 5914 Website: www.g-s.co.uk Email: architecture@g-s.co.uk			
Client Music Venue Properties			
Project Le Pub Internal Renovation			
Address 14 High St Newport NP20 1FW			
Drawing Title Proposed Elevation B			
Department No. MAN	Drg No. L(21)102	Revision A	Sheet Size 1:50 @ A1
Aims. No. 2025\09\0002		Drawing Status Planning	
Drawn By JF	Checked By CL	Date 07.06.2026	
PREPARED BY GRAHAM + SIBBALD PROPERTY CONSULTANTS LTD			