


BLOCK B

(30 - 32 - 34 Clarence Place, Newport)

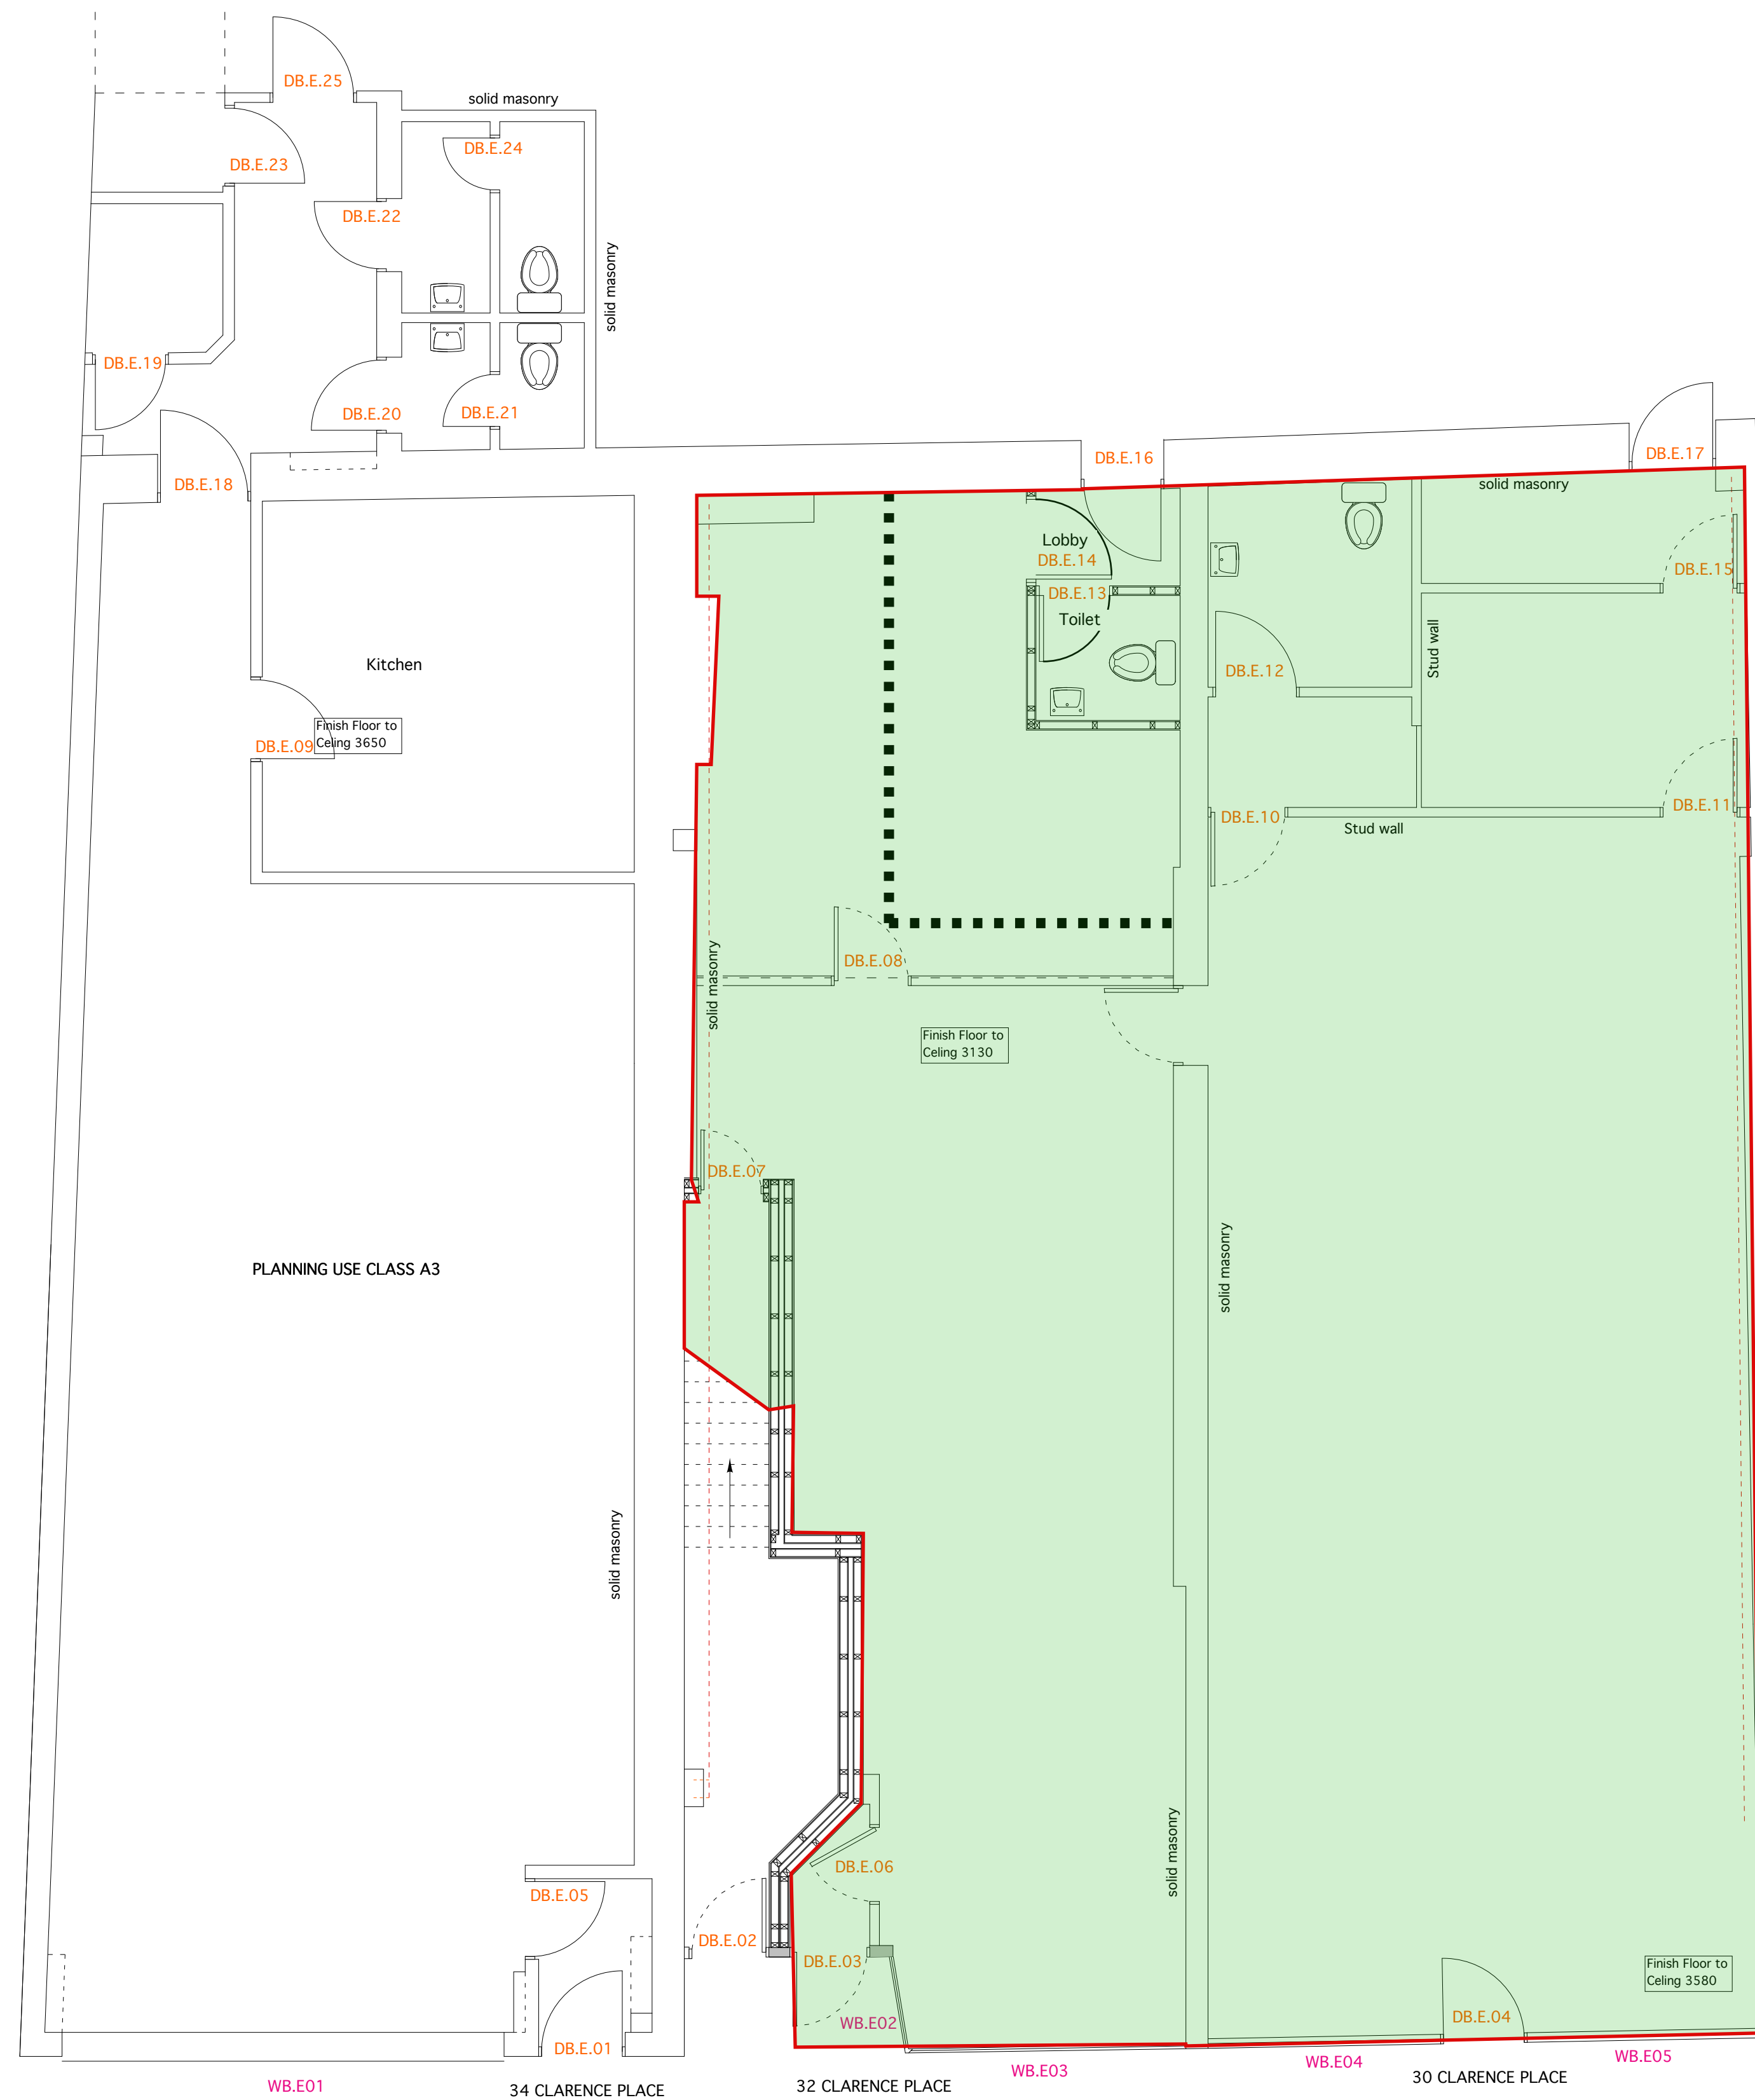

GROUND FLOOR

Area designated as
single unit to
be separated into
two units (as original
state)

25.02.25	added existing drainage
Date:	Action:
This drawing is copyright.	
All dimensions to be checked on site	
and any discrepancies reported to	
Architect immediately.	
Not to scale, use figured dimensions	
only.	
	
Block B Clarence Place existing ground floor plan 50 @ A1	
321-B044	A
North road, Cardiff. c110.3du © 2034 c491 www.cflw-architects.co.uk	