

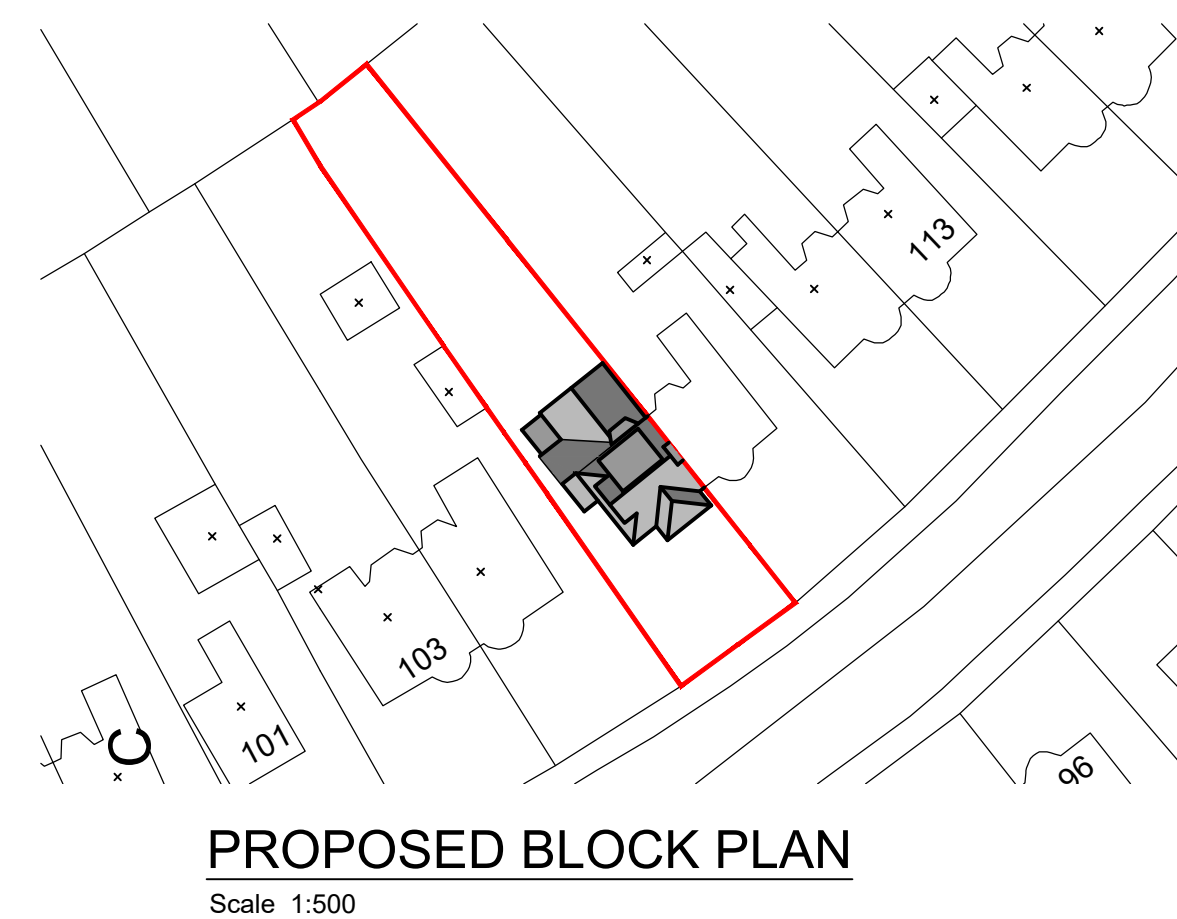
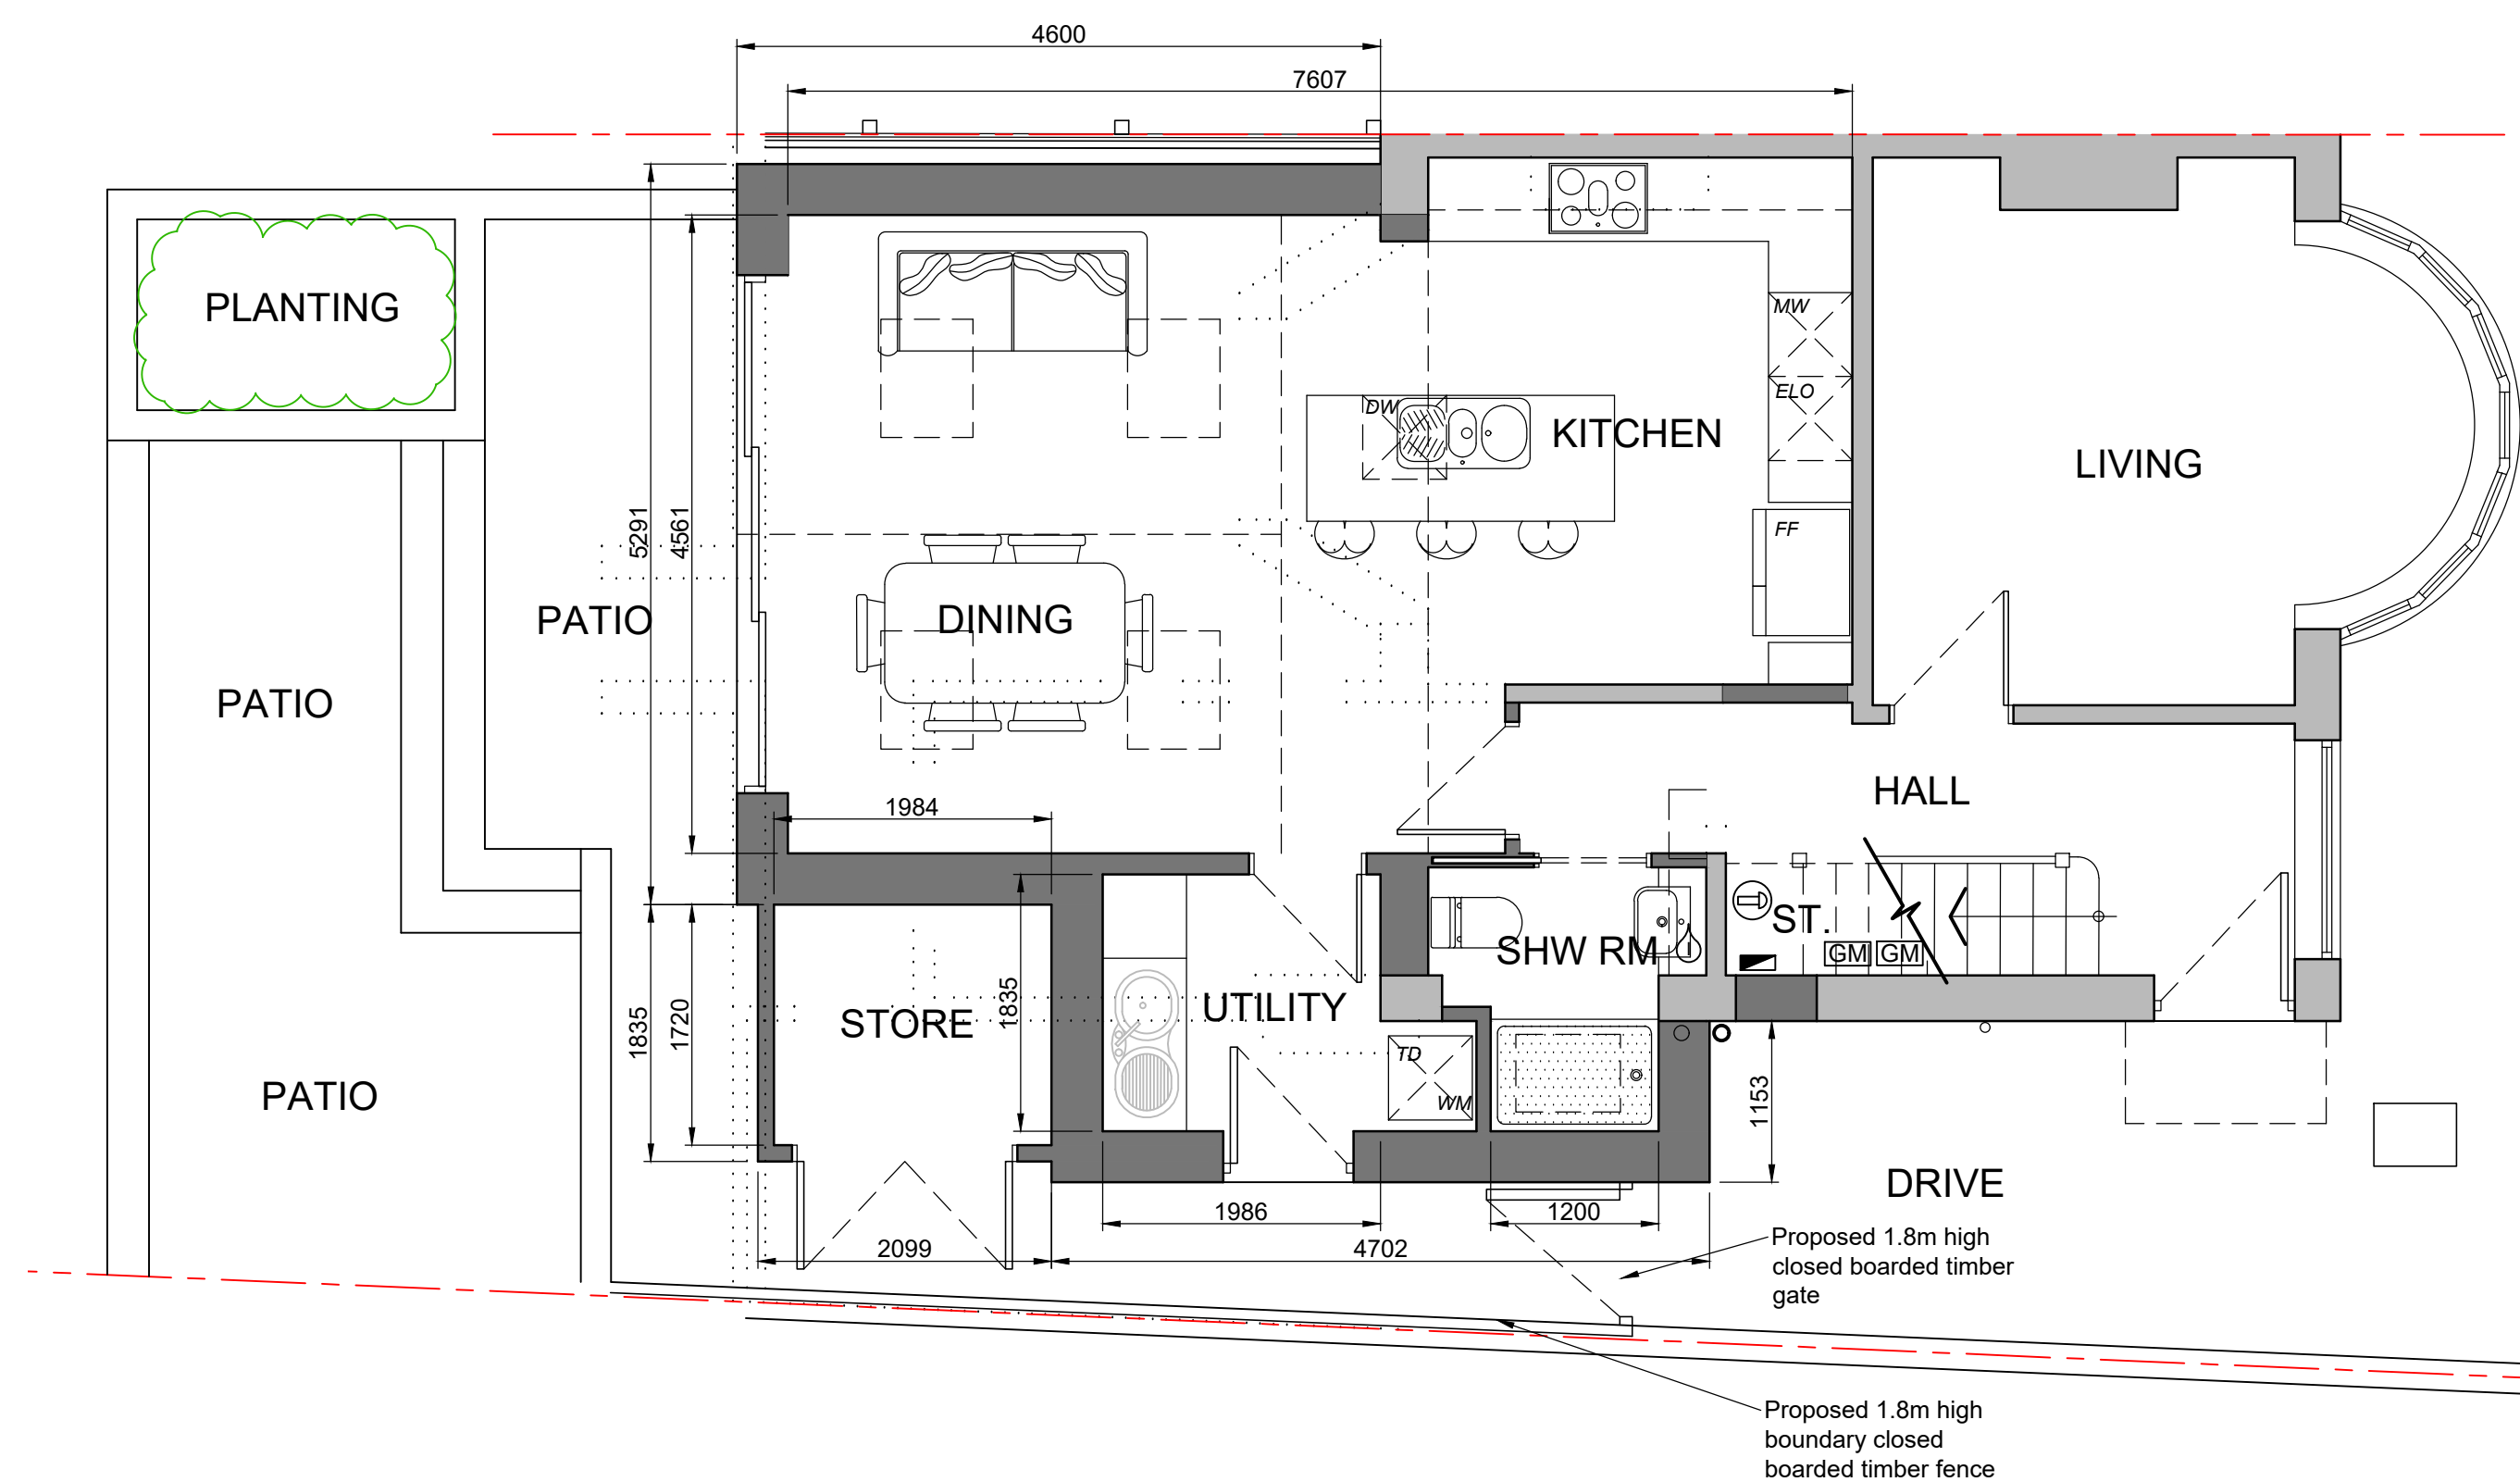
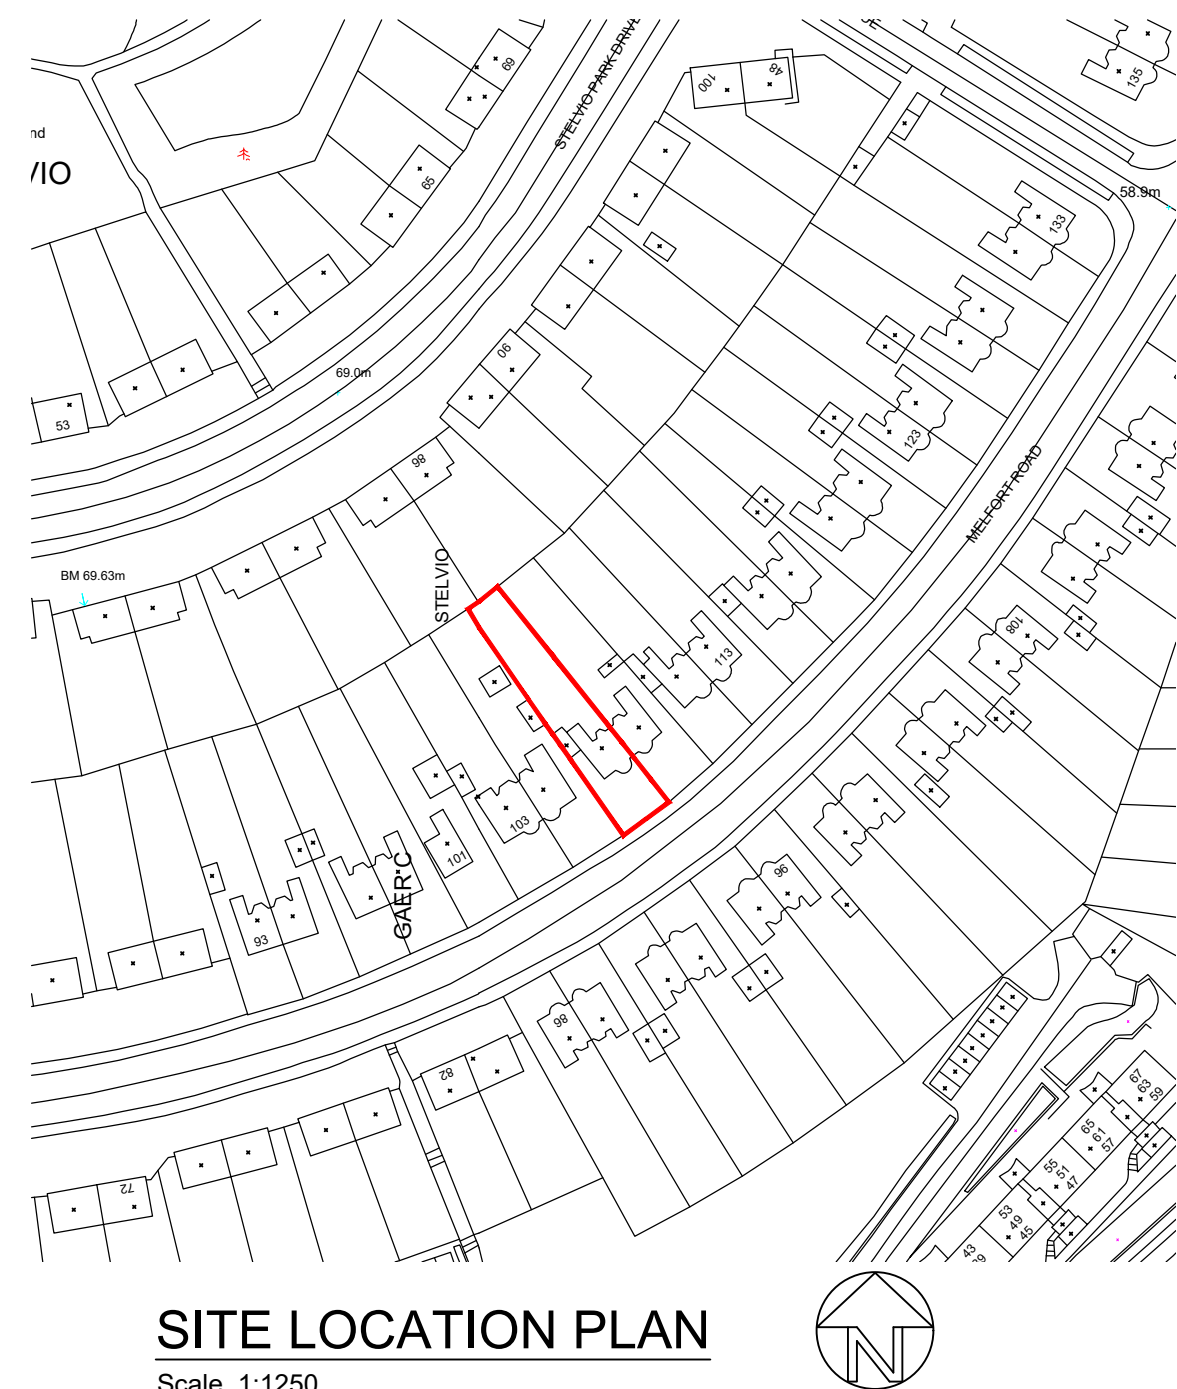
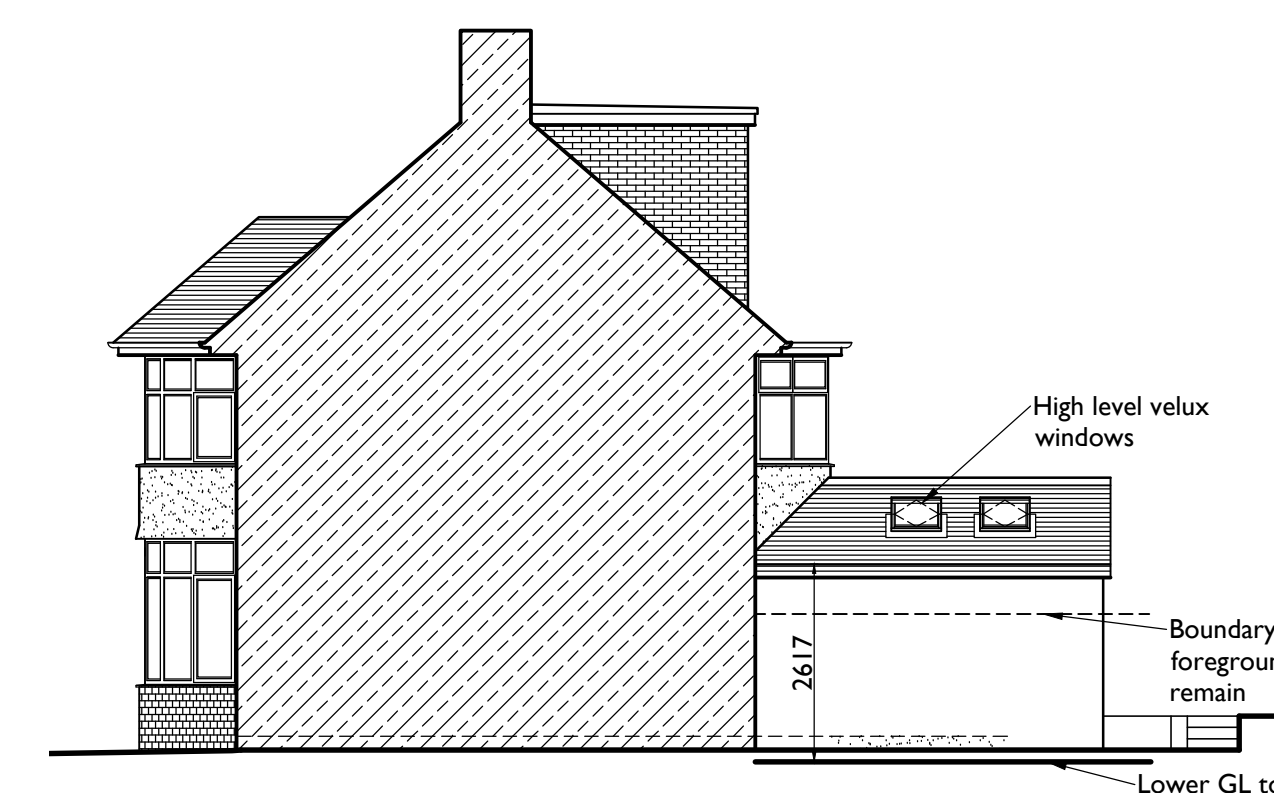


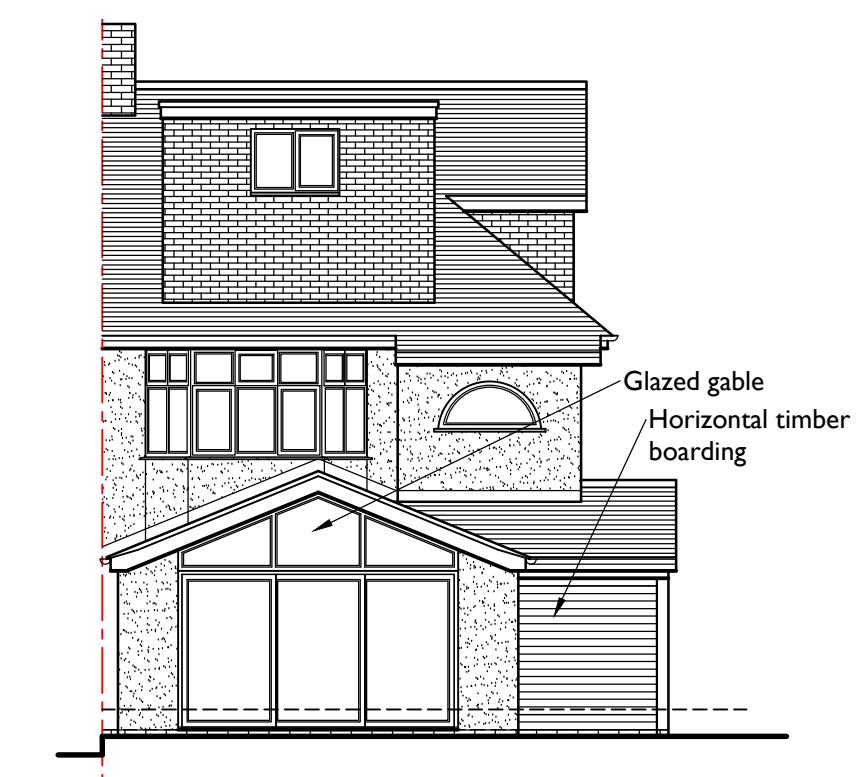

ELEMENT	PROPOSED
Ridge tiles	Clay interlocking
Roof covering	Clay plain tiles / Marley Ashmore
Fascias	White PVCu
Soffits	White PVCu
Rainwater goods	White square line
Walls	Face brick / painted render
Windows	White PVCu / Grey Velux
Doors	White PVCu / white aluminium
Walls below DPC	Face brick
Drive	Paviours
Patios	Concrete slabs
Boundaries	Masonry / hedge / fence


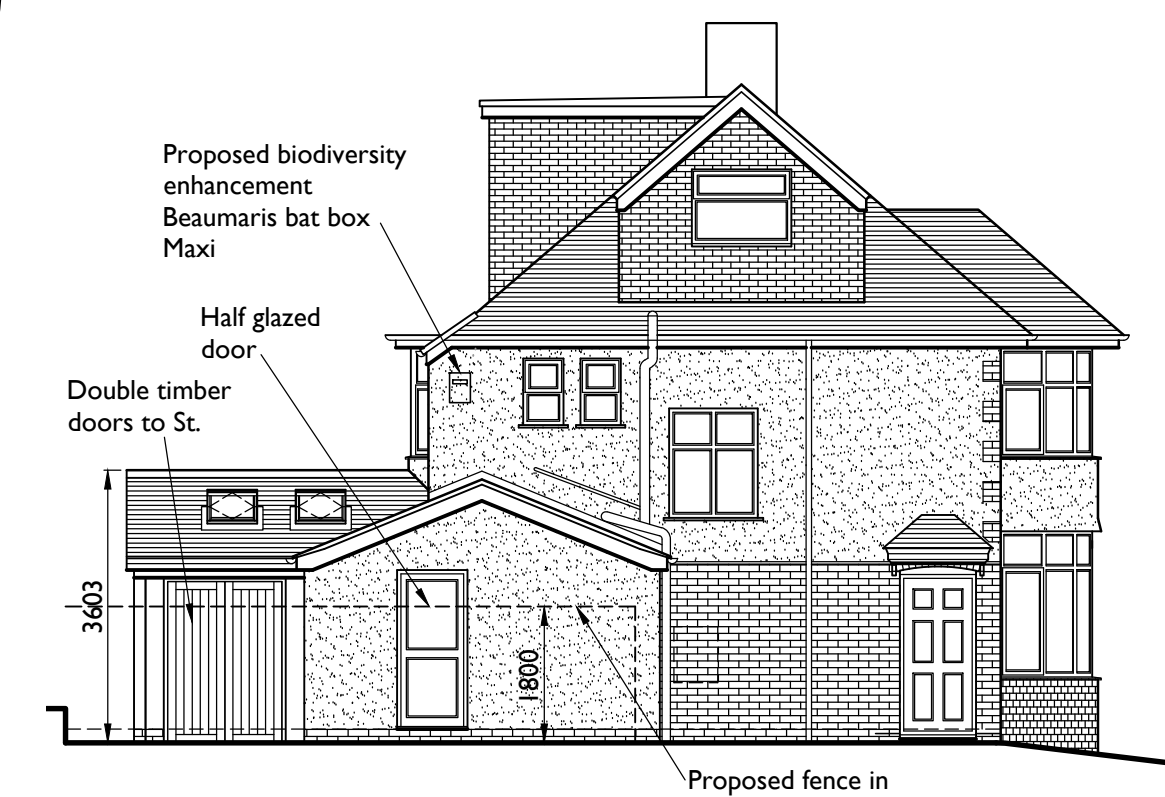


- ## NOTES

- 1) All dimensions in millimeters Unless otherwise noted.
- 2) Drawings intended for purposes as described.
- 3) Any discrepancies to be brought to the attention of RPD Building Consultants immediately.
- 4) Do not scale off this drawing for construction purposes
- 5) This drawing is to read in conjunction with RPD Building Consultants construction notes.

© This Drawing is copyright
It must not be reproduced or disclosed to
third parties without the permission of
RPD.

- ## LEGEND

  - | | |
|---|------------------------------------|
|  | Existing wall to remain |
|  | Proposed wall |
|  | Removed wall |
|  | Steel beam / feature over |
|  | Existing underground drainage pipe |
|  | Existing above ground waste pipe |
|  | Proposed underground drainage pipe |
|  | Existing fuse board |
|  | Existing boiler |
|  | Existing gas / electric meter |
|  | Existing incoming water stop tap |

DESCRIPTION			
DATE			
REVISION			
PROJECT / SITE ADDRESS / CLIENT			
PROPOSED SIDE AND REAR EXTENSION 107 MELFORT ROAD NEWPORT NP20 3FS MR A. TAYLOR.			
DRAWING TITLE			
SITE LOCATION PLAN PROPOSED LAYOUTS AND ELEVATIONS			
DETAILS			
Scales	As shown @ A1	Date	SEP 25
Drawn	RPD	Checked	CMP
Job No.	MR107	Drawing No.	02
Status	Construction	Revision	-

