


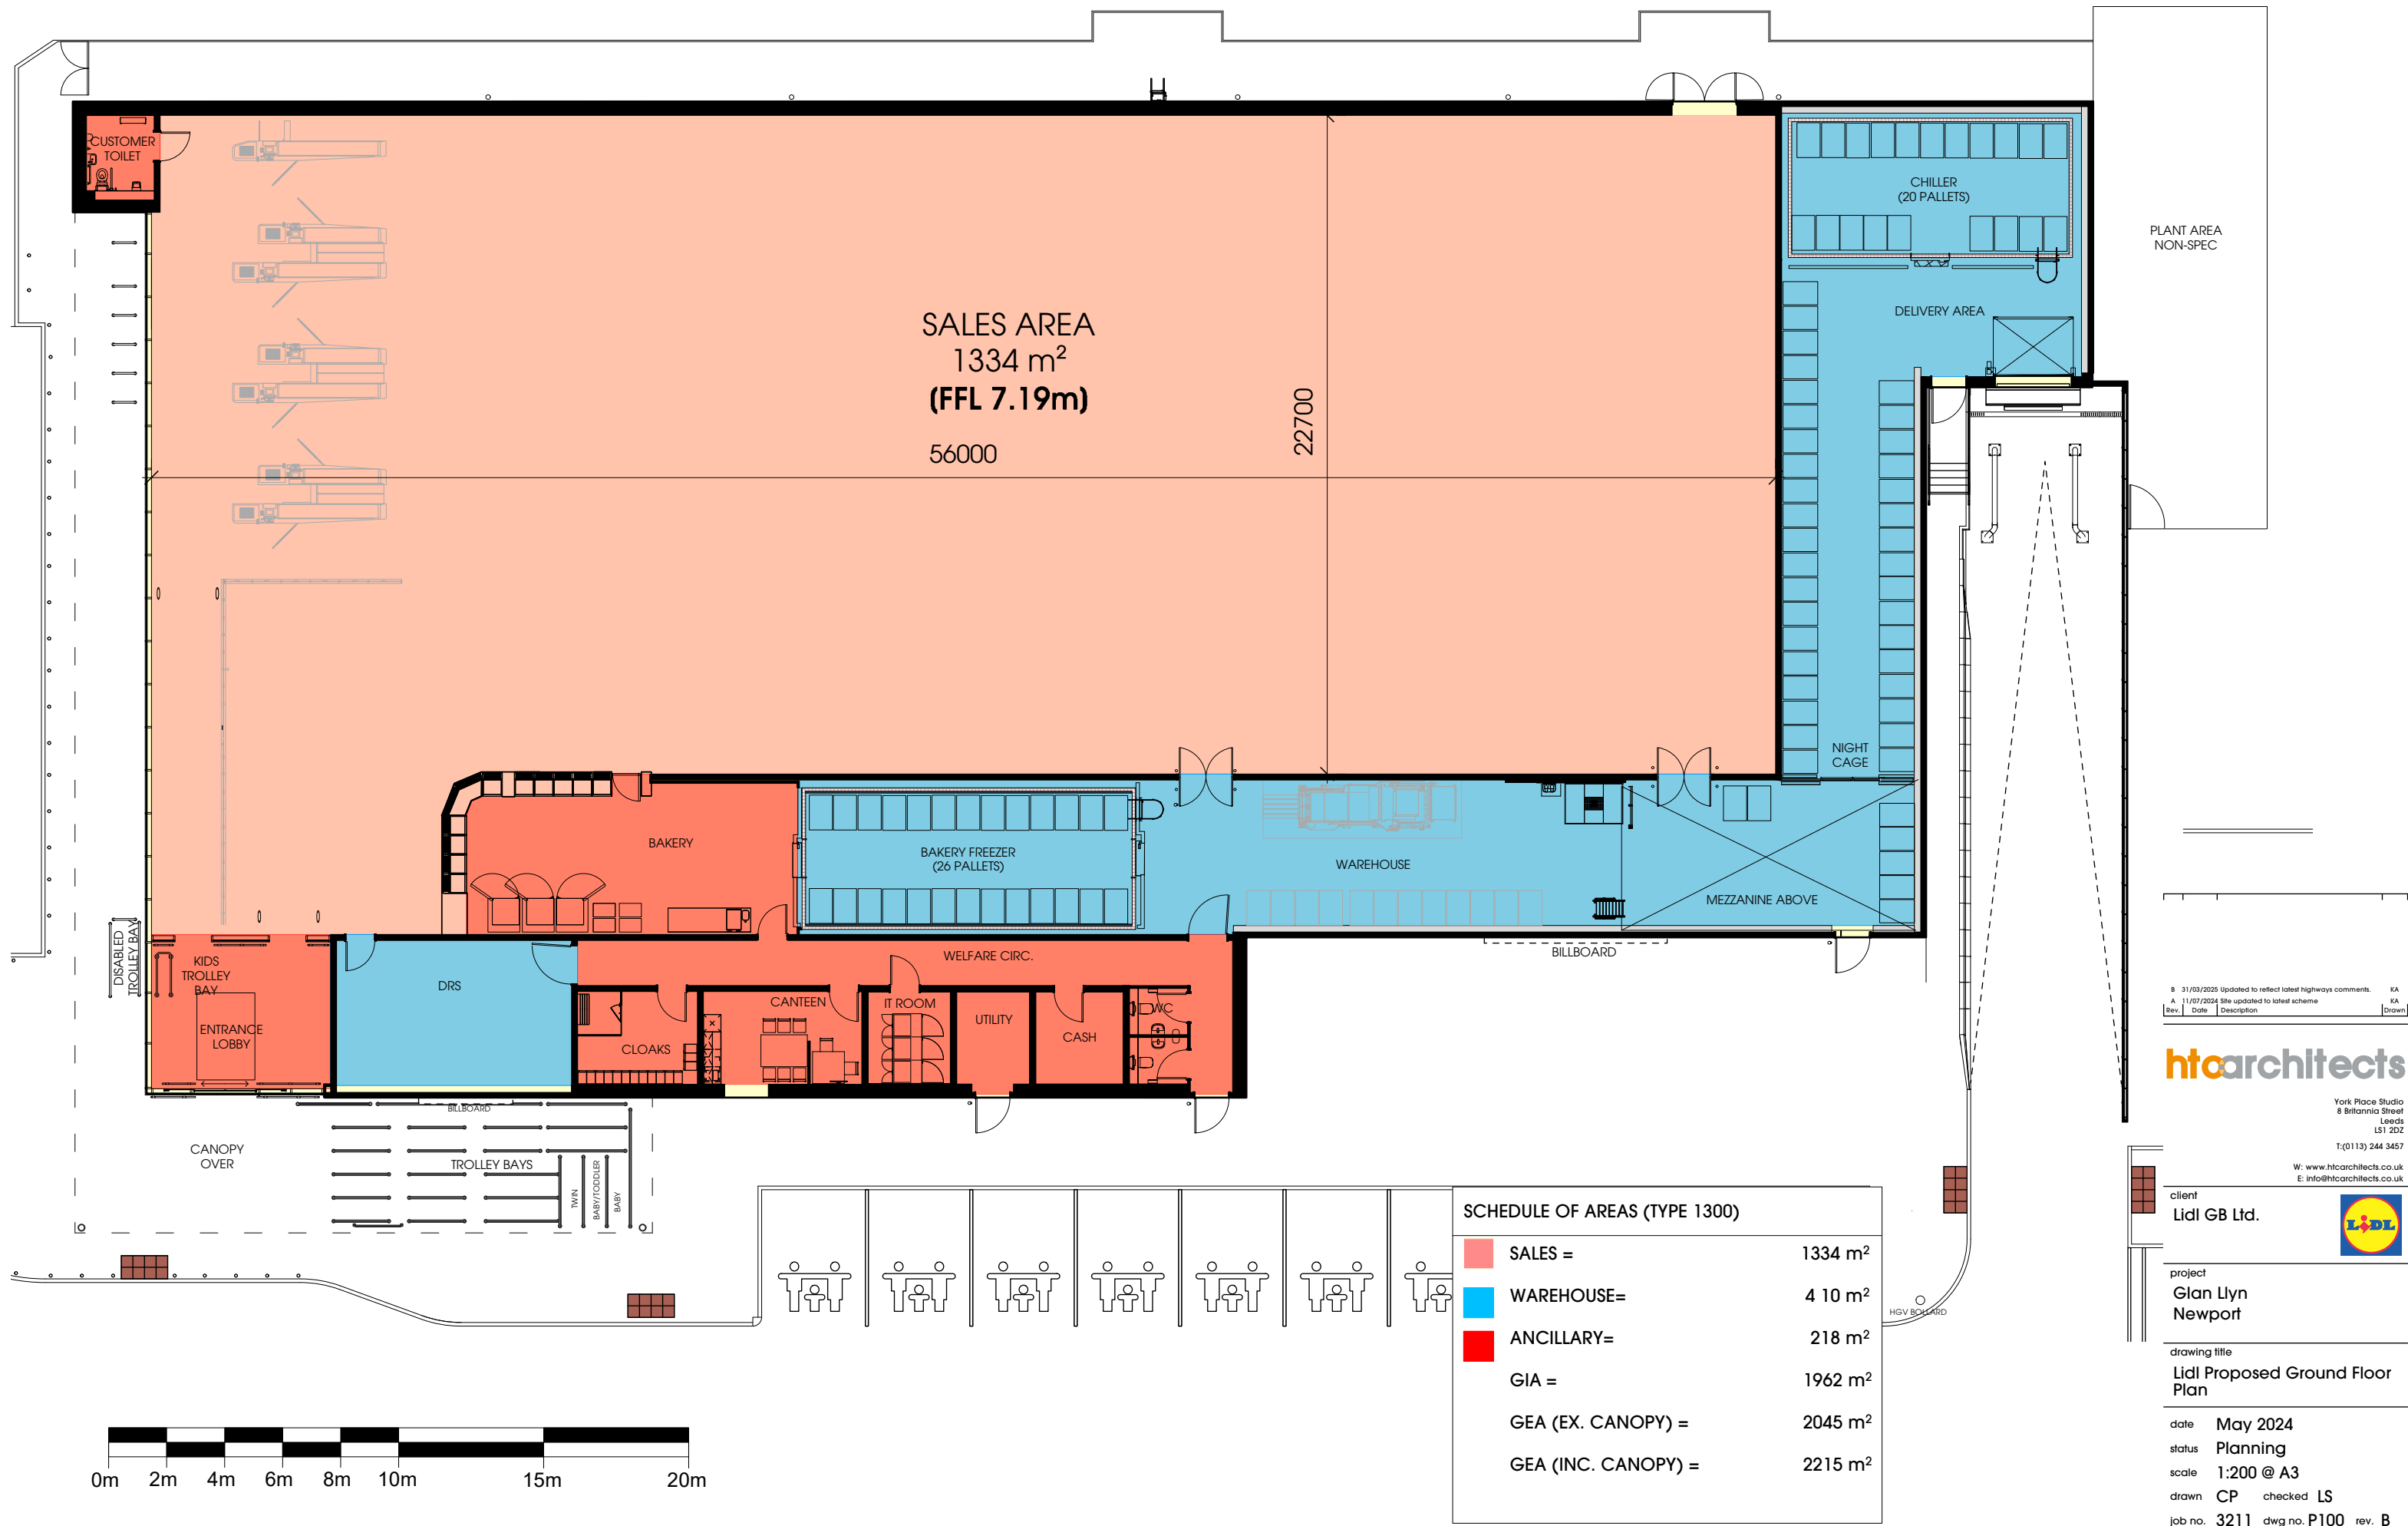

B	31/03/2025	Updated to reflect latest highways comments.	KA
A	11/07/2024	Site updated to latest scheme	KA
Rev.	Date	Description	Drawn

htcarchitects

York Place Studio
8 Britannia Street
Leeds
LS1 2DZ

T:(0113) 244 3457

W: www.htcarchitects.co.uk
E: info@htcarchitects.co.uk

client
Lidl GB Ltd.



project
Glan Llyn
Newport

drawing title
Lidl Proposed Ground Floor
Plan

date May 2024
status Planning
scale 1:200 @ A3
drawn CP checked LS
job no. 3211 dwg no. P100 rev. B