


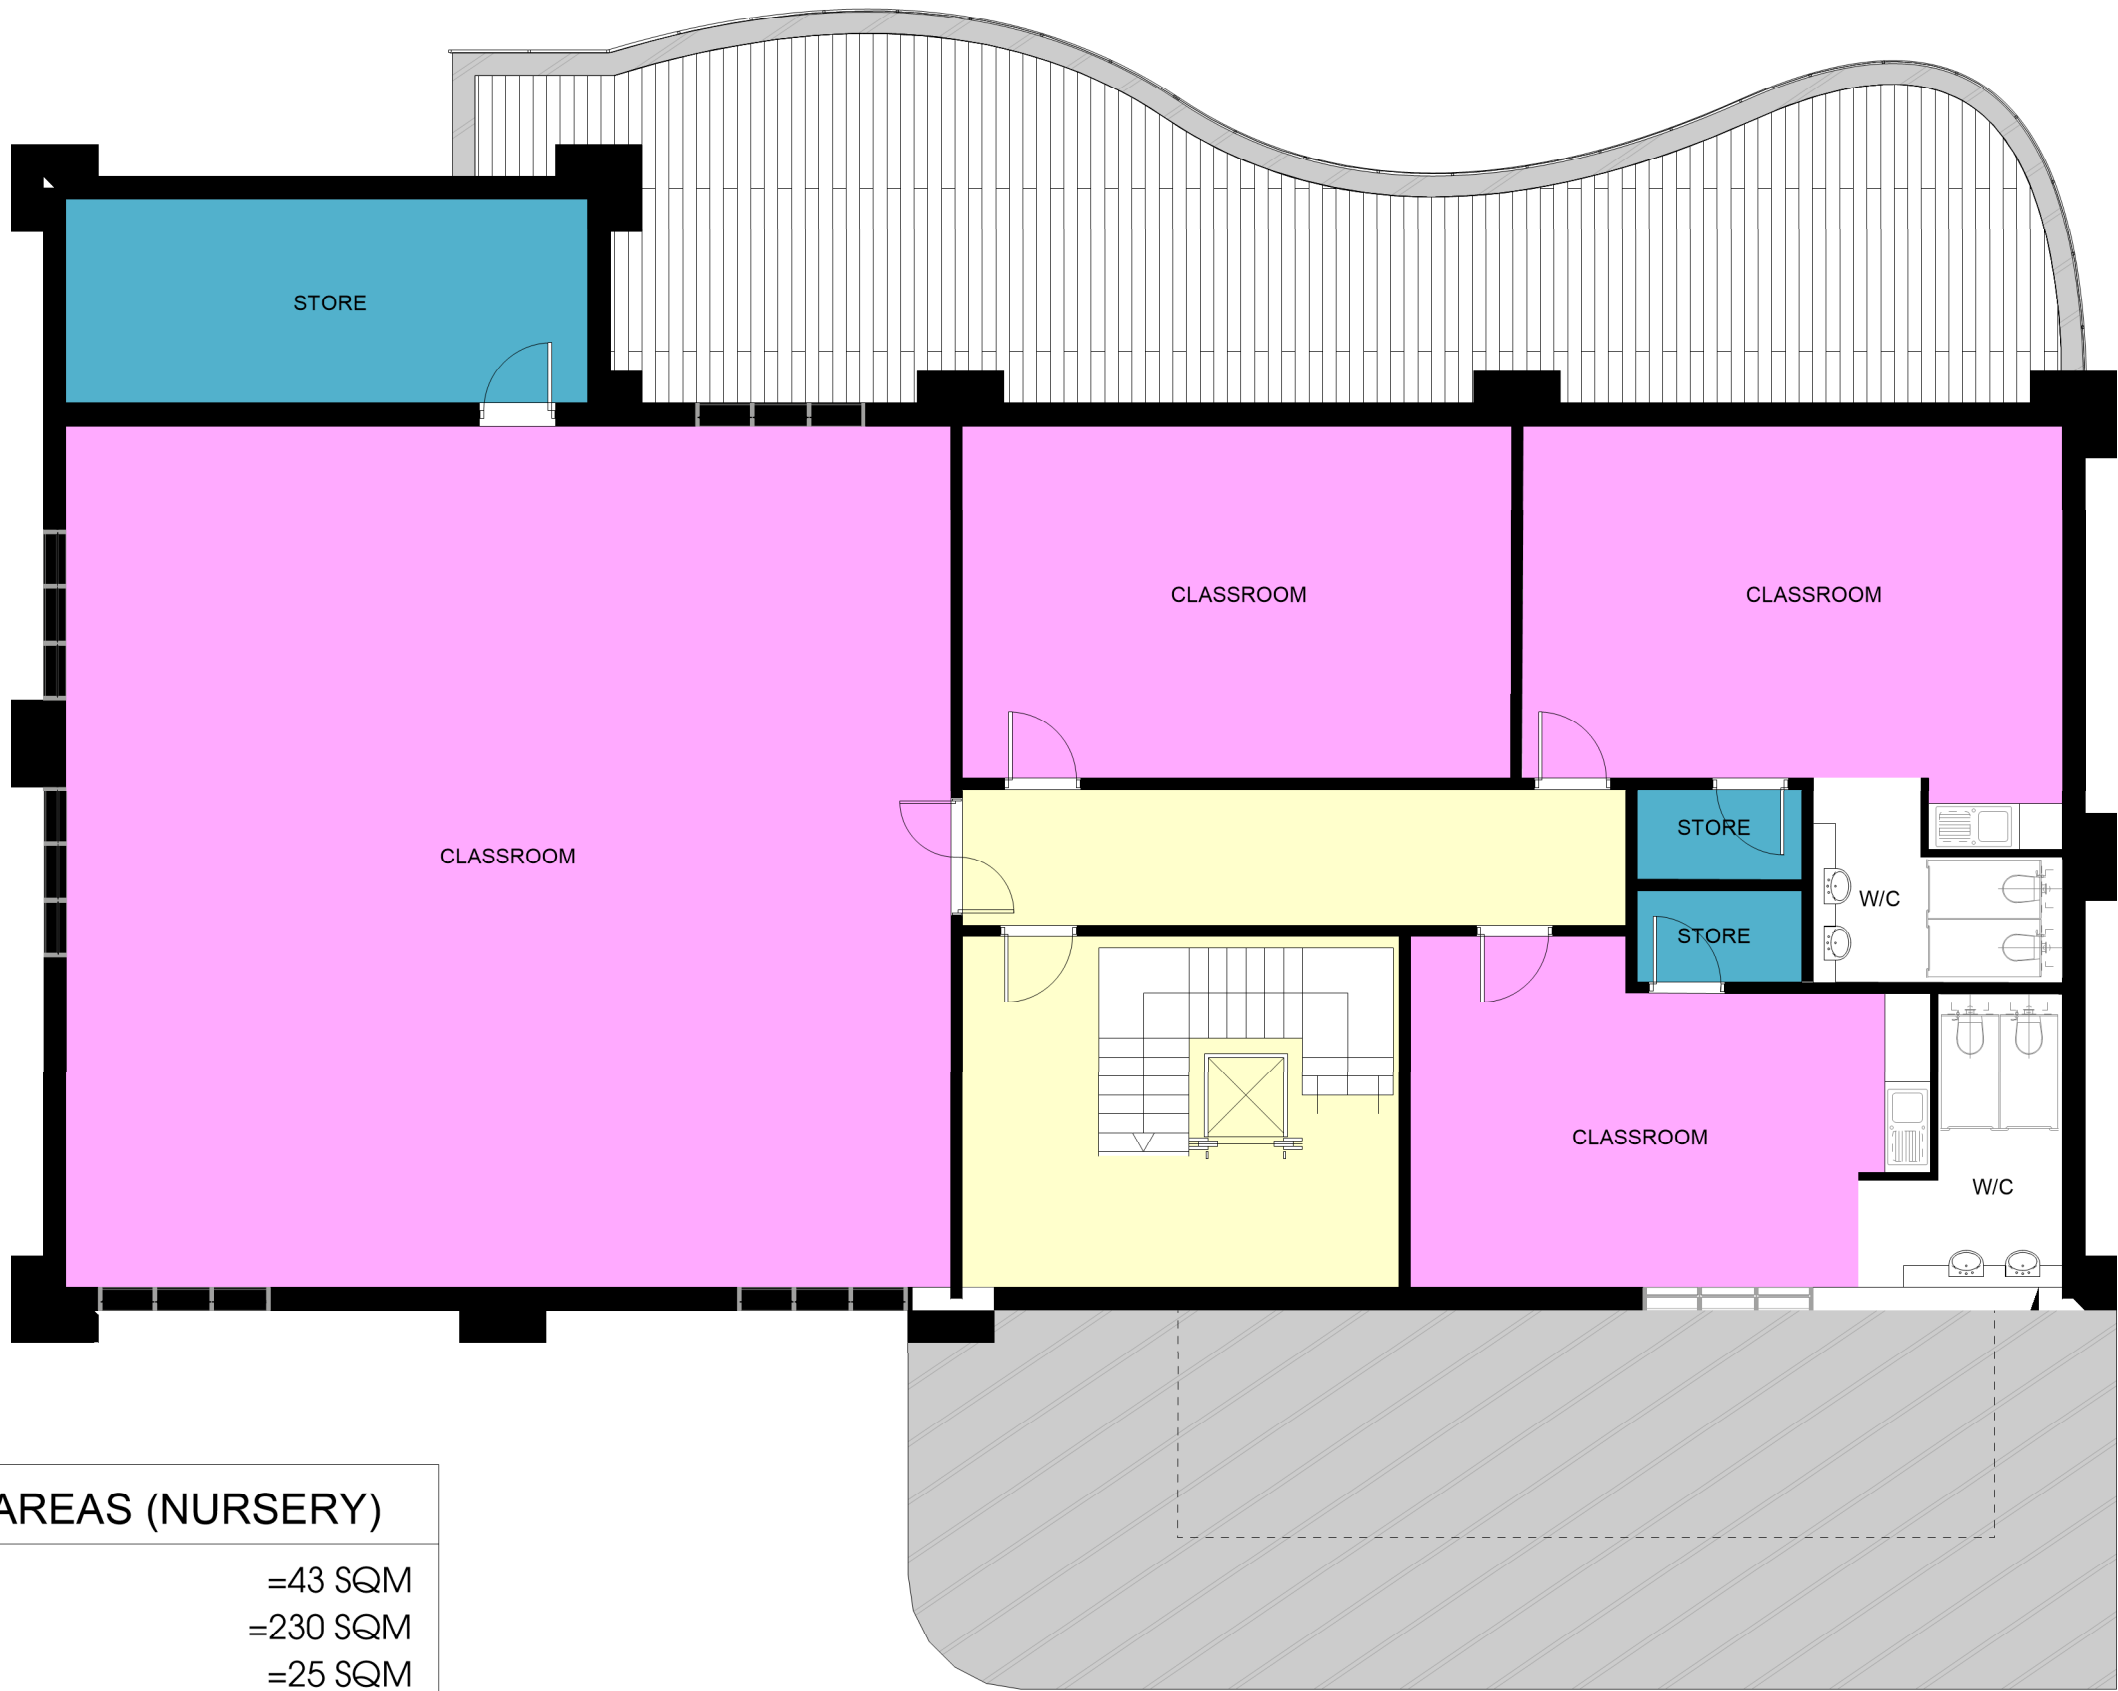

SCHEDULE AREAS (NURSERY)

	Circulation	=43 SQM
	Classroom	=230 SQM
	Storage	=25 SQM

ALL WINDOWS TO BE TILT AND TURN, FOR ACCESS, SAFETY AND MAINTAINANCE. ALL WINDOWS ABOVE W/C TO BE HIGH LEVEL